

J:\JOB FILES\02743 READING GOLF CLUB - READING DRAWINGS OF FABRIK\05 IMAGES\SOUTHERN PARCEL

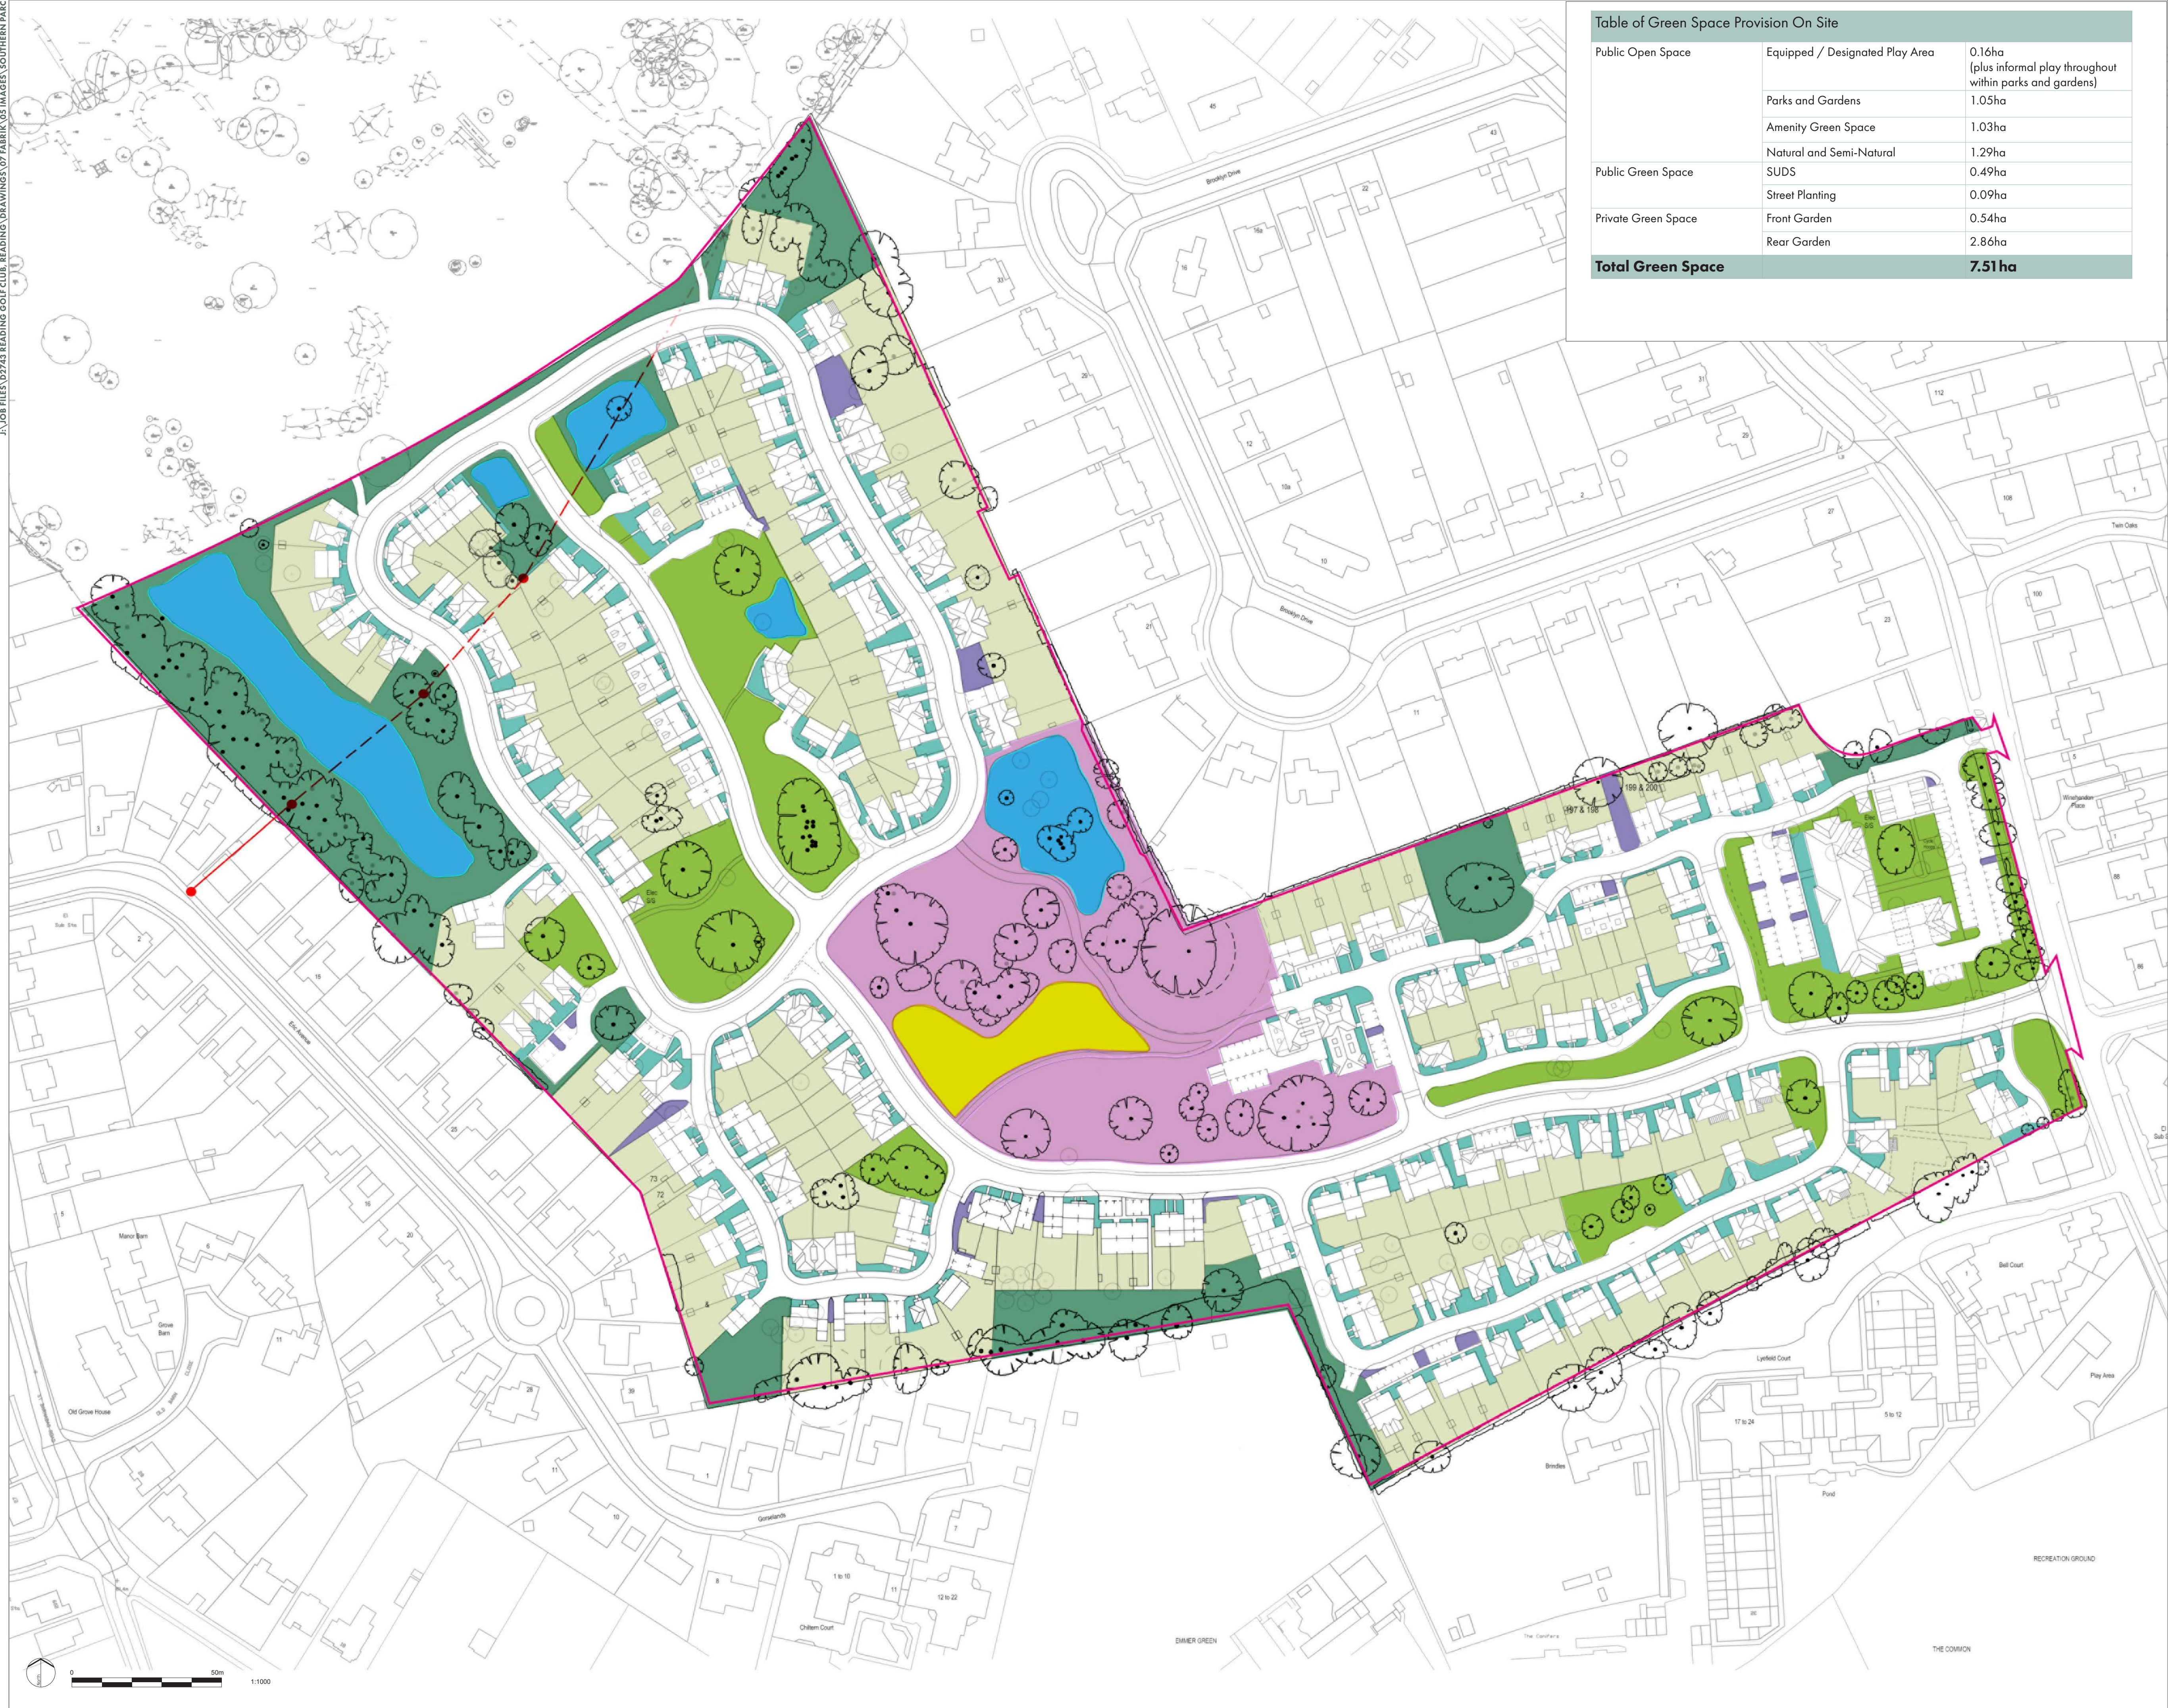


Table of Green Space Provision On Site		
Public Open Space	Equipped / Designated Play Area	0.16ha (plus informal play throughout within parks and gardens)
	Parks and Gardens	1.05ha
	Amenity Green Space	1.03ha
Public Green Space	Natural and Semi-Natural	1.29ha
	SUDS	0.49ha
	Street Planting	0.09ha
Private Green Space	Front Garden	0.54ha
	Rear Garden	2.86ha
Total Green Space		7.51ha

LEGEND

- SITE BOUNDARY
- EQUIPPED PLAY
- PARK AND GARDEN (INCLUDING FORMAL AND INFORMAL PLAY)
- AMENITY GREEN SPACE
- NATURAL AND SEMI-NATURAL OPEN SPACE (WITH INFORMAL PLAY)
- SUDS
- INCIDENTAL AREAS OF GREEN SPACE / PLANTING
- FRONT GARDEN
- REAR GARDEN

READ THIS FIRST

- NOTE FOR CONTRACTORS
This drawing should be considered along with the risk information contained in the CDM Pre-construction Information. This information will include details of the SIGNIFICANT risks which fabrik has identified which may arise from constructing their designs shown on this drawing. A Competent Contractor should be aware of the typical risks associated with doing this work.
- NOTE FOR WORKERS
DO NOT START YOUR WORK unless you know the Risks and Controls relating to the work on this drawing (including SAFE SEQUENCES OF WORK and EQUIPMENT).
- Do not issue copies of parts of this drawing without the above Note for Workers (unless you are sure that the Workers can undertake the work safely).

04	Updated to reflect the revised layout	Is	24.05.2021
03	Updated to reflect the revised layout	Is	11.12.2020
02	Address officers' comments and the revised layout	Is	11.12.2020
01	Issue for final submission	Is	10.07.2020



PROJECT TITLE
READING GOLF CLUB, READING

DRAWING TITLE
GREEN SPACE PROVISION ON SITE

ISSUED BY Alton T: 01420 593 250
DATE MAY 2020 DRAWN NY
SCALE@A1 1:1000 CHECKED LS
STATUS FINAL APPROVED LS
DWG. NO. D2743_102

Notes:
1. This drawing is the property of fabrik ltd. It must not be copied or reproduced without written consent.
2. Only figured dimensions are to be taken from this drawing. All contractors must visit site and be responsible for taking and checking all dimensions related to the works shown on this drawing.