
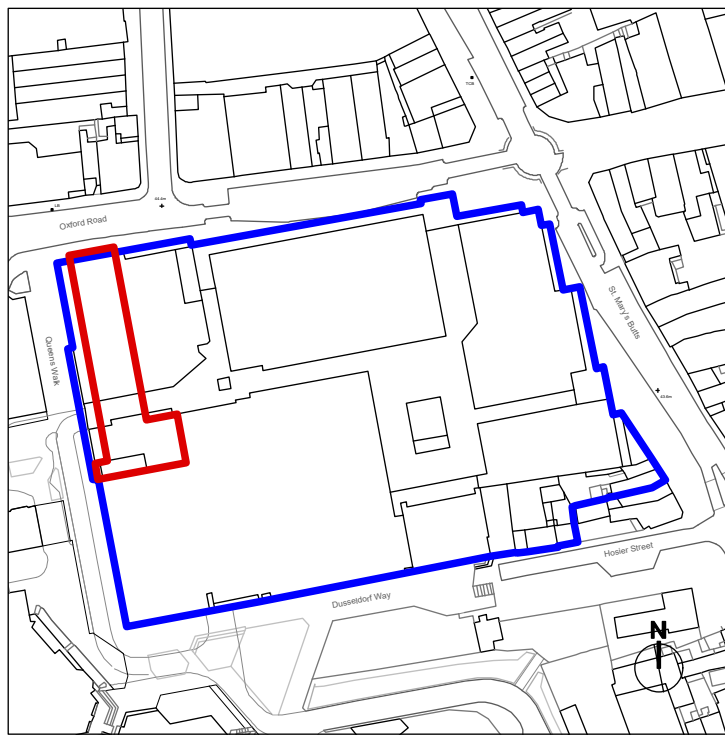


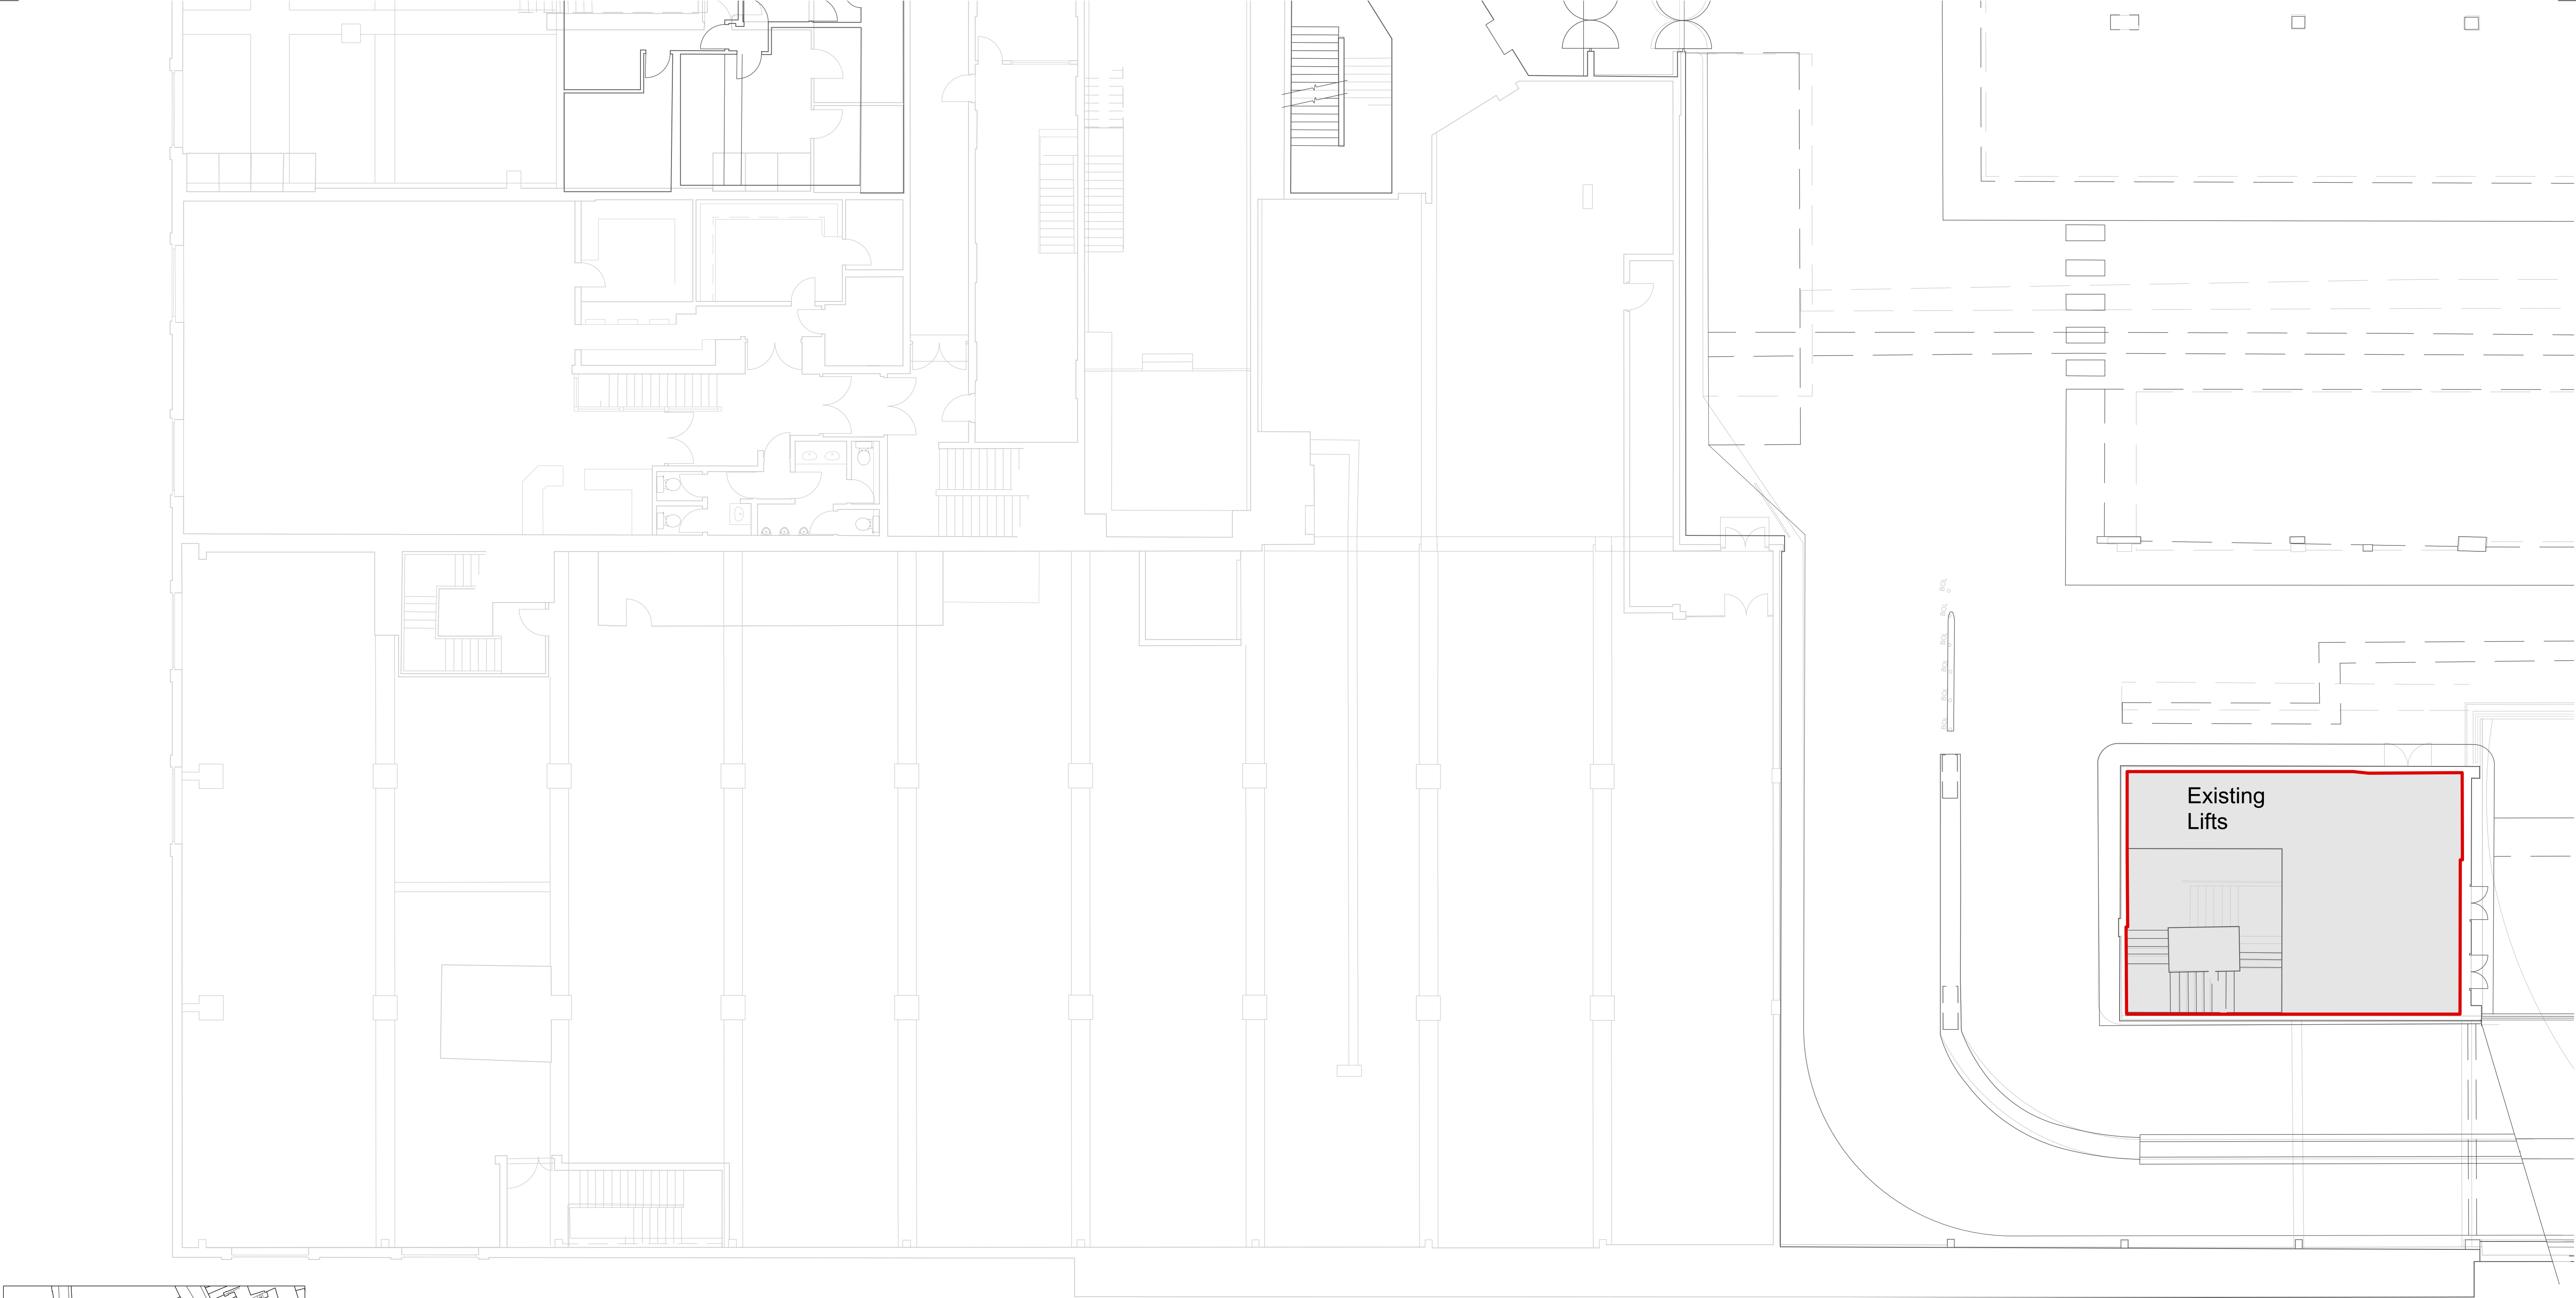

Site Location 1:2500 at A1

North

0

1.0

2.0

3.0

4.0

5.0

10.0m

The copyright of this drawing is vested with Corstorphine & Wright Ltd and must not be copied or reproduced without the consent of the company.

P-00

Submitted for Planning

02.07.21

RBJ

RBJ

Rev.

Description

Date

Drawn

Chk.

Application Boundary

Ownership Boundary

Client
Moorgarth

Project
Fountain House
Permitted Development

Drawing Title
Existing
Podium Floor

Drawing Status
PLANNING

Warwick Studio
Brook Hall, Brook Street, Warwick, CV34 4BL
01926 653 444
corstorphine-wright.com

Drawing No.
21383-0203

Drawn
RBJ

Checked
RBJ

Paper Size
A1

Scale
1:100

Date
16.07.21

Revision
P-00