

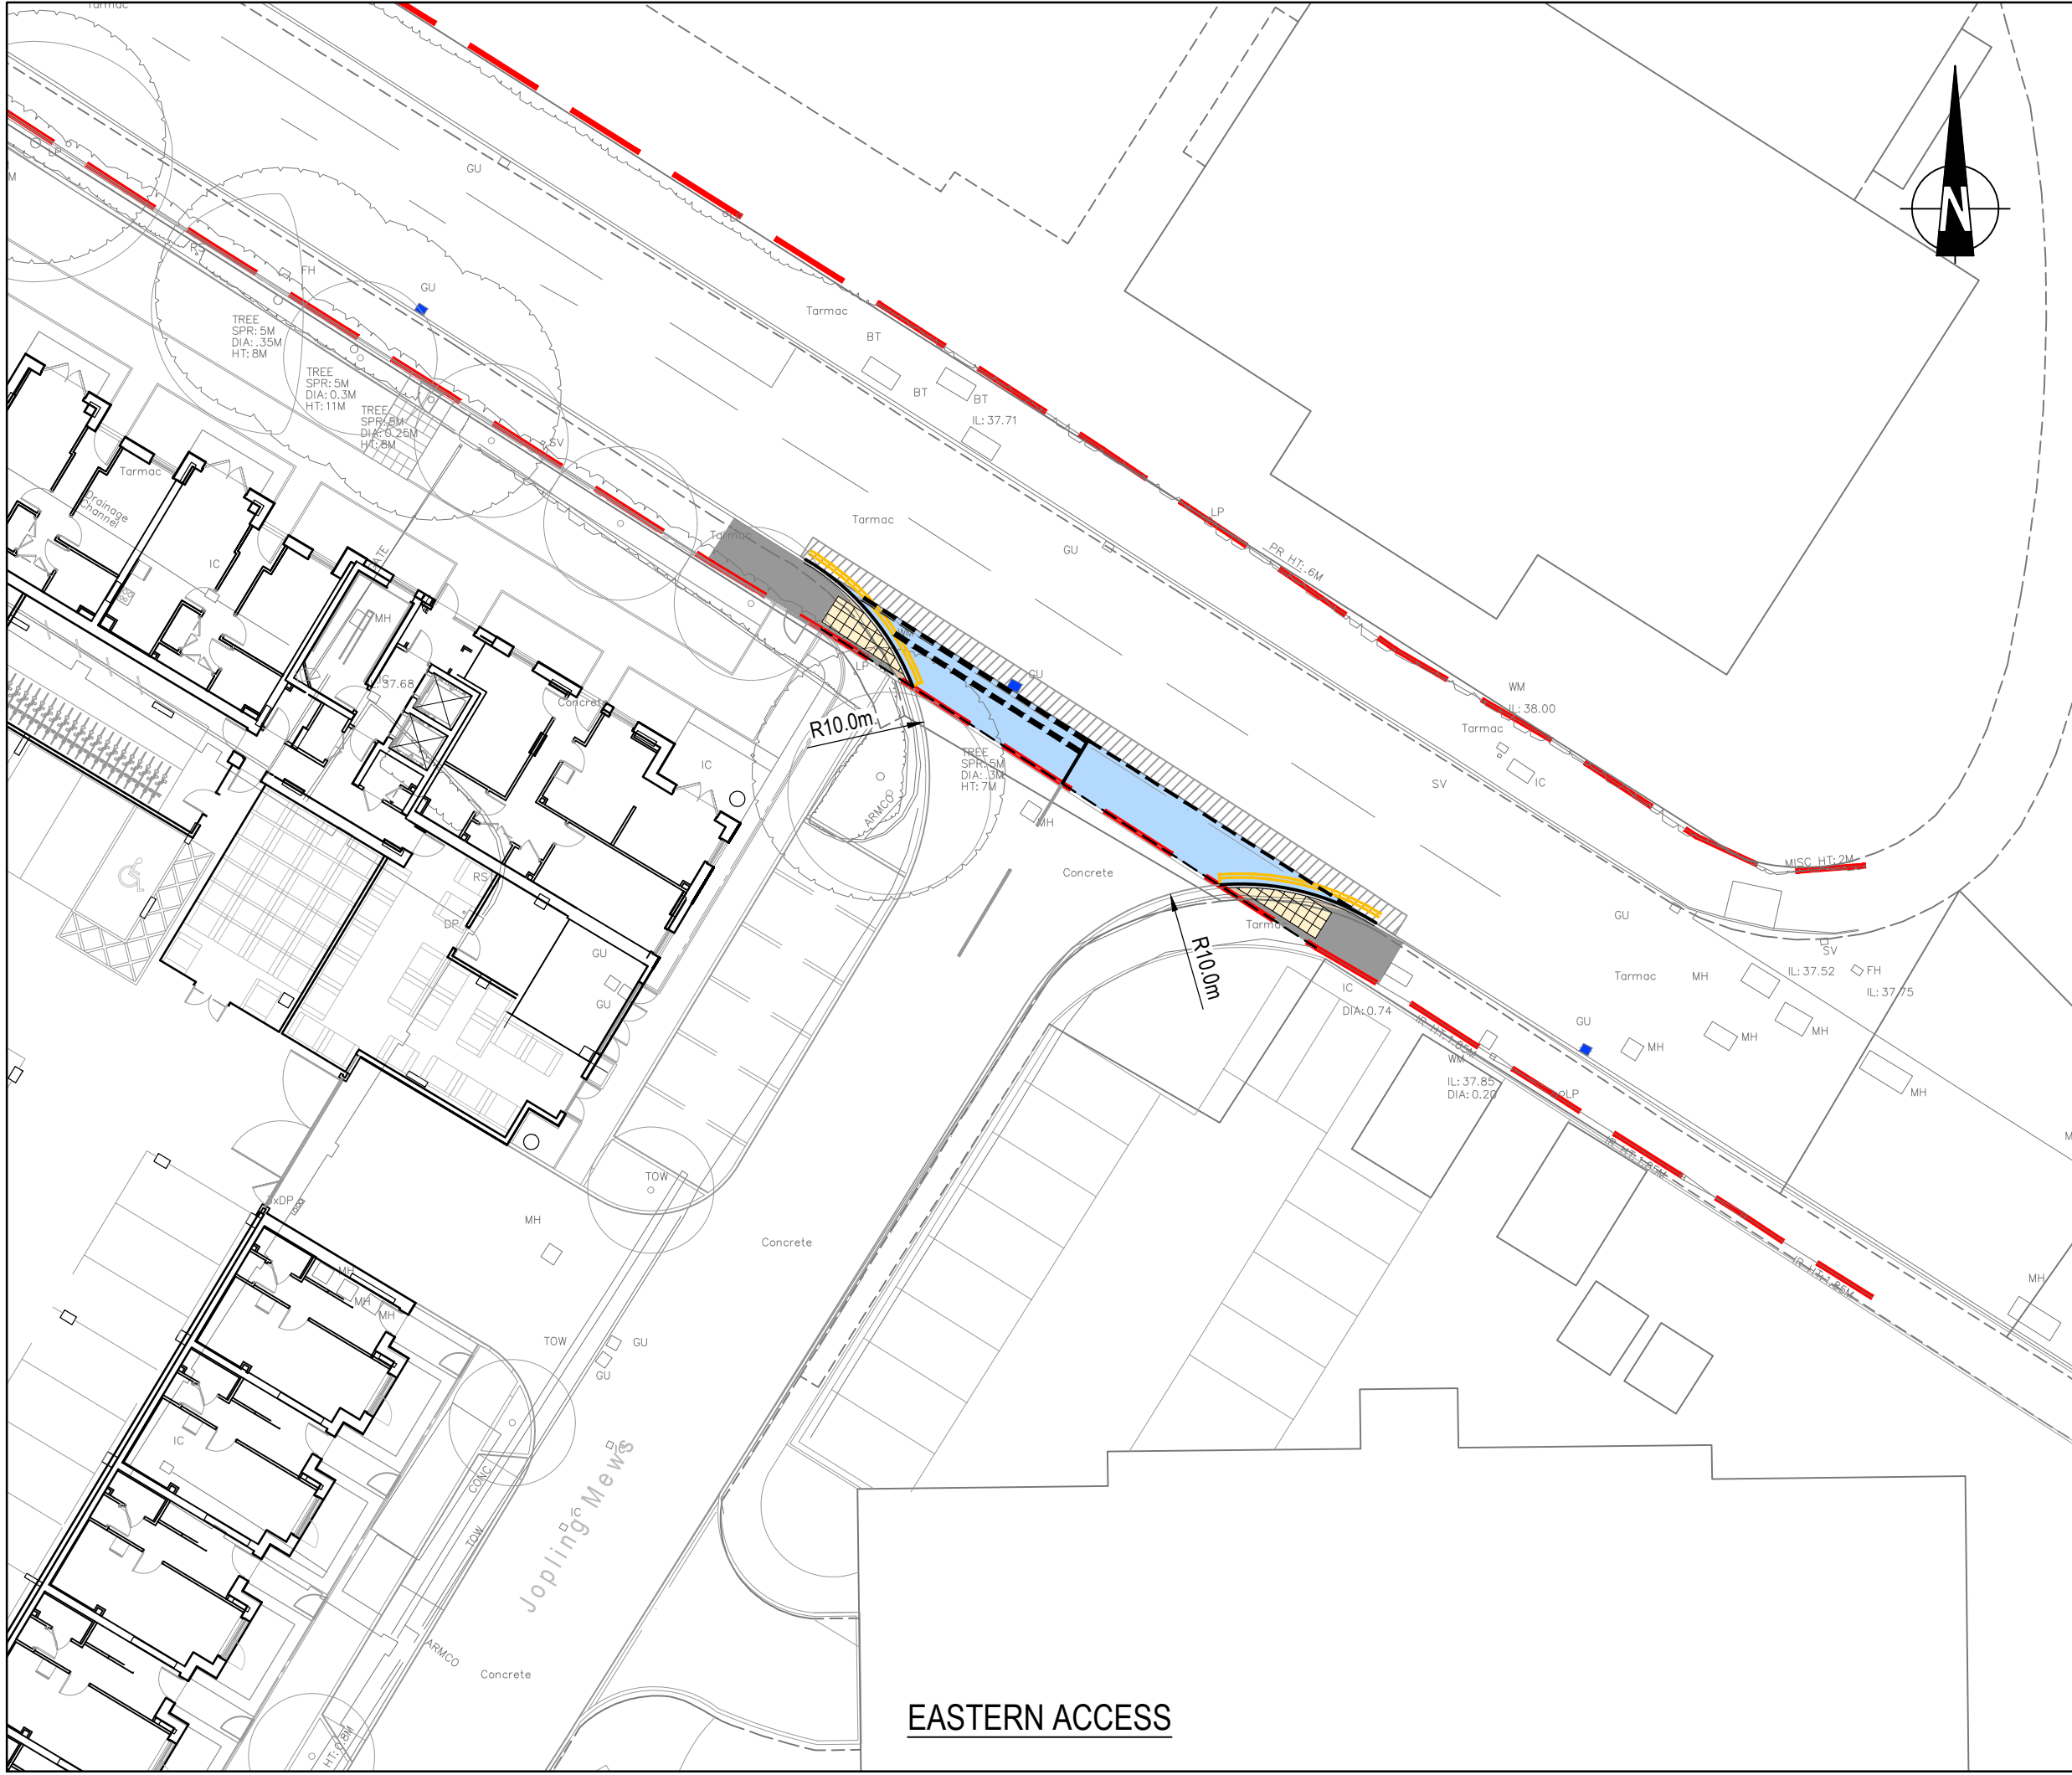
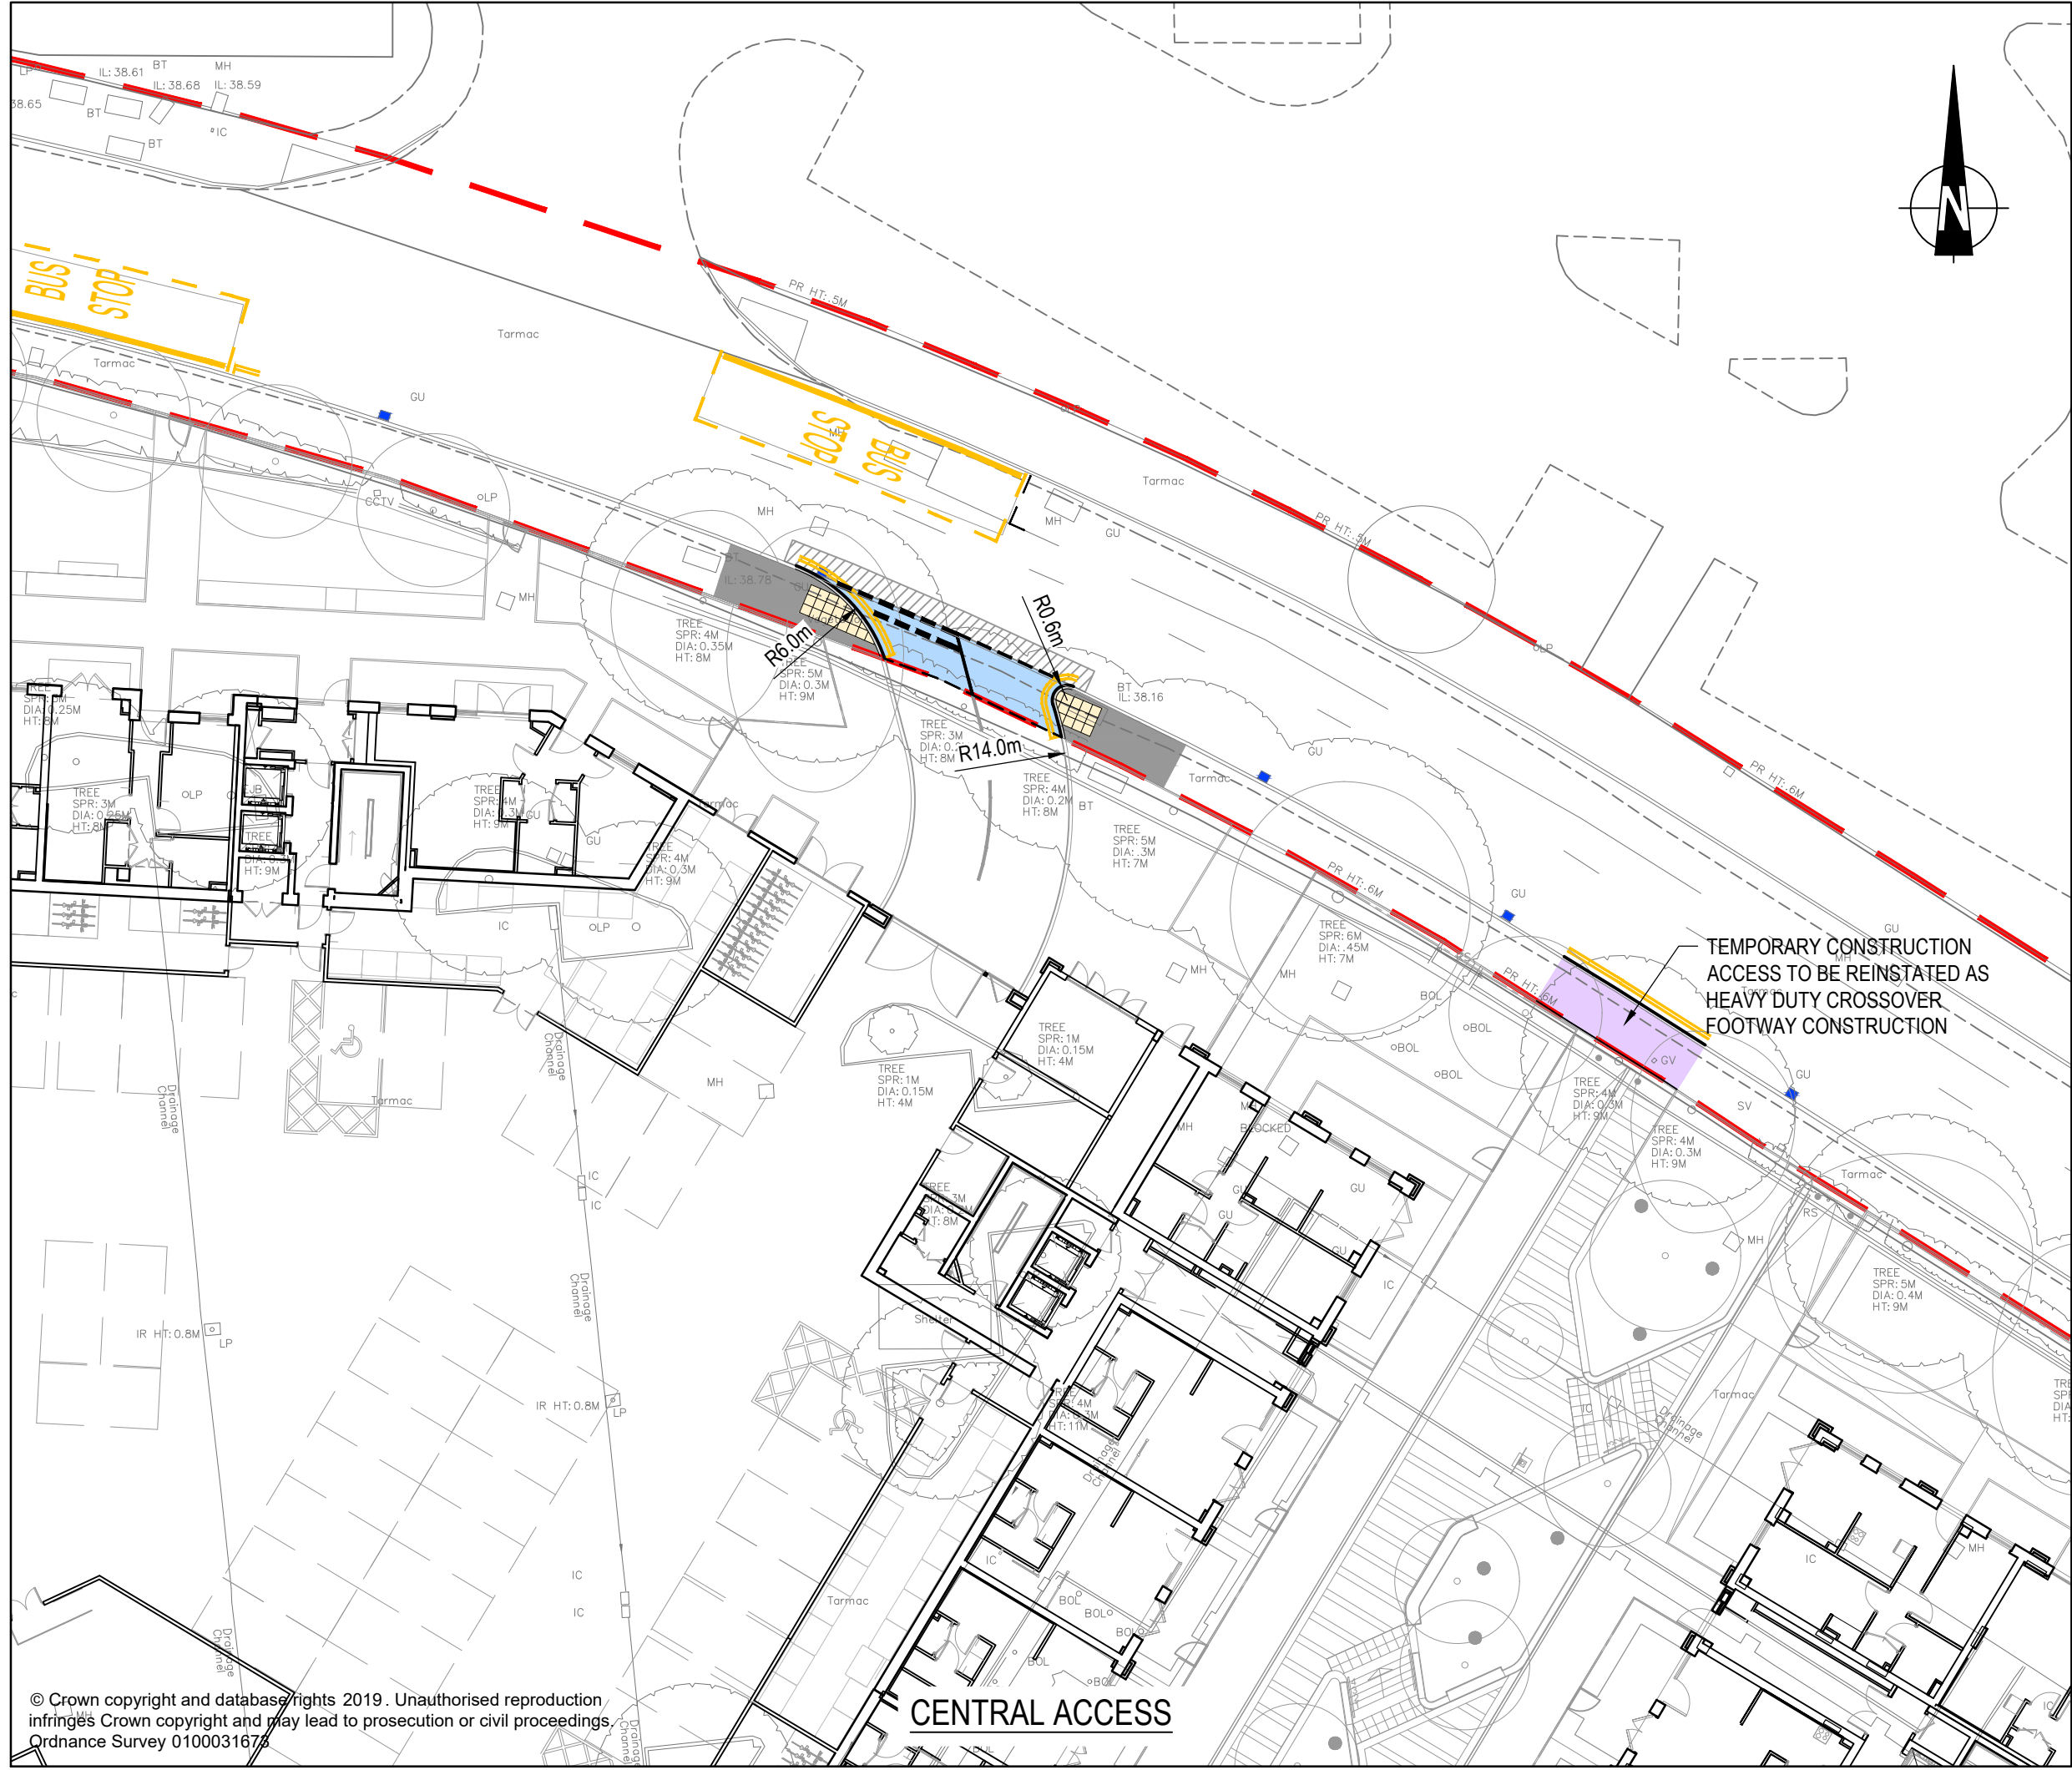


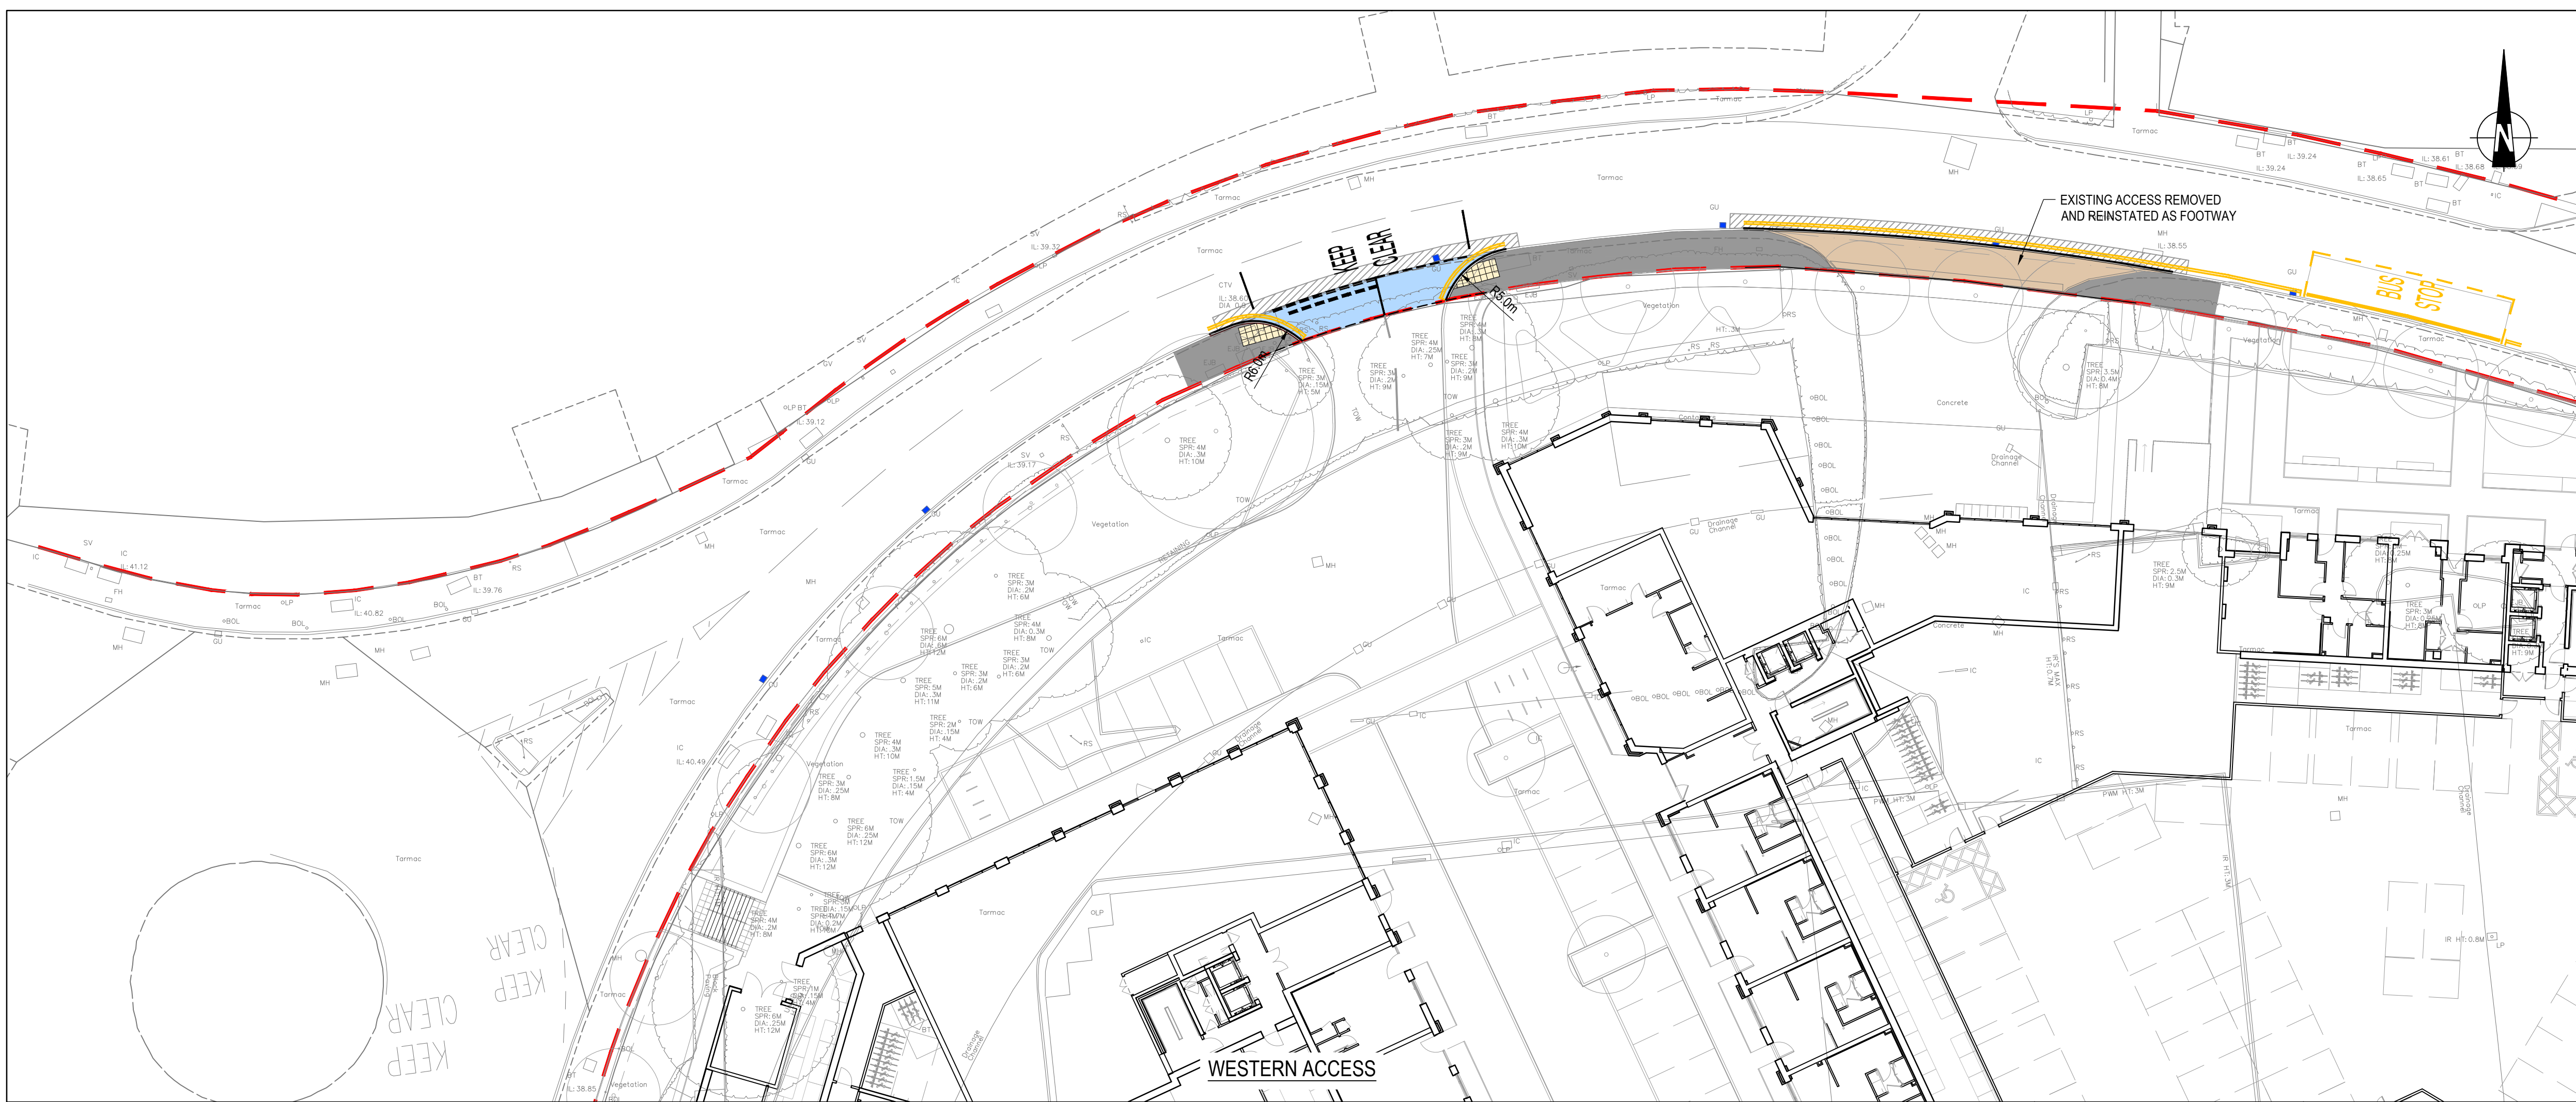

- NOTES:**
- DO NOT SCALE THIS DRAWING. IF IN DOUBT PLEASE REQUEST FURTHER INFORMATION.
 - ALL DIMENSIONS ARE IN METRES UNLESS STATED OTHERWISE.
 - THIS DRAWING IS TO BE READ IN CONJUNCTION WITH ALL OTHER RELEVANT CONTRACT DRAWINGS, CONSTRUCTION DETAILS AND SPECIFICATIONS.
 - THERE ARE NO CHANGES TO THE HIGHWAY DRAINAGE PROPOSED.
- KEY:**
- HIGHWAY BOUNDARY
 - EXISTING FOOTWAY TO BE REGUALTED (AS REQUIRED) AND RESURFACED
 - PROPOSED FULL DEPTH CARRIAGEWAY CONSTRUCTION
 - PROPOSED FULL DEPTH FOOTWAY CONSTRUCTION
 - PROPOSED HEAVY DUTY OVER-RUN FOOTWAY CONSTRUCTION
 - AREA OF CARRIAGEWAY TIE IN CONSTRUCTION
 - PROPOSED TACTILE PAVING
 - PROPOSED GRANITE SETTS
 - EXISTING GULLY

**WORK IN
PROGRESS**

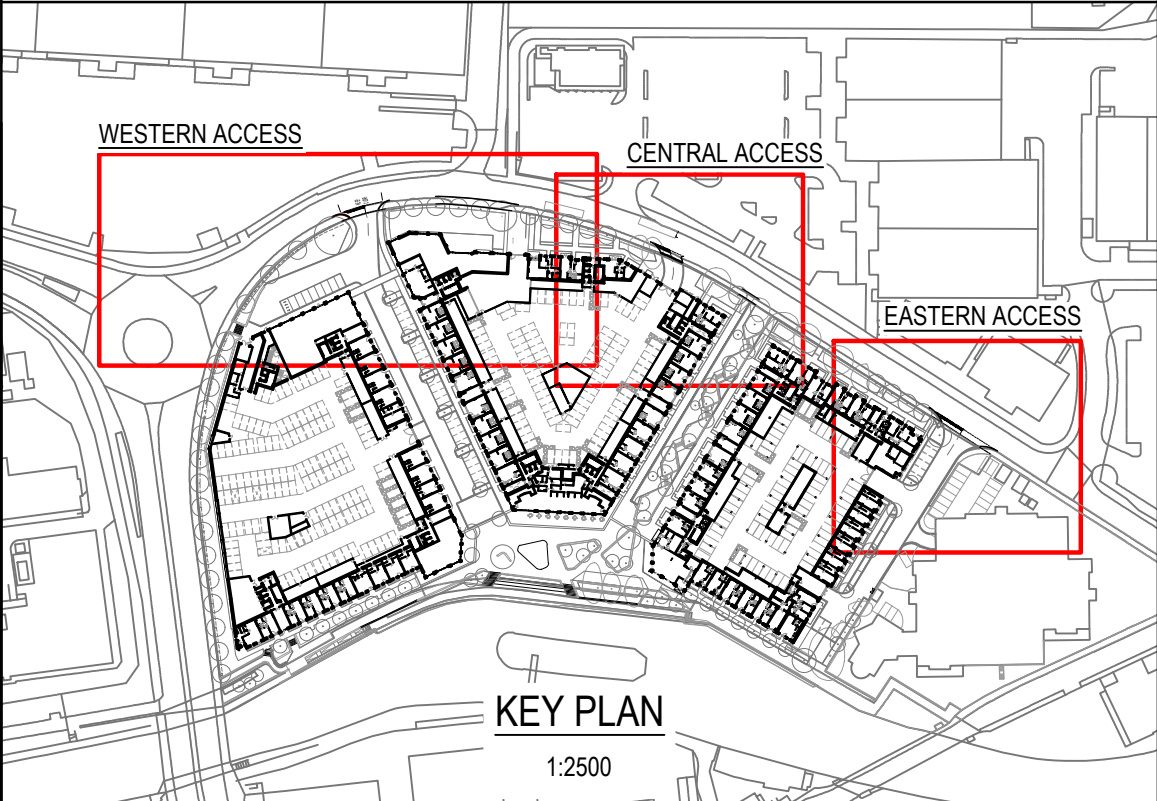

P02	Layout updated		MJP	CMB	-
P01	Layout updated	19.11.20	JC	CMB	-
C	Layout updated	30.09.20	JC	CMB	-
B	Layout updated	18.09.20	JC	CMB	-
A	Cycle parking and tactile paving added	07.10.19	JC	CMB	-
Mark	Revision	Date	Drawn	Chkd	Appd

SCALING NOTE: Do not scale this drawing - any errors or omissions shall be reported to Stantec without delay.
UTILITIES NOTE: The position of any existing public or private sewers, utility services, plant or apparatus shown on this drawing is believed to be correct, but no warranty to this is expressed or implied. Other such plant or apparatus may also be present but not shown. The Contractor is therefore advised to undertake their own investigation where the presence of any existing sewers, services, plant or apparatus may affect their operations.

Drawing Issue Status
TECHNICAL APPROVAL

**KENAVON DRIVE
SECTION 278 WORKS
GENERAL ARRANGEMENT**

Client			Berkeley Designed for life			Stantec stantec.com/uk Copyright reserved The copyrights to all designs and drawings are the property of Stantec. Reproduction or use for any purpose other than that authorised by Stantec is forbidden. READING Tel: 01189 500 761		
Date of 1st Issue	09.09.2019	Designed	-	Drawn	JC			
A1 Scale	1:250	Checked	CMB	Approved	-			
Drawing Number						Revision		
O446-37454-SW-XX-C-0100						P02		