




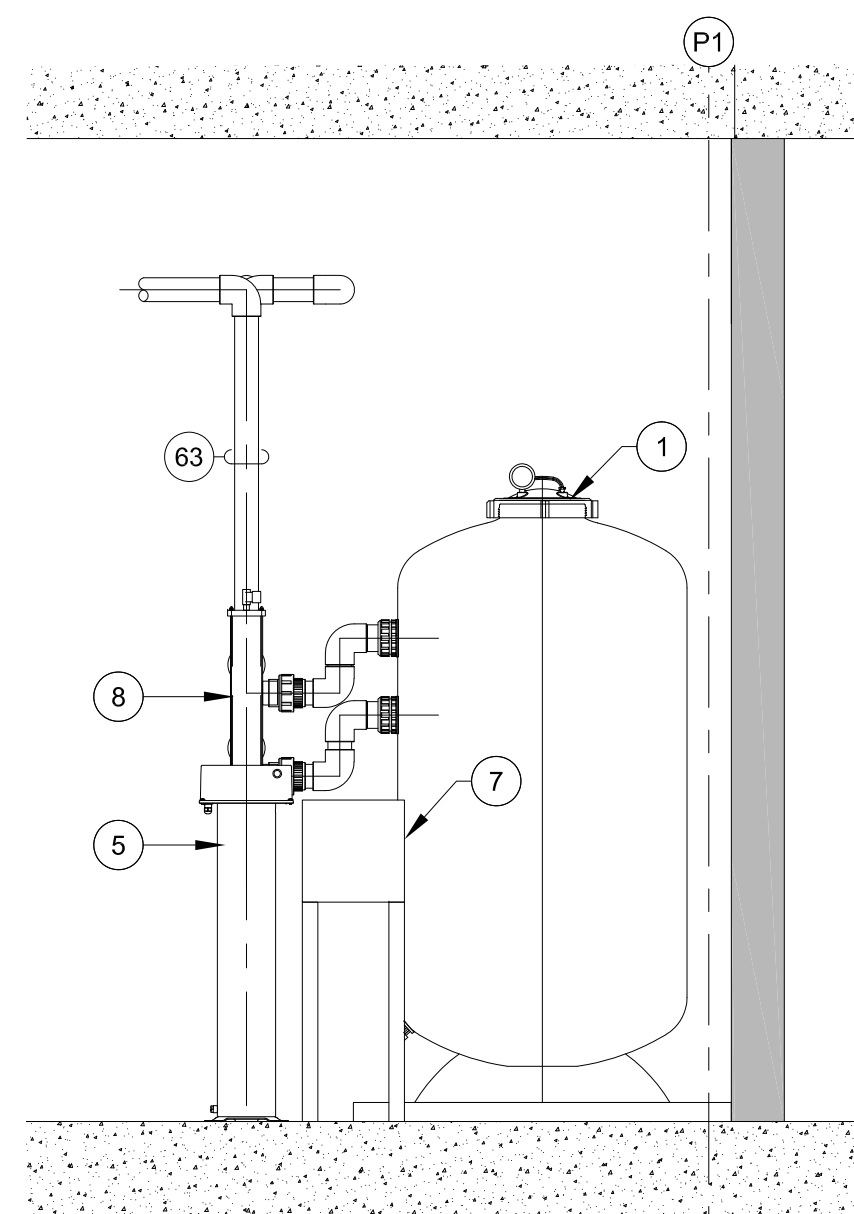


 SECTION A-A
1:20
SECTION

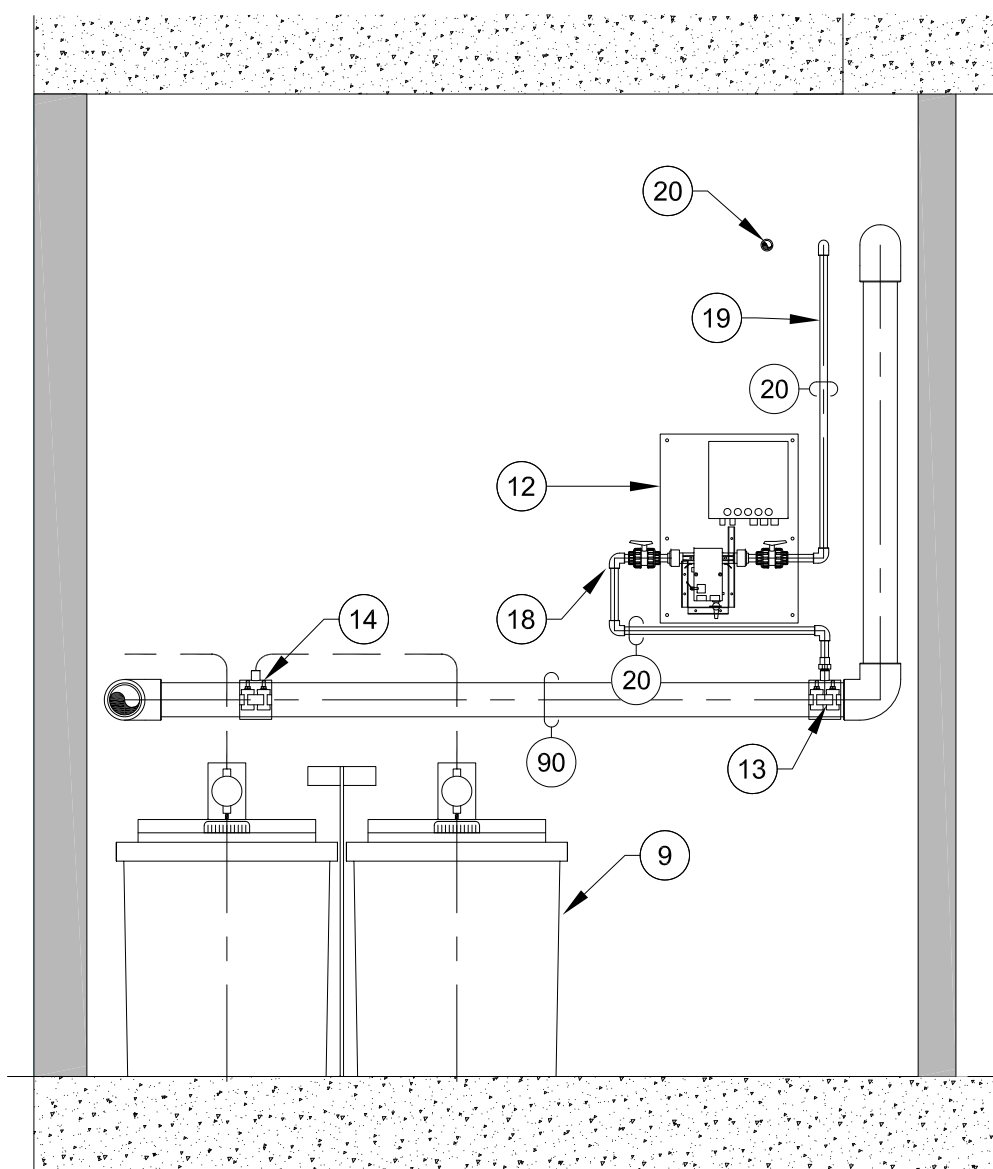

 SECTION B-B
1:20
SECTION

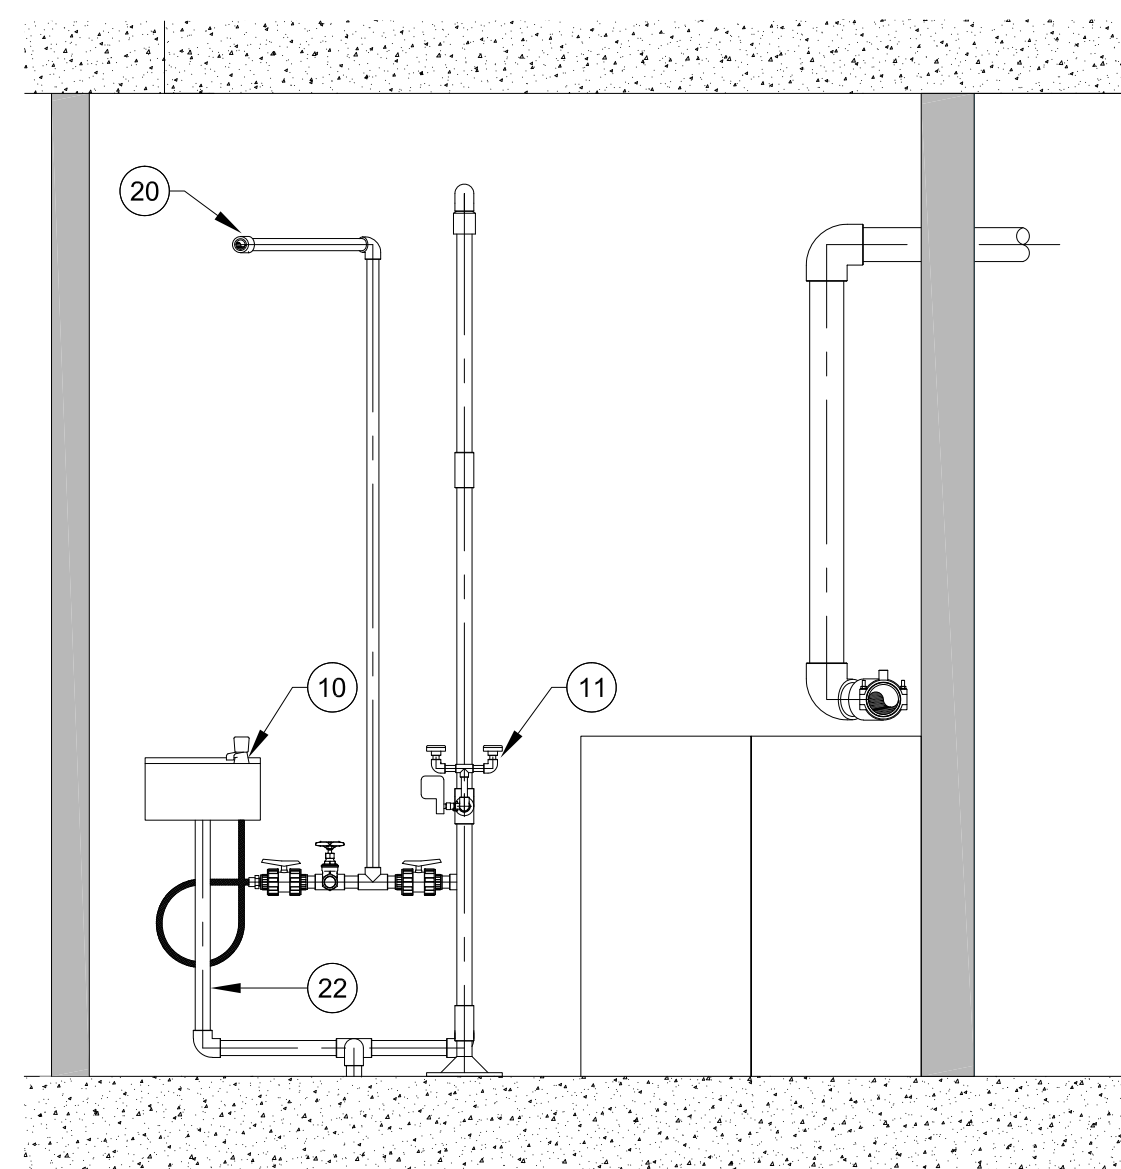

 SECTION C-C
1:20
SECTION

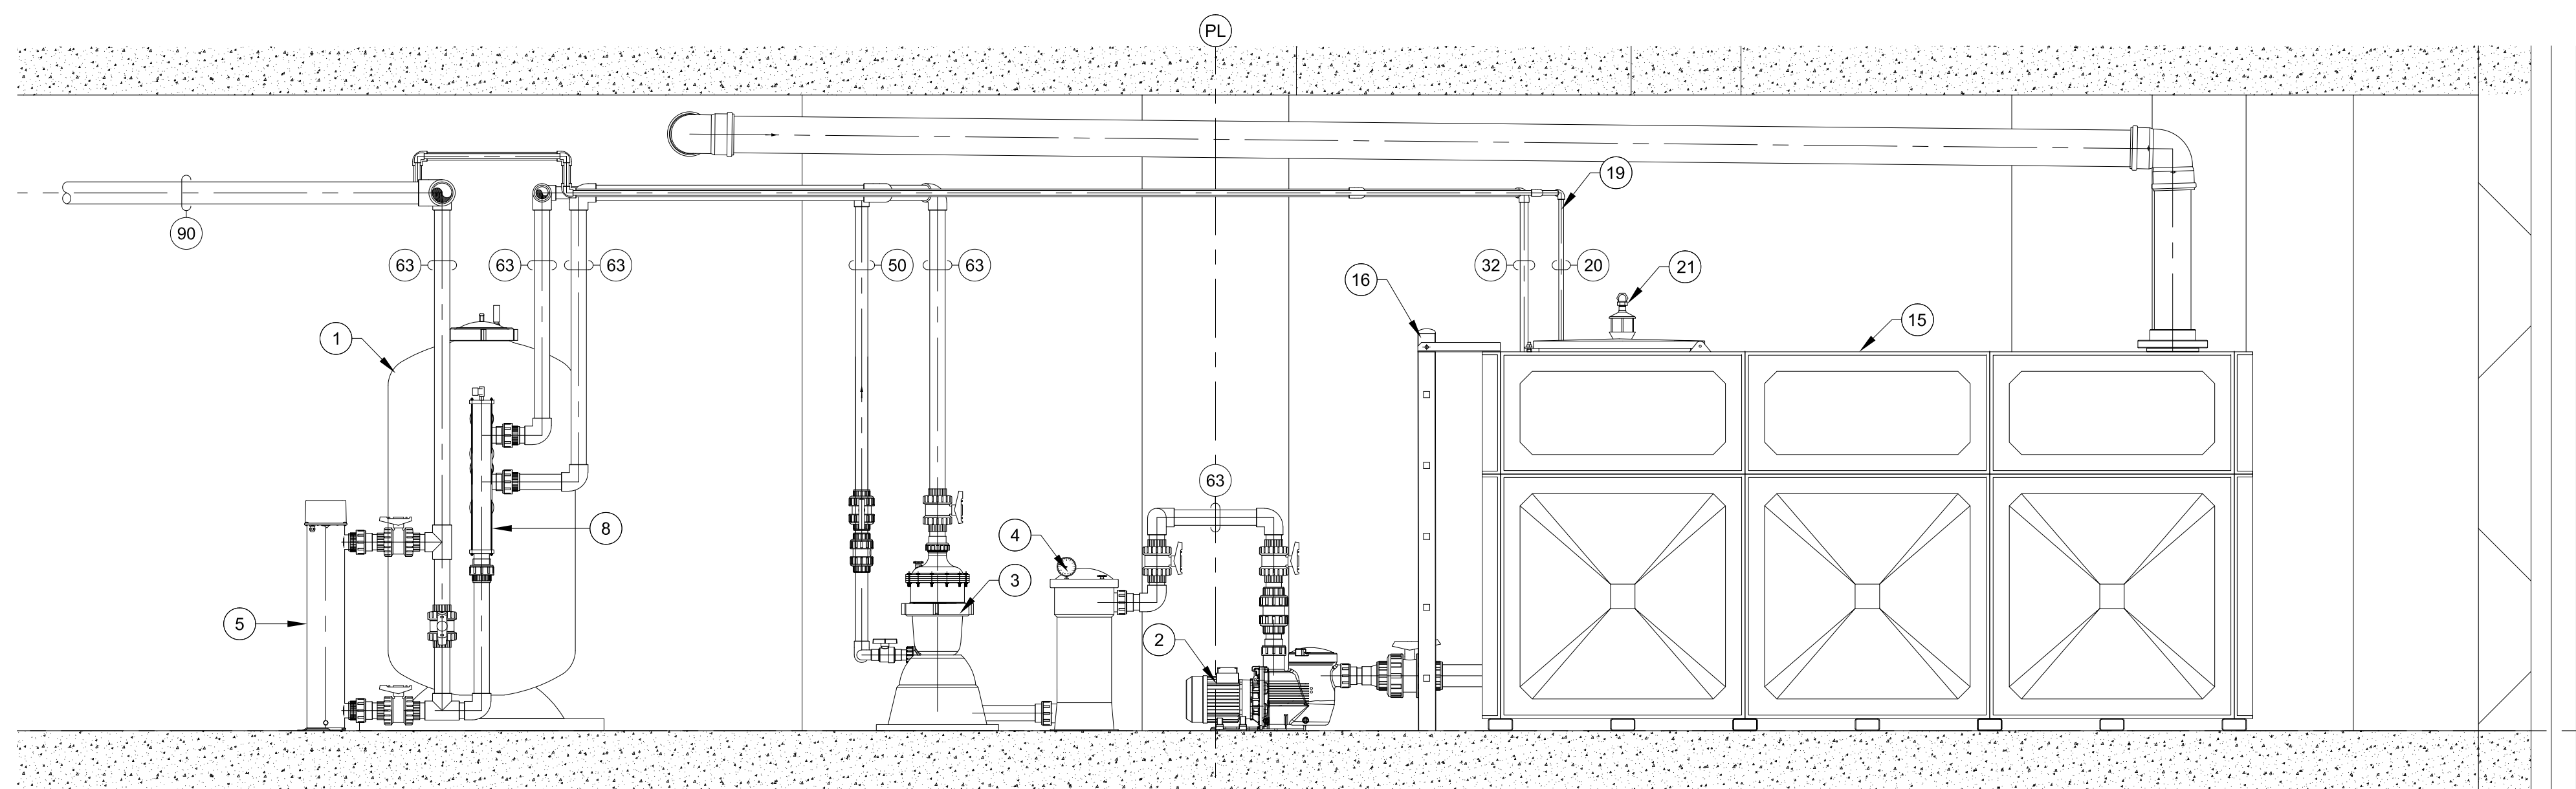

 SECTION D-D
1:20
SECTION

SHEET KEYNOTES

DESCRIPTION

- 1 SMD750 FILTER
- 2 HYDROSTORM PLUS 250 FILTER PUMP
- 3 MULTICYCLONE 16
- 4 TBF 75 BAG FILTER
- 5 UV40 STERILIZER
- 6 CONTROL PANEL
- 7 UV CONTROLLER
- 8 BESGO 5 WAY AUTOMATIC BACKWASH VALVE
- 9 CHEMICAL DAY TANK
- 10 SINK
- 11 EMERGENCY SHOWER & EYE WASH
- 12 DOSING CONTROLLER
- 13 DOSING SAMPLE POINT
- 14 DOSING INJECTION POINT
- 15 3M X 3M 1.5M WATER STORAGE TANK
- 16 ACCESS LADDER
- 17 STILLAGE TUBE
- 18 20MM Ø SAMPLE LINE
- 19 20MM Ø SAMPLE RETURN
- 20 32MM Ø INCOMING FRESHWATER SUPPLY
- 21 32MM Ø FRESHWATER TOP-UP
- 22 40MM Ø DRAIN TO GULLY

Notes:

1. This drawing is to read in conjunction with all other drawings & specifications on this contract works package.
2. All dimensions in mm (unless otherwise noted).
3. Do not scale from this drawing - all dimensions to be checked on site.
4. Any omissions or discrepancies to be reported to fountains direct **immediately**.
5. All builders works carried out by main contractor inc. provision of all holes and subsequent making good.
6. All main services provided by main contractor to a point not yet agreed.

Service Requirements:

-	-	-	-	-	-
-	-	-	-	-	-
-	-	-	-	-	-
-	-	-	-	-	-
T01	05-06-20	First Issue.	DM	GWM	GWM
Rev.	Date	Description	Drawn.	Chkd.	Appd.

Originator:	
-------------	--

*Fountains Direct
Limited*

Unit 21, Trade City
Avro Way
Brooklands Business Park
Weybridge, Surrey
KT13 0YF
Tel: 01932 336 338 Fax: 01932 336 527
Email: sales@fountains-direct.co.uk

Client:	
---------	--

LDA

Project Title:

Station Hill

Drawing Title:

Water Features
Plant Room
Detail Sections

Scale at A1:

1:20

Drawn:

Information

checked:

DM

GWM

Date: _____

ate;

13-05-2

13-05-20

05-20

SHRN-FDL-S2-ZZ-Y-4001

Revision:
T01