


X:\JOBS\6516_STATION_HILL_READING_PHASE_2_37CAD\DRAWINGS\6516_PHASE 2 STAGE 4\SHRN-LDA-S2-ZZ-DR-L-500-100.D

Scale as shown


G
MM
IN

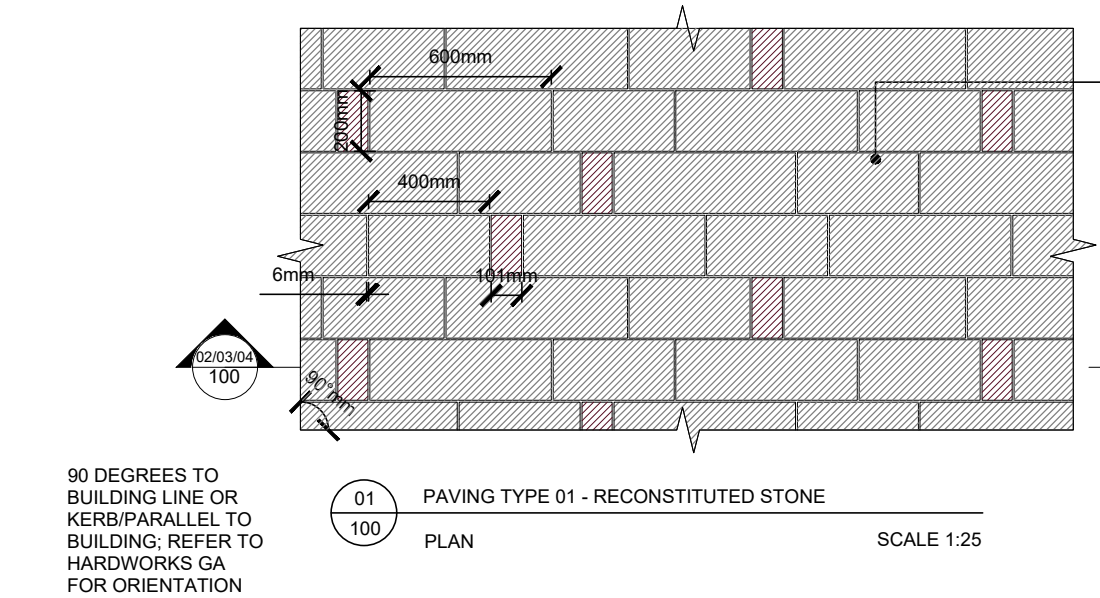

PAVING TYPE 01 - RECONSTITUTED STONE FLAG PAVING UNITS: 600MM X 200MM X 80MM OATMEAL 40% 400MM X 200MM X 80MM OATMEAL 40% AND 100MM X 200MM X 80MM INDIAN 20% 6MM KILN DRIED SAND SWEEP JOINTS; REGULAR COURSE; SMOOTH FINISH; MODAL BY MARSHALL'S OR EQUAL AND APPROVED; REFER TO SPECIFICATION REFERENCE Q25/315A

NOTE :


- FLAGS NOT TO BE CUT LESS THAN 1/3 OF ORIGINAL SIZE
- FOR A PLAN IDENTIFYING AREAS OF DIFFERENT PAVING BUILD-UP REFER TO ENGINEERS DRAWINGS

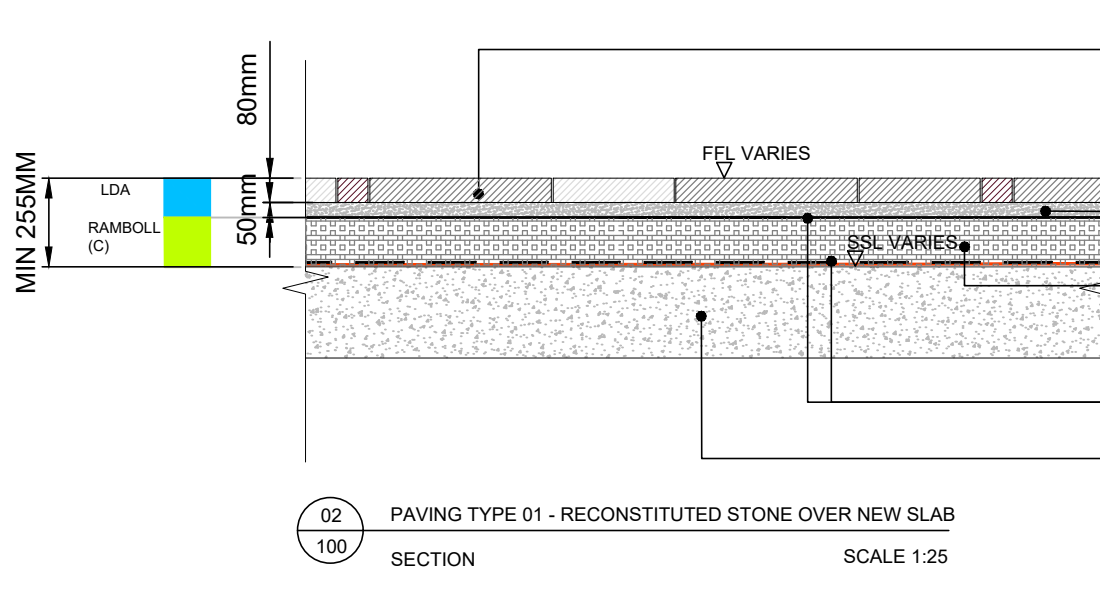

PAVING TYPE 01 - RECONSTITUTED STONE FLAG PAVING UNITS: 600MM X 200MM X 80MM OATMEAL 40% 400MM X 200MM X 80MM OATMEAL 40% AND 100MM X 200MM X 80MM INDIAN 20% 6MM KILN DRIED SAND SWEEP JOINTS; REGULAR COURSE; SMOOTH FINISH; MODAL BY MARSHALL'S OR EQUAL AND APPROVED; REFER TO SPECIFICATION REFERENCE Q25/315A

NOTE :


- BUILD UP OF SUBBASE OVER SLAB VARIES; REFER TO ENGINEER'S BUILD UP DETAILS AND SPECIFICATIONS

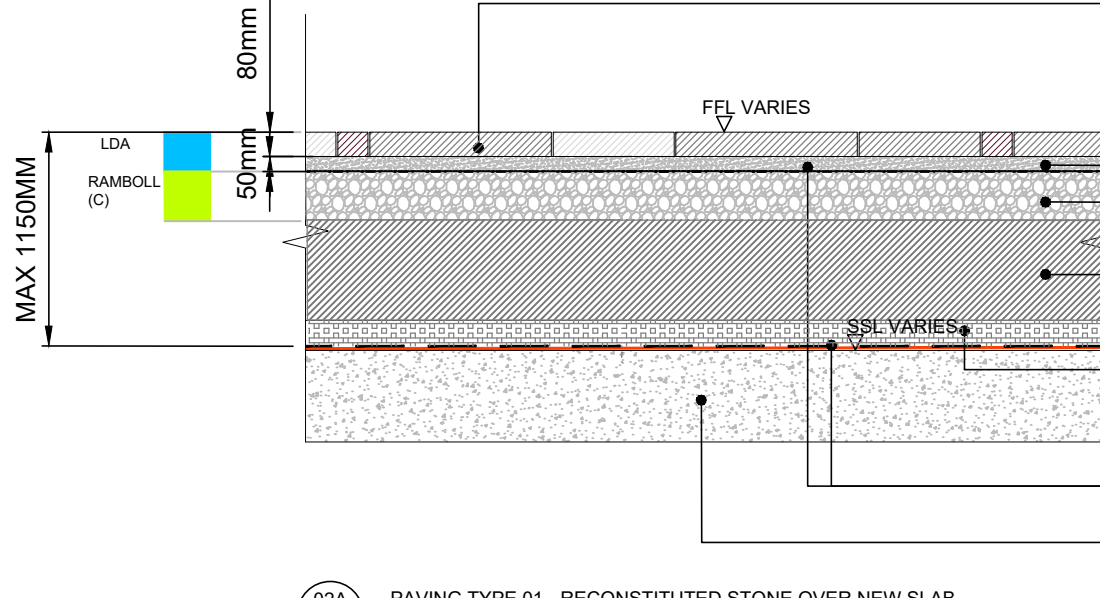

PAVING TYPE 01 - RECONSTITUTED STONE FLAG PAVING UNITS: 600MM X 200MM X 80MM OATMEAL 40% 400MM X 200MM X 80MM OATMEAL 40% AND 100MM X 200MM X 80MM INDIAN 20% 6MM KILN DRIED SAND SWEEP JOINTS; REGULAR COURSE; SMOOTH FINISH; MODAL BY MARSHALL'S OR EQUAL AND APPROVED; REFER TO SPECIFICATION REFERENCE Q25/315A

NOTE :


- BUILD UP OF SUBBASE OVER SLAB VARIES; REFER TO ENGINEER'S BUILD UP DETAILS AND SPECIFICATIONS

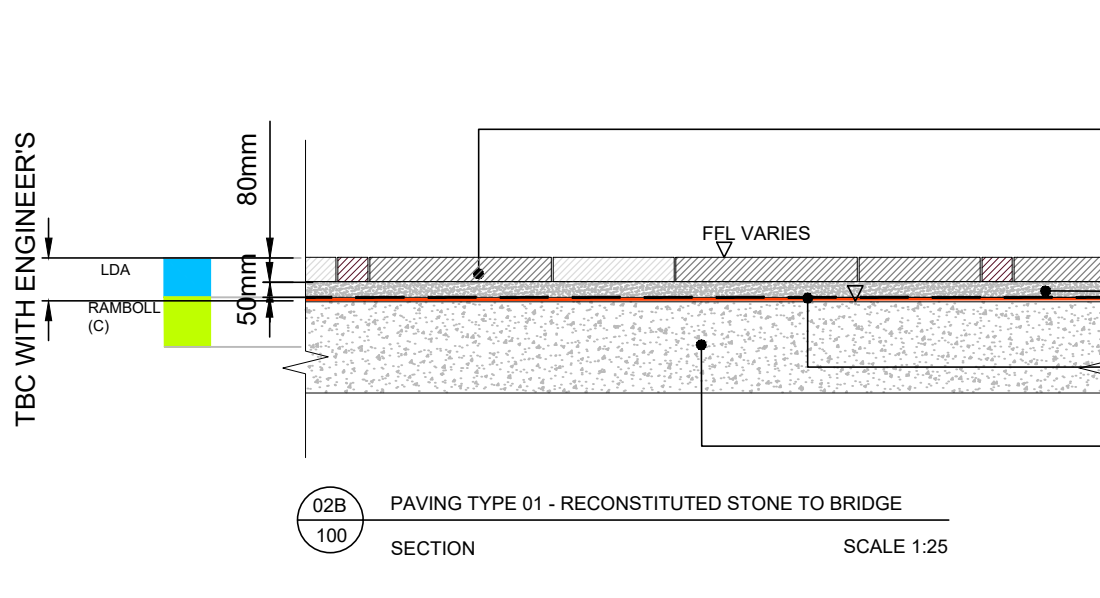

PAVING TYPE 01 - RECONSTITUTED STONE FLAG PAVING UNITS: 600MM X 200MM X 80MM OATMEAL 40% 400MM X 200MM X 80MM OATMEAL 40% AND 100MM X 200MM X 80MM INDIAN 20% 6MM KILN DRIED SAND SWEEP JOINTS; REGULAR COURSE; SMOOTH FINISH; MODAL BY MARSHALL'S OR EQUAL AND APPROVED; REFER TO SPECIFICATION REFERENCE Q25/315A

NOTE :


- BUILD UP OF SUBBASE OVER SLAB VARIES; REFER TO ENGINEER'S BUILD UP DETAILS AND SPECIFICATIONS

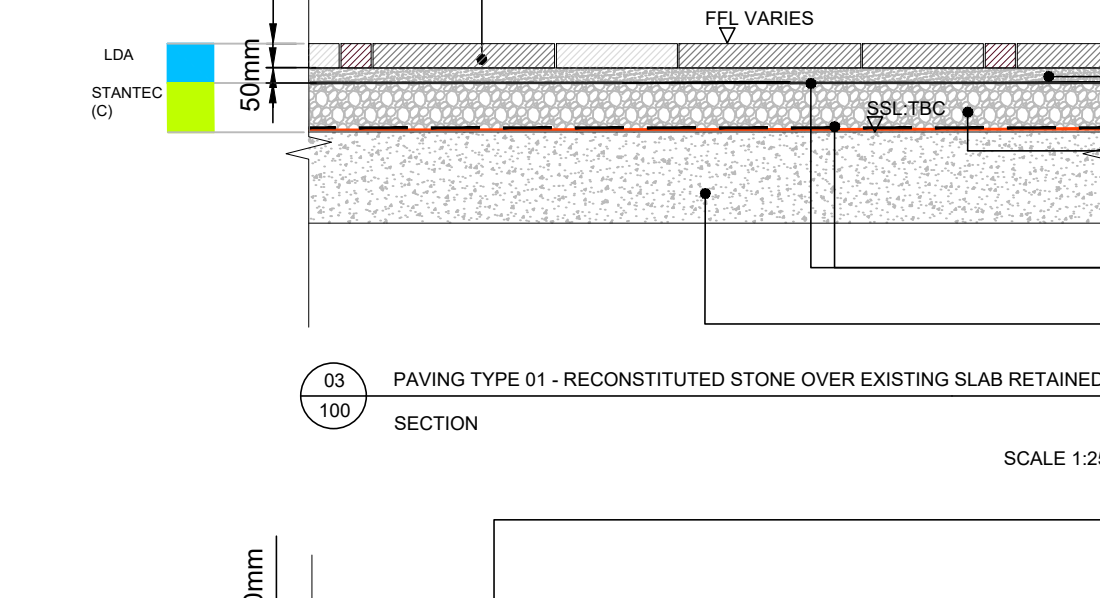

PAVING TYPE 01 - RECONSTITUTED STONE FLAG PAVING UNITS: 600MM X 200MM X 80MM OATMEAL 40% 400MM X 200MM X 80MM OATMEAL 40% AND 100MM X 200MM X 80MM INDIAN 20% 6MM KILN DRIED SAND SWEEP JOINTS; REGULAR COURSE; SMOOTH FINISH; MODAL BY MARSHALL'S OR EQUAL AND APPROVED; REFER TO SPECIFICATION REFERENCE Q25/315A

NOTE :



- BUILD UP OF SUBBASE OVER SLAB VARIES; REFER TO ENGINEER'S BUILD UP DETAILS AND SPECIFICATIONS

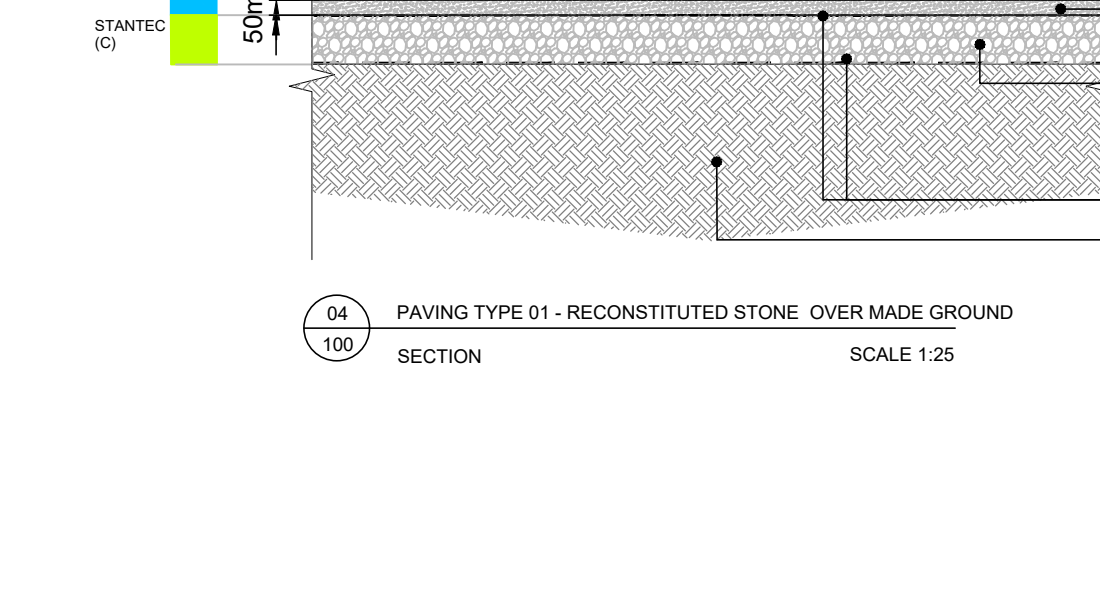

PAVING TYPE 01 - RECONSTITUTED STONE FLAG PAVING UNITS: 600MM X 200MM X 80MM OATMEAL 40% 400MM X 200MM X 80MM OATMEAL 40% AND 100MM X 200MM X 80MM INDIAN 20% 6MM KILN DRIED SAND SWEEP JOINTS; REGULAR COURSE; SMOOTH FINISH; MODAL BY MARSHALL'S OR EQUAL AND APPROVED; REFER TO SPECIFICATION REFERENCE Q25/315A

NOTE :


- BUILD UP OF SUBBASE OVER SLAB VARIES; REFER TO ENGINEER'S BUILD UP DETAILS AND SPECIFICATIONS

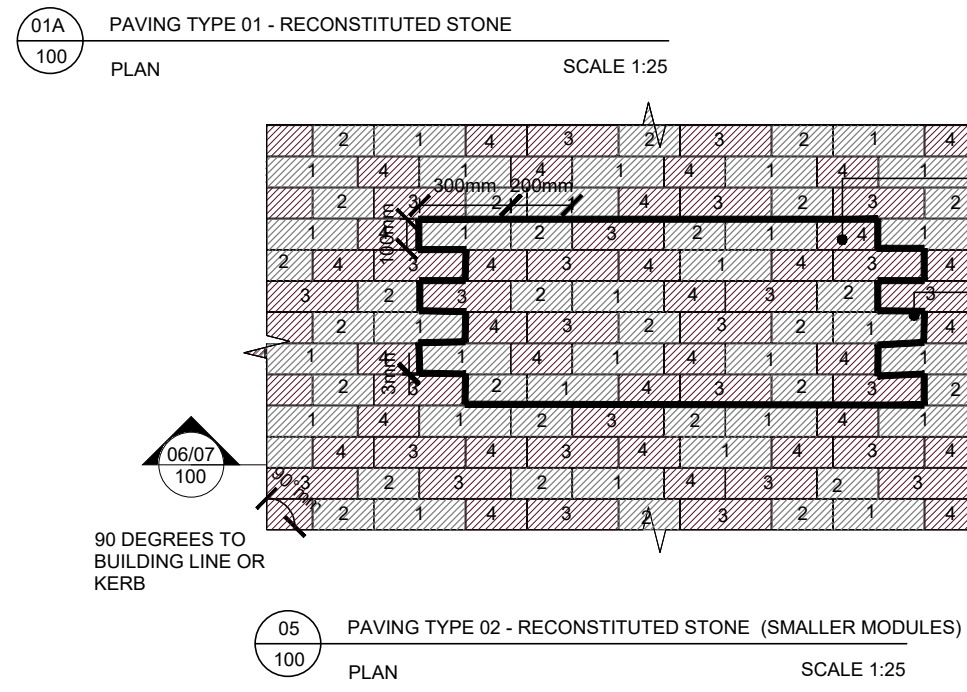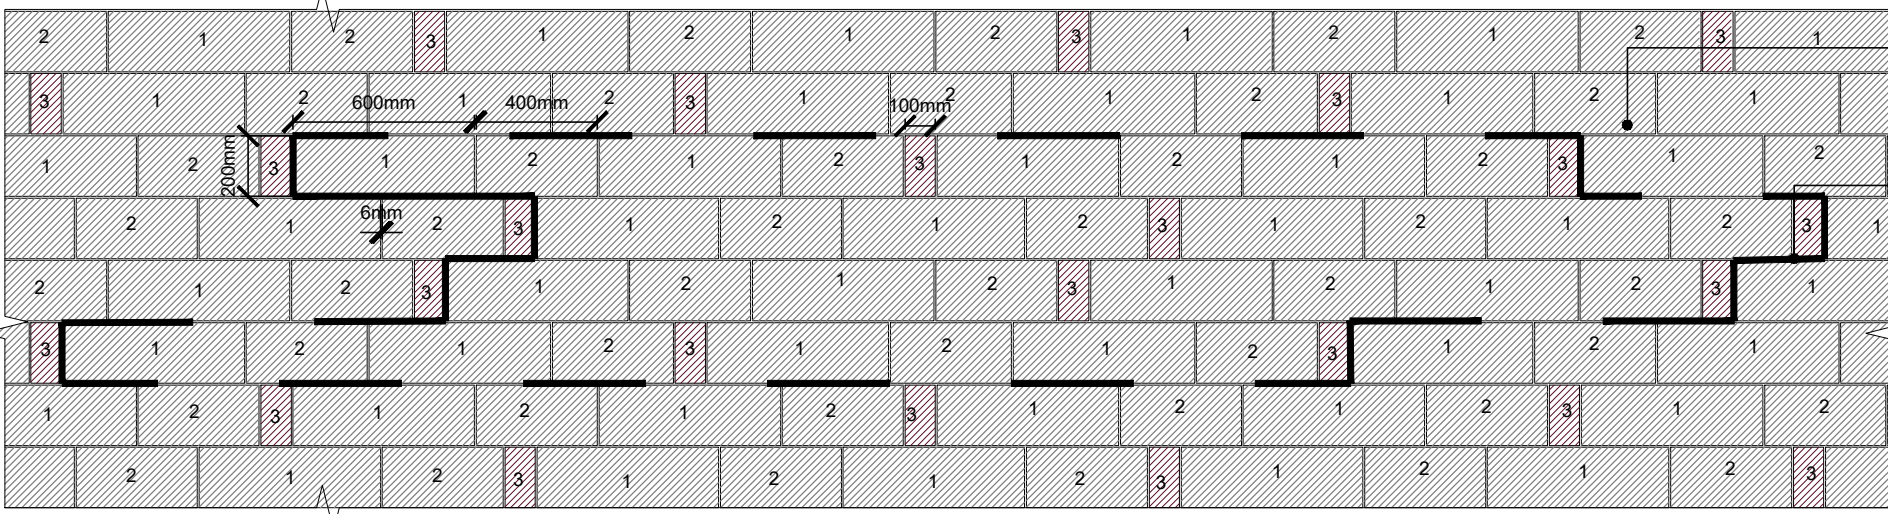

PAVING TYPE 02 - RECONSTITUTED STONE FLAG PAVING UNITS: 300/200MM X 100MM X 80MM; 3MM KILN DRIED SAND SWEEP JOINTS; REGULAR COURSE; COLOUR: OATMEAL 50% INDIAN 50% TEXTURED FINISH; RANDOM PATTERN; MODAL BY MARSHALL'S OR EQUAL AND APPROVED; REFER TO SPECIFICATION REFERENCE Q25/316

NOTE :


- FLAGS NOT TO BE CUT LESS THAN 1/3 OF ORIGINAL SIZE
- FOR A PLAN IDENTIFYING AREAS OF DIFFERENT PAVING BUILD-UP REFER TO ENGINEERS DRAWINGS

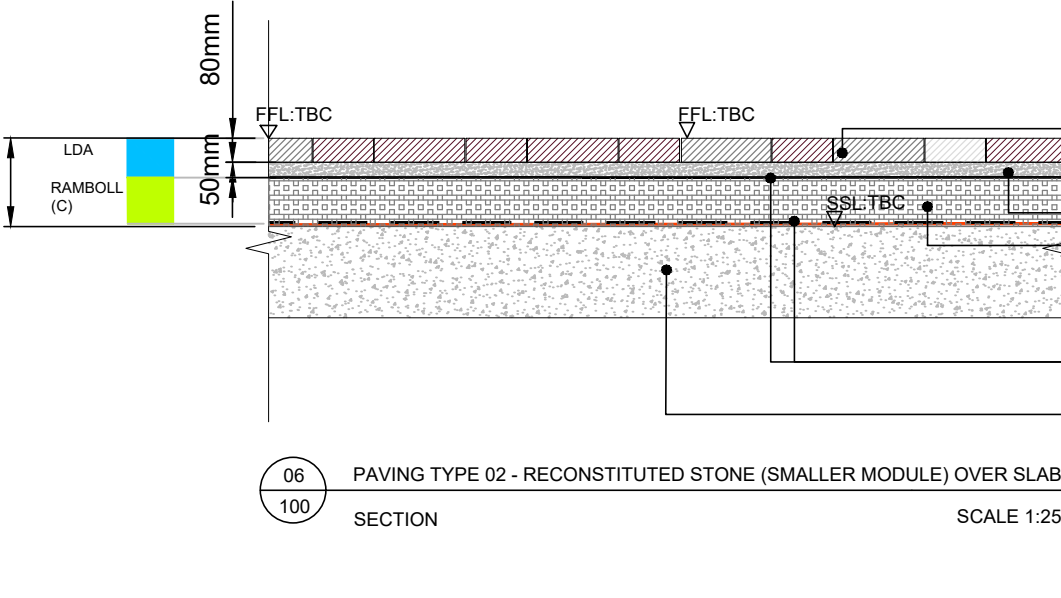

PAVING TYPE 02 - RECONSTITUTED STONE FLAG PAVING UNITS: 300/200MM X 100MM X 80MM; 3MM KILN DRIED SAND SWEEP JOINTS; REGULAR COURSE; COLOUR: OATMEAL 50% INDIAN 50% TEXTURED FINISH; RANDOM PATTERN; MODAL BY MARSHALL'S OR EQUAL AND APPROVED; REFER TO SPECIFICATION REFERENCE Q25/316

NOTE :


- BUILD UP OF SUBBASE OVER SLAB VARIES; REFER TO ENGINEER'S BUILD UP DETAILS AND SPECIFICATIONS

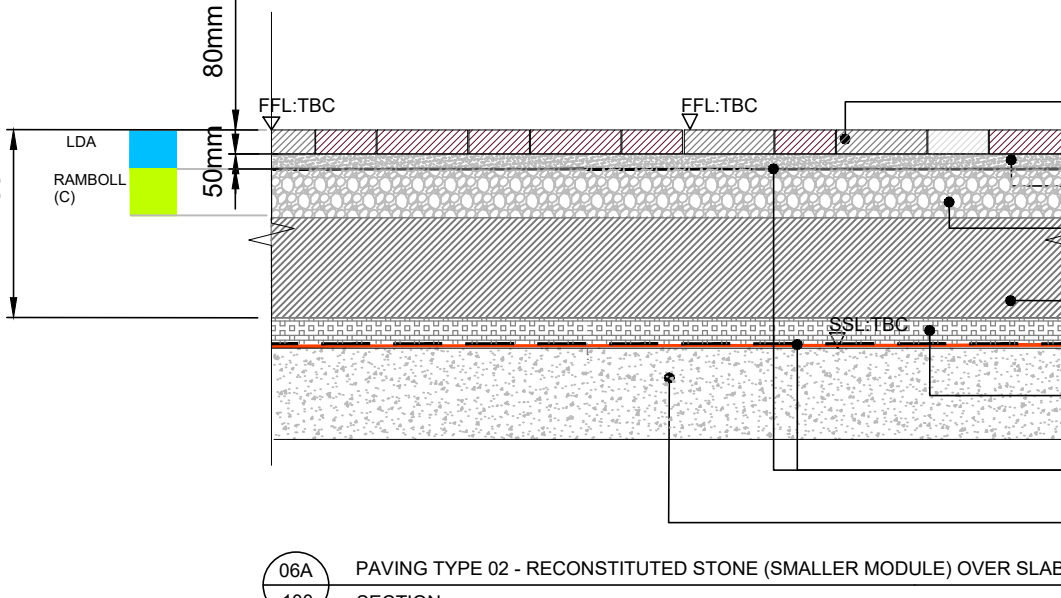

PAVING TYPE 02 - RECONSTITUTED STONE FLAG PAVING UNITS: 300/200MM X 100MM X 80MM; 3MM KILN DRIED SAND SWEEP JOINTS; REGULAR COURSE; COLOUR: OATMEAL 50% INDIAN 50% TEXTURED FINISH; RANDOM PATTERN; MODAL BY MARSHALL'S OR EQUAL AND APPROVED; REFER TO SPECIFICATION REFERENCE Q25/316

NOTE :


- BUILD UP OF SUBBASE OVER SLAB VARIES; REFER TO ENGINEER'S BUILD UP DETAILS AND SPECIFICATIONS

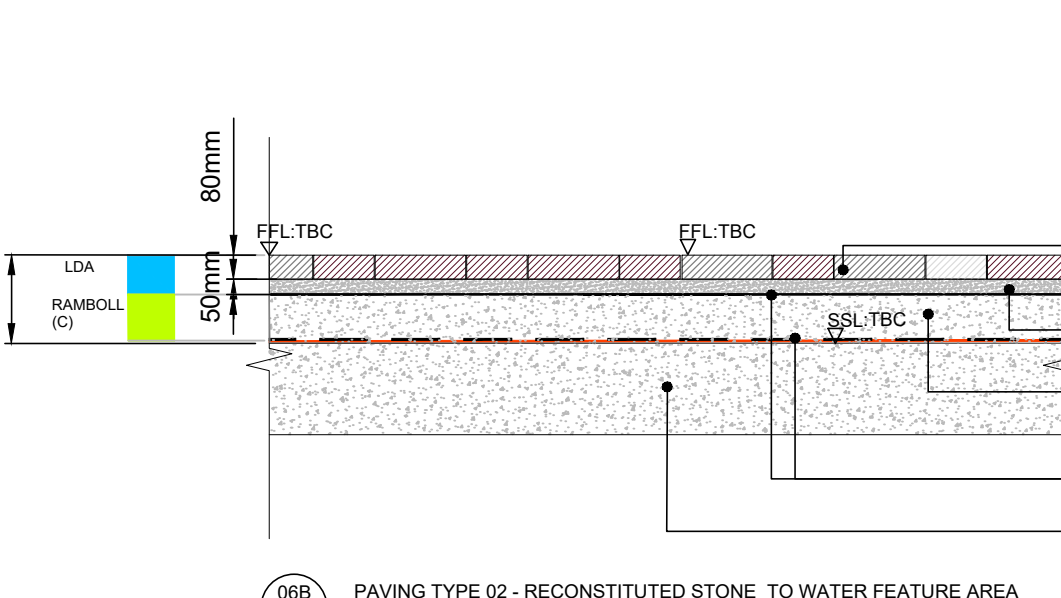

PAVING TYPE 02 - RECONSTITUTED STONE FLAG PAVING UNITS: 300/200MM X 100MM X 80MM; 3MM KILN DRIED SAND SWEEP JOINTS; REGULAR COURSE; COLOUR: OATMEAL 50% INDIAN 50% TEXTURED FINISH; RANDOM PATTERN; MODAL BY MARSHALL'S OR EQUAL AND APPROVED; REFER TO SPECIFICATION REFERENCE Q25/316

NOTE :



- BUILD UP OF SUBBASE OVER SLAB VARIES; REFER TO ENGINEER'S BUILD UP DETAILS AND SPECIFICATIONS

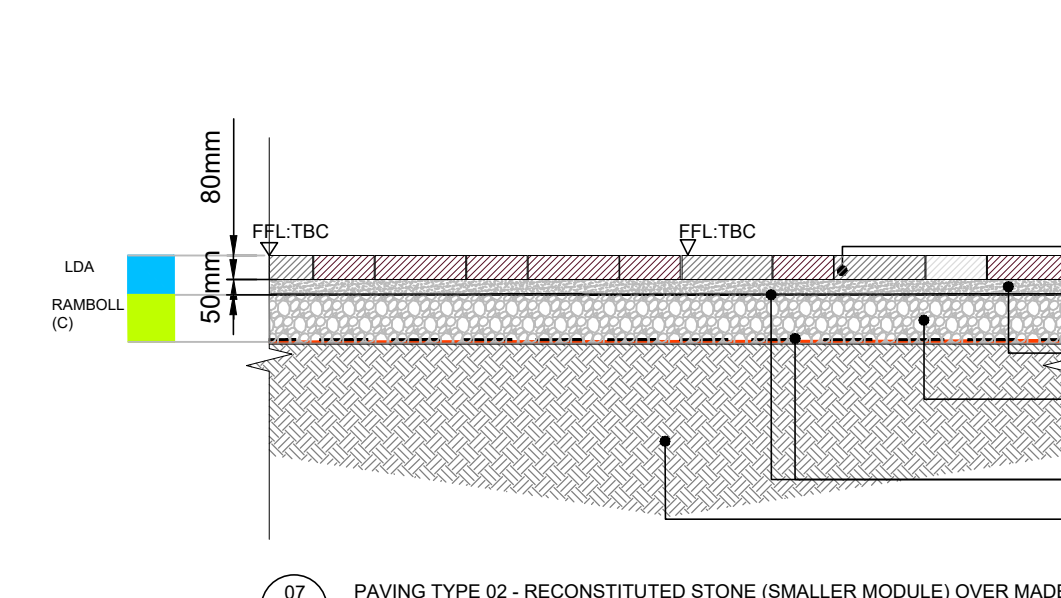

PAVING TYPE 02 - RECONSTITUTED STONE FLAG PAVING UNITS: 300/200MM X 100MM X 80MM; 3MM KILN DRIED SAND SWEEP JOINTS; REGULAR COURSE; COLOUR: OATMEAL 50% INDIAN 50% TEXTURED FINISH; RANDOM PATTERN; MODAL BY MARSHALL'S OR EQUAL AND APPROVED; REFER TO SPECIFICATION REFERENCE Q25/316

NOTE :

- BUILD UP OF SUBBASE OVER SLAB VARIES; REFER TO ENGINEER'S BUILD UP DETAILS AND SPECIFICATIONS

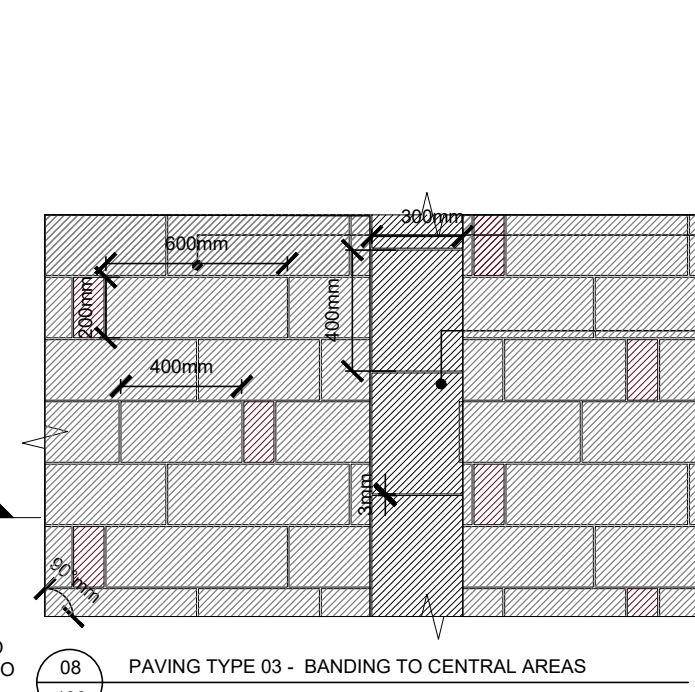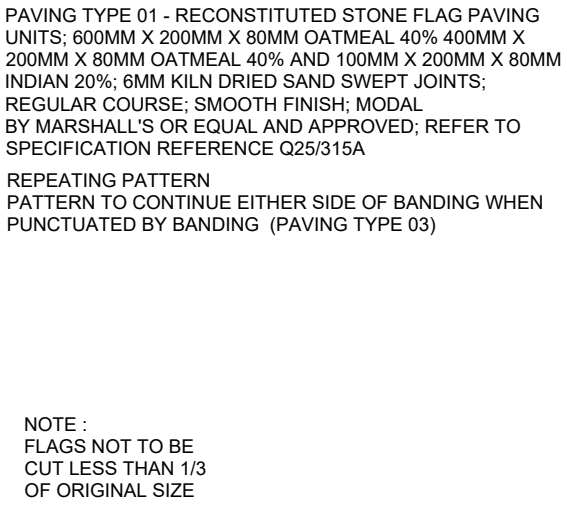


PAVING TYPE 01 - REFER TO LDA DRAWING SHRN-LDA-S2-ZZ-PL-L-500-100 & 101 DETAILS 01/02/03/04 FOR DETAIL AND SPECIFICATION

PAVING TYPE 03 - BLACK GRANITE BANDING, 400MM X 300MM X 80MM; 3MM JOINTS; KREUZBERG BLACK GRANITE; FLAMED FINISH; BY MARSHALL'S OR EQUAL AND APPROVED; REFER TO SPECIFICATION REFERENCE Q25/310

NOTE :

- FLAGS NOT TO BE CUT LESS THAN 1/3 OF ORIGINAL SIZE
- WHERE PROPOSED BANDS MEET EXISTING JOINTS ARE TO ALIGN
- FOR A PLAN IDENTIFYING AREAS OF DIFFERENT PAVING BUILD-UP REFER TO ENGINEERS DRAWINGS

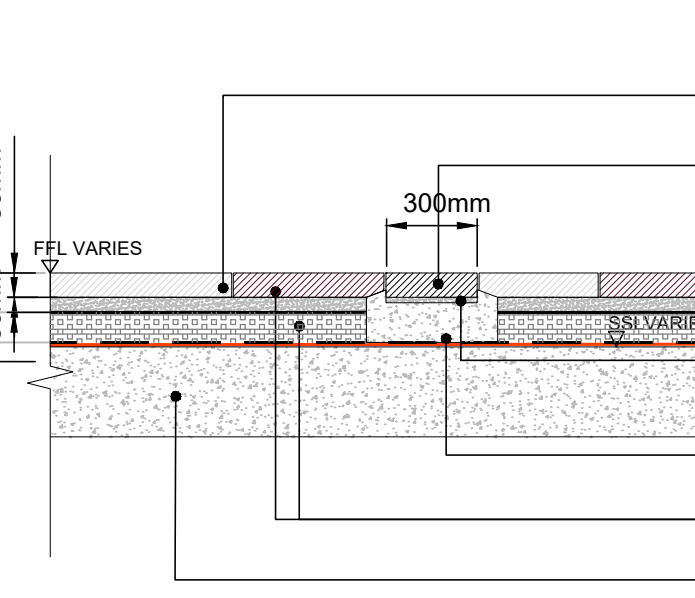


PAVING TYPE 01 - REFER TO LDA DRAWING SHRN-LDA-S2-ZZ-PL-L-500-100 & 101 DETAILS 01/02/03/04 FOR DETAIL AND SPECIFICATION

PAVING TYPE 03 - BLACK GRANITE BANDING, 400MM X 300MM X 80MM; 3MM JOINTS; KREUZBERG BLACK GRANITE; FLAMED FINISH; BY MARSHALL'S OR EQUAL AND APPROVED; REFER TO SPECIFICATION REFERENCE Q25/310

NOTE :

- BUILD UP OF SUBBASE OVER SLAB VARIES; REFER TO ENGINEER'S BUILD UP DETAILS AND SPECIFICATIONS

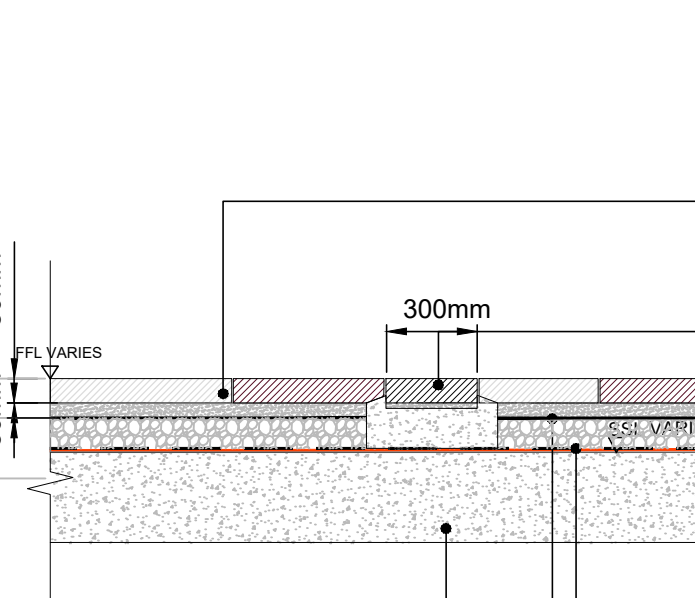


PAVING TYPE 01 - REFER TO LDA DRAWING SHRN-LDA-S2-ZZ-PL-L-500-100 & 101 DETAILS 01/02/03/04 FOR DETAIL AND SPECIFICATION

PAVING TYPE 03 - BLACK GRANITE BANDING, 400MM X 300MM X 80MM; 3MM JOINTS; KREUZBERG BLACK GRANITE; FLAMED FINISH; BY MARSHALL'S OR EQUAL AND APPROVED; REFER TO SPECIFICATION REFERENCE Q25/310

NOTE :

- BUILD UP OF SUBBASE OVER SLAB VARIES; REFER TO ENGINEER'S BUILD UP DETAILS AND SPECIFICATIONS

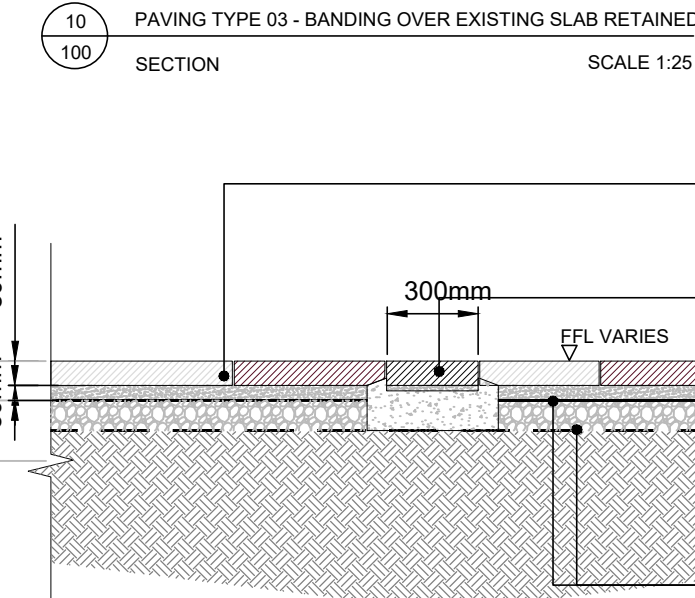

PAVING TYPE 01 - REFER TO LDA DRAWING SHRN-LDA-S2-ZZ-PL-L-500-100 & 101 DETAILS 01/02/03/04 FOR DETAIL AND SPECIFICATION

PAVING TYPE 03 - BLACK GRANITE BANDING, 400MM X 300MM X 80MM; 3MM JOINTS; KREUZBERG BLACK GRANITE; FLAMED FINISH; BY MARSHALL'S OR EQUAL AND APPROVED; REFER TO SPECIFICATION REFERENCE Q25/310

NOTE :

- BUILD UP OF SUBBASE OVER SLAB VARIES; REFER TO ENGINEER'S BUILD UP DETAILS AND SPECIFICATIONS

READ THIS FIRST

- Note for Contractors**
This drawing should be considered along with the risk information contained in the CDM Pre Construction Information. This information will include details of the SIGNIFICANT risks which LDA Design has identified which may arise from constructing their designs shown on this drawing. A Competent Contractor should be aware of the typical risks associated with doing this work.
- Note for Workers**
DO NOT START YOUR WORK unless you know the Risks and Controls relating to the work on this drawing (including SAFE SEQUENCES OF WORK and EQUIPMENT).
- Do not issue copies of parts of this drawing without the above Note for Workers (unless you are sure that the Workers can undertake the work safely).**

T02	STAGE 4a ISSUE	CI	03/07/20
T01	STAGE 4a ISSUE	CI	05/06/2020
REV.	DESCRIPTION	APP.	DATE
LDAD DESIGN			
PROJECT TITLE			
STATION HILL READING PHASE 2			
DRAWING TITLE			
PHASE 2 - TYPICAL PAVING DETAILS SHEET 1 OF 2			
ISSUED BY	London	T: 020 7467 1470	
DATE	OCT 2019	DRAWN	ER
SCALE	As shown	CHECKED	TW
STATUS	Tender	APPROVED	CI
DWG. NO SHRN-LDA-S2-ZZ-DR-L-500-100			
No dimensions are to be scaled from this drawing. All dimensions are to be checked on site. Area measurements for indicative purposes only.			
© LDA Design Consulting LLP. Quality Assured to BS EN ISO 9001 : 2000			
Sources Ordnance Survey			