


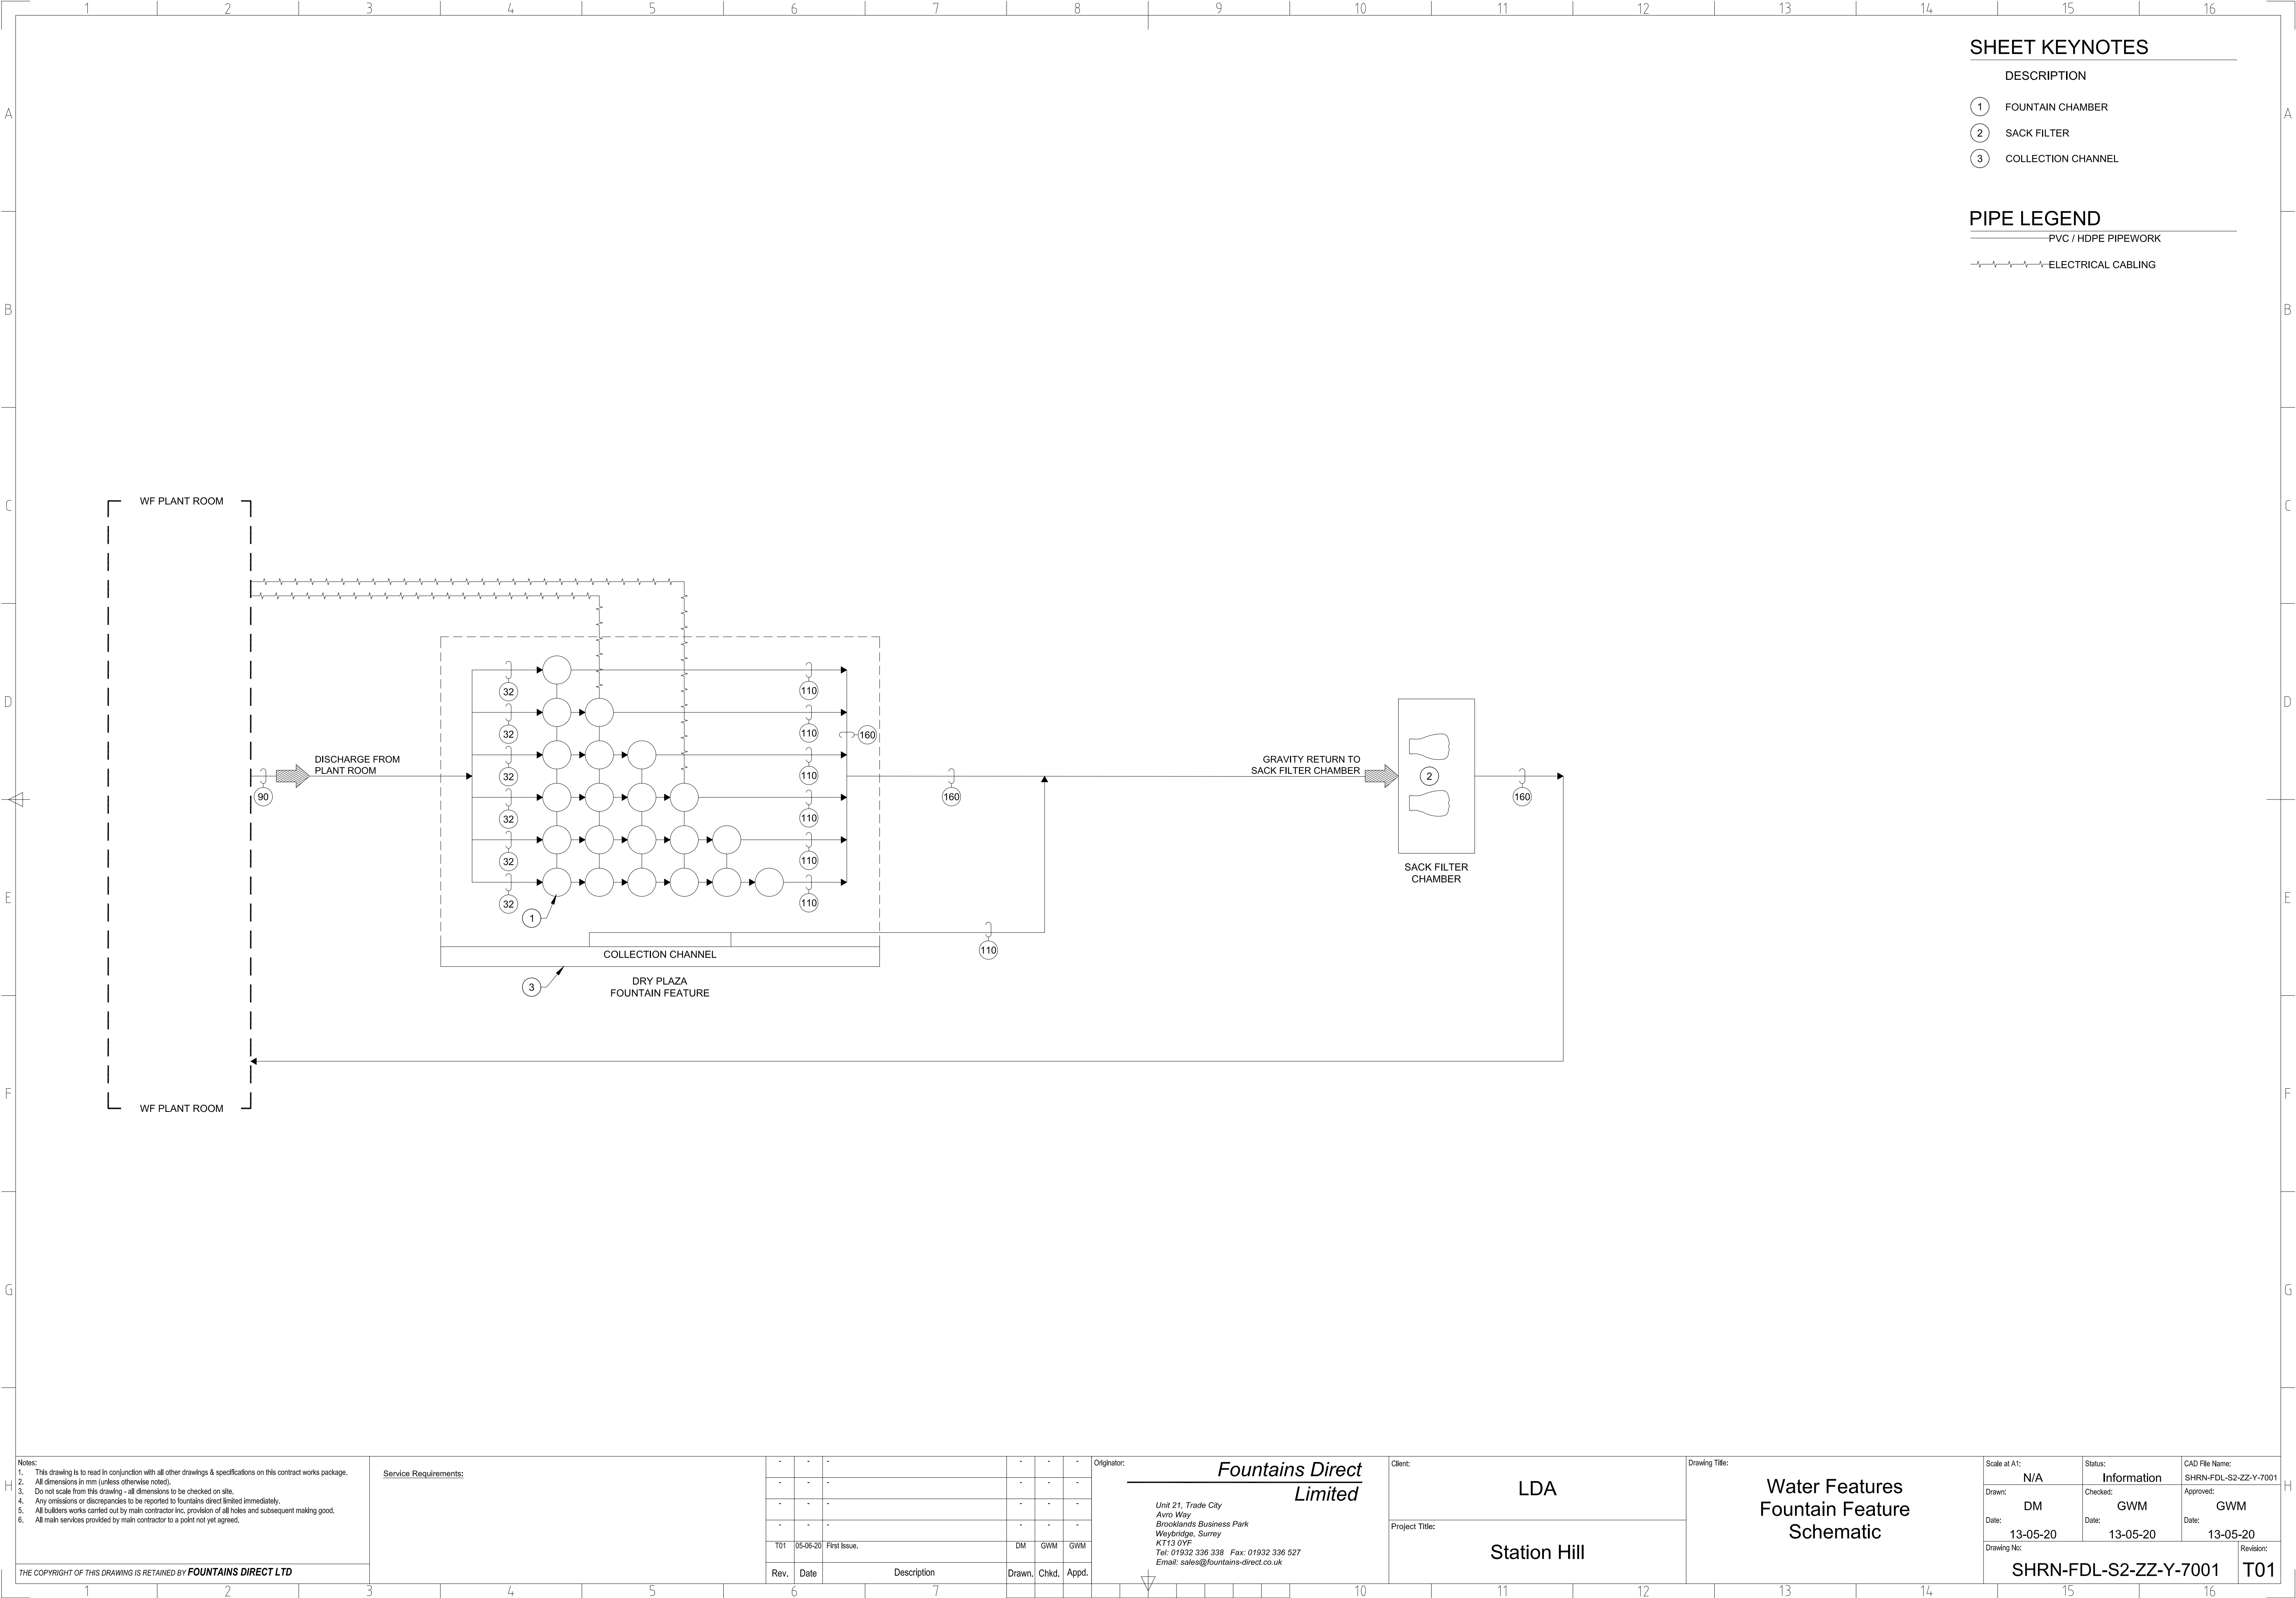

SHEET KEYNOTES

DESCRIPTION	
①	FOUNTAIN CHAMBER
②	SACK FILTER
③	COLLECTION CHANNEL

PIPE LEGEND

	PVC / HDPE PIPEWORK
	ELECTRICAL CABLING

Notes:
1. This drawing is to read in conjunction with all other drawings & specifications on this contract works package.
2. All dimensions in mm (unless otherwise noted).
3. Do not scale from this drawing - all dimensions to be checked on site.
4. Any omissions or discrepancies to be reported to fountains direct limited immediately.
5. All builders works carried out by main contractor inc, provision of all holes and subsequent making good.
6. All main services provided by main contractor to a point not yet agreed.

Service Requirements:

THE COPYRIGHT OF THIS DRAWING IS RETAINED BY FOUNTAINS DIRECT LTD

-	-	-	-	-	-
-	-	-	-	-	-
-	-	-	-	-	-
-	-	-	-	-	-
Y01	05-06-20	First Issue.	DM	GWM	GWM
Rev.	Date	Description	Drawn.	Chkd.	Appd.

Originator:

Fountains Direct Limited

Unit 21, Trade City
Avro Way
Brooklands Business Park
Weybridge, Surrey
KT13 0YF
Tel: 01932 336 338 Fax: 01932 336 527
Email: sales@fountains-direct.co.uk

Client:

Project Title:

LDA

Station Hill

Drawing Title:

Water Features
Fountain Feature
Schematic

Scale at A1:

N/A

Status:

Information

CAD File Name:

SHRN-FDL-S2-ZZ-Y-7001

Drawn:

DM

Checked:

GWM

Approved:

GWM

Date:

13-05-20

Date:

13-05-20

Date:

13-05-20

Drawing No:

SHRN-FDL-S2-ZZ-Y-7001

Revision:

T01