


Notes

The Contractor is to check all dimensions and conditions on site before commencing. Do not scale from this drawing.
This drawing remains the copyright of POZZONI Architecture Ltd.

Scale Bars	TO BE USED ONLY AS GUIDANCE				
1:100 mm		1000	3000	5000	
1:200 mm		5000	8000		
1:500 M		5	15	25	
1:1250 M		10	30	50	70

KEYPLAN

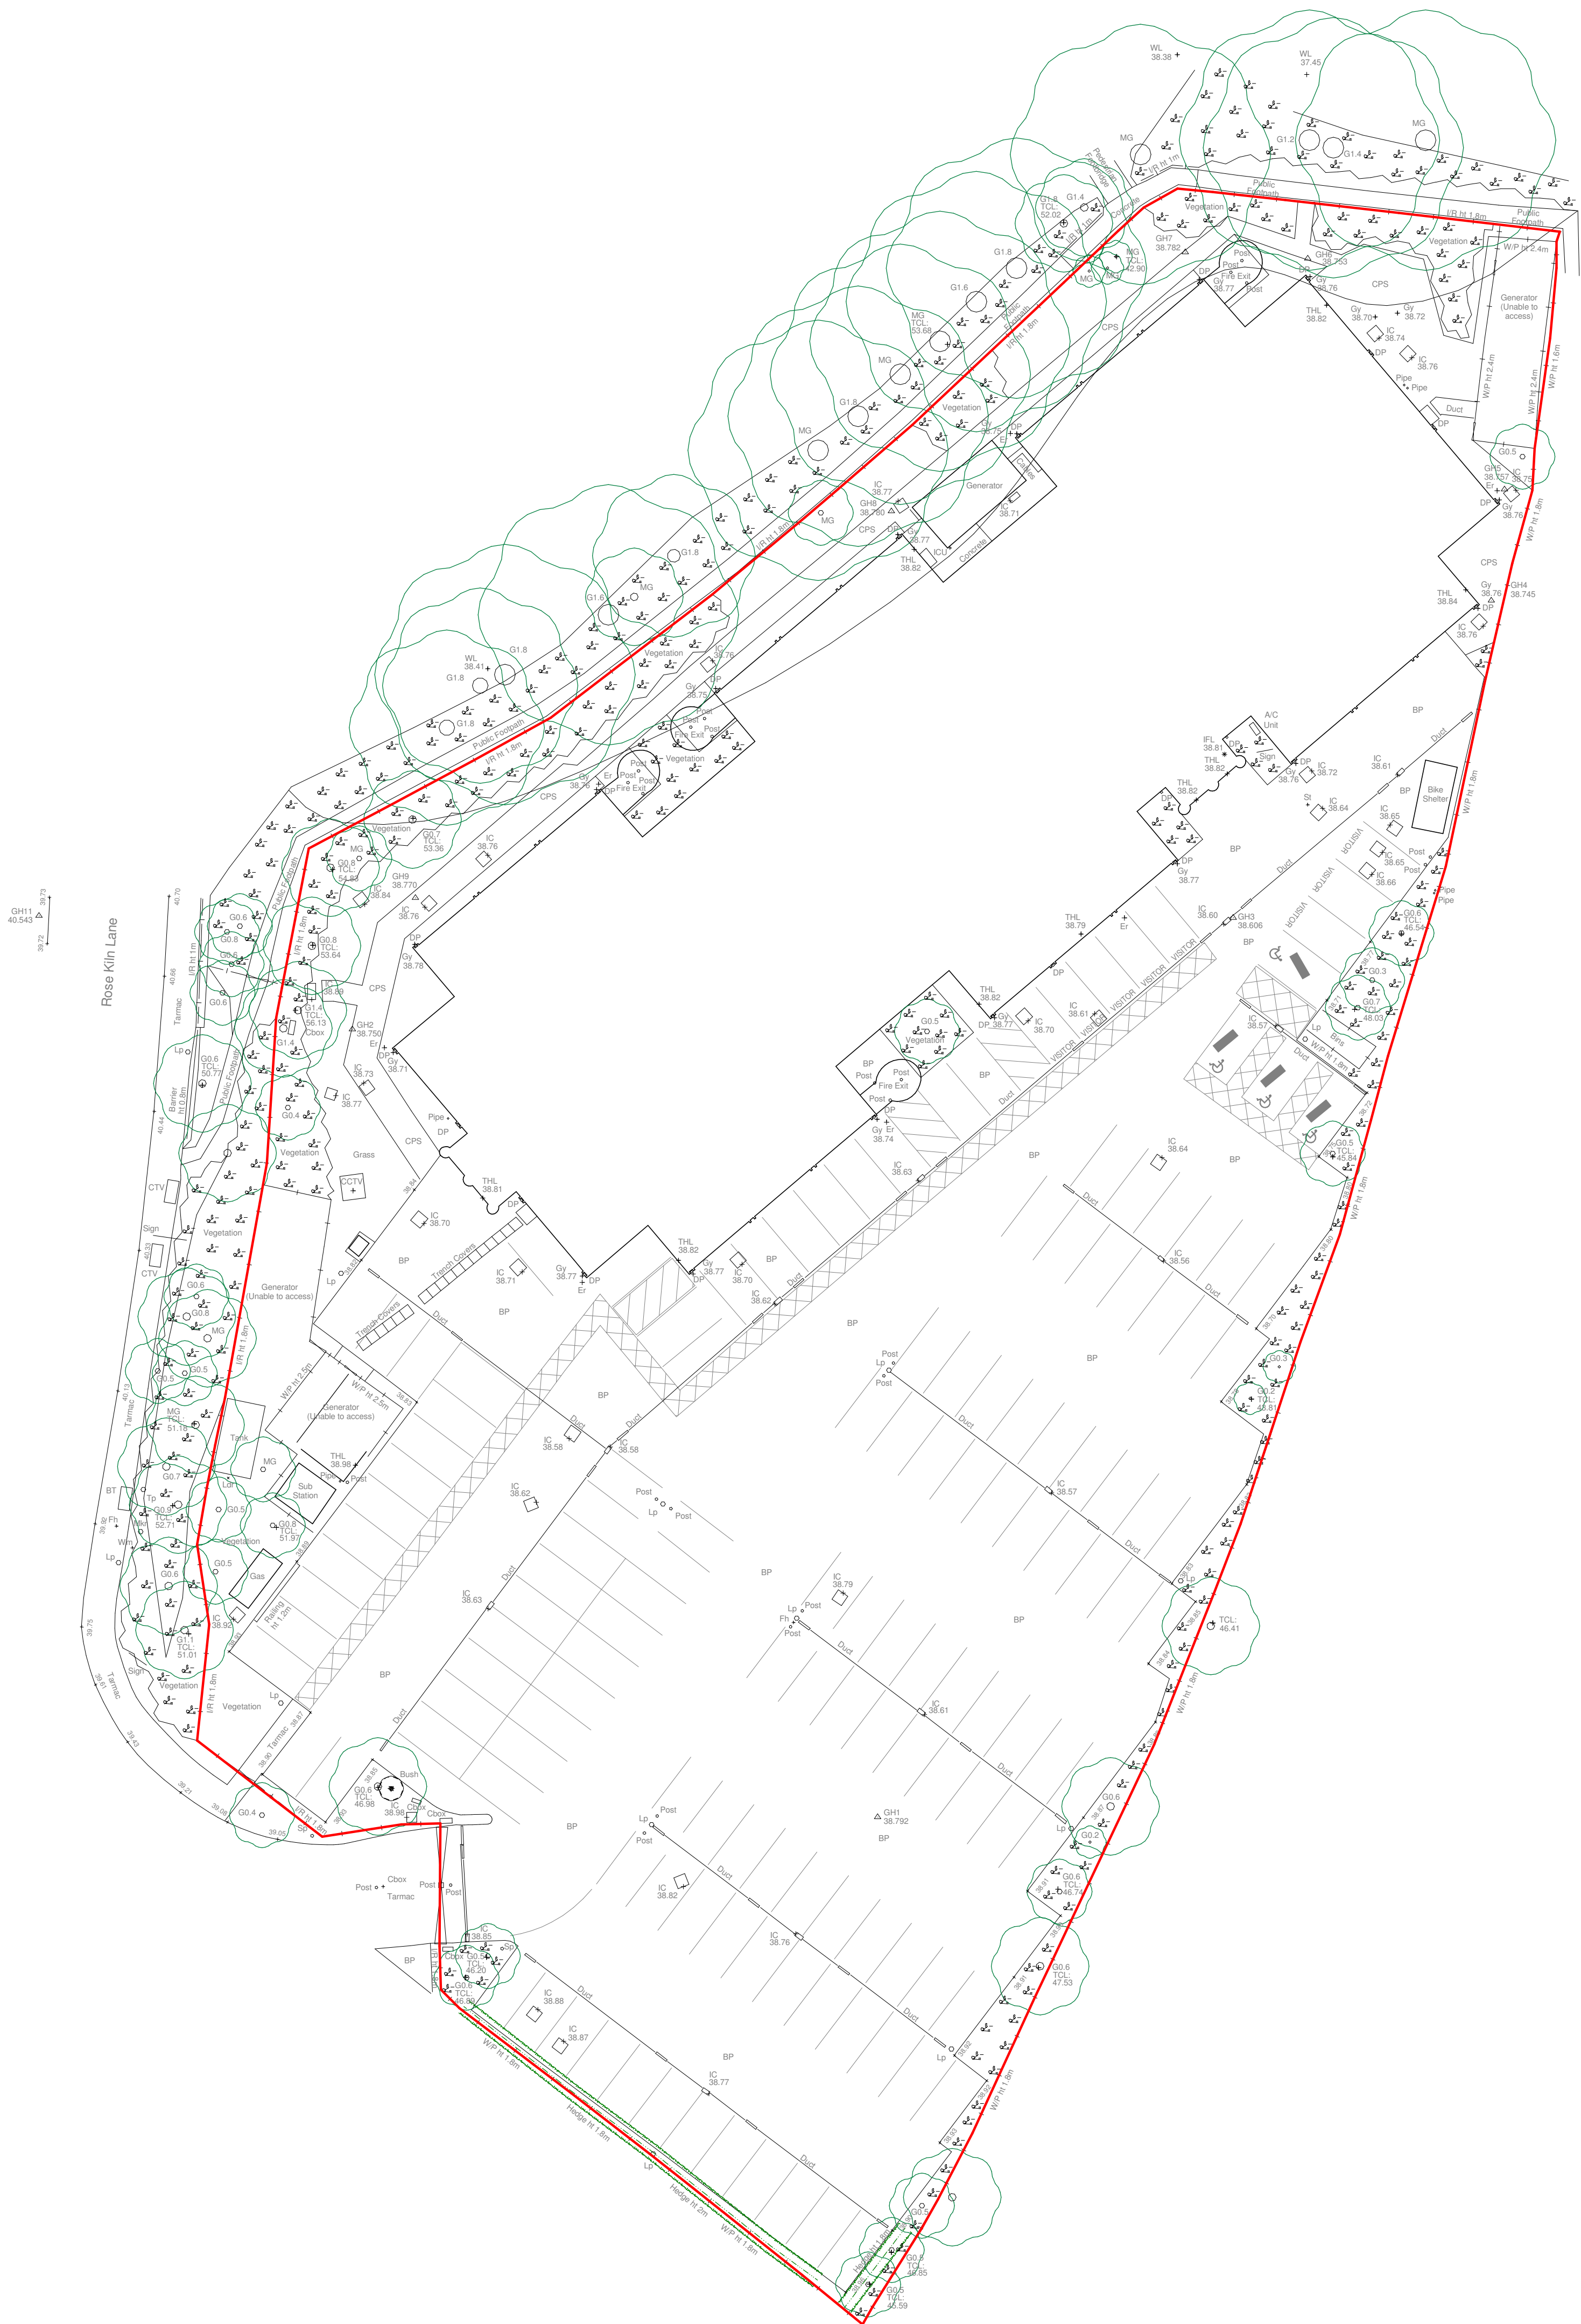

A	Issued for PLANNING	JW	08.07.21
Rev	Description	By	Date

STENPROP

Job	Rose Kiln Court, Reading
-----	--------------------------

Planning - Existing Site

COZ Ref.	P5788_1100	Rev	A
----------	------------	-----	---

85.5	5788-POZ-XX-XX-DR-A-1100			
Date	June 2021	Scale	1 : 250	@ A1

Project Status	3D Co-Ord	2D Co-Ord	Approved
	AH	TS	JW
	Planning	Tender	Construction
	Design	Contract	As Built

pozioni

10-12 Emerald Street
London
WC1N 3QA

+44 20 7078 0079
architects@pozzoni.co.uk

XX-Site - Existing Site Plan

1 : 250

P:\MCAD\5751-5800\5788\PAL\Design\Models\5788-POZ-XX-XX-M2-A-001.rvt
08/07/2021 09:23:22