

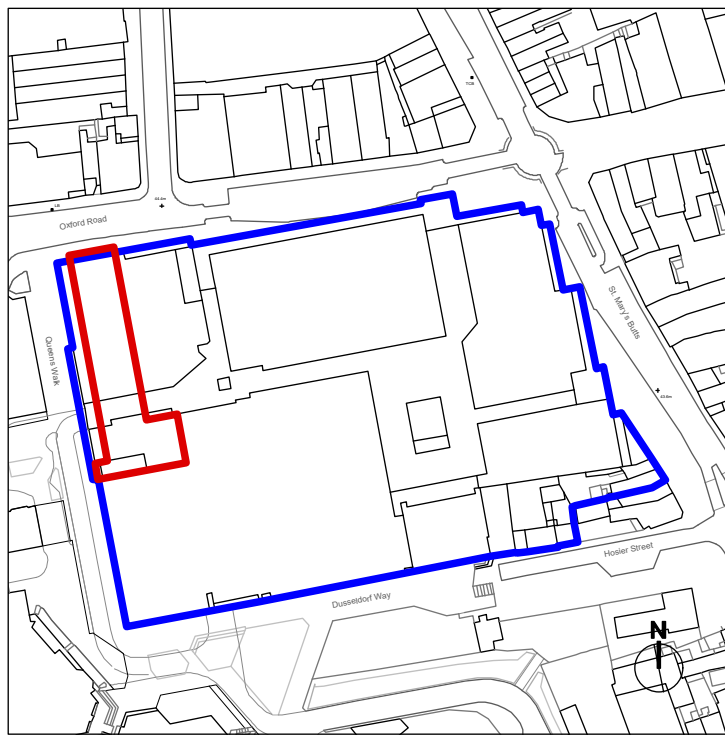


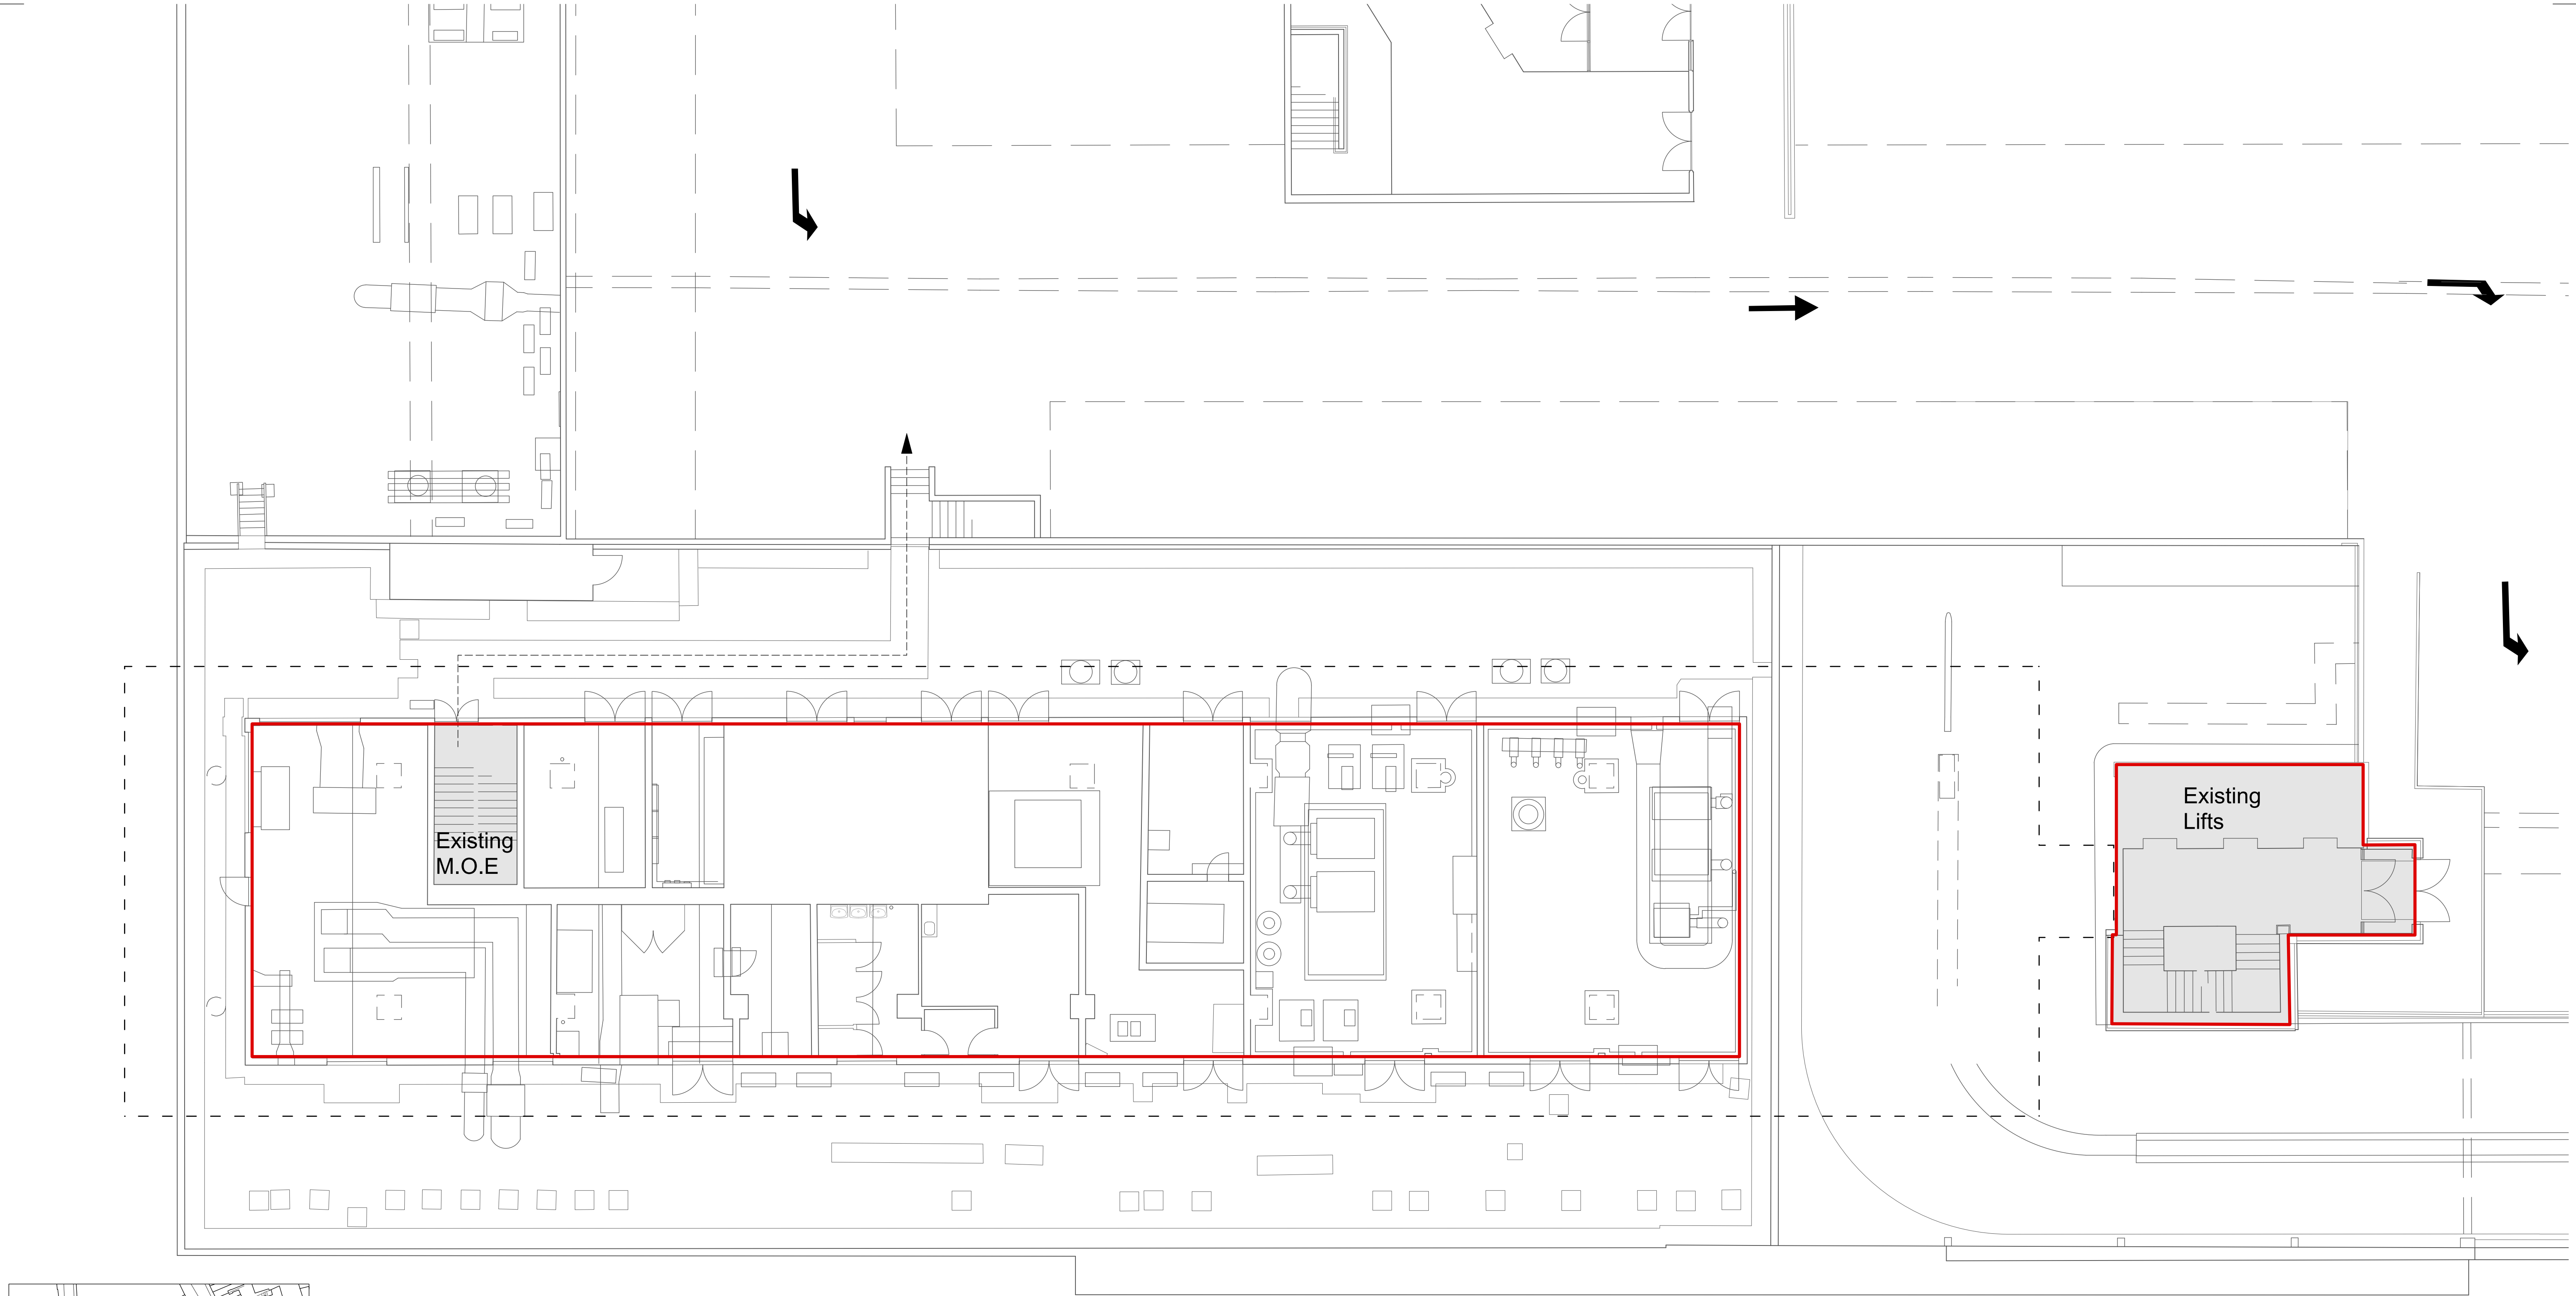

Site Location 1:2500 at A1

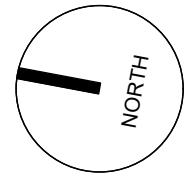

0 1.0 2.0 3.0 4.0 5.0 10.0m

1:100

The copyright of this drawing is vested with Corstorphine & Wright Ltd and must not be copied or reproduced without the consent of the company.

P-00 Submitted for Planning

Rev.	Description	Date	Drawn	Chk.
		02.07.21	RBJ	RBJ

Application Boundary

Ownership Boundary

Client
Moorgarth

Project
Fountain House
Permitted Development

Drawing Title
Existing
Second Floor

Drawing Status
PLANNING

Corstorphine & Wright

Warwick Studio
Brook Hall, Brook Street, Warwick, CV34 4BL
01926 653 444
corstorphine-wright.com

Drawing No. 21383-0204			Revision P-00	
Drawn RBJ	Checked RBJ	Paper Size A1	Scale 1:100	Date 16.07.21