


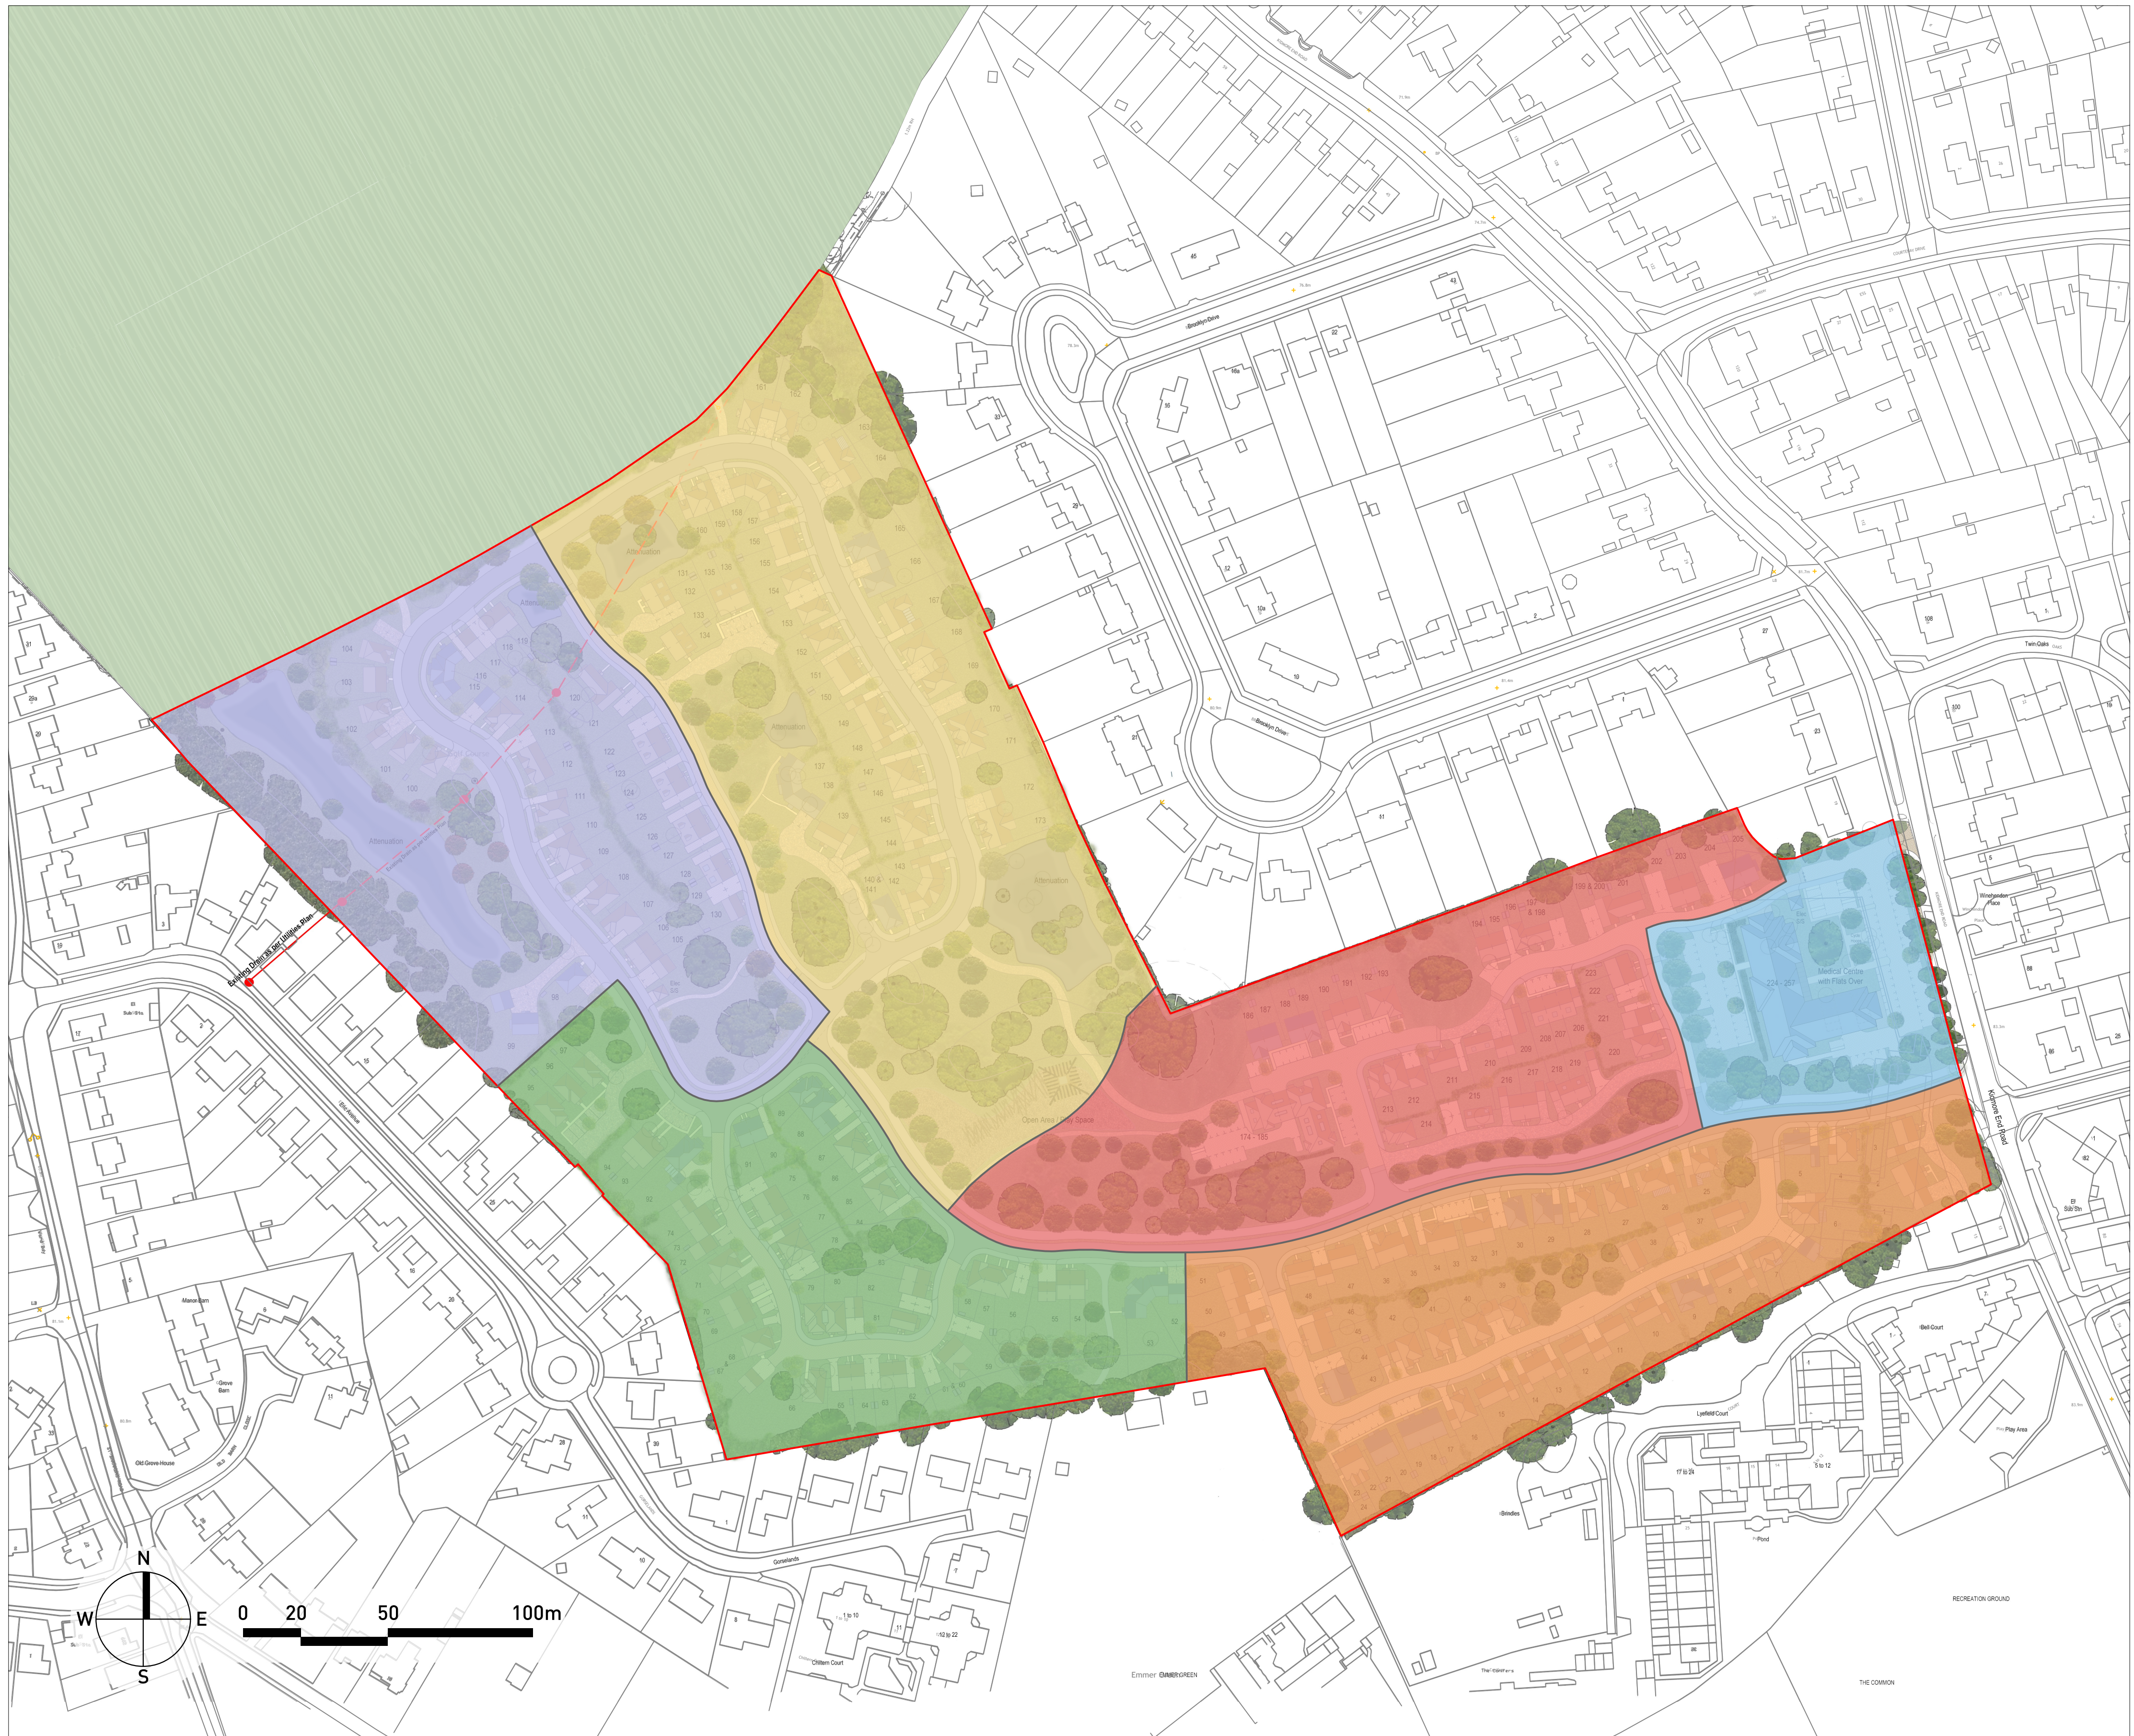

- LAND WITHIN RBC - PLANNING APPLICATION SITE
SITE AREA: 12.15 HA
TOTAL NO.OF DWELLINGS: 257
GROSS DENSITY: 21.15 DPH
- AREA: 2.36 HA
NO. OF DWELLINGS: 33
GROSS DENSITY: 13.98 DPH
- AREA: 3.13 HA
NO. OF DWELLINGS: 43
GROSS DENSITY: 13.74 DPH
- AREA: 1.80 HA
NO. OF DWELLINGS: 46
GROSS DENSITY: 25.56 DPH
- AREA: 2.15 HA
NO. OF DWELLINGS: 50
GROSS DENSITY: 23.26 DPH
- AREA: 1.96 HA
NO. OF DWELLINGS: 51
GROSS DENSITY: 26.02 DPH
- AREA: 0.75 HA
NO. OF DWELLINGS: 34
GROSS DENSITY: 45.33 DPH

READING GOLF CLUB REDEVELOPMENT - DENSITY PLAN

