



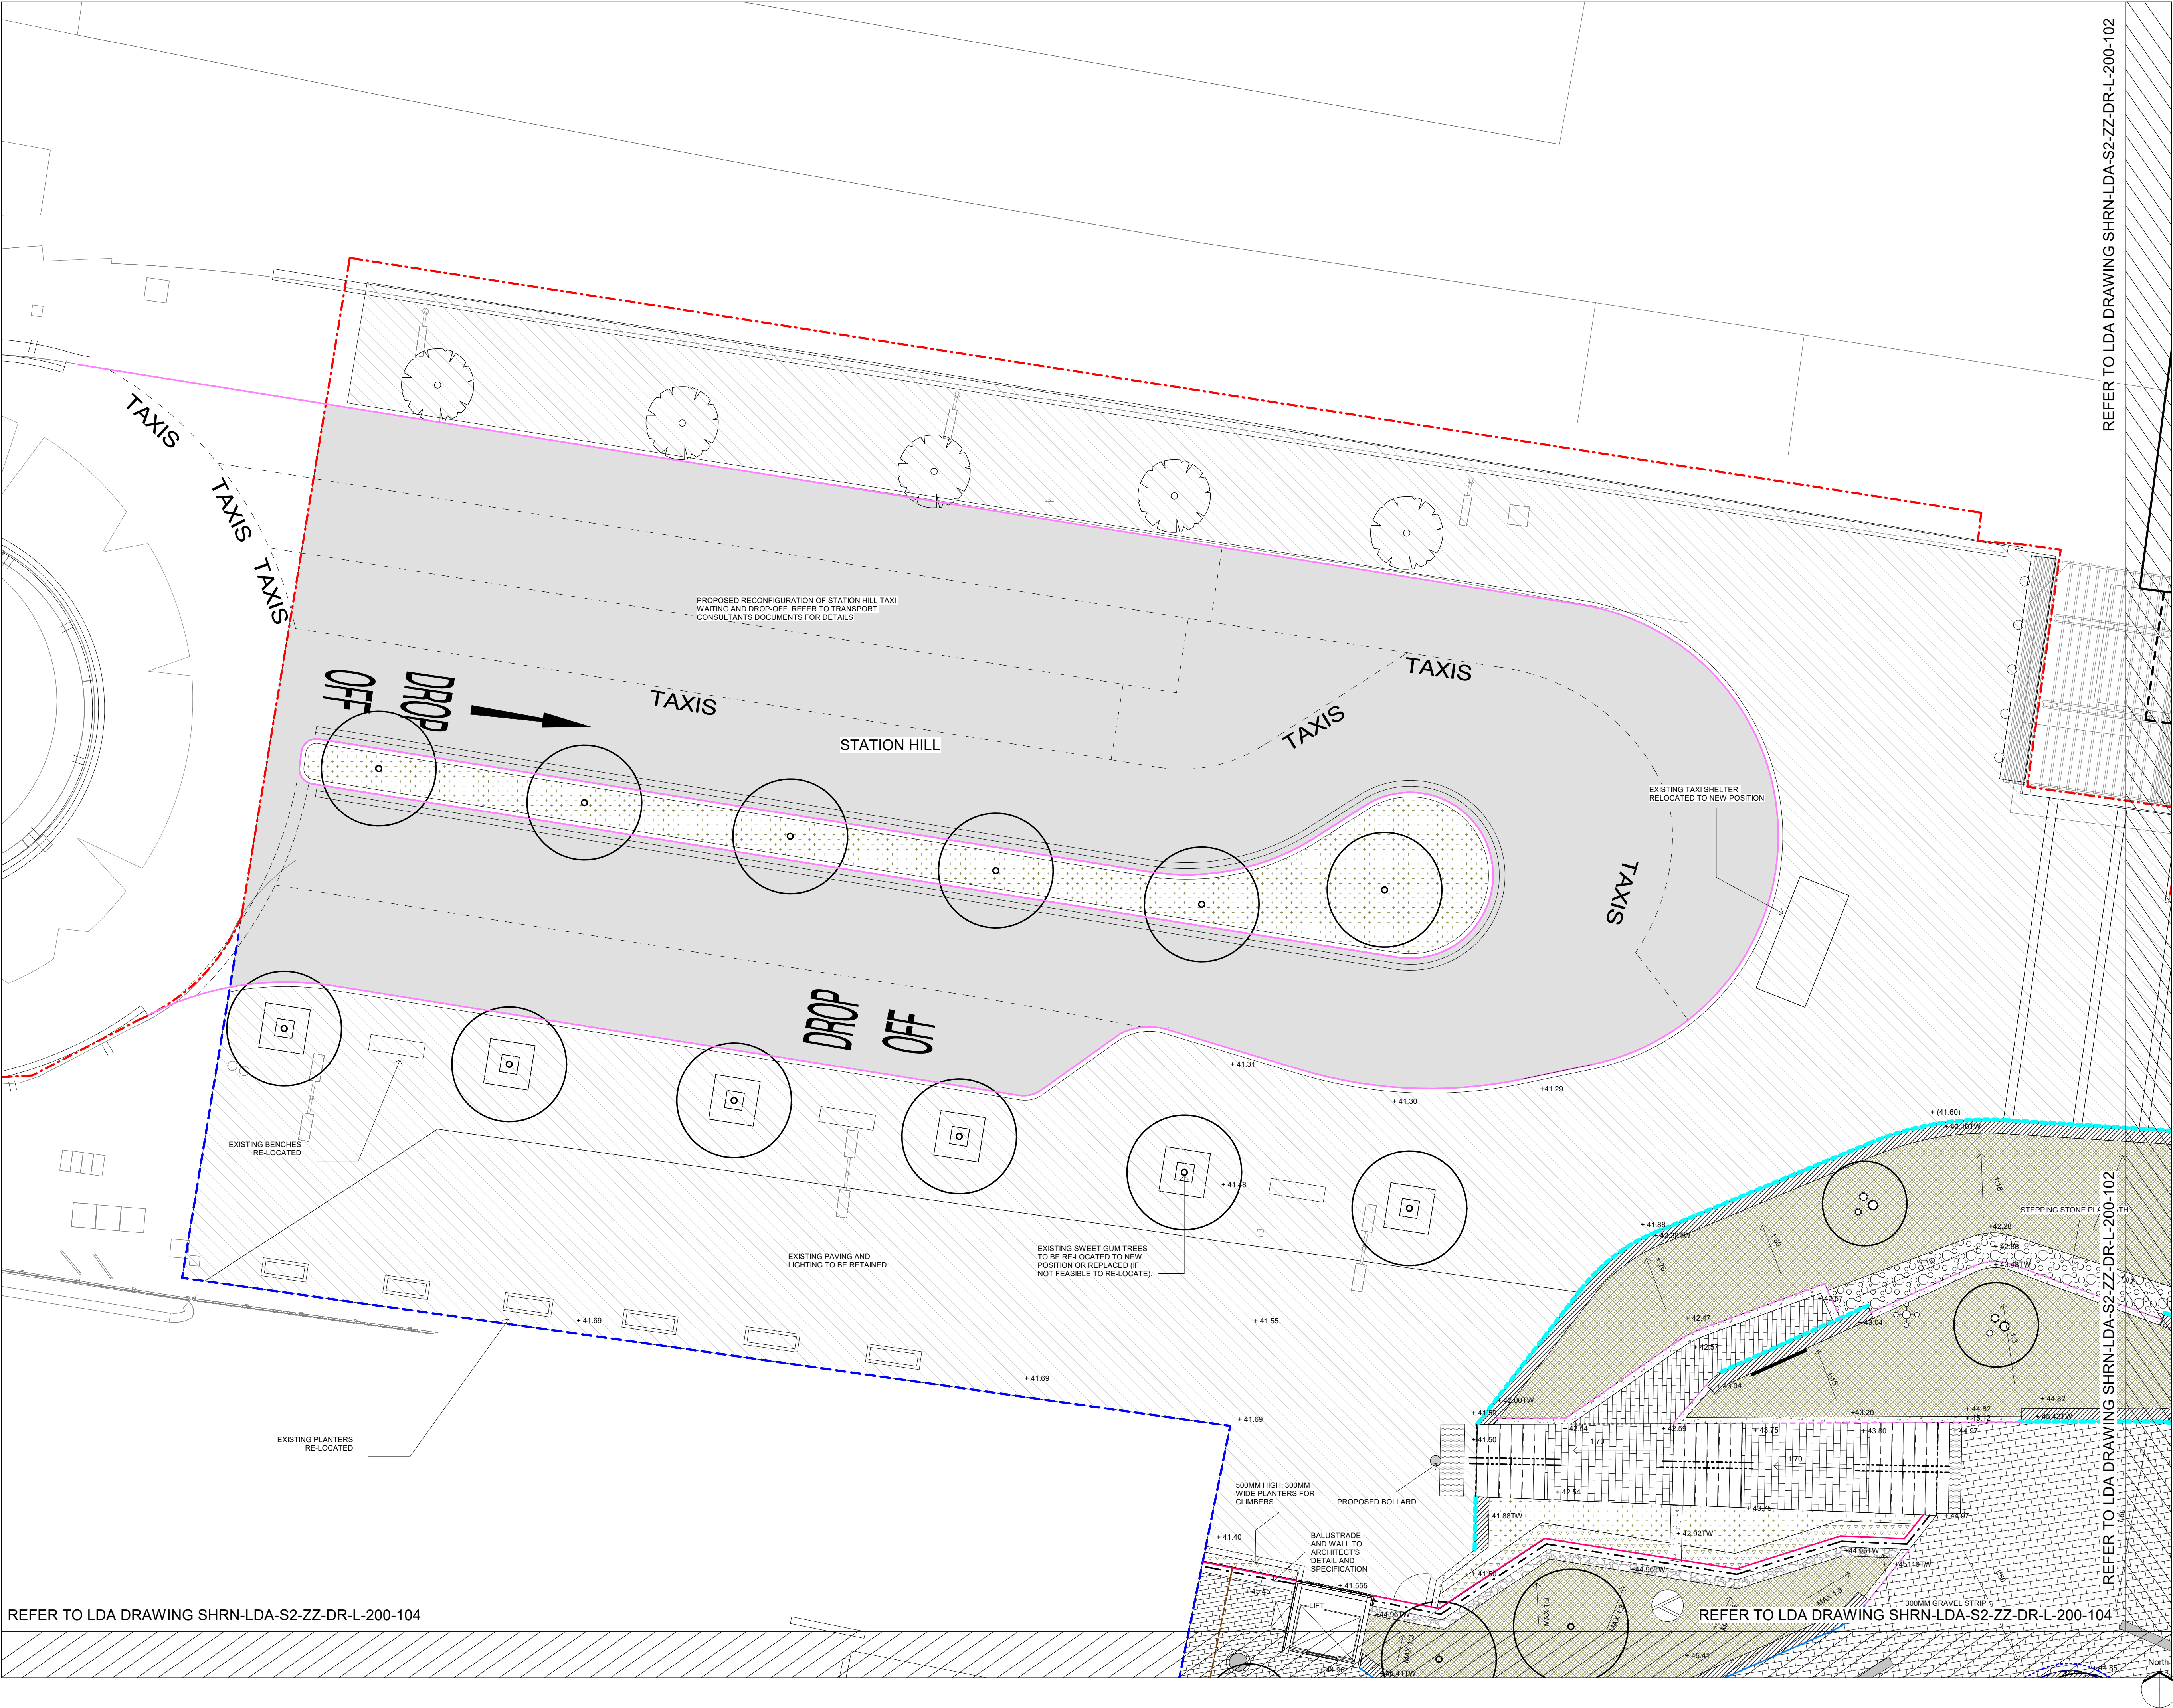


LEGEND

FOR HARDWORKS KEY REFER TO LDA
DRAWING SHRN-LDA-S2-ZZ-DR-L-100-103

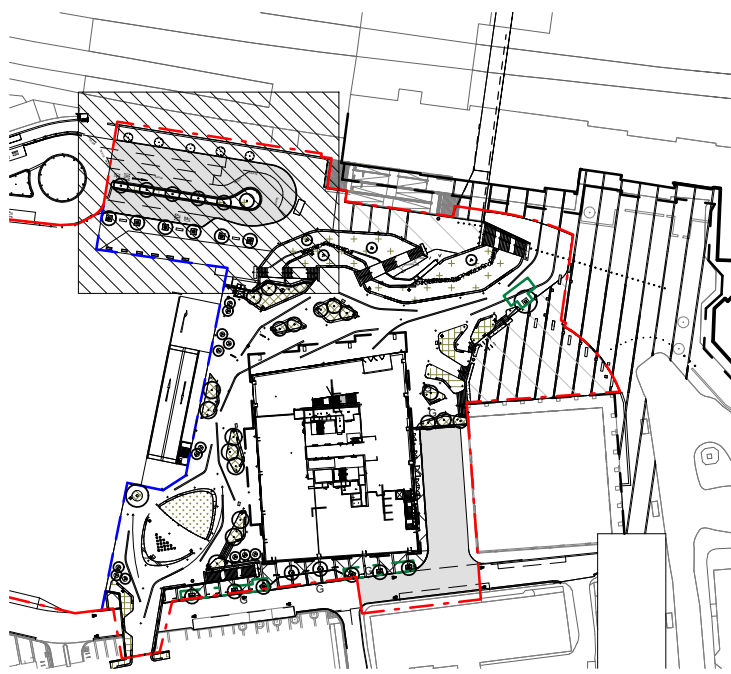

LOCATION PLAN

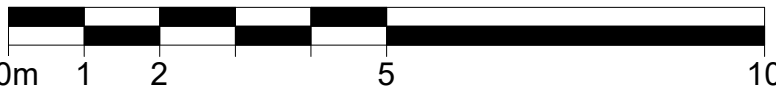

T03	STAGE 4A UPDATE	ER/TW/C	29.03.21
T02	STAGE 4A ISSUE	ER/TW/C	20.07.03
T01	STAGE 4A ISSUE	ER/TW/C	20.06.05

REV	DESCRIPTION	BY/CHK/APP	DATE
-----	-------------	------------	------

LDA DESIGN
www.lda-design.co.uk
E mail@lda-design.co.uk

PROJECT TITLE
STATION HILL NORTH, READING
MASTER LLP

DRAWING TITLE
PHASE 2 DETAILED HARDWORKS
PLAN SHEET 1 OF 7

ISSUED BY London

SCALE@A1 1:100

PURPOSE OF ISSUE Tender

STATUS D2

PROJECT ORIGIN ZONE LEVEL TYPE ROLE CLASS NUMBER
_SHRN-LDA-S2-ZZ-DR-L-200-101

No dimensions are to be scaled from this drawing.
All dimensions are to be checked on site.
Area measurements for indicative purposes only.

© LDA Design Consulting Ltd. Quality Assured to BS EN ISO 9001 : 2008
Sources Ordnance Survey