


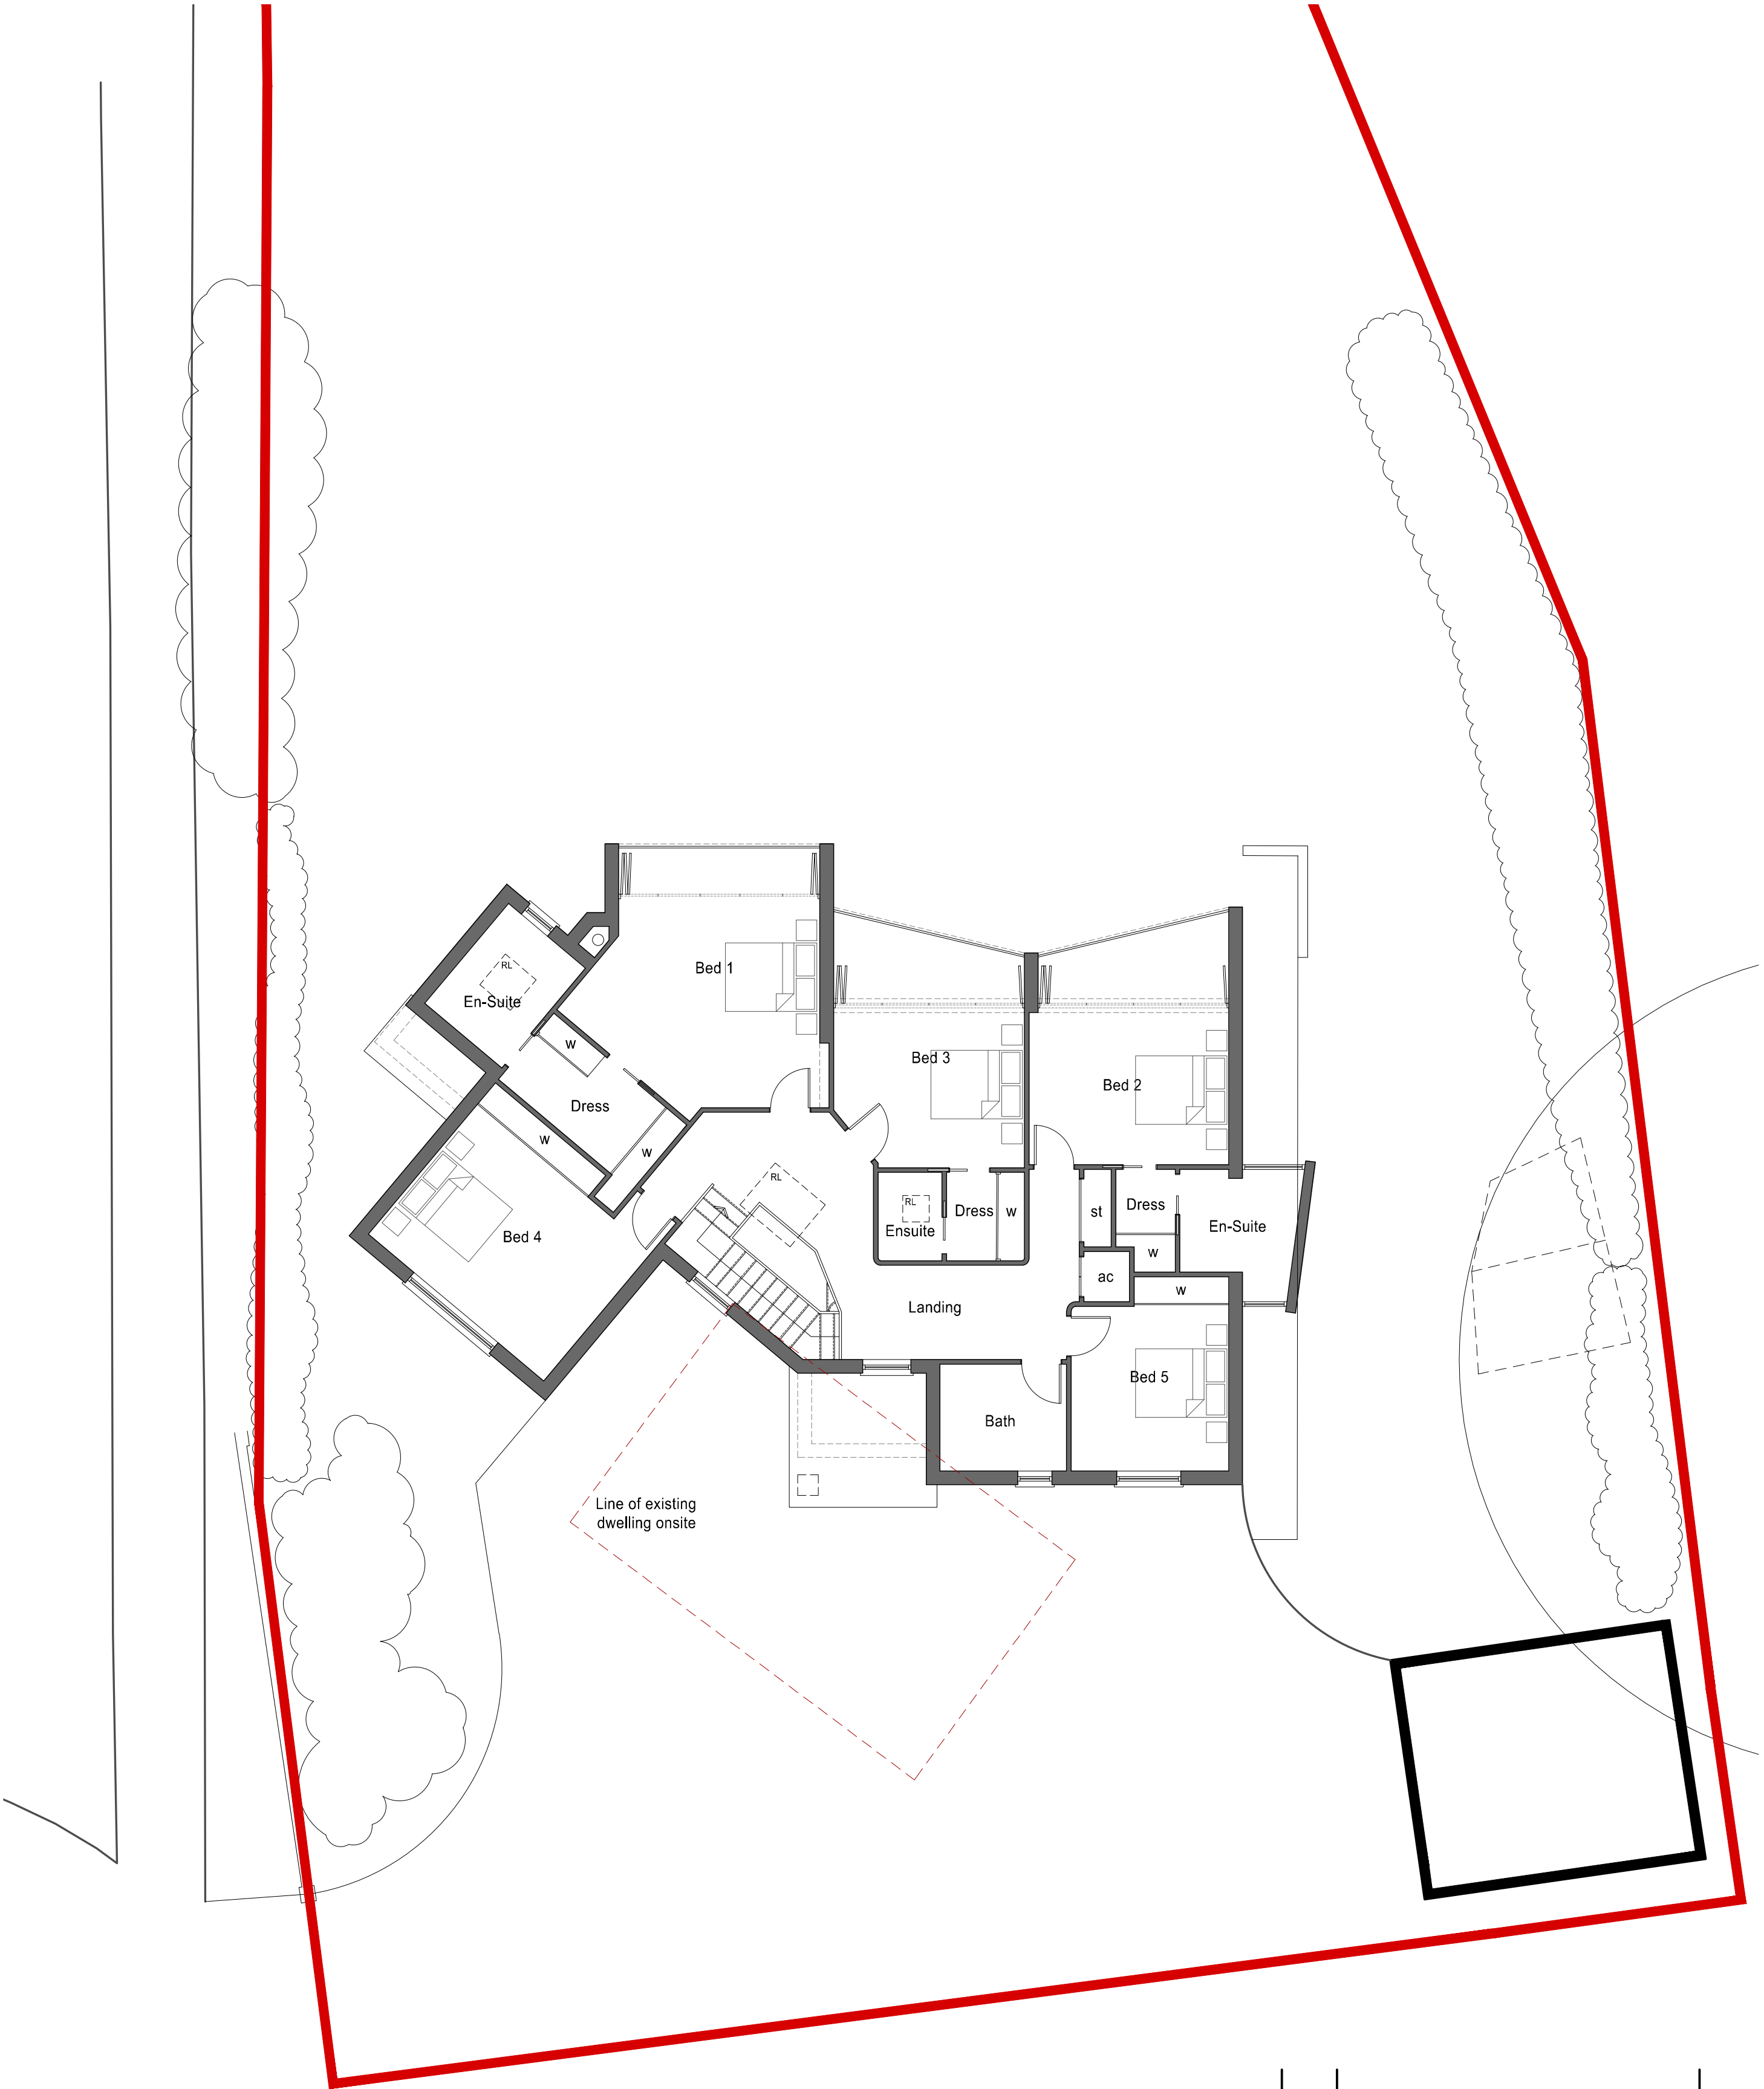

First Floor Plan 1:100 Scale

REV	COMMENTS	DATE

Tony Day Architecture Ltd
Planning • Design • Architecture
www.tonydayarchitecture.co.uk
info@tonydayarchitecture.co.uk

CLIENT

Mr H. Moallemi

PROJECT

8 Kelmscott Close, Caversham,
Reading, Berkshire

DRAWING

PROPOSED FIRST FLOOR PLAN

SCALE

1:100 @ A2

DRAWN

P Bonney

NO

3648 / 302

REV

DATE

April 2021

Albany House
14 Shute End
Wokingham
RG40 1BJ
0118 380 5585