


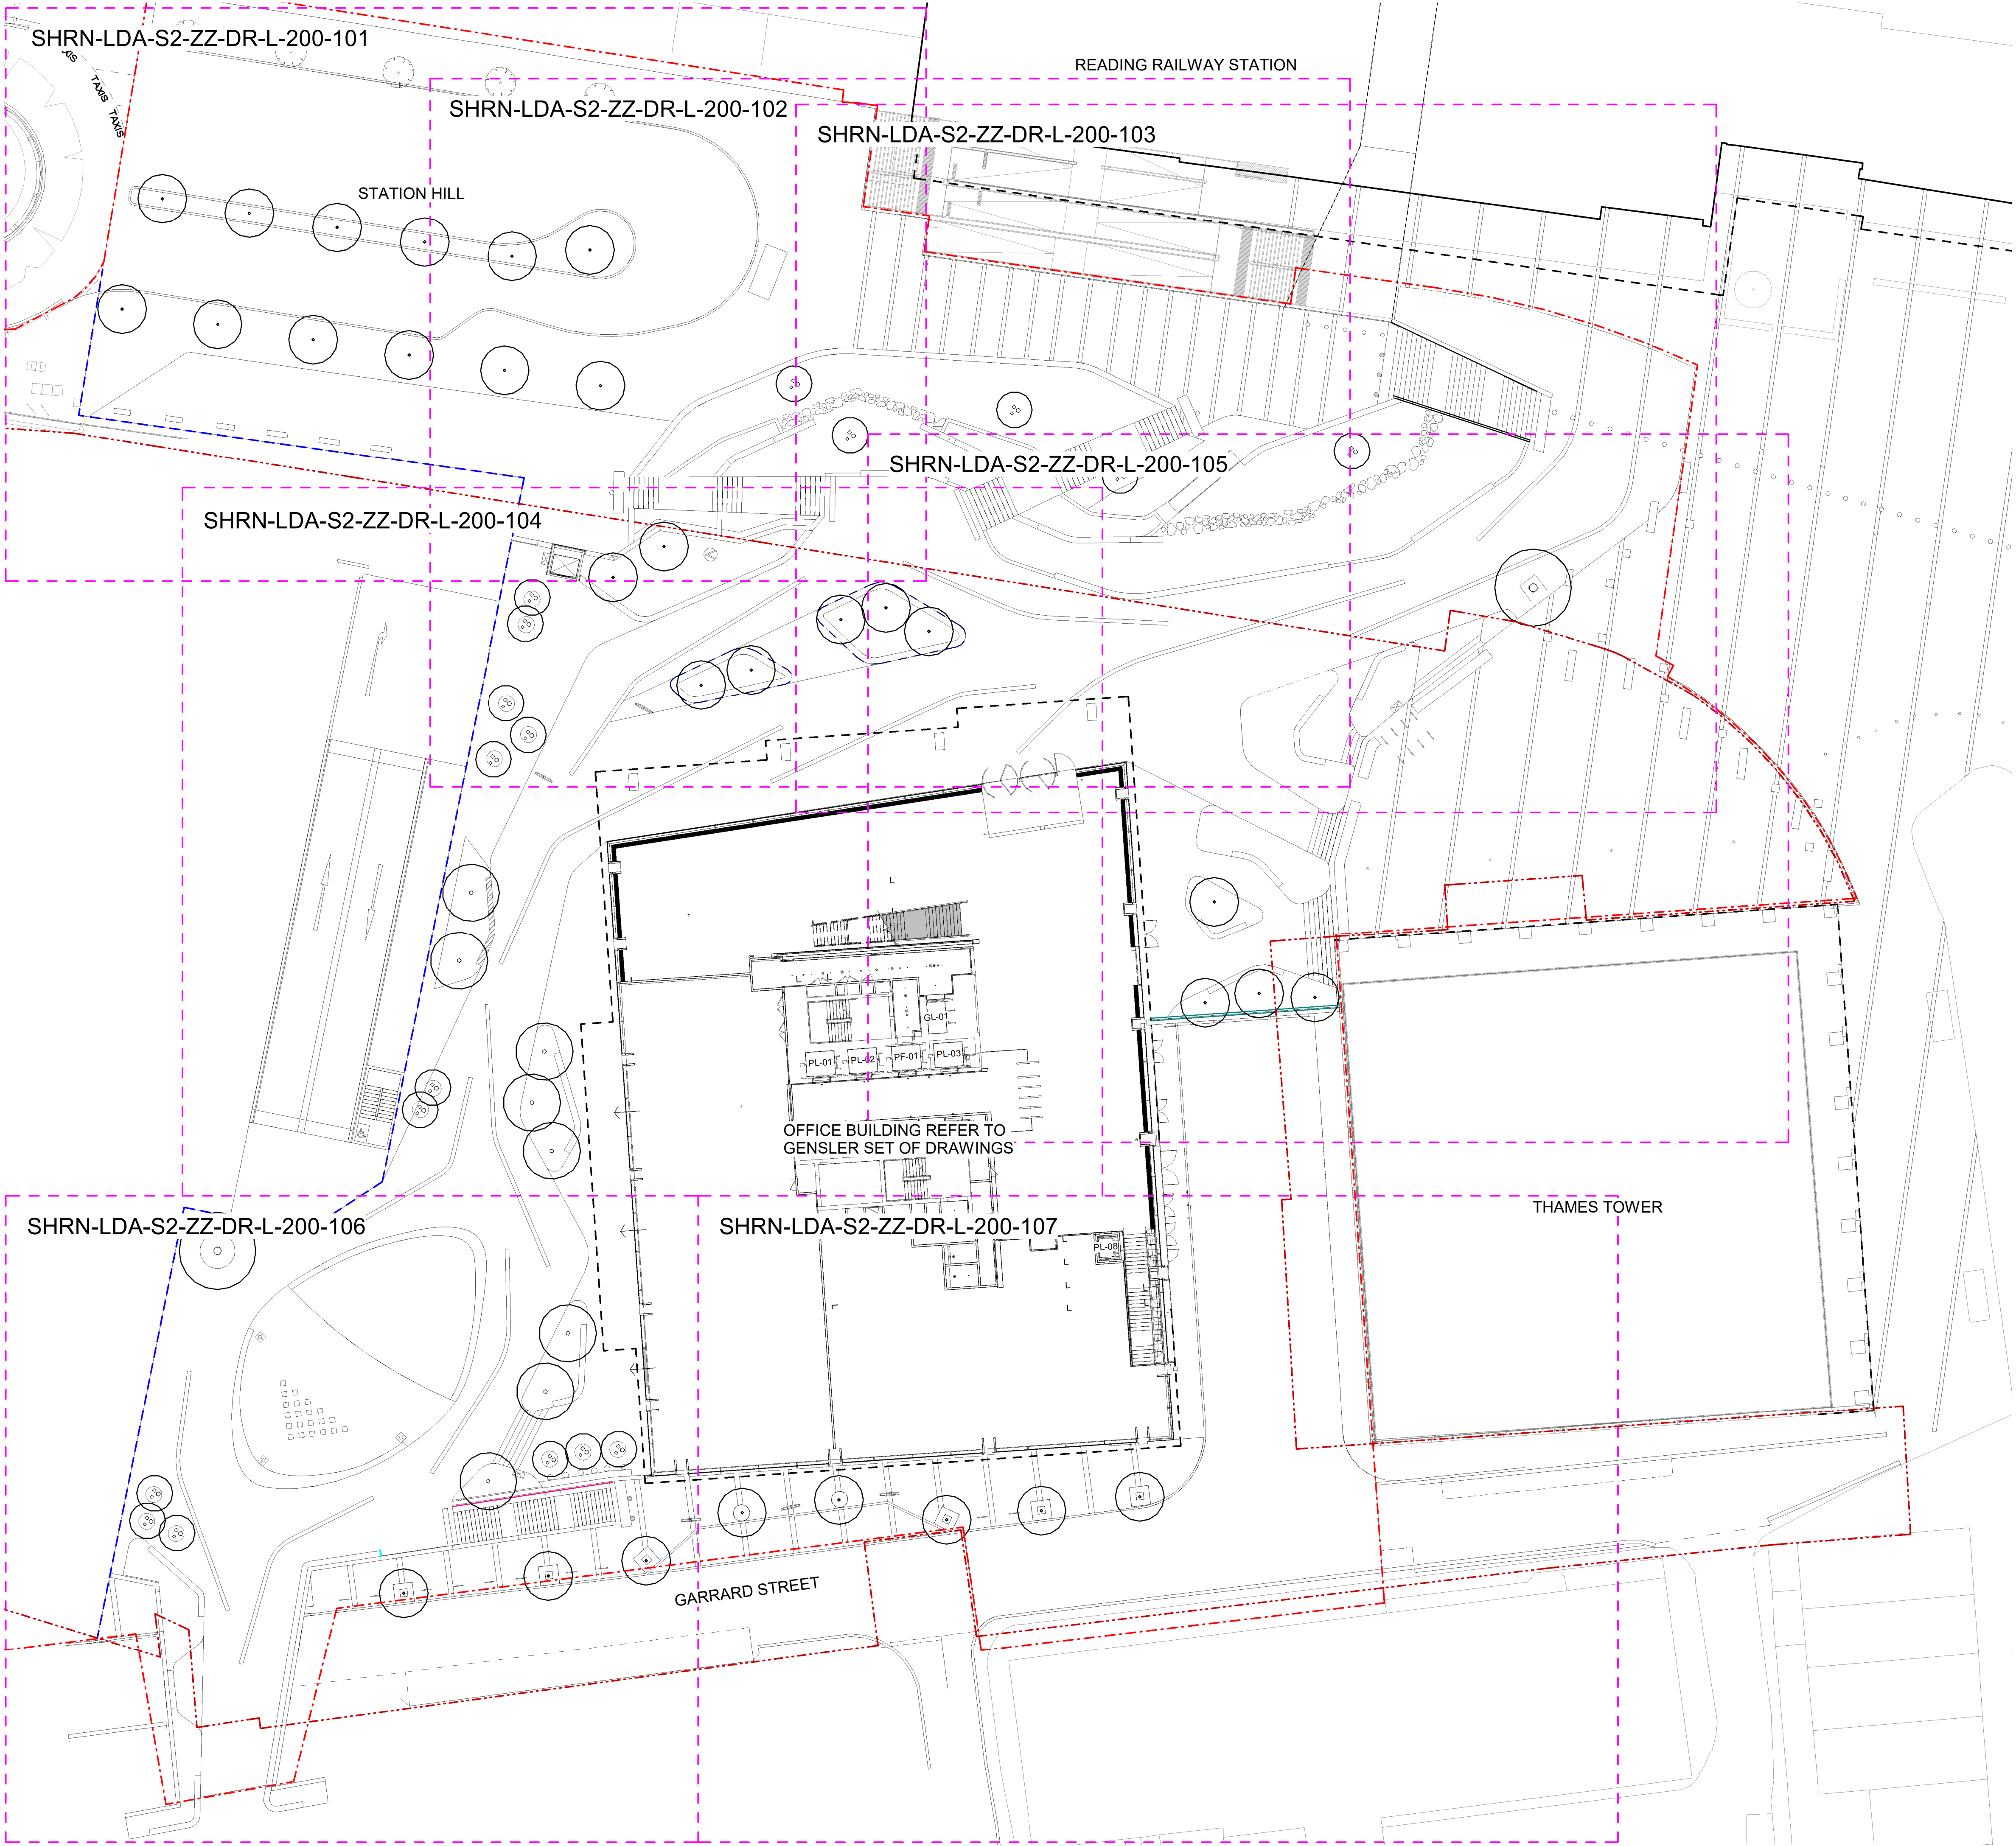

LEGEND

GENERAL

- APPLICATION BOUNDARY
- OWNERSHIP BOUNDARY
- PHASING LINE

FOR GA LAYOUT REFER TO LDA
DRAWING SHRN-LDA-S2-ZZ-DR-L-100-101

TO BE READ IN CONJUNCTION WITH
DRAWINGS:
SHRN-LDA-S2-ZZ-DR-L-200-101/107

T02	STAGE 4A ISSUE	ER/TW/C	20.07.03
T01	STAGE 4A ISSUE	ER/TW/C	20.06.05
REV	DESCRIPTION	BY/CHK/APP	DATE

LDADESIGN
www.lda-design.co.uk
E mail@lda-design.co.uk

PROJECT TITLE
STATION HILL NORTH, READING
MASTER LLP

DRAWING TITLE
SHEET LAYOUT PLAN

ISSUED BY London

SCALE@A1 1:100

PURPOSE OF ISSUE Tender

STATUS D2

PROJECT ORIGIN ZONE LEVEL TYPE ROLE CLASS NUMBER
_SHRN-LDA-S2-ZZ-DR-L-100-104

No dimensions are to be scaled from this drawing.
All dimensions are to be checked on site.
Area measurements for indicative purposes only.

© LDA Design Consulting Ltd. Quality Assured to BS EN ISO 9001 : 2008
Sources Ordnance Survey