
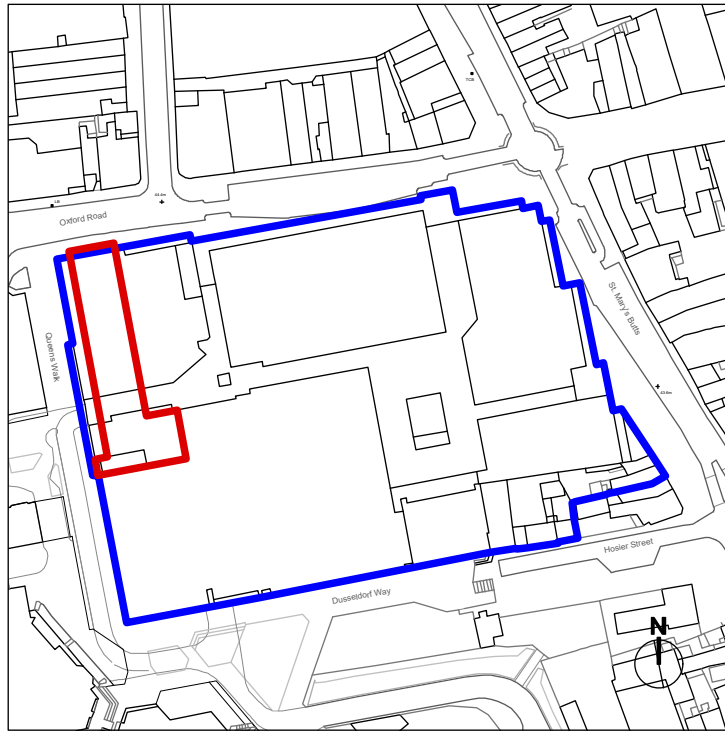


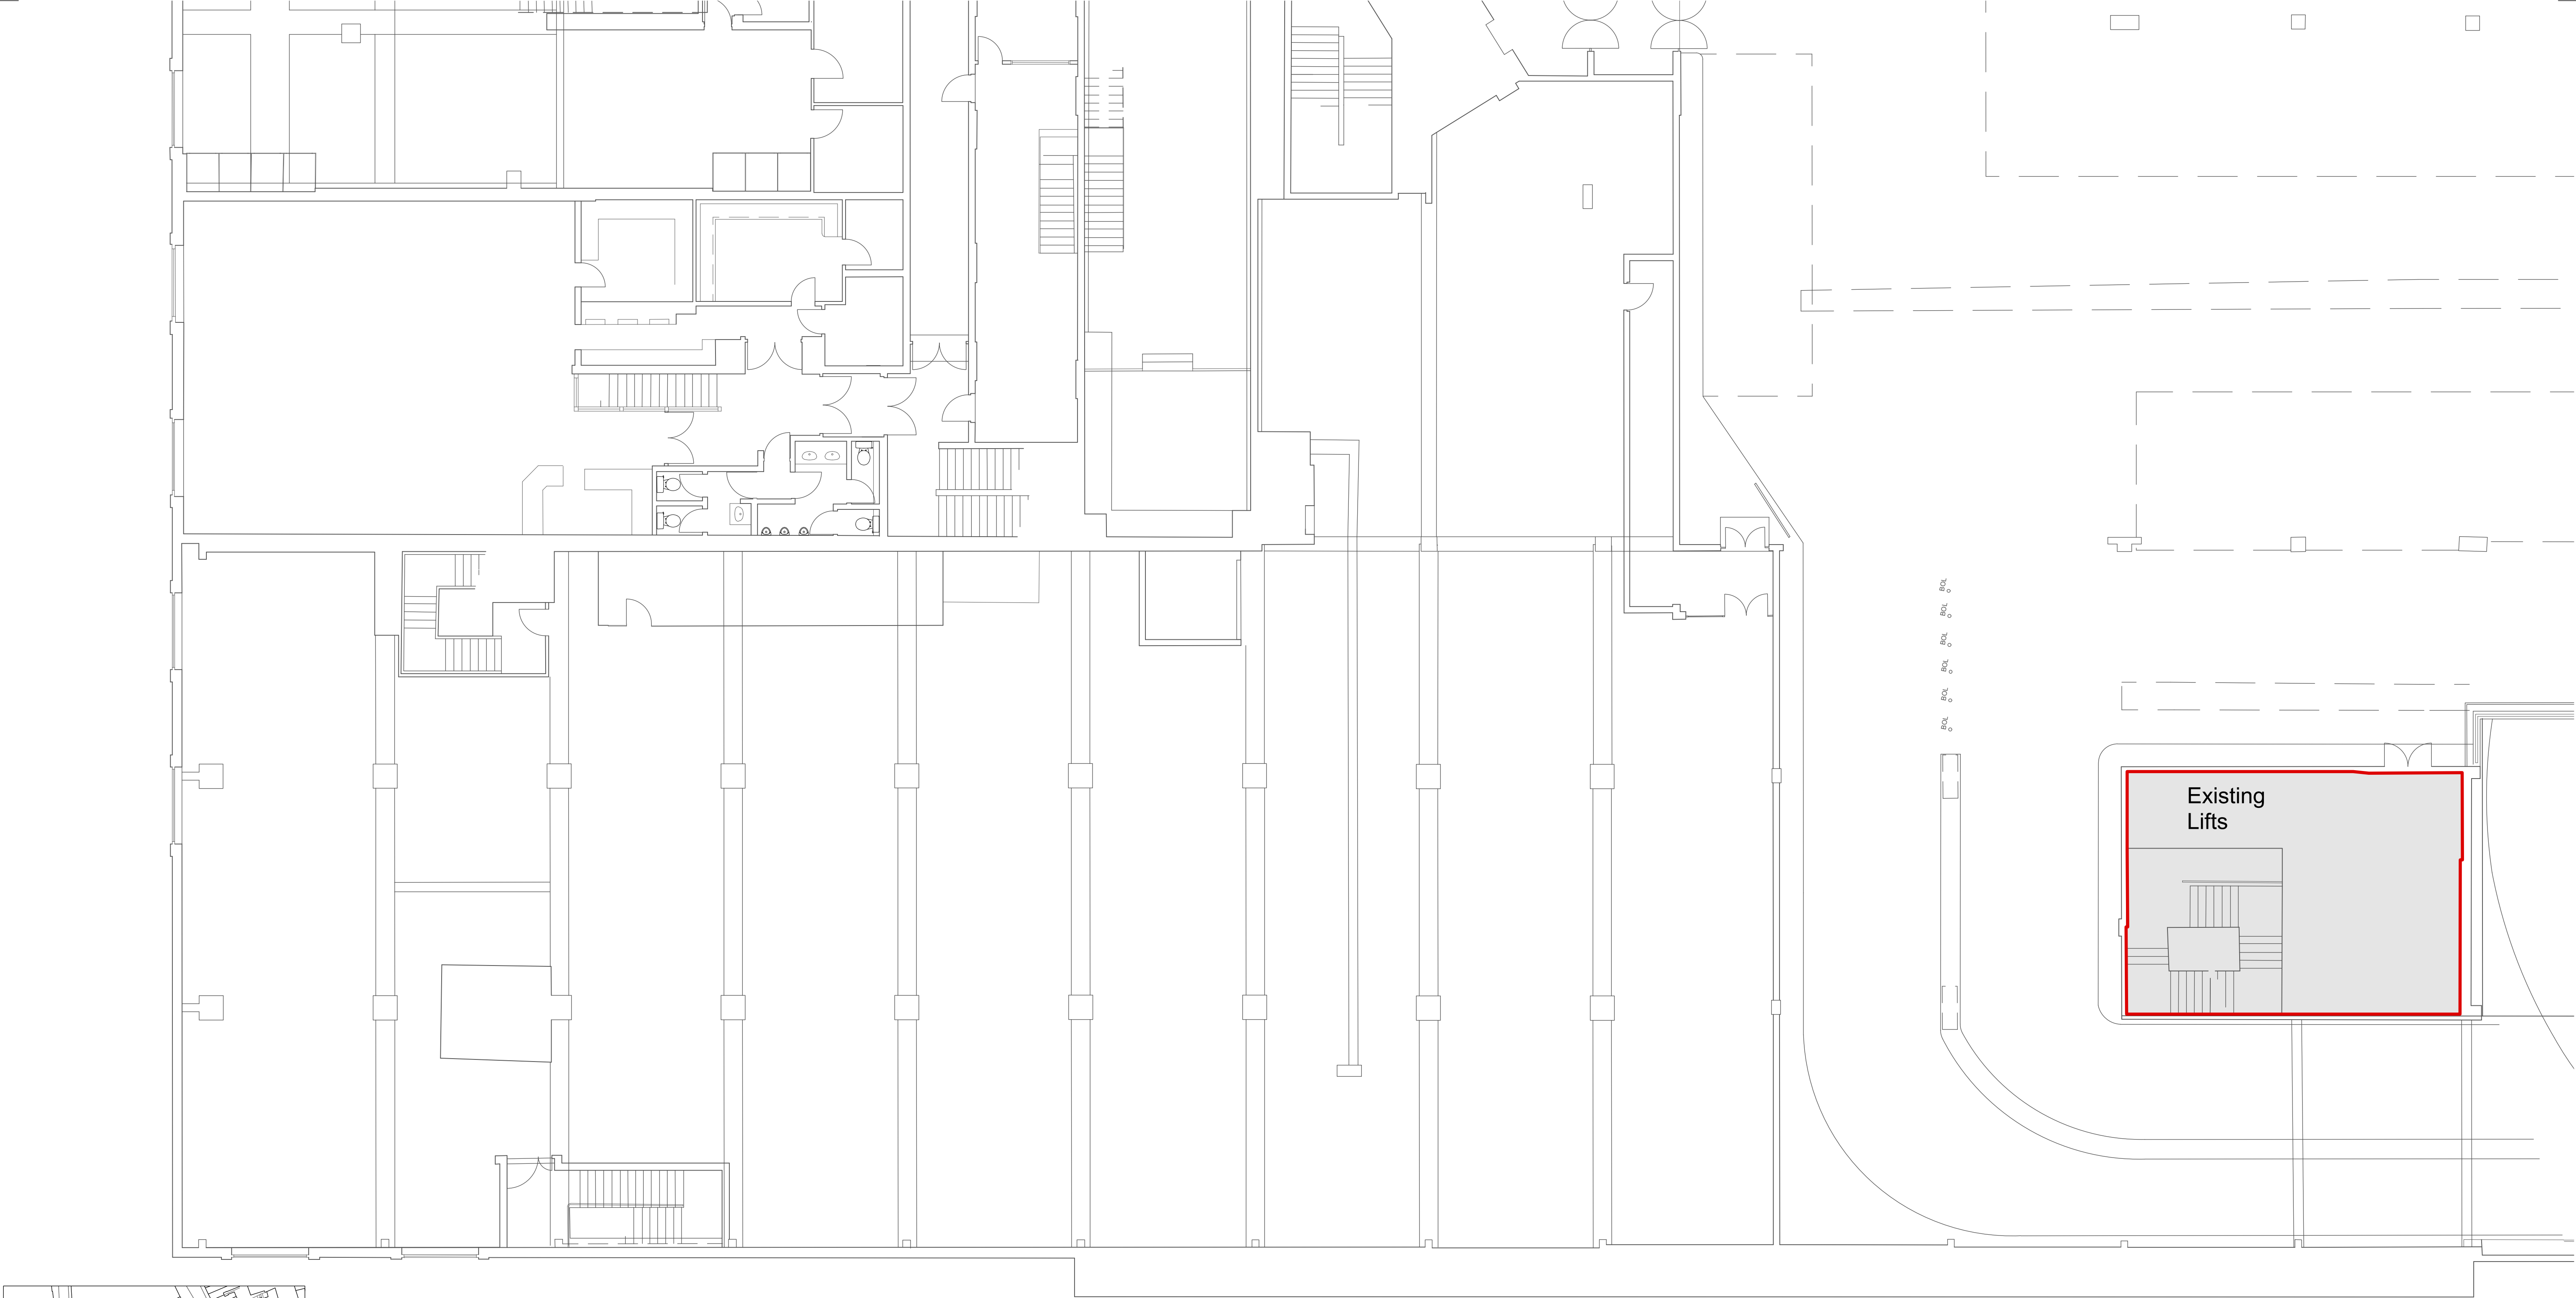

Site Location 1:2500 at A1

North

0

1.0

2.0

3.0

4.0

5.0

10.0m

The copyright of this drawing is vested with Corstorphine & Wright Ltd and must not be copied or reproduced without the consent of the company.

P-00

Submitted for Planning

02.07.21

RBJ

RBJ

Rev.

Description

Date

Drawn

Chk.

Application Boundary

Ownership Boundary

Client

Moorgarth

Project

Fountain House
Permitted Development

Drawing Title

Existing
First Floor

Drawing Status

PLANNING

Warwick Studio

Brook Hall, Brook Street, Warwick, CV34 4BL

01926 653 444

corstorphine-wright.com

Drawing No.

21383-0202

Drawn

Checked

Paper Size

Scale

Date

RBJ

RBJ

A1

1:100

16.07.21

Revision

P-00