

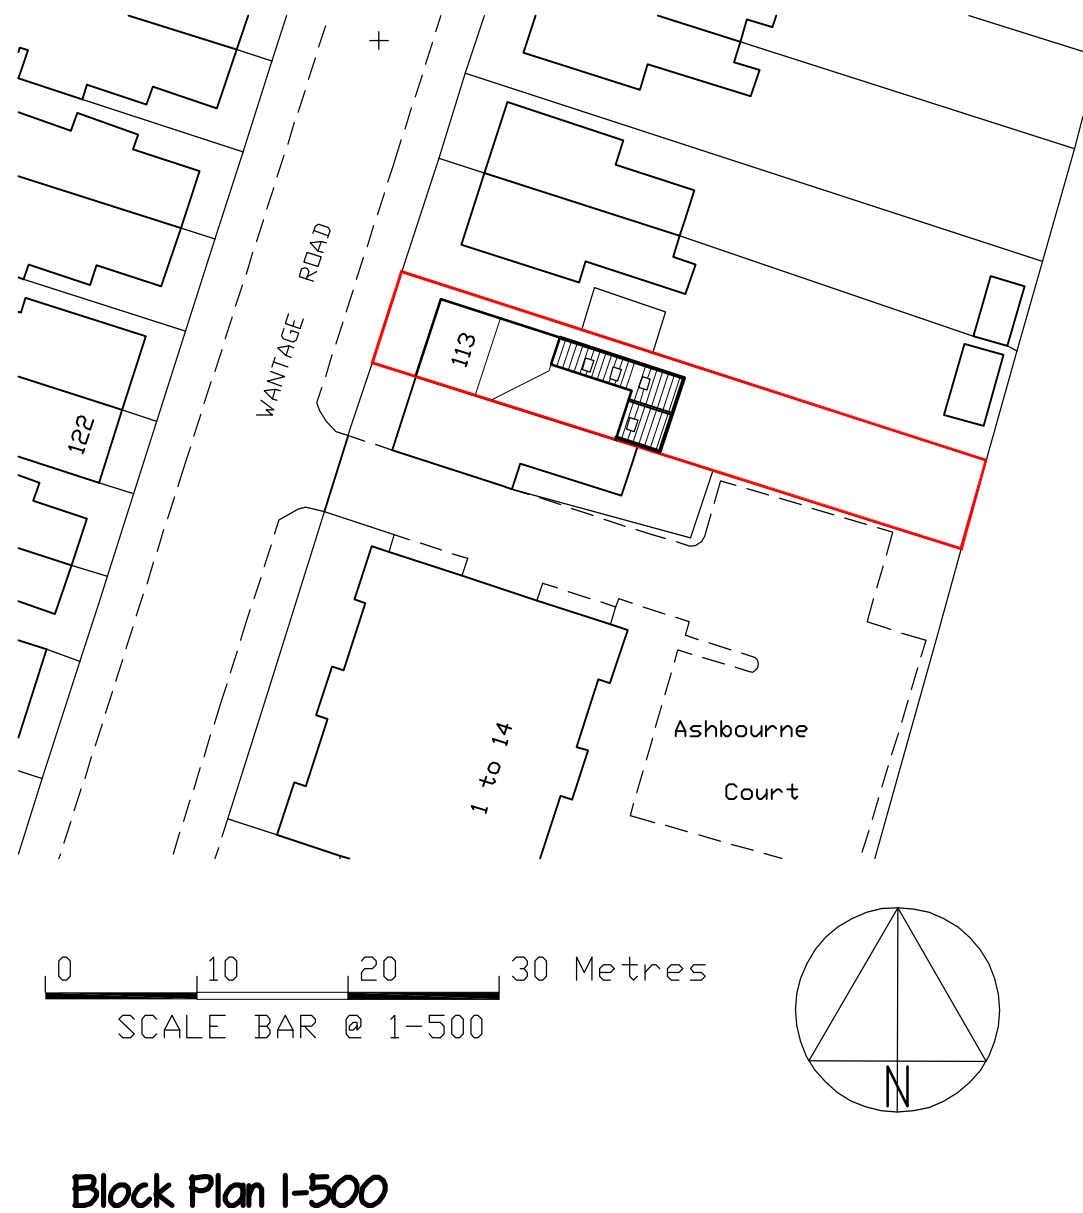
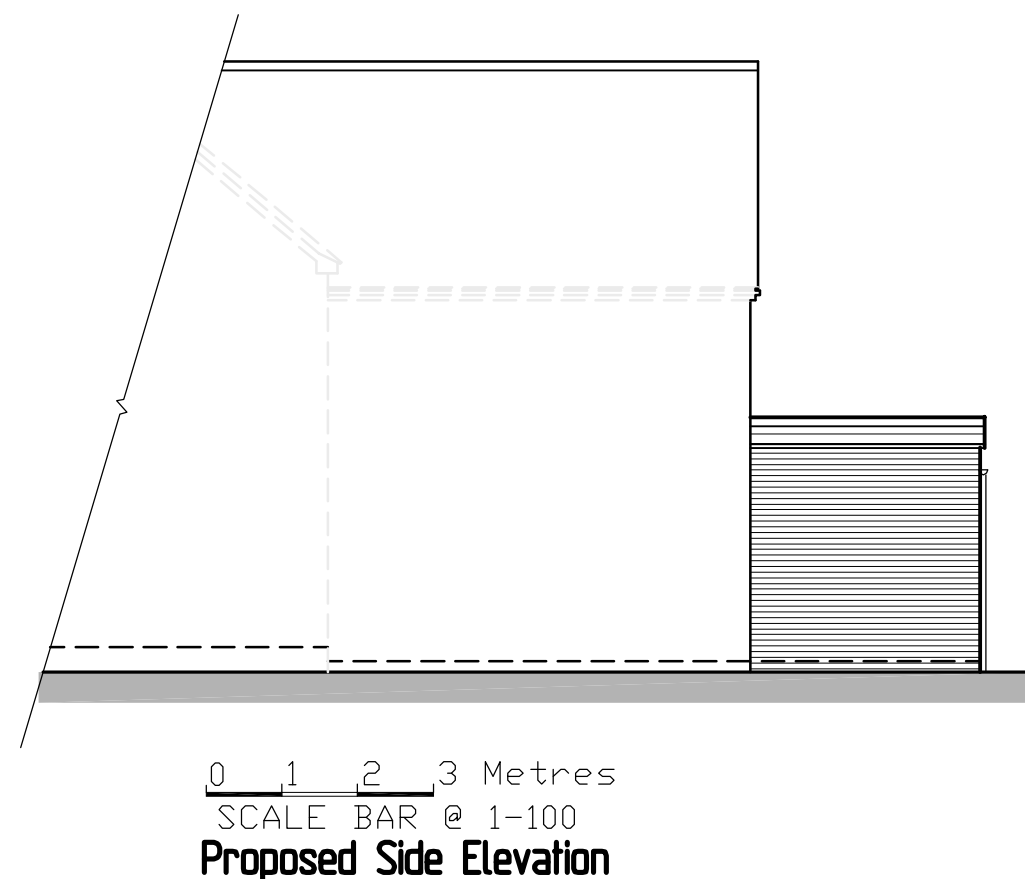
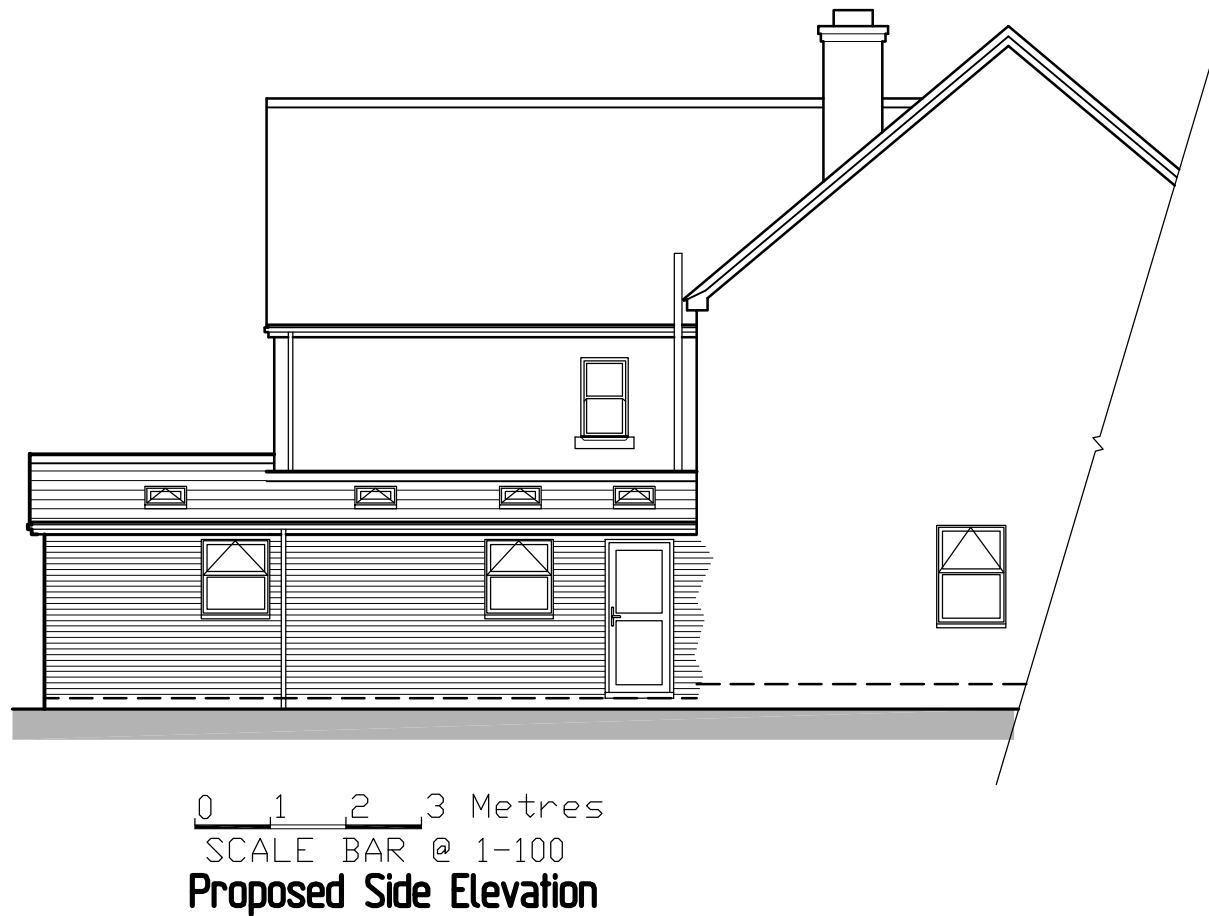
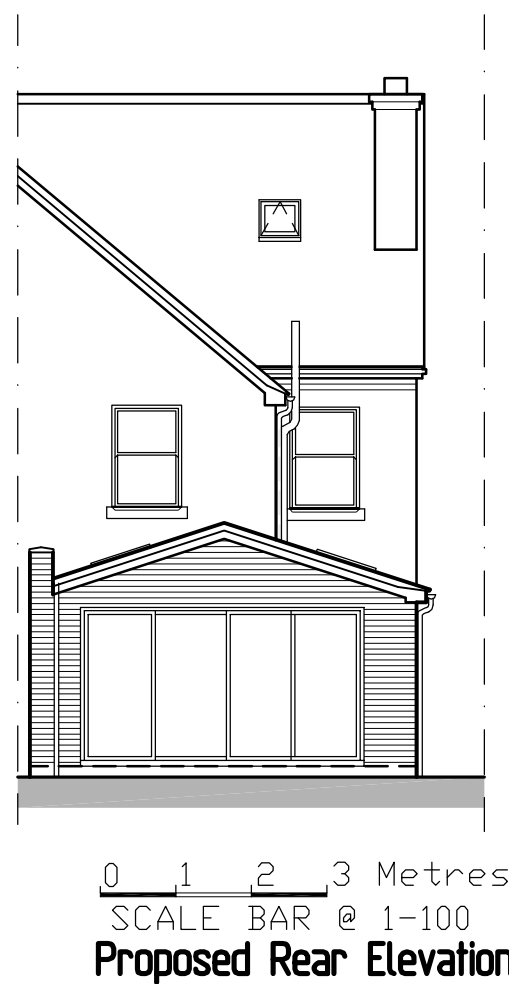
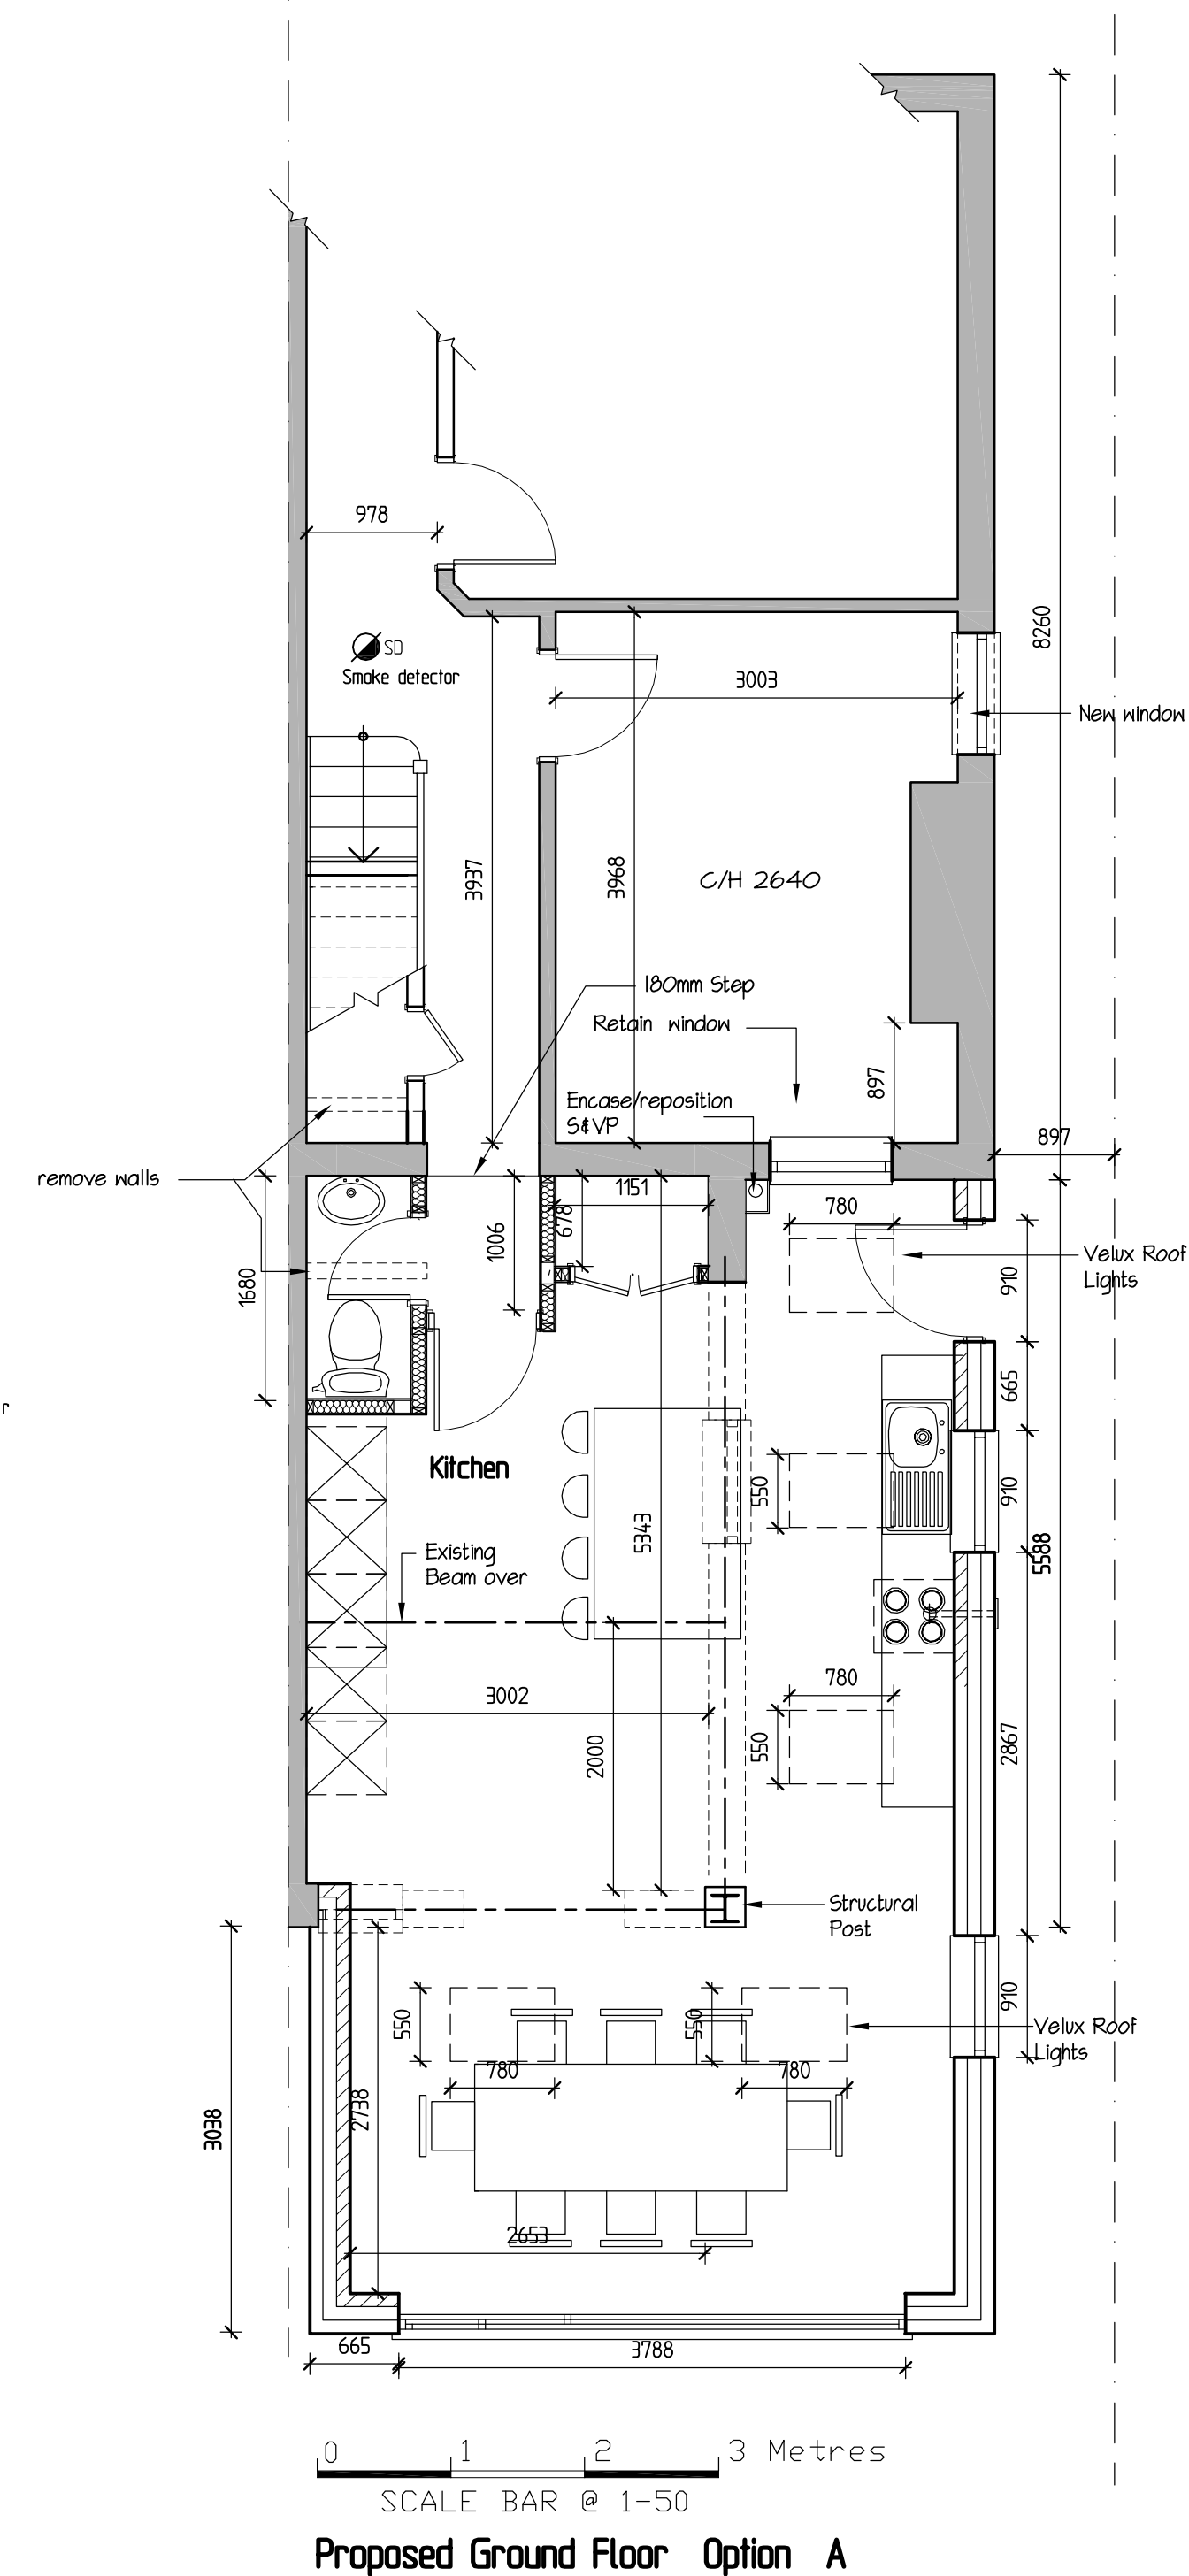
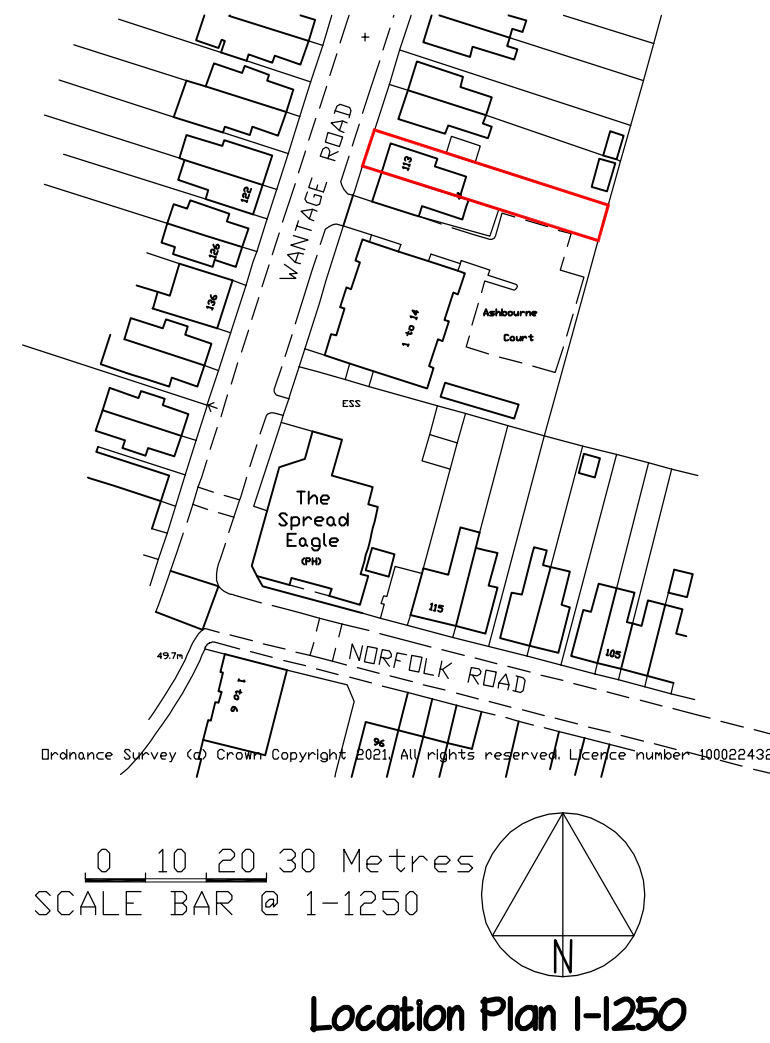
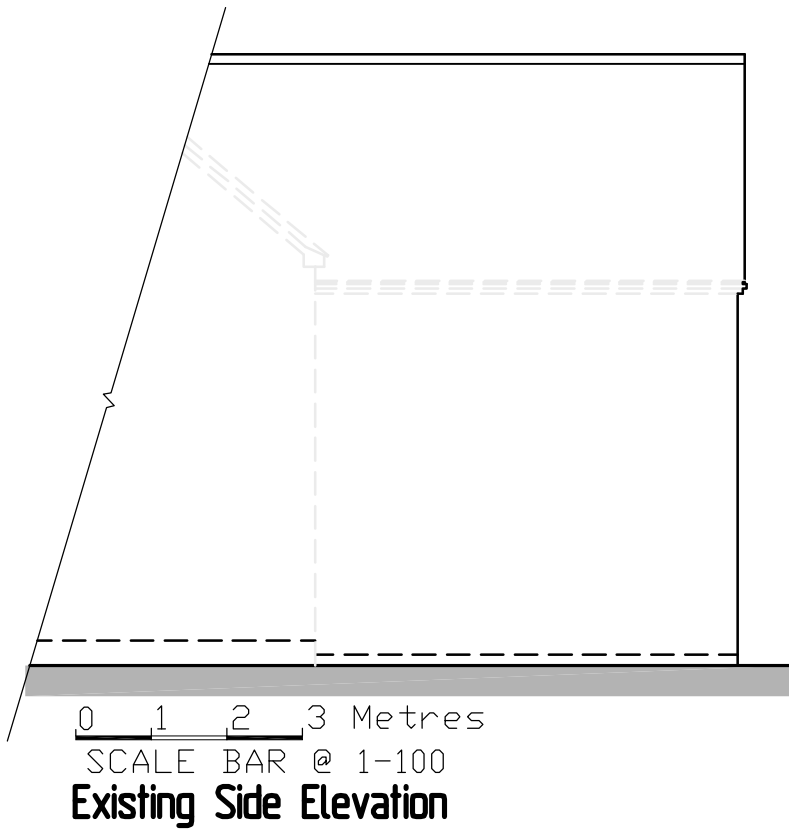
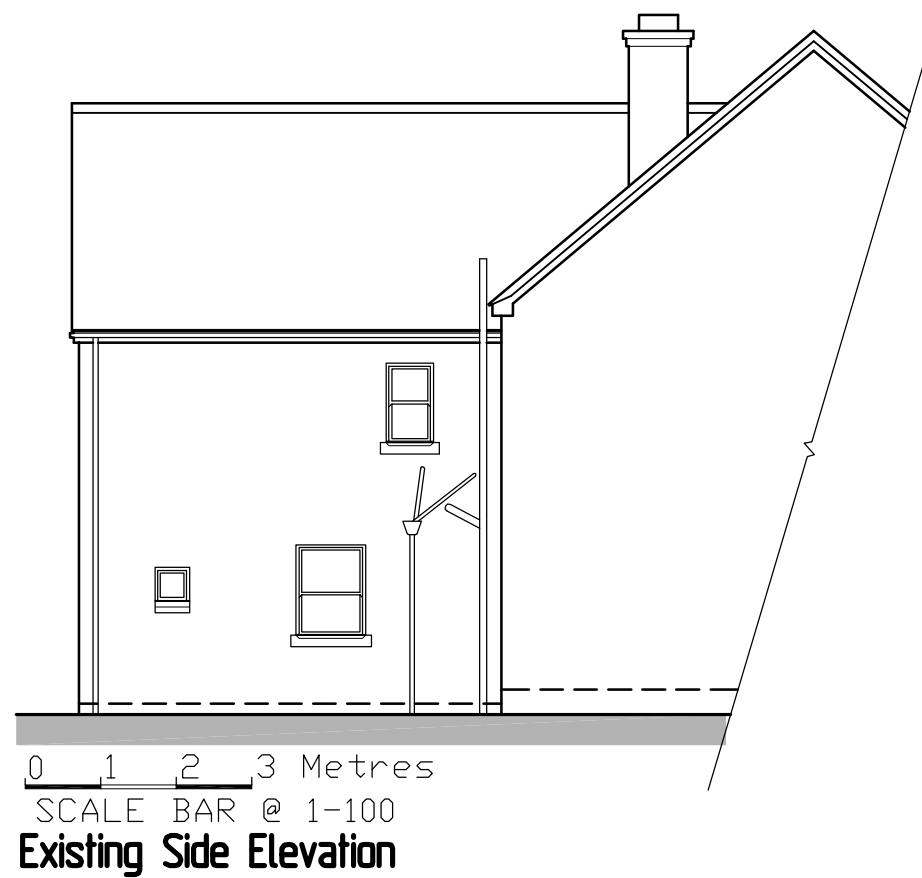


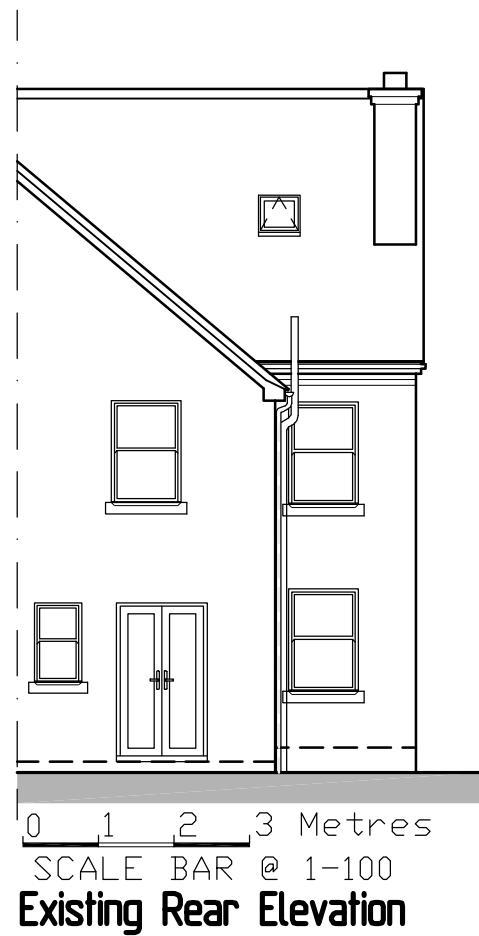

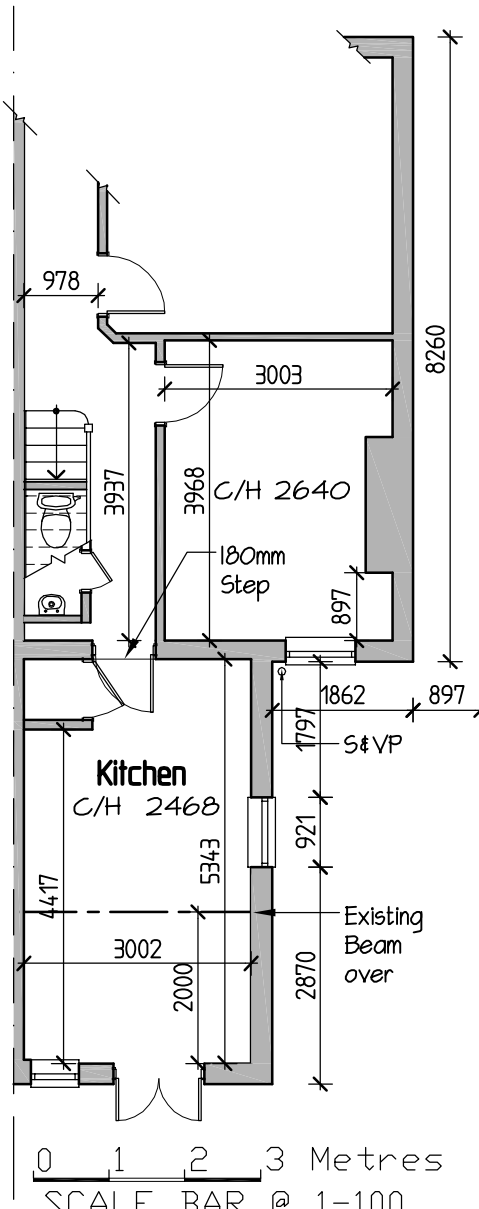

GREG
Farrell

Building & Design Consultant

43 Wendover Way,
Tilehurst, Reading,
Berkshire RG30 4RU
Tel & Fax: 0118 941 6249
Mobile: 07967 008862
greg@gregfarrell.co.uk

REVISIONS		
Rev.	Description	Date
A	Clients updates added	4-6-20201
B	Planning File updated	8-6-2021

JOB TITLE

113 Wantage Road
Reading

TITLE

Existing & Proposed Plans & Elevations

SCALE	DATE	DRAWING No.
1:50 1:100	May 2021	01 B