
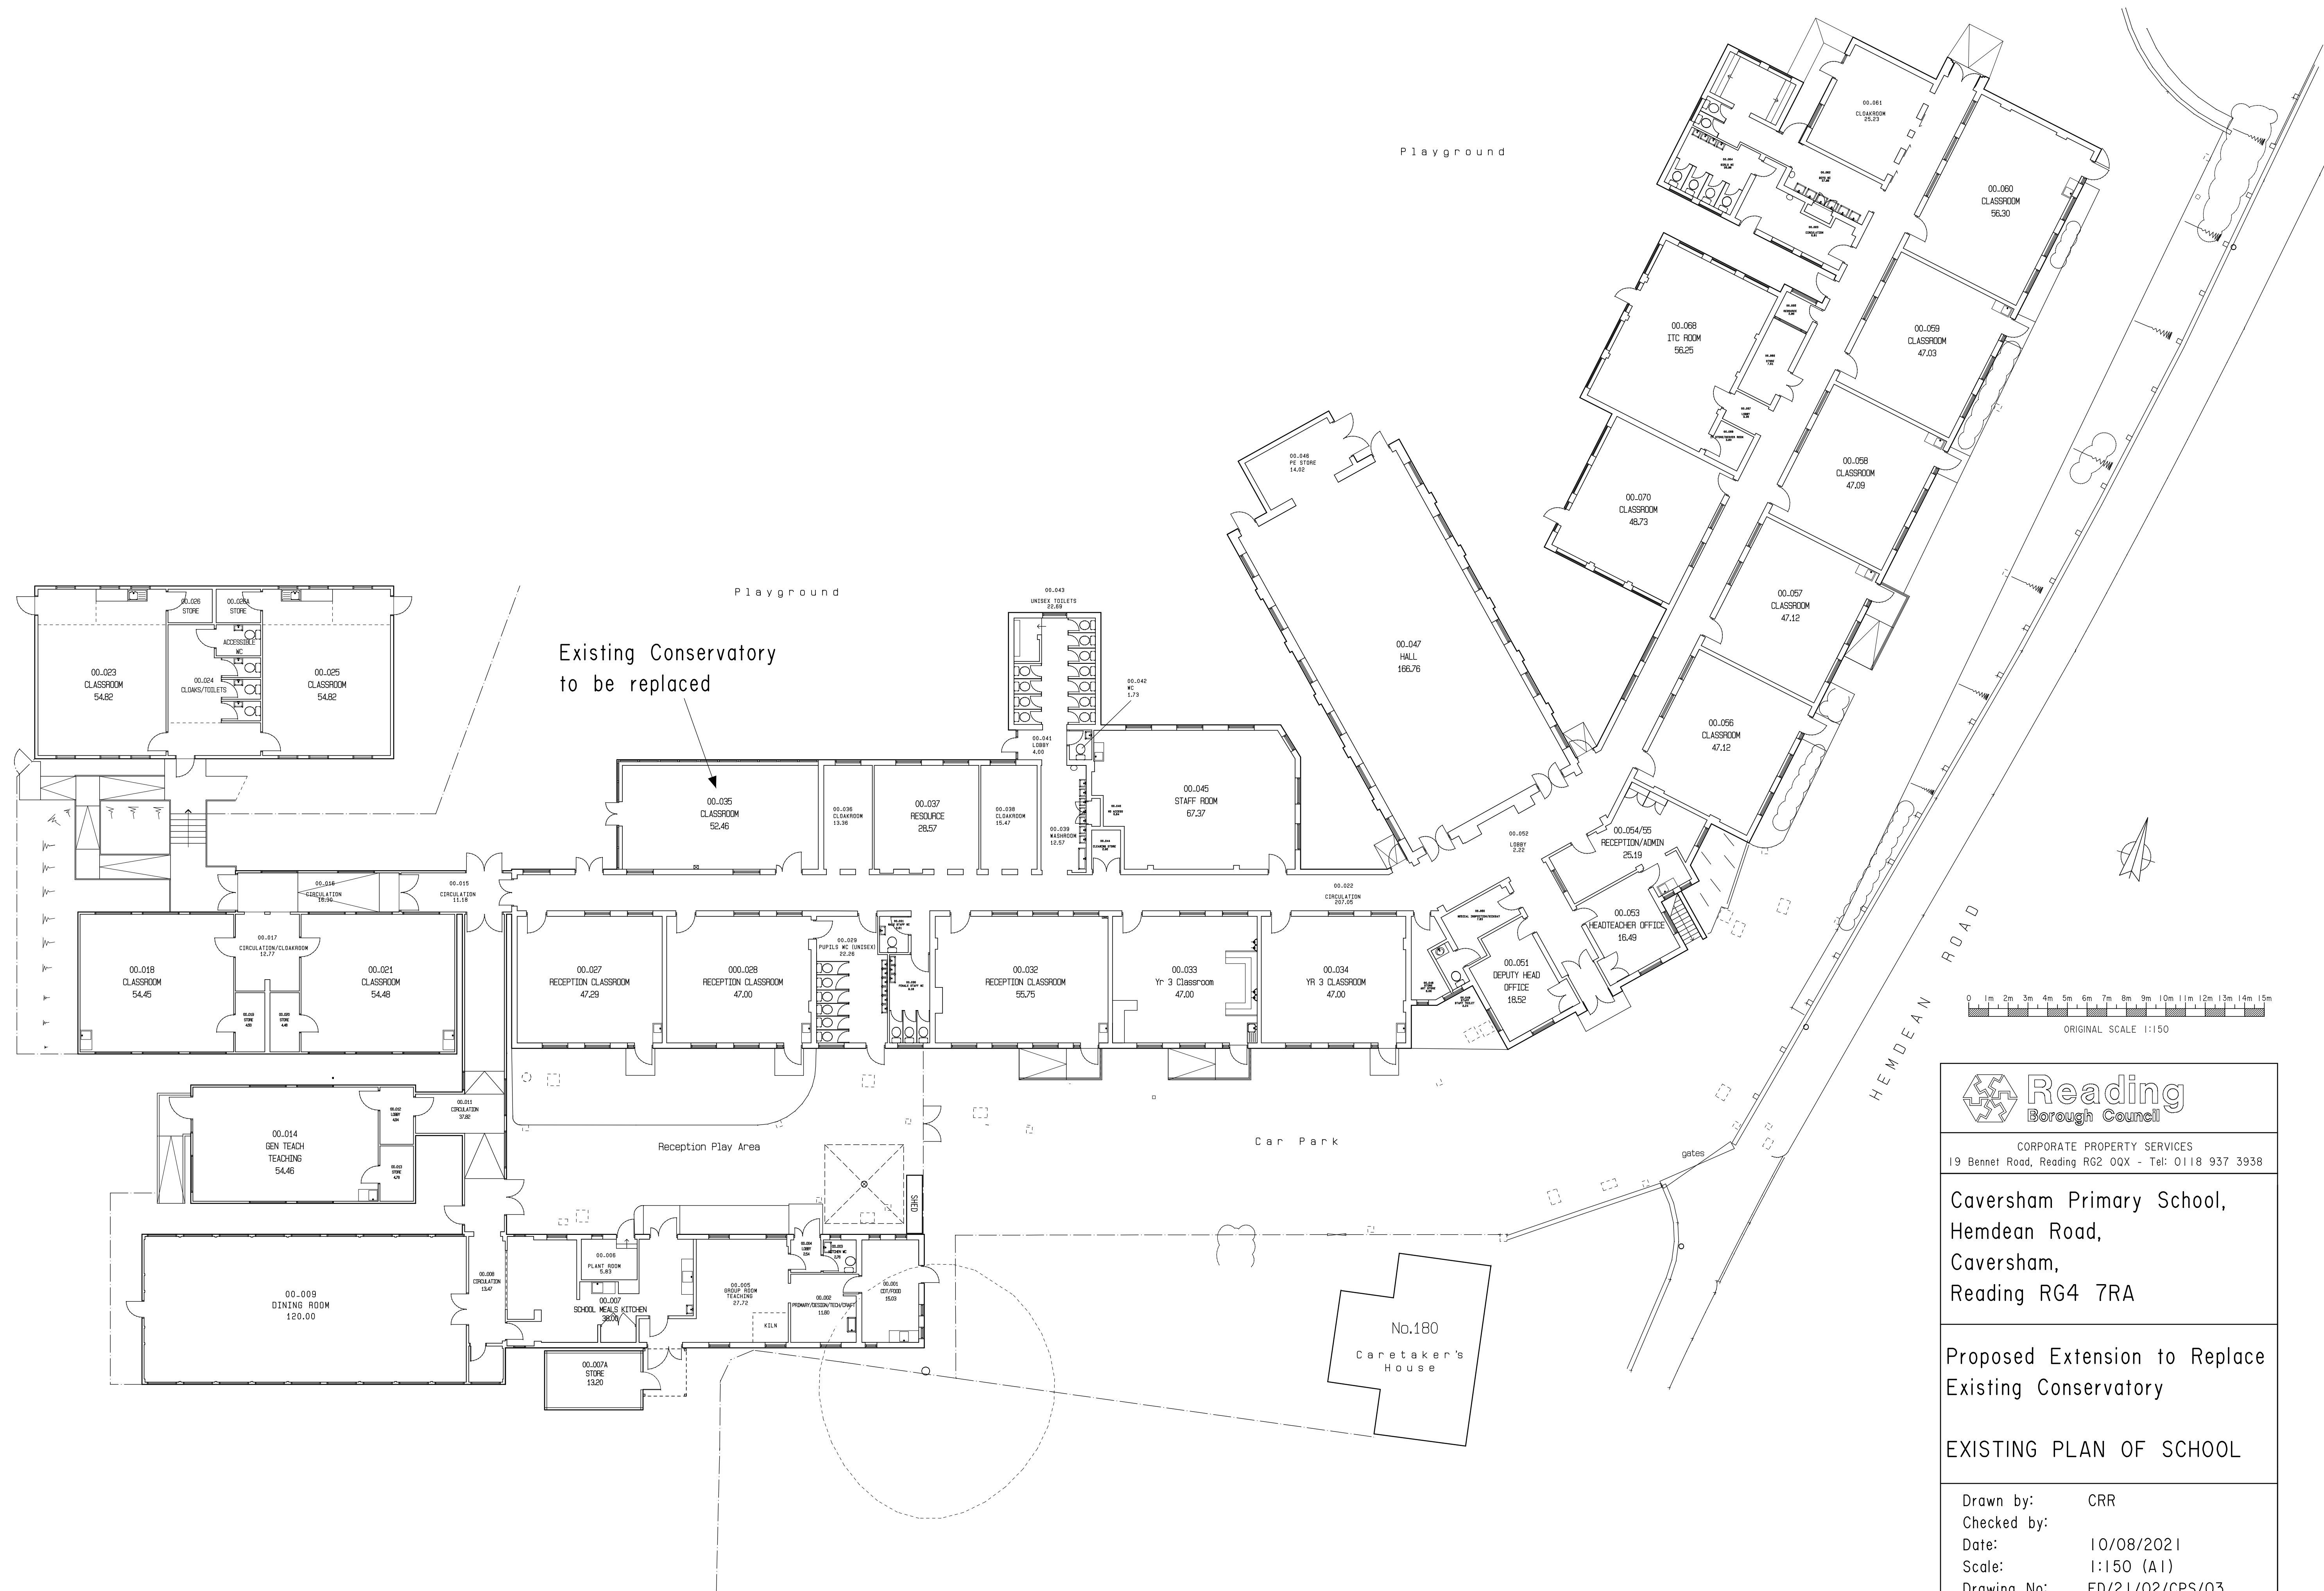


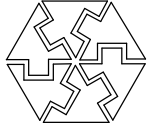

0 1m 2m 3m 4m 5m 6m 7m 8m 9m 10m 11m 12m 13m 14m 15m
ORIGINAL SCALE 1:150

**Reading**
Borough Council

CORPORATE PROPERTY SERVICES
19 Bennet Road, Reading RG2 0QX - Tel: 0118 937 3938

Caversham Primary School,
Hemdean Road,
Caversham,
Reading RG4 7RA

Proposed Extension to Replace
Existing Conservatory

EXISTING PLAN OF SCHOOL

Drawn by: CRR
Checked by:
Date: 10/08/2021
Scale: 1:150 (A1)
Drawing No: ED/21/02/CPS/03