



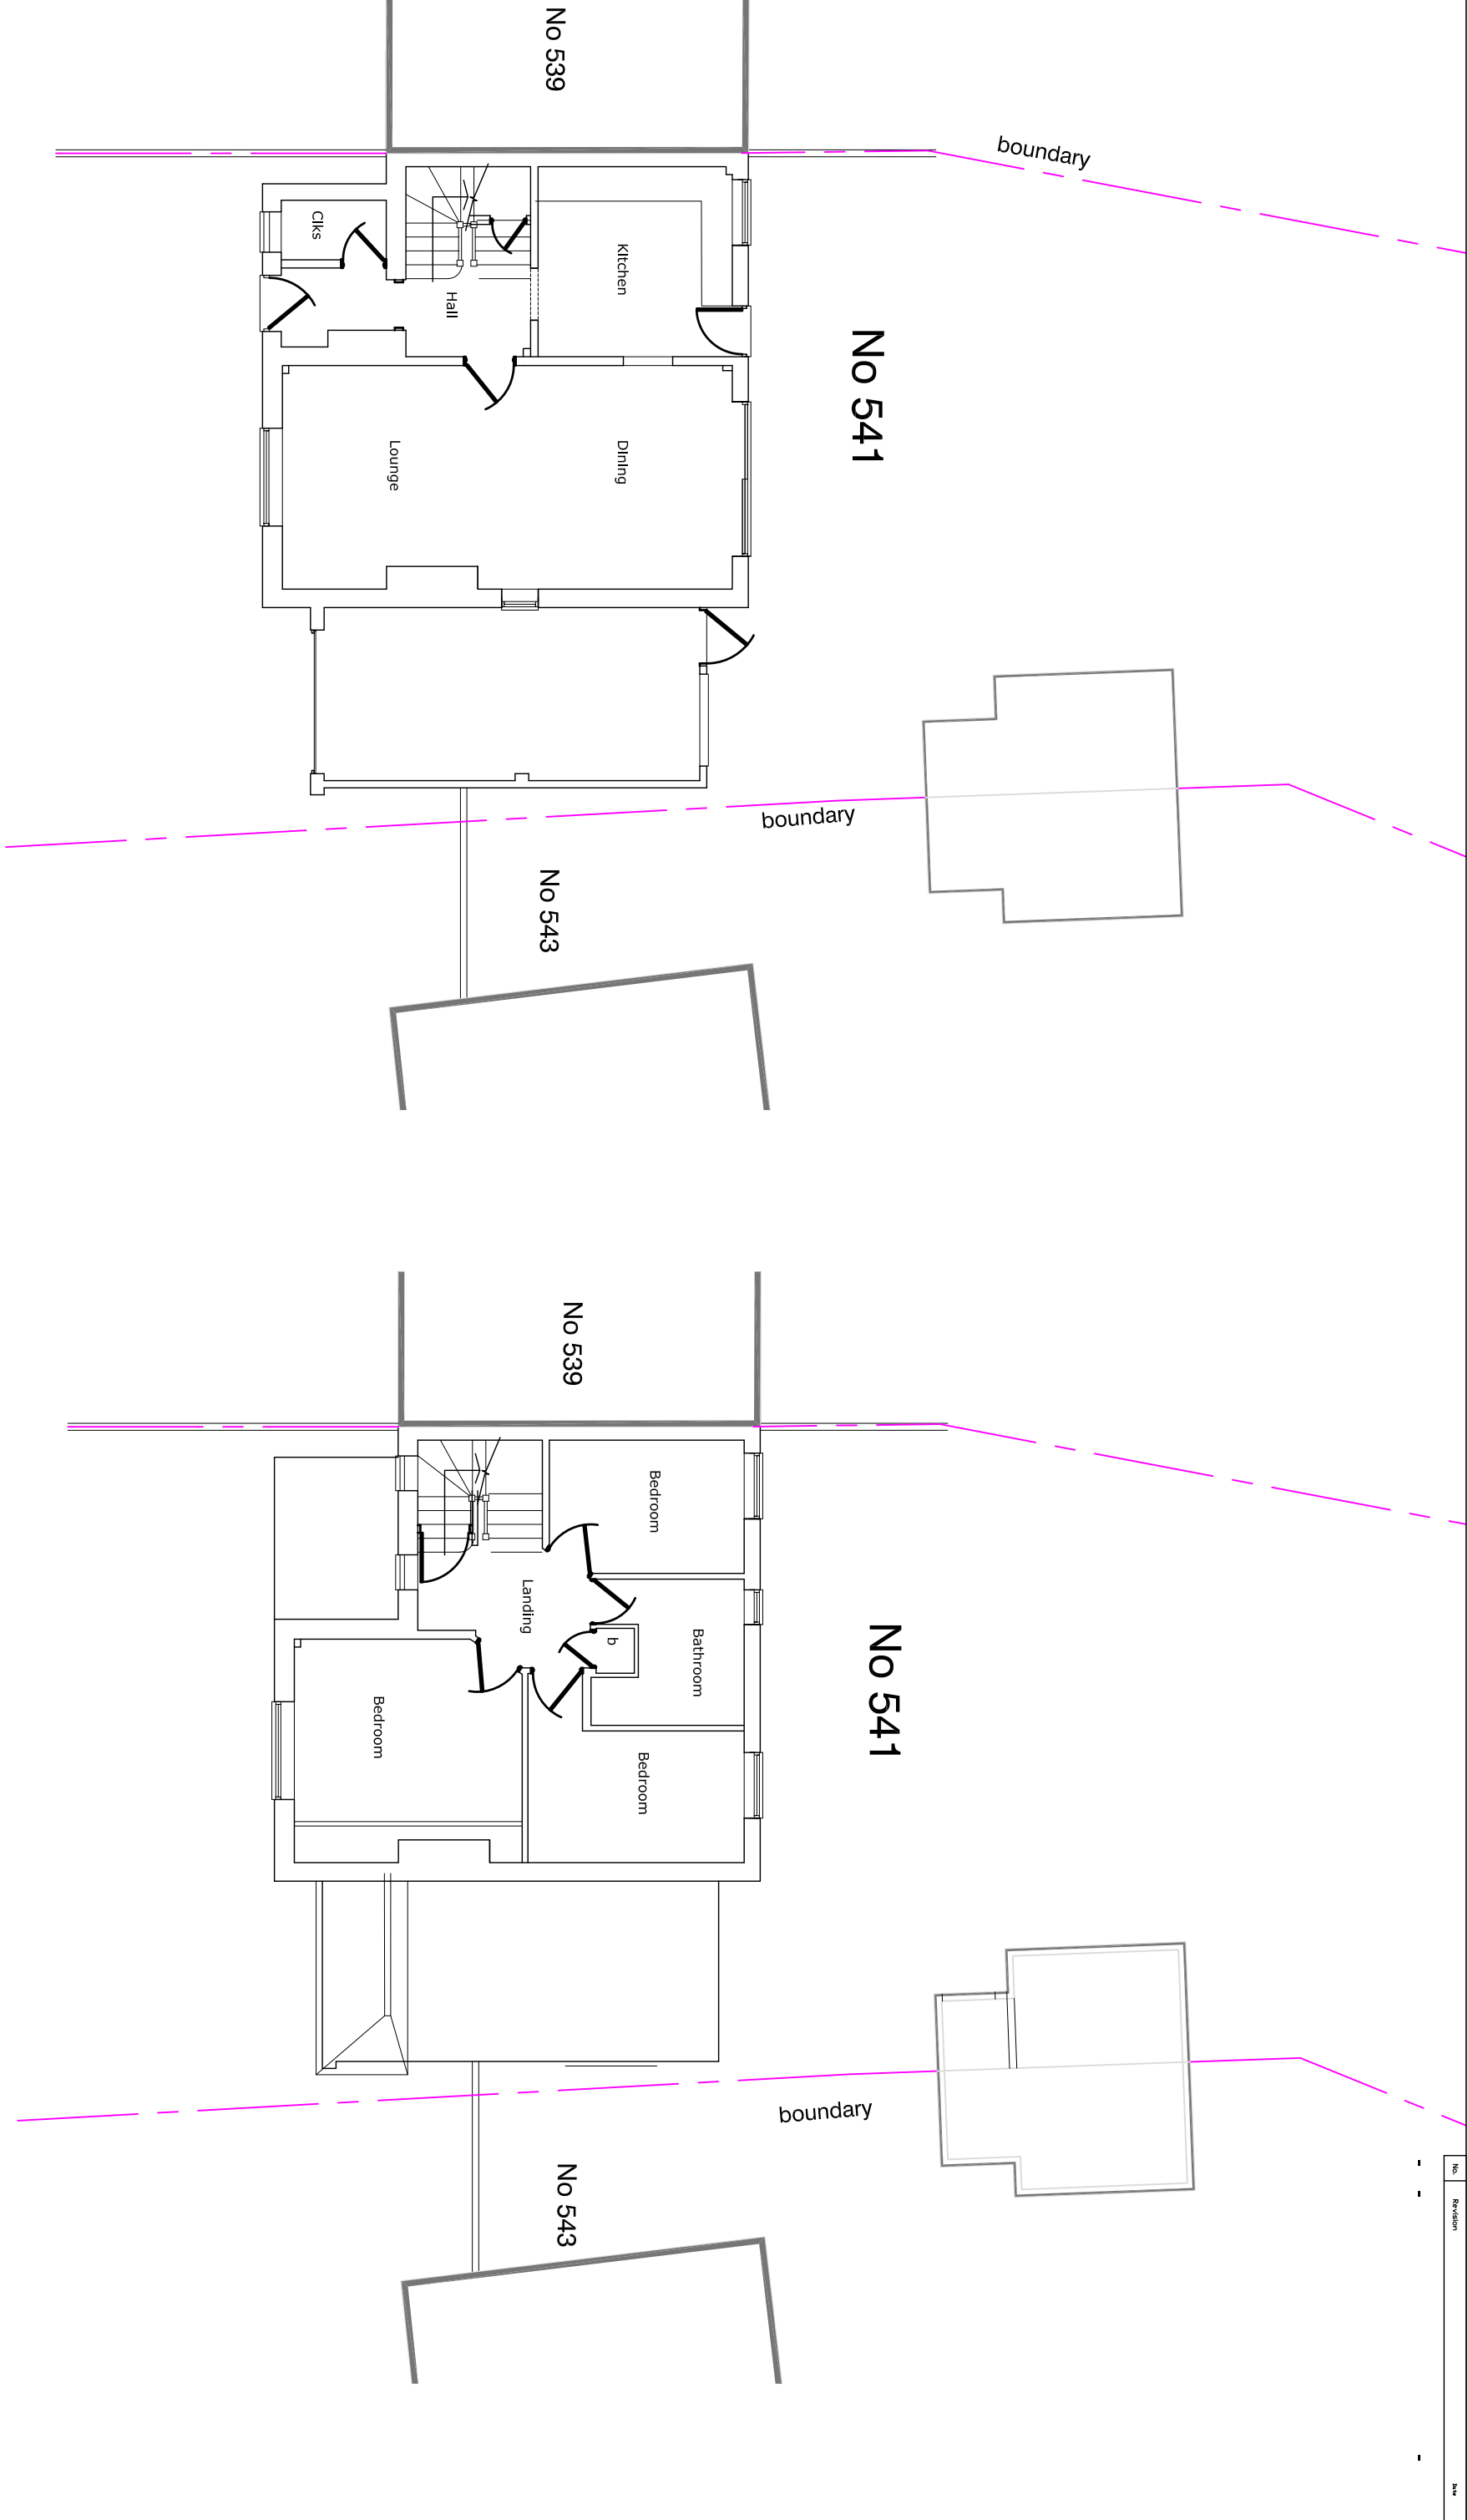

GROUND FLOOR PLAN - Pre-existing

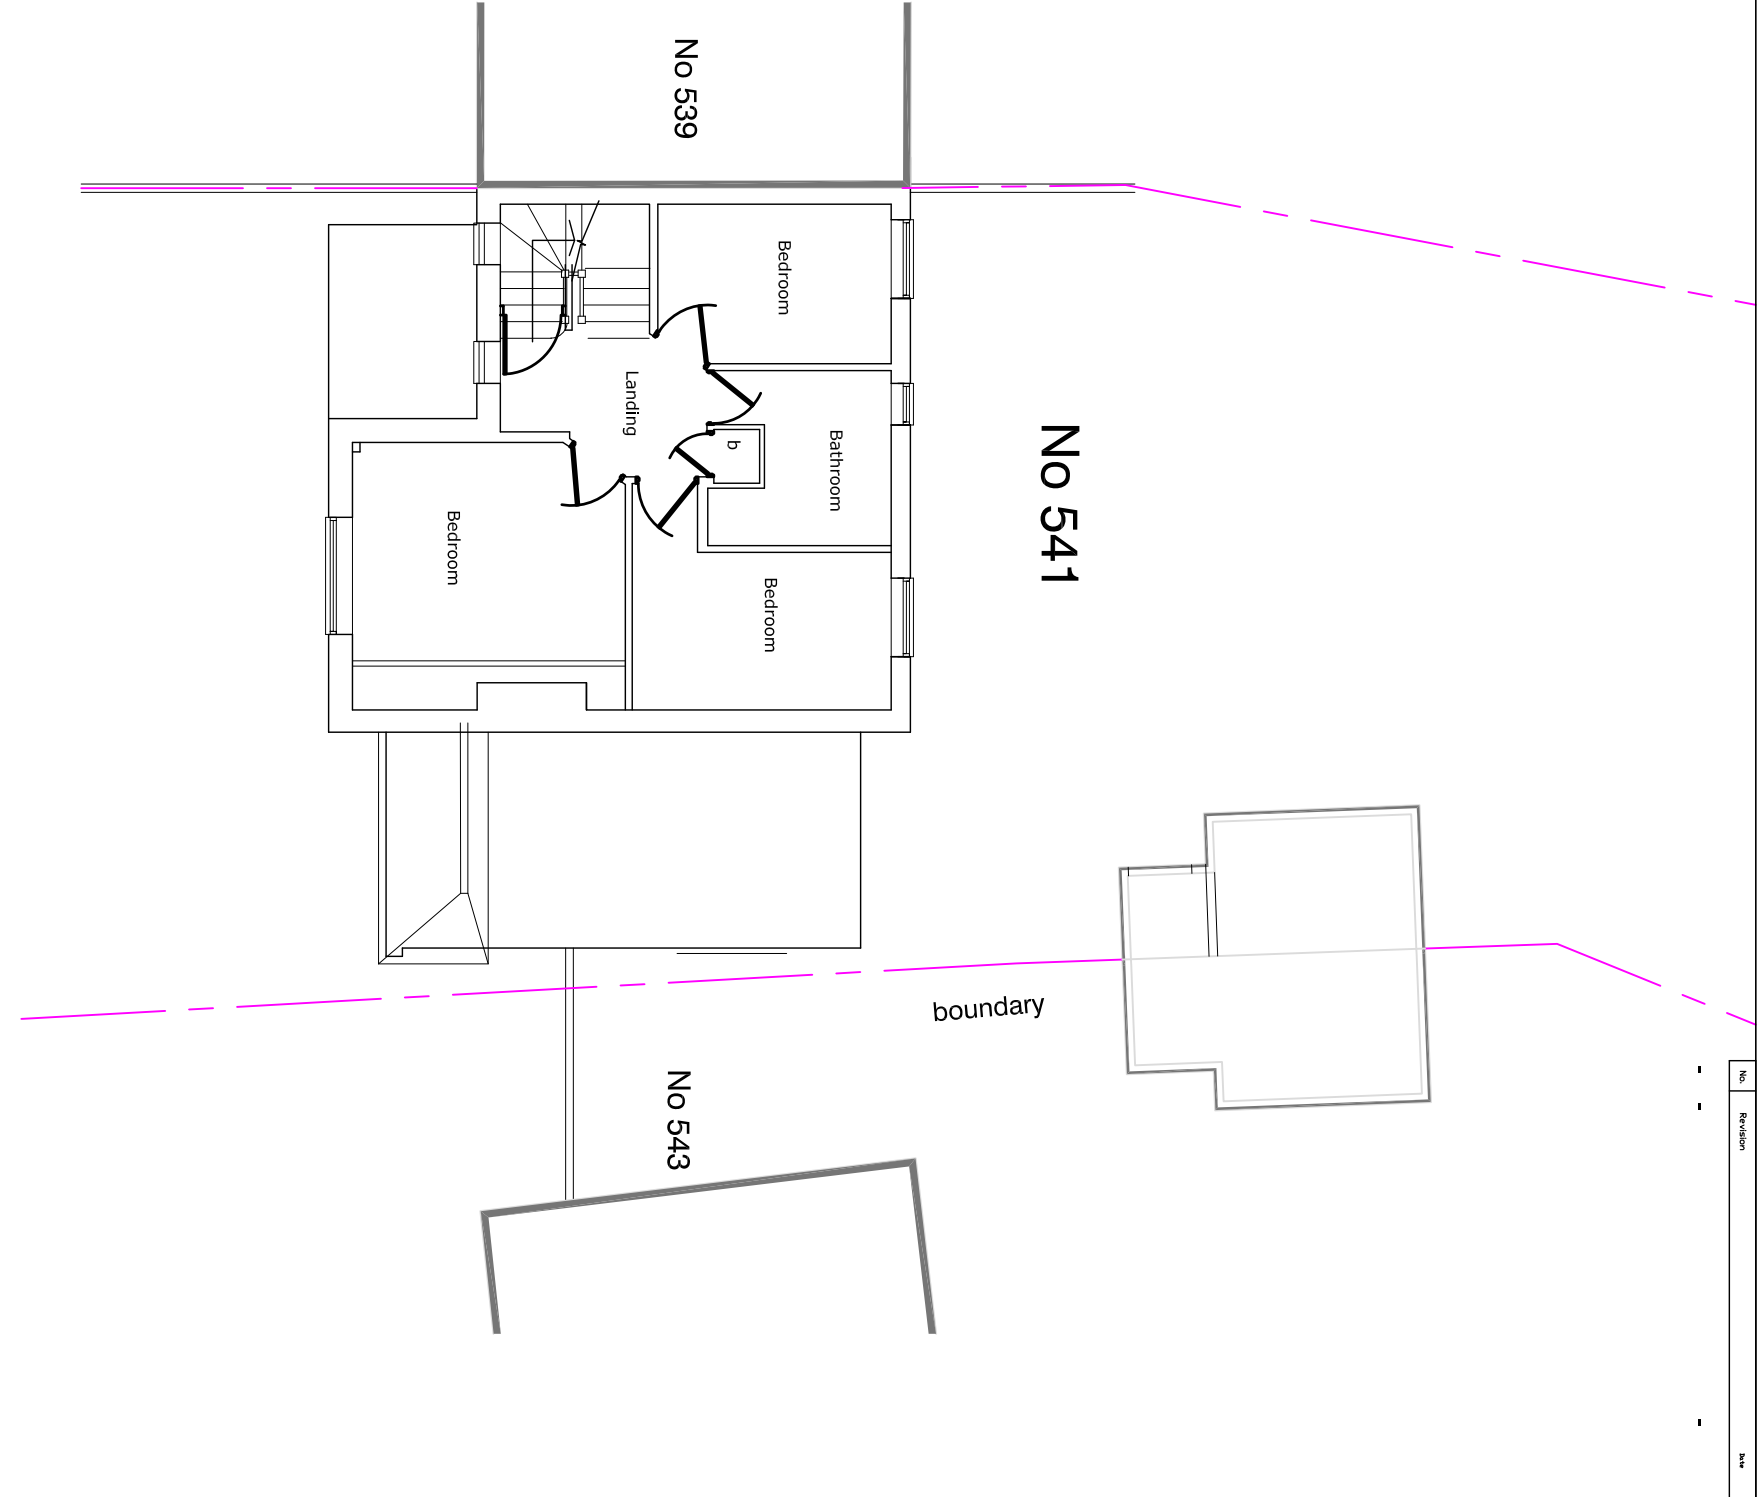

FIRST FLOOR PLAN - Pre-existing

