


00 - Existing Ground Floor

1 : 100

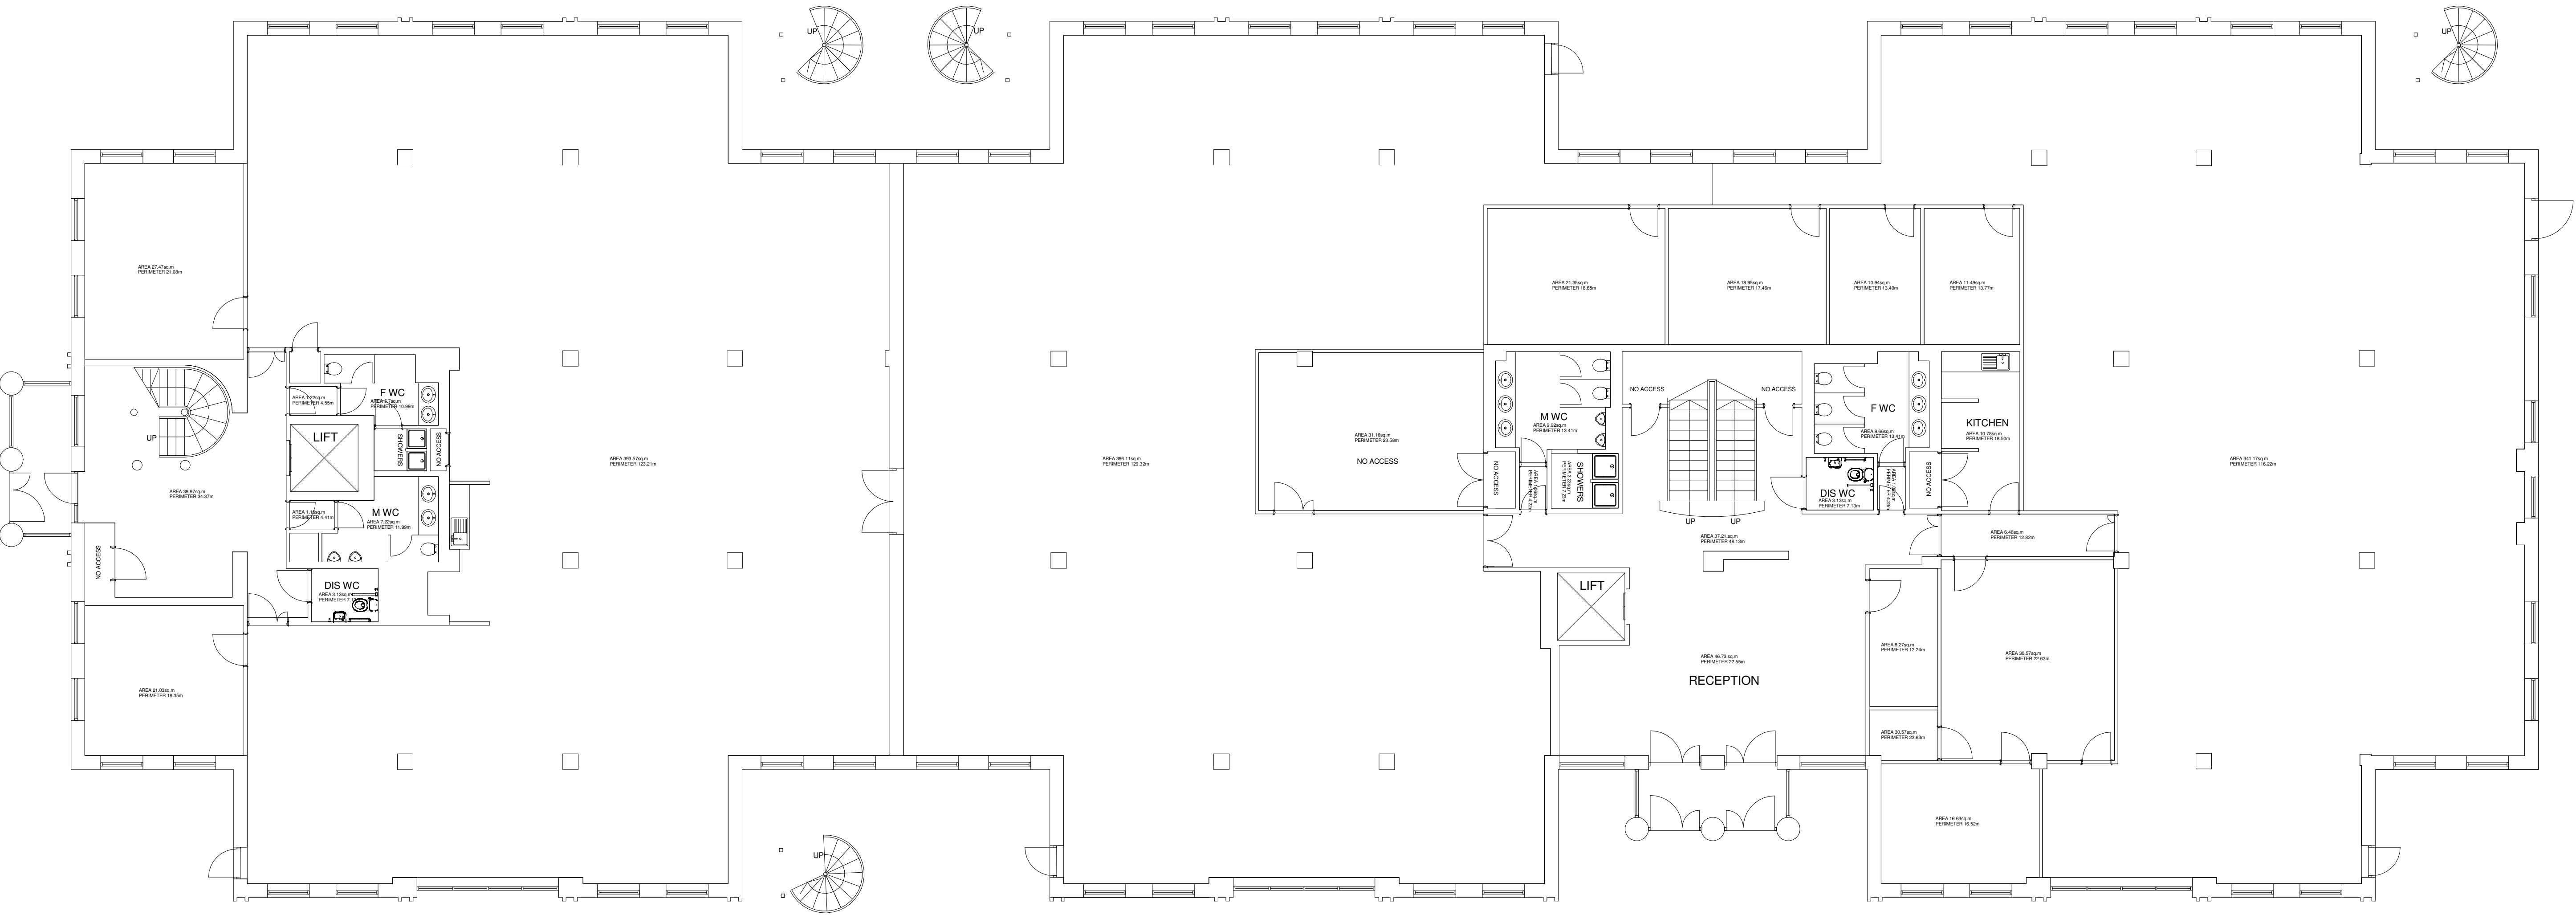

Notes
The Contractor is to check all dimensions and conditions on site before commencing. Do not scale from this drawing.
This drawing remains the copyright of POZZONI Architecture Ltd.

Scale Bars		TO BE USED ONLY AS GUIDANCE			
1:100	mm	0	1000	2000	3000
1:200	mm	0	1000	2000	3000
1:500	m	0	10	20	30
1:1250	m	0	10	20	30

A	Issued for PLANNING		JW	06.07.21
	Rev	Description	By	Date
Client	STENPROP			
Job	Rose Kiln Court, Reading			
Drawing	Planning - Existing Ground Floor Plan			
Task Ref	P5788 1110	Ref	A	
Date	07/06/21	Scale	1 : 100	@ A1
2D Coord	AH	2D Coord	AH	Approved JW
3D Coord	Planning	Tender	Construction	
Project Status	Design	Contract	As Built	

pozzoni

10-12 Emerald Street
London
WC1N 3QA

Woodville House
2 Woodville Road
Altrincham
WA14 2FH

+44 20 7078 0079
architects@pozzoni.co.uk

+44 161 928 7848
www.pozzoni.co.uk