





Side Elevation 1:100 scale

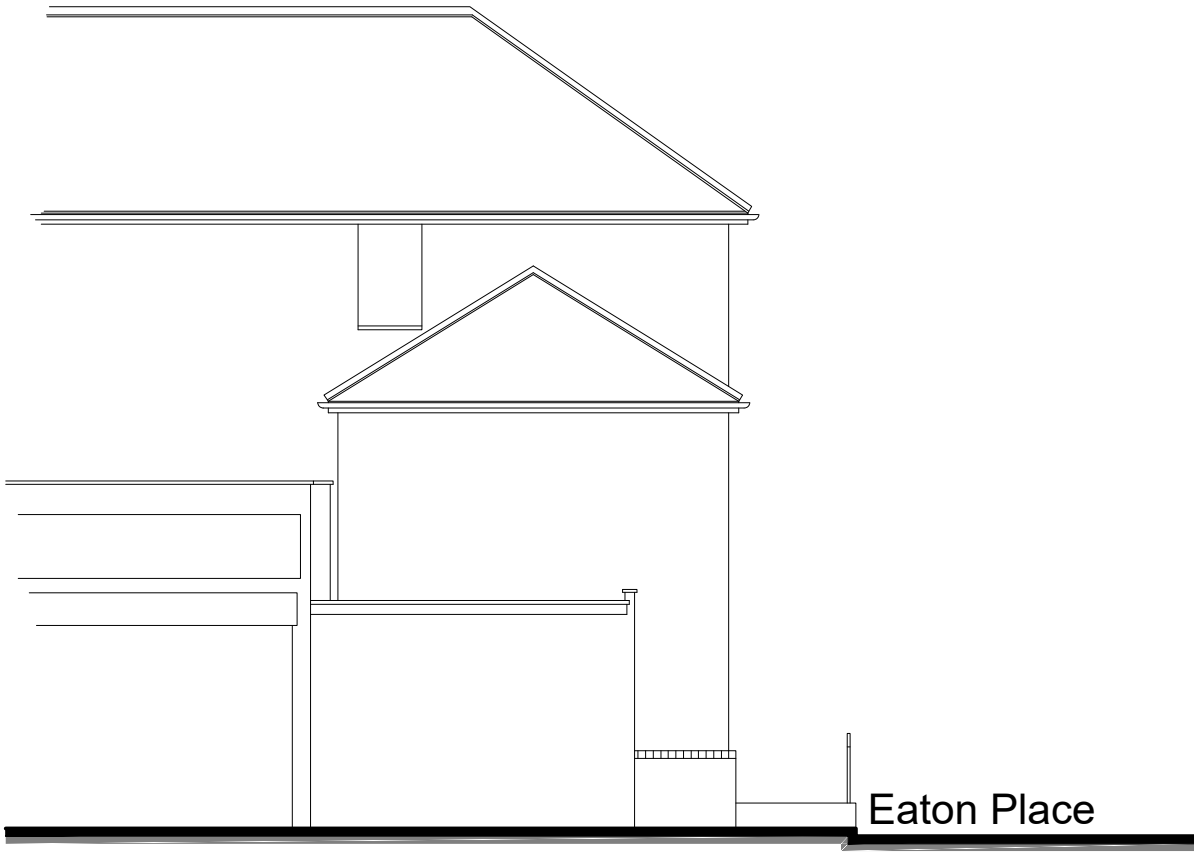

Side Elevation 1:100 scale

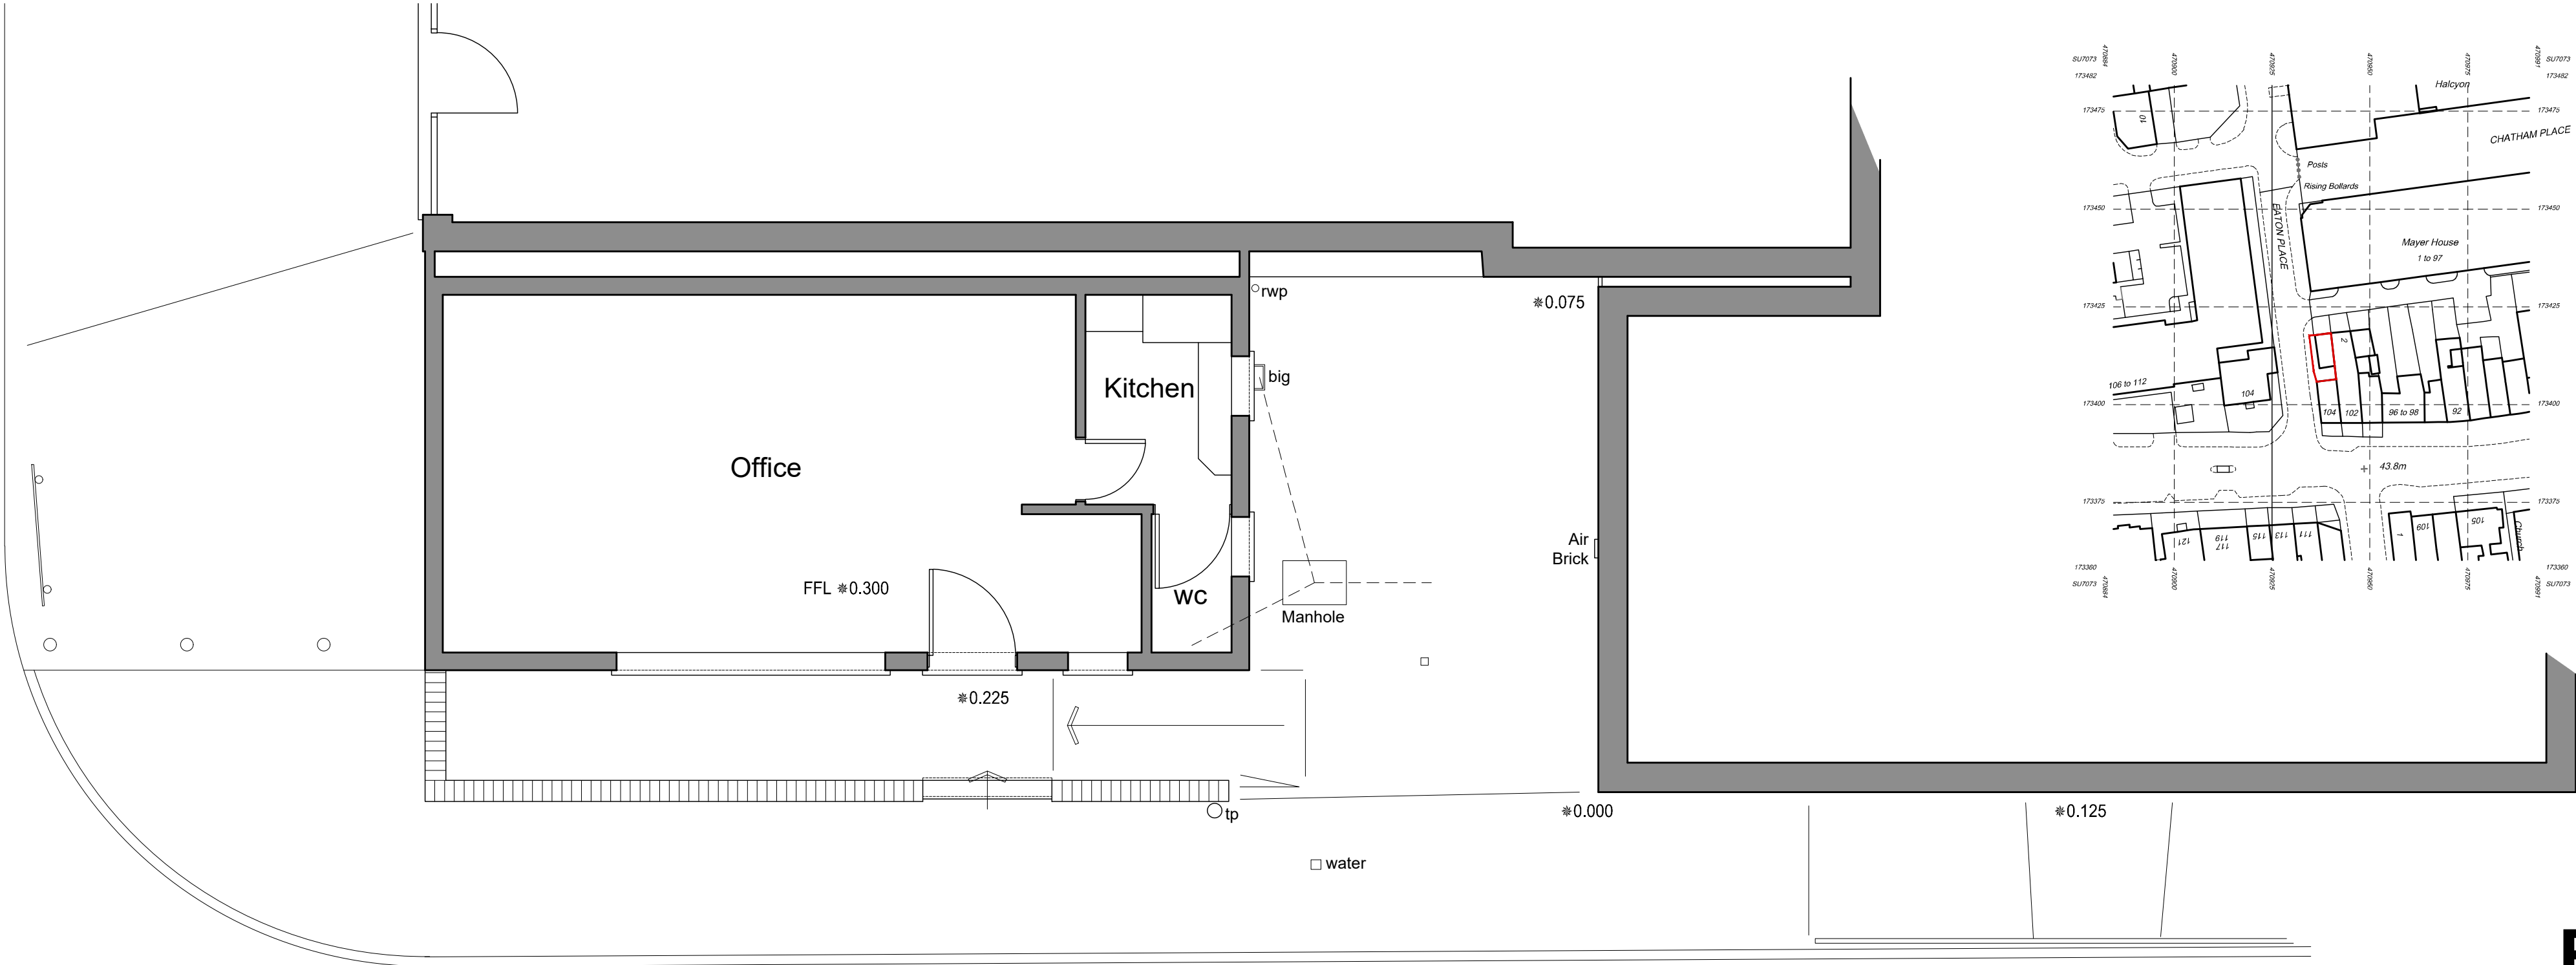

Ground Floor Plan 1:100 scale



1:50 scale Bar
This Drawing has been produced for printing onto A2 size paper,
If printing on A3 please use the scale below for reference.

0m 0.5m 1.0m 2.0m 4.0m

1:100 scale Bar
This Drawing has been produced for printing onto A2 size paper,
If printing on A3 please use the scale below for reference.

0m 0.5m 1.0m 2.0m 4.0m 8.0m

1:1250 scale Bar
This Drawing has been produced for printing onto A2 size paper,
If printing on A3 please use the scale below for reference.

0m 6.2m 12.5m 25m 50m 100m

CLIENT **Jim Townsend & Co**

JOB **1a Eaton Place, Reading
Berkshire, RG1 7LP**

DRG **EXISTING PLANS & ELEVATIONS**

SCALE **As Shown** DRAWN **P Bonney** DATE **June 2021**

BA0175 | 10

14 HORNBEAM CLOSE
BARKHAM
WOKINGHAM
BERKSHIRE
RG41 4UR

BA