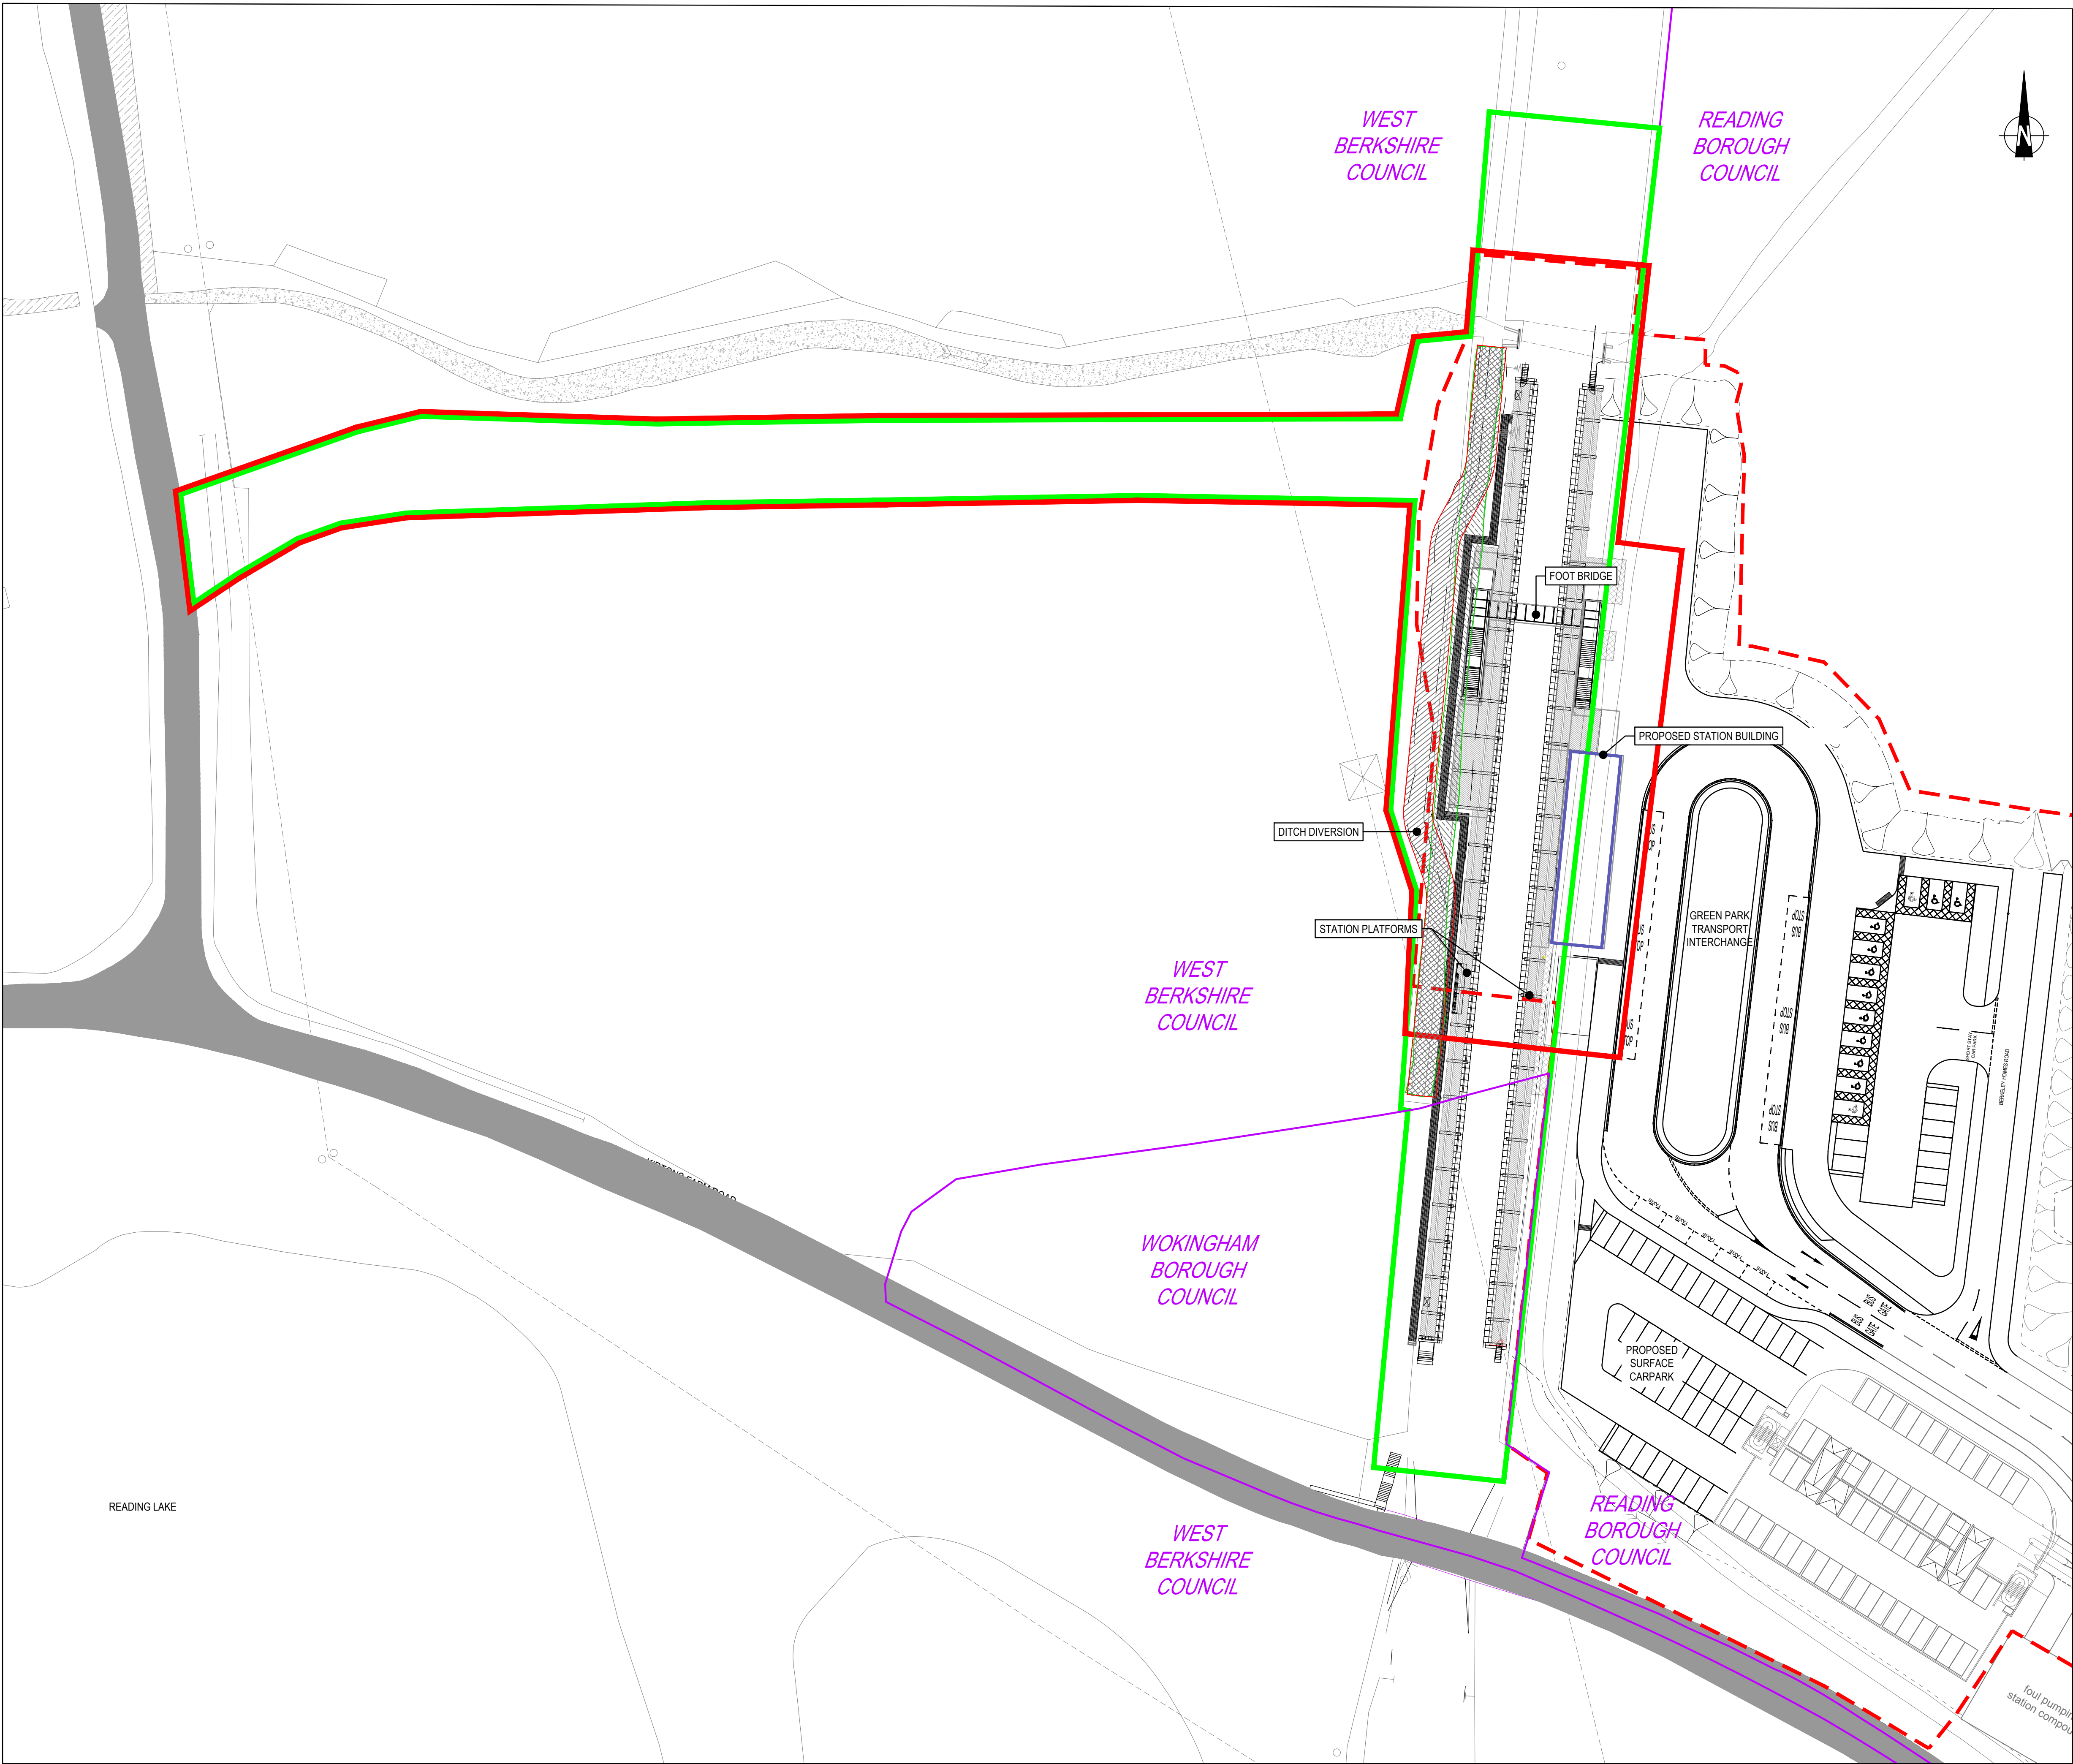


KEY	
—	STATION PLATFORMS PLANNING APPLICATION BOUNDARY
- - -	APPROVED DEVELOPMENT BOUNDARY
—	PLANNING APPLICATION BOUNDARY
—	LOCAL PLANNING AUTHORITY BOUNDARIES


B	STATION LAYOUT UPDATED	30.04.19	SF	GR	MF
A	BOUNDARIES EXTENTS AMENDED	17.01.19	SF	GR	MF
Mark	Revision	Date	Drawn	Chkd	Appd

UTILITIES NOTE: The position of any existing public or private sewers, utility services, plant or apparatus shown on this drawing is believed to be correct, but no warranty to this is expressed or implied. Other such plant or apparatus may also be present but not shown. The Contractor is therefore advised to undertake his own investigation where the presence of any existing sewers, services, plant or apparatus may affect his operations.

Drawing Issue Status	FOR PLANNING
----------------------	--------------

GREEN PARK STATION SITE CONTEXT PLAN STATION BUILDING

Client

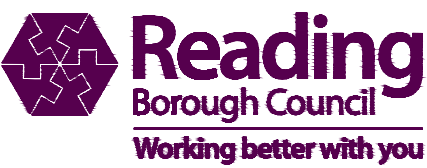

Reading
Borough Council
Working better with you

Date of 1st Issue
09.02.18

Designed
GR

Drawn
SF

Scale
1:500

Checked
GC

Approved
MF

Drawing Number
36382/2002/SK69

Revision
B



Offices throughout
the UK and Europe
www.peterbrett.com
© Peter Brett Associates LLP
READING
Tel: 0118 950 0761