





Photograph of current stage of works up close| 12/07/2021



Photograph of current stage of works from a far| 12/07/2021

- Materials Legend
- M-BA 01 PPC Metal balustrade typical, 50 x 10mm flats
 - M-BA 02 PPC Metal balustrade front, balusters turned 45 deg
 - M-BA 03 PPC Metal balustrade Juliet
 - M-BA 09 Fair faced pre-cast concrete fascia & soffit to projected balcony
 - M-BA 10 Precast concrete balcony fascia
 - M-C 01 Brick / mortar colour A (Dark)
 - M-C 03 Brick / mortar colour A soldier course (Dark)
 - M-C 04 Brick / mortar colour B (Medium)
 - M-C 11 Brick / mortar colour D (Light)
 - M-C 14 Precast concrete band course
 - M-C 16 Metal panel cladding colour A (Dark)
 - M-C 17 Metal panel cladding colour B (Gold)
 - M-C 21 Entrance canopy glazed
 - M-WD 01 Dark grey coloured frame double glazed window / door assembly
 - M-WD 03 Shopfront curtain wall assembly
 - M-WD 04 Shopfront signage / spandrel panel
 - M-WD 08 Block entrance door/window assembly

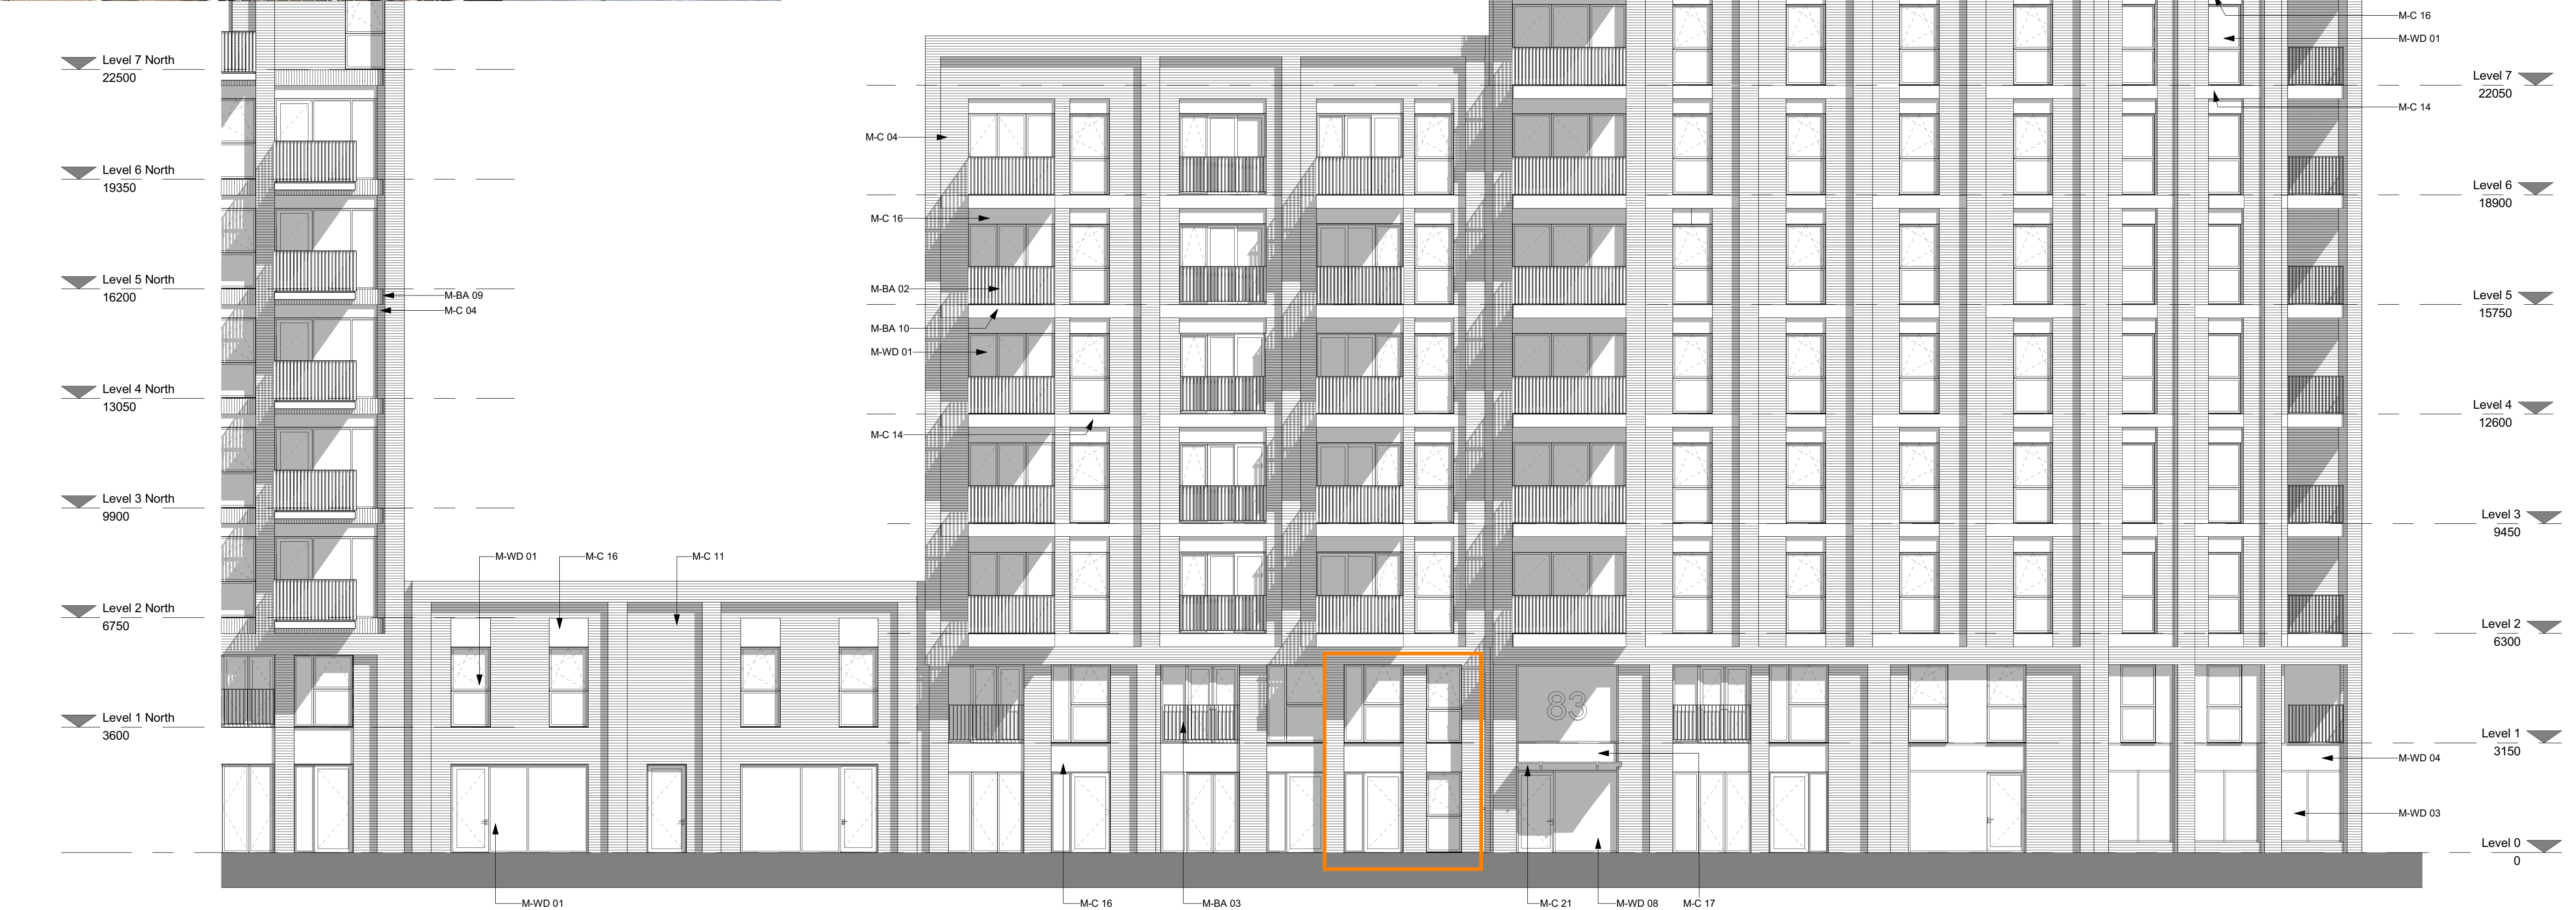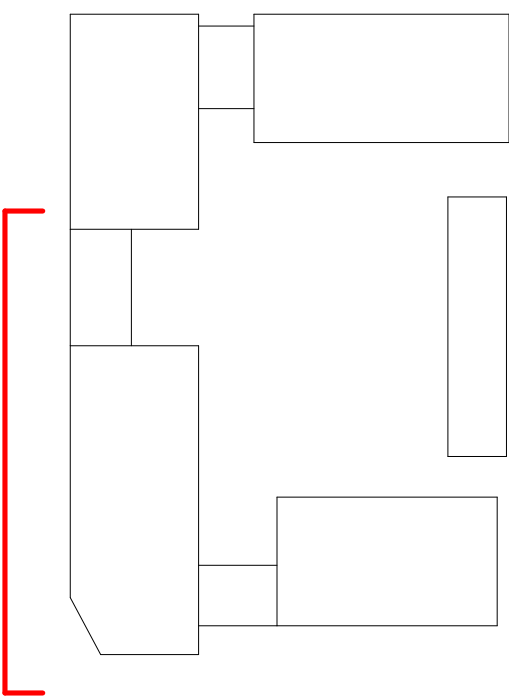

0m 2m 4m 6m 8m

CDM REGULATIONS 2015. All current drawings and specifications for the project must be read in conjunction with the Designer's Hazard and Environment Assessment Record. All intellectual property rights reserved.

Rev	Date	Description
A	27/01/17	First Issue
B	22/03/17	For submission
C	16/01/20	E1 balcony amendment
D	07/02/20	Cores updated to reduce travel distances
E	21/06/21	E1 Duplex Minor Update

Dwn	Ckd	Drawn	DB
FR	CS	Checked	CS
FR	CS	Date	Jan 2017
GS	RS	Scale	@ A1
AC	RS		100

Kenavon Drive
East Block West Elevation 1

AA5990-2244
REV D
FOR PLANNING

