



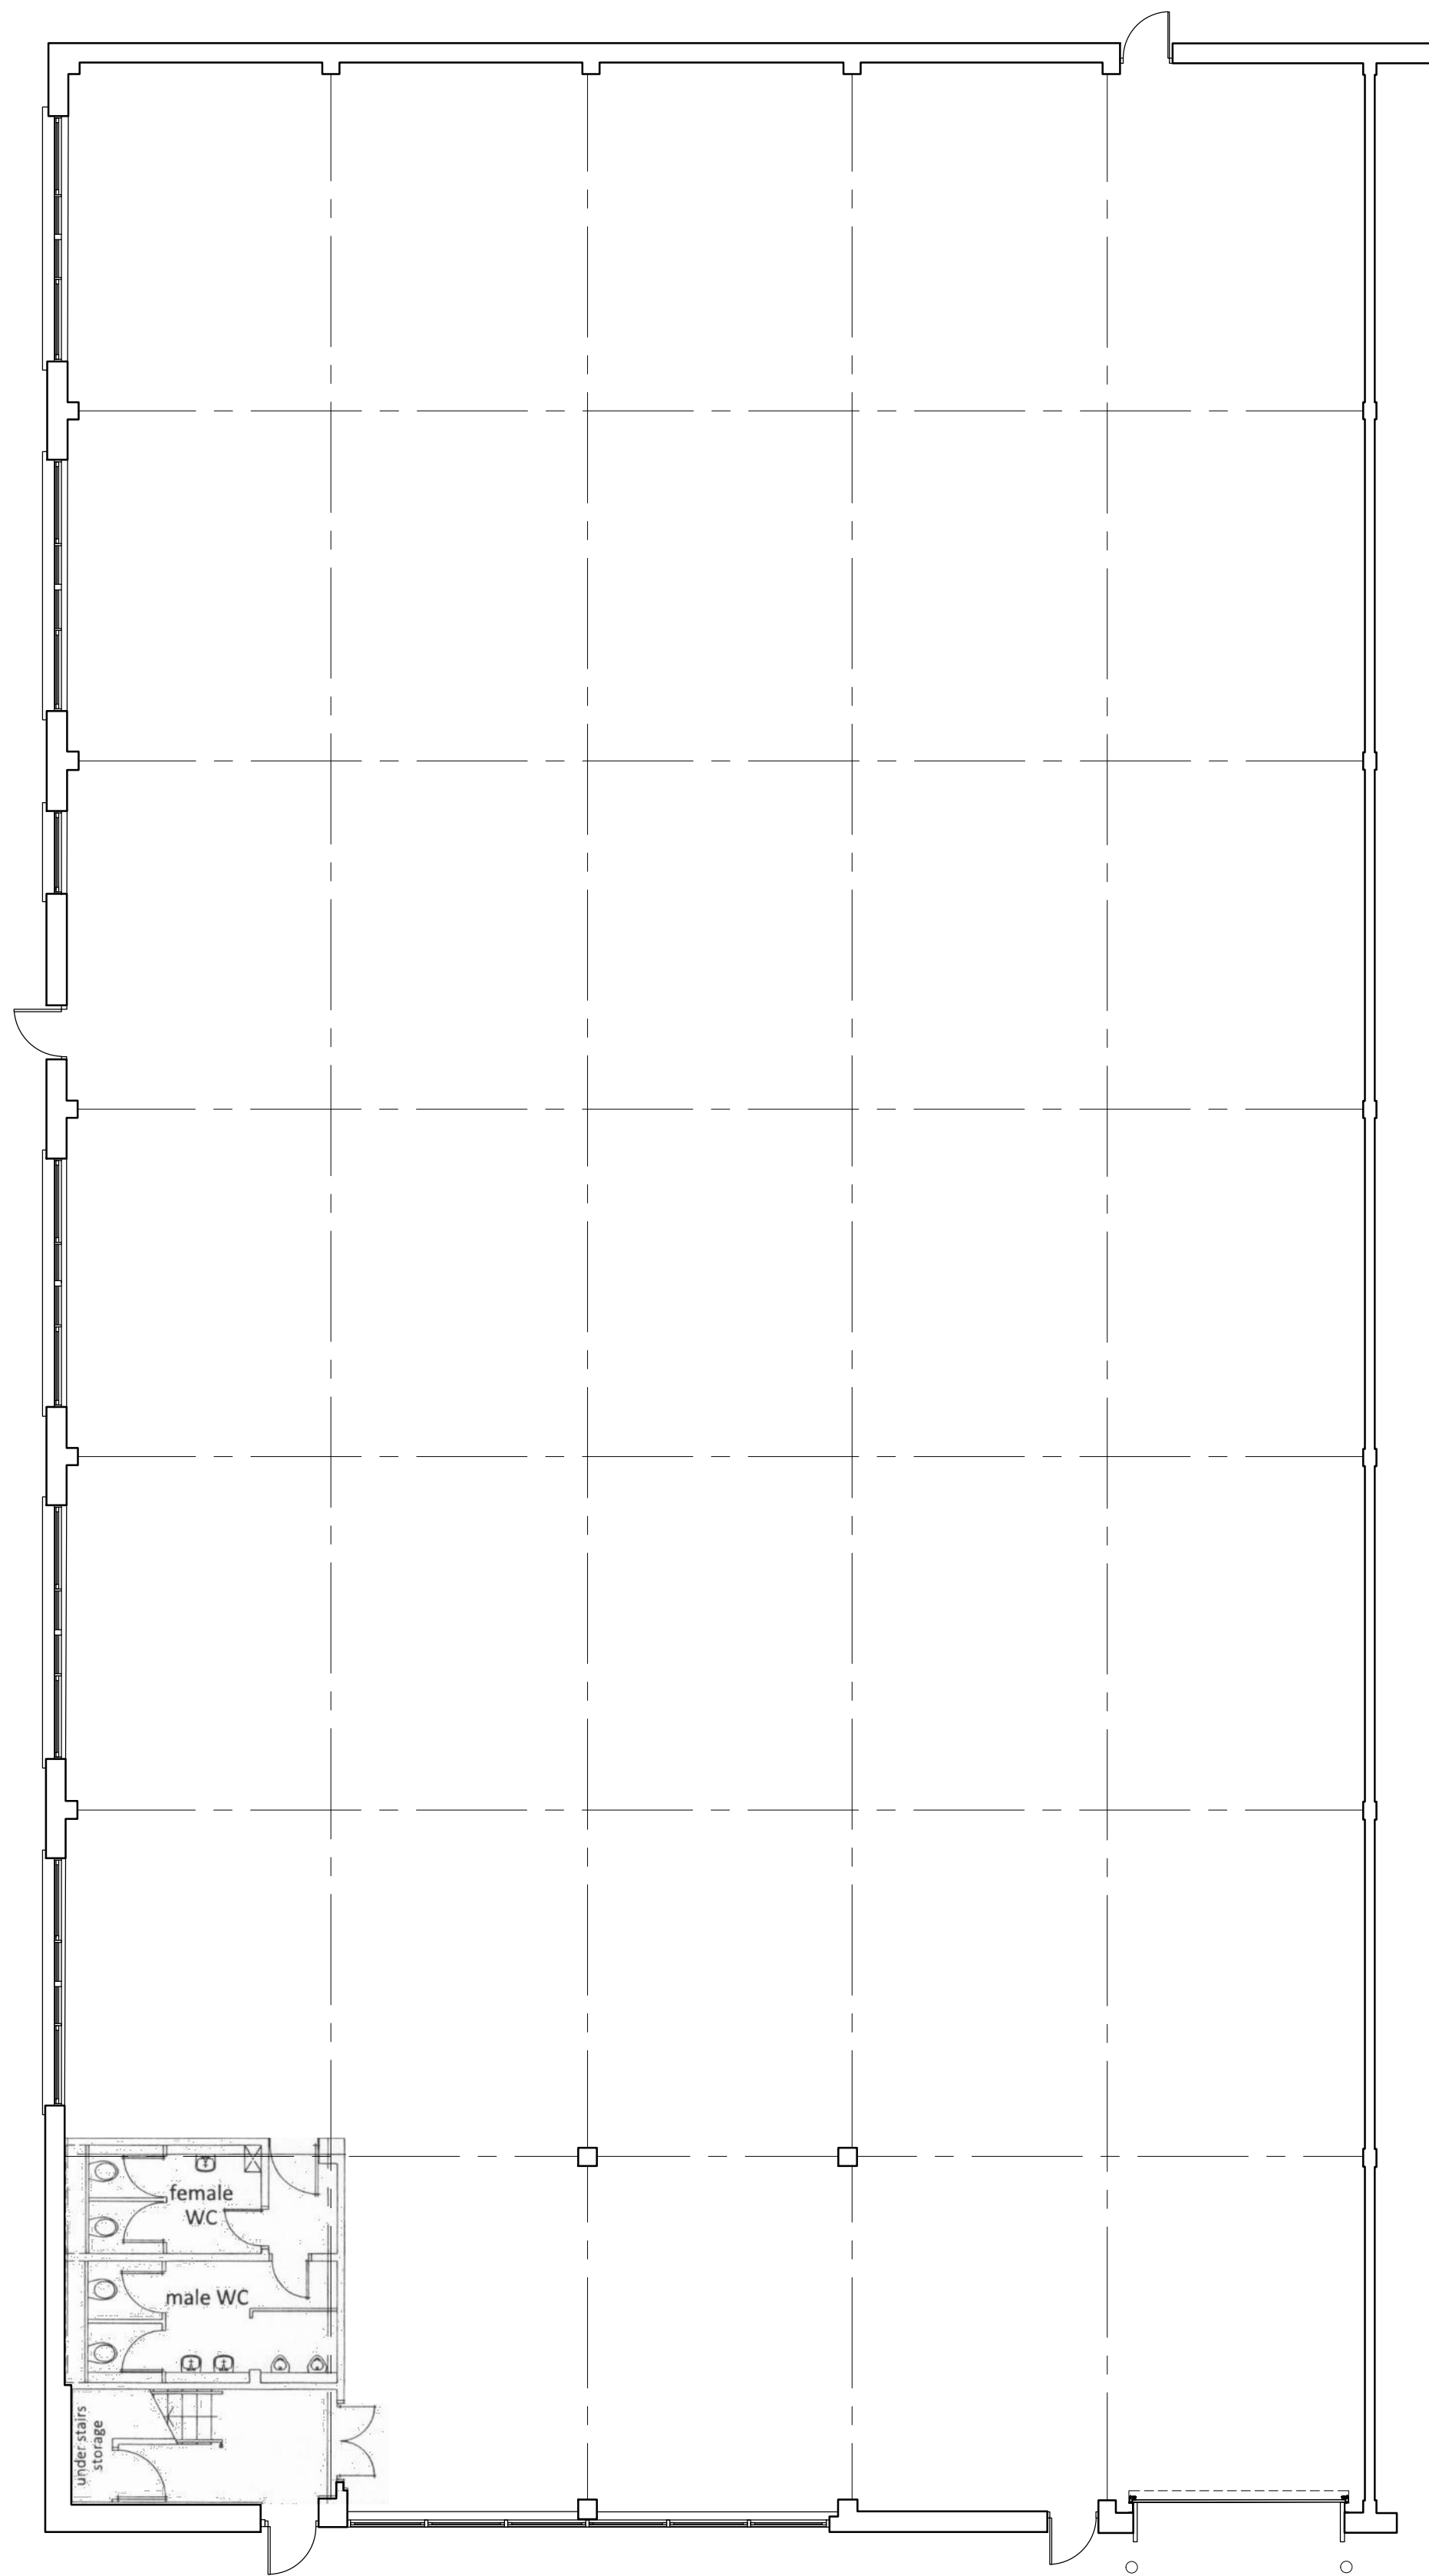

01 Unit B4 Ground Floor GA Plan

1:100 @ A1/1:200 @ A3

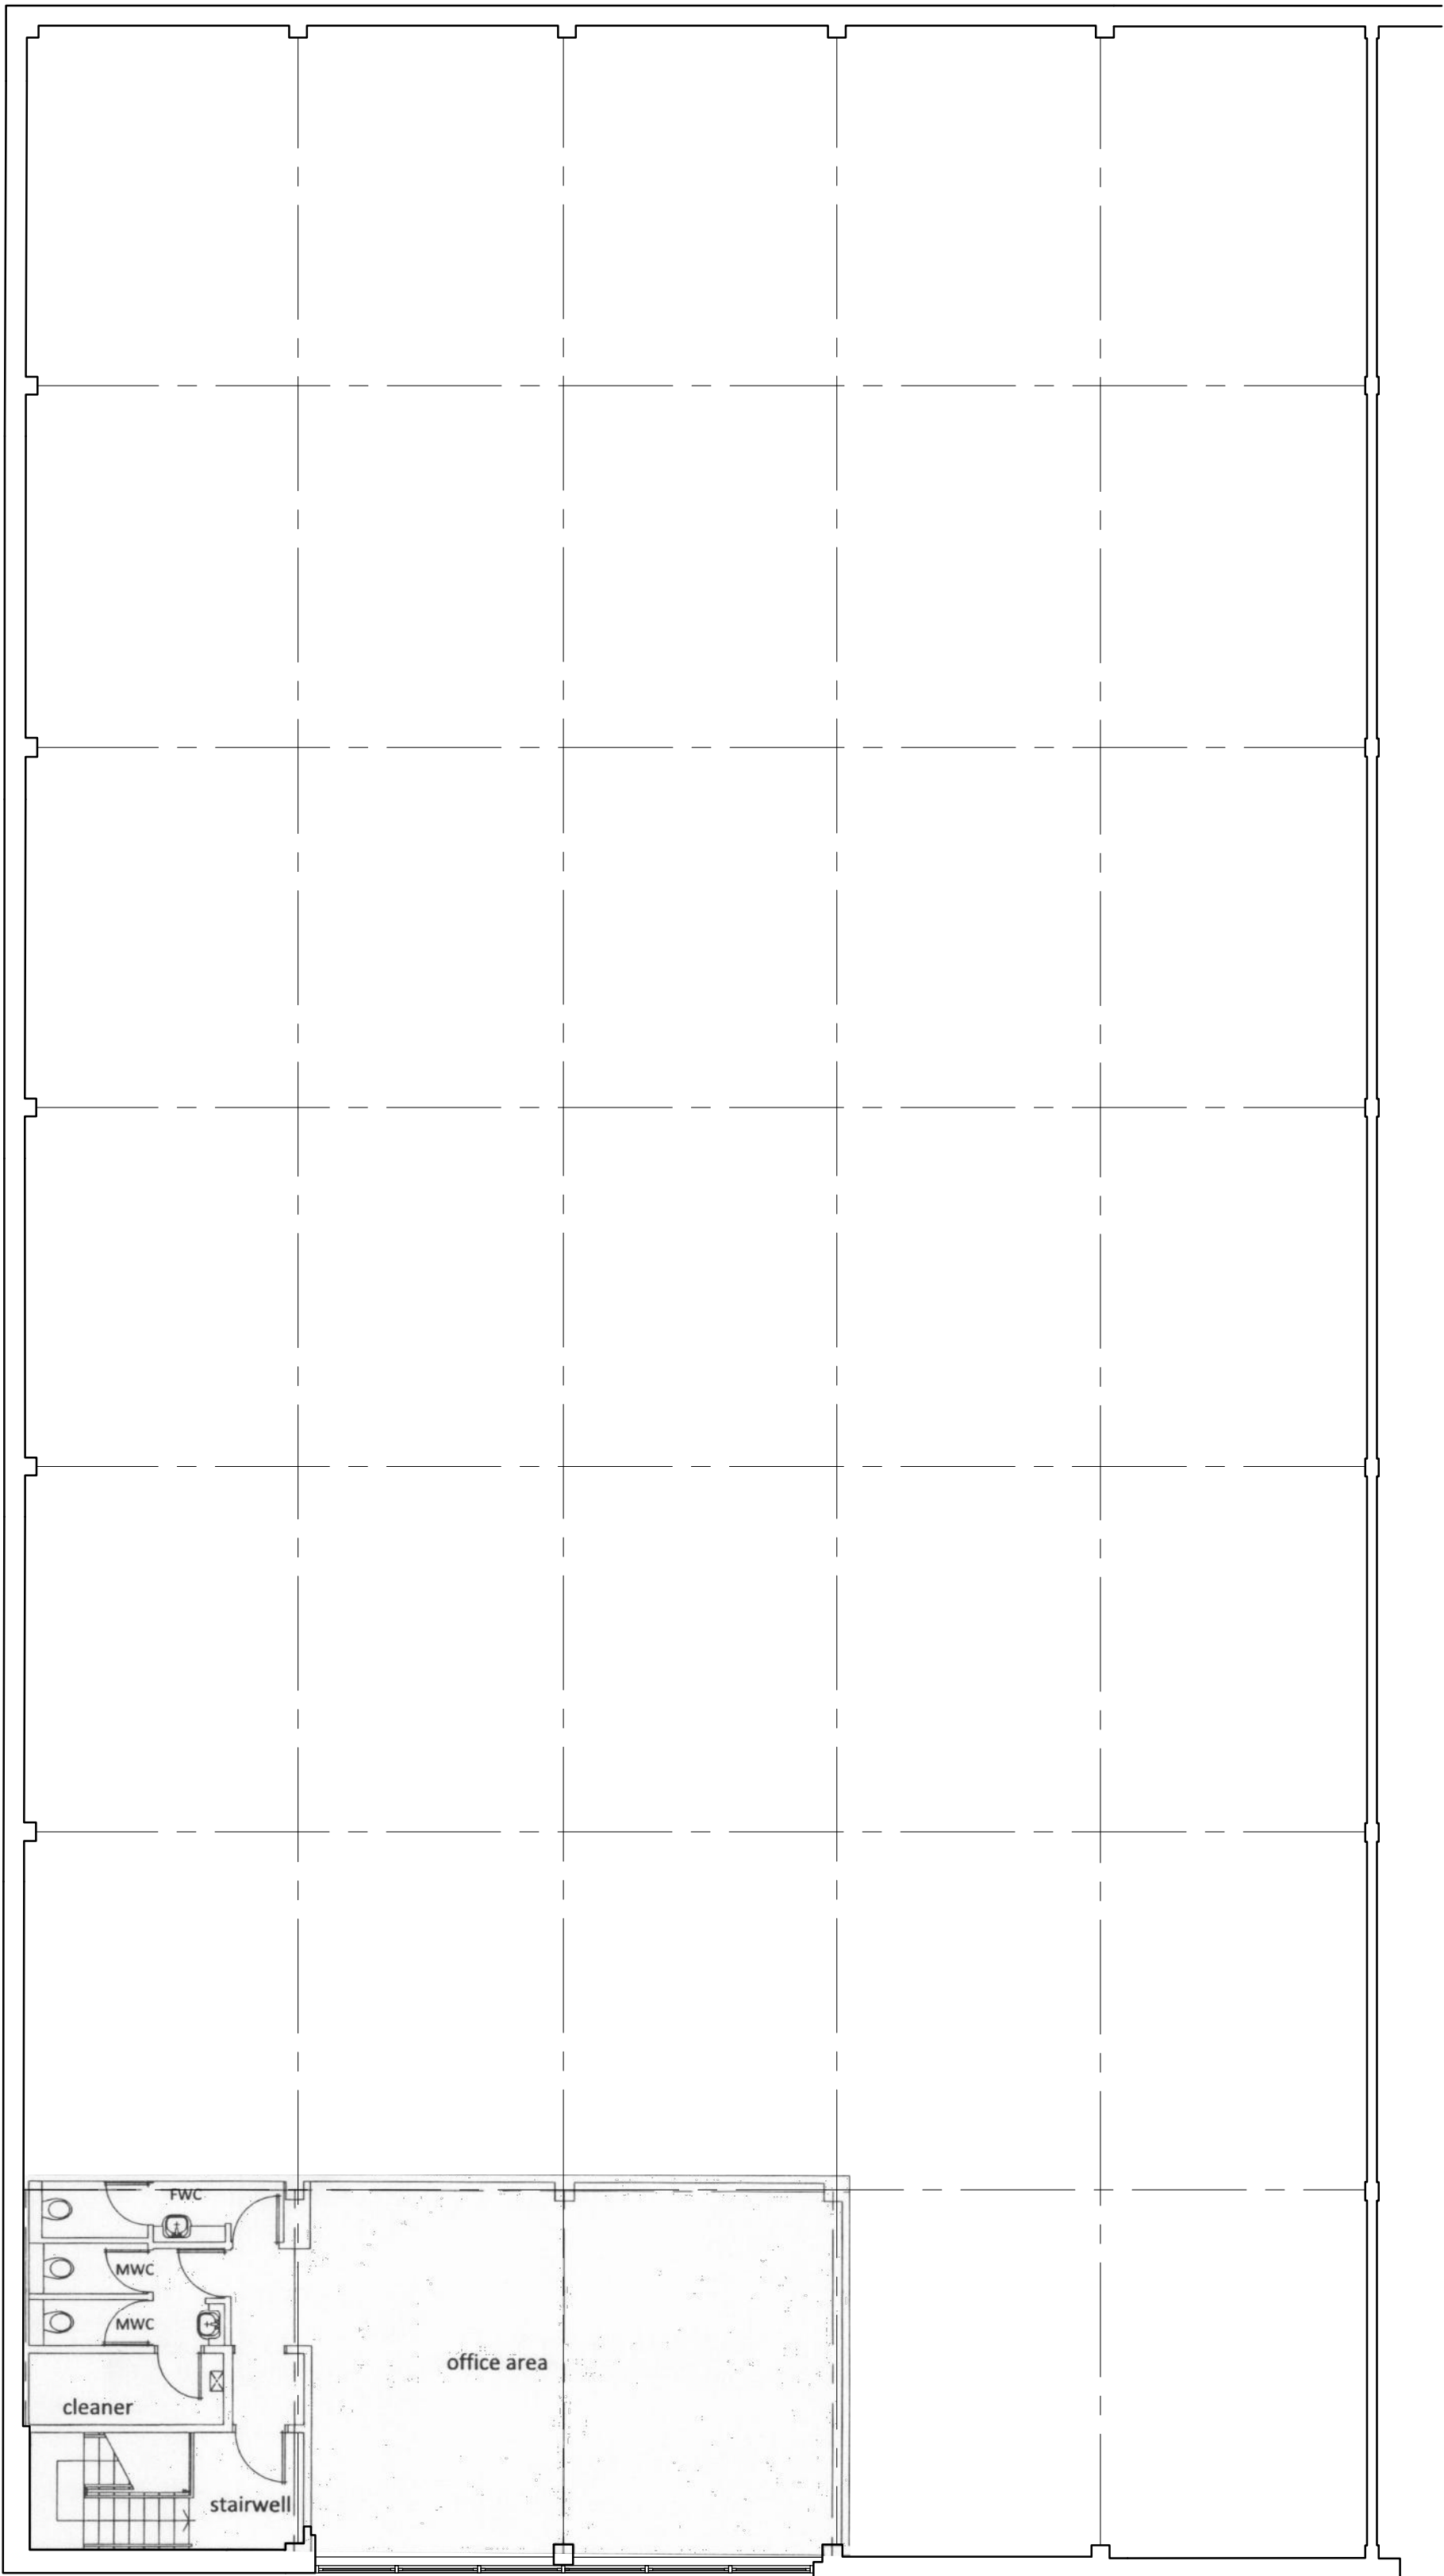

02 Unit B4 First Floor GA Plan

1:100 @ A1/1:200 @ A3

Disclaimer:
Subject to survey.

012345

N

Notes:

AREA SCHEDULE (GIA)	
UNIT B4 (GIA)	11,061ft²
Warehouse (incl. office Undercroft)	10,163ft²
Office (FF)	898ft²
TOTAL (GIA)	11,061ft²

-	First Issue	16.08.21	KH	HA
Rev:	Notes:	Date:	Dwn:	Iss:
Suitability Code:				

Client:

CANMOOR

hale

ARCHITECTURE

22c Leathermarket Street, London, SE1 3HP

Project:

Unit B4, Worton Grange, Reading

Drawing Title:
Existing Unit B4 GA Plans

Project No:	Scale @ A1/A3:	Revision:
21081	1:100/1:200	-
Drawing No:		
PL004		