






1 | Convenience Store Cycle Parking - 8 Spaces

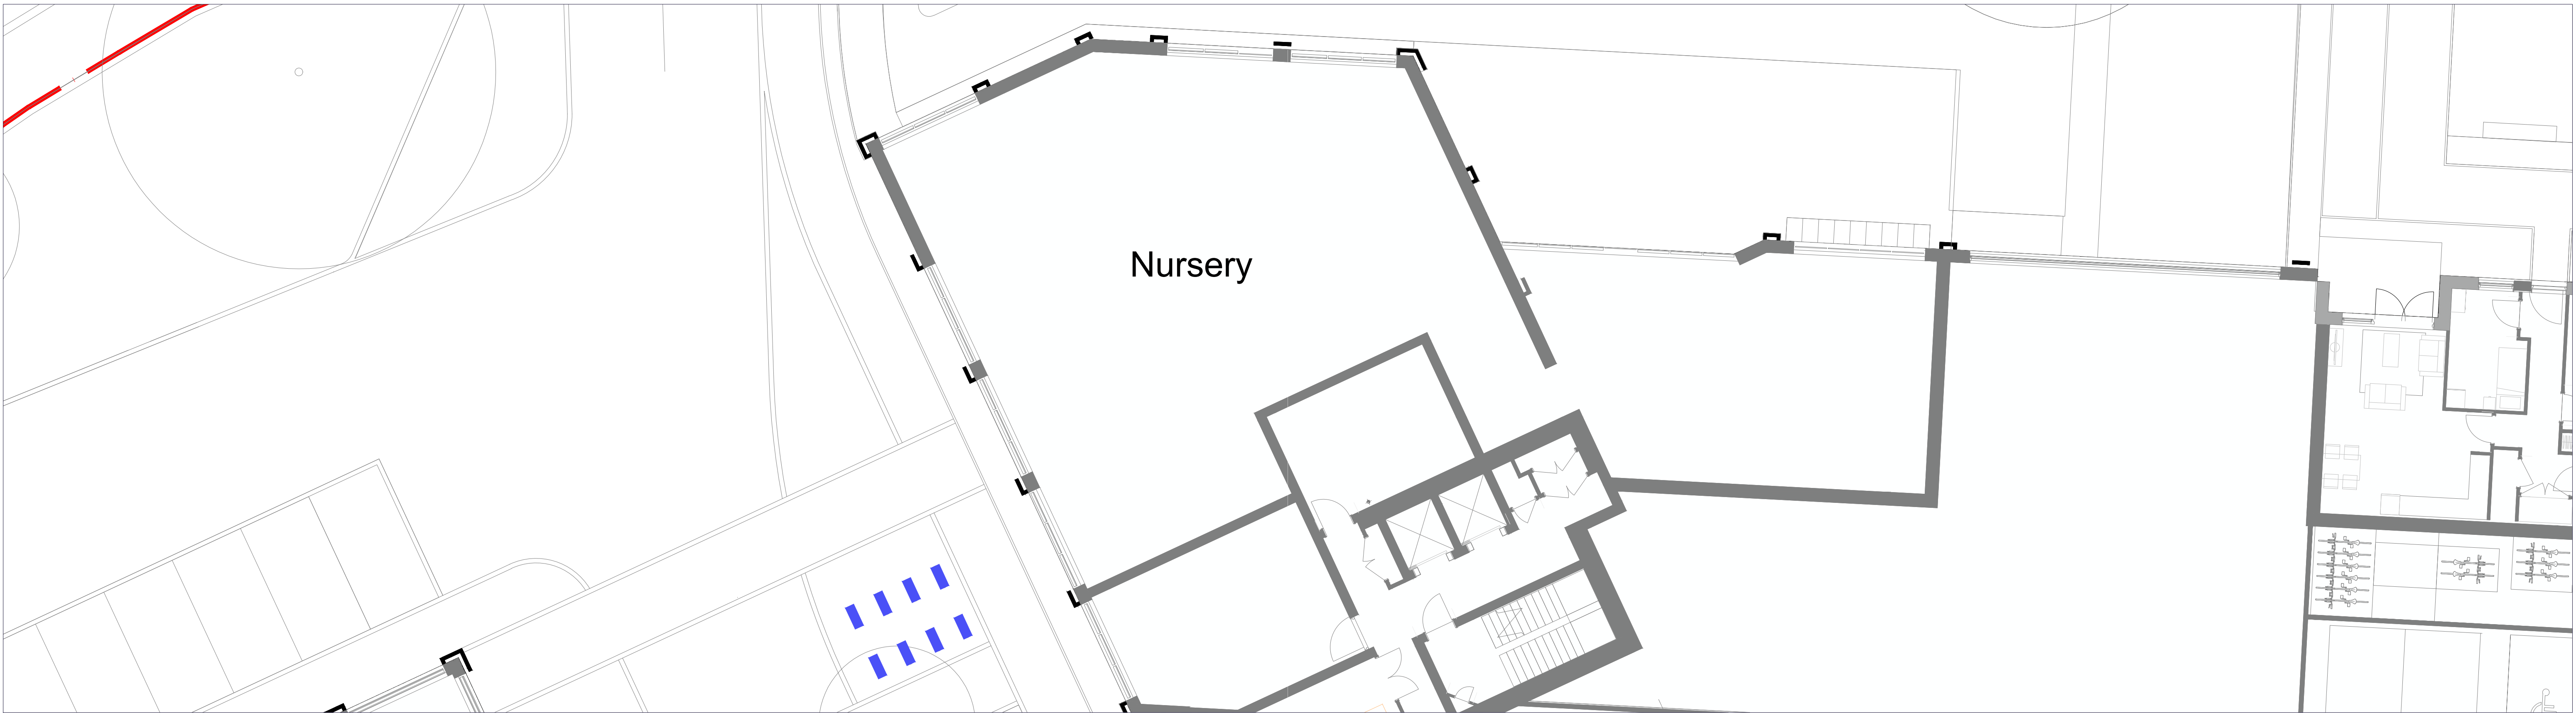

2 | Nursery Cycle Parking - 16 Spaces

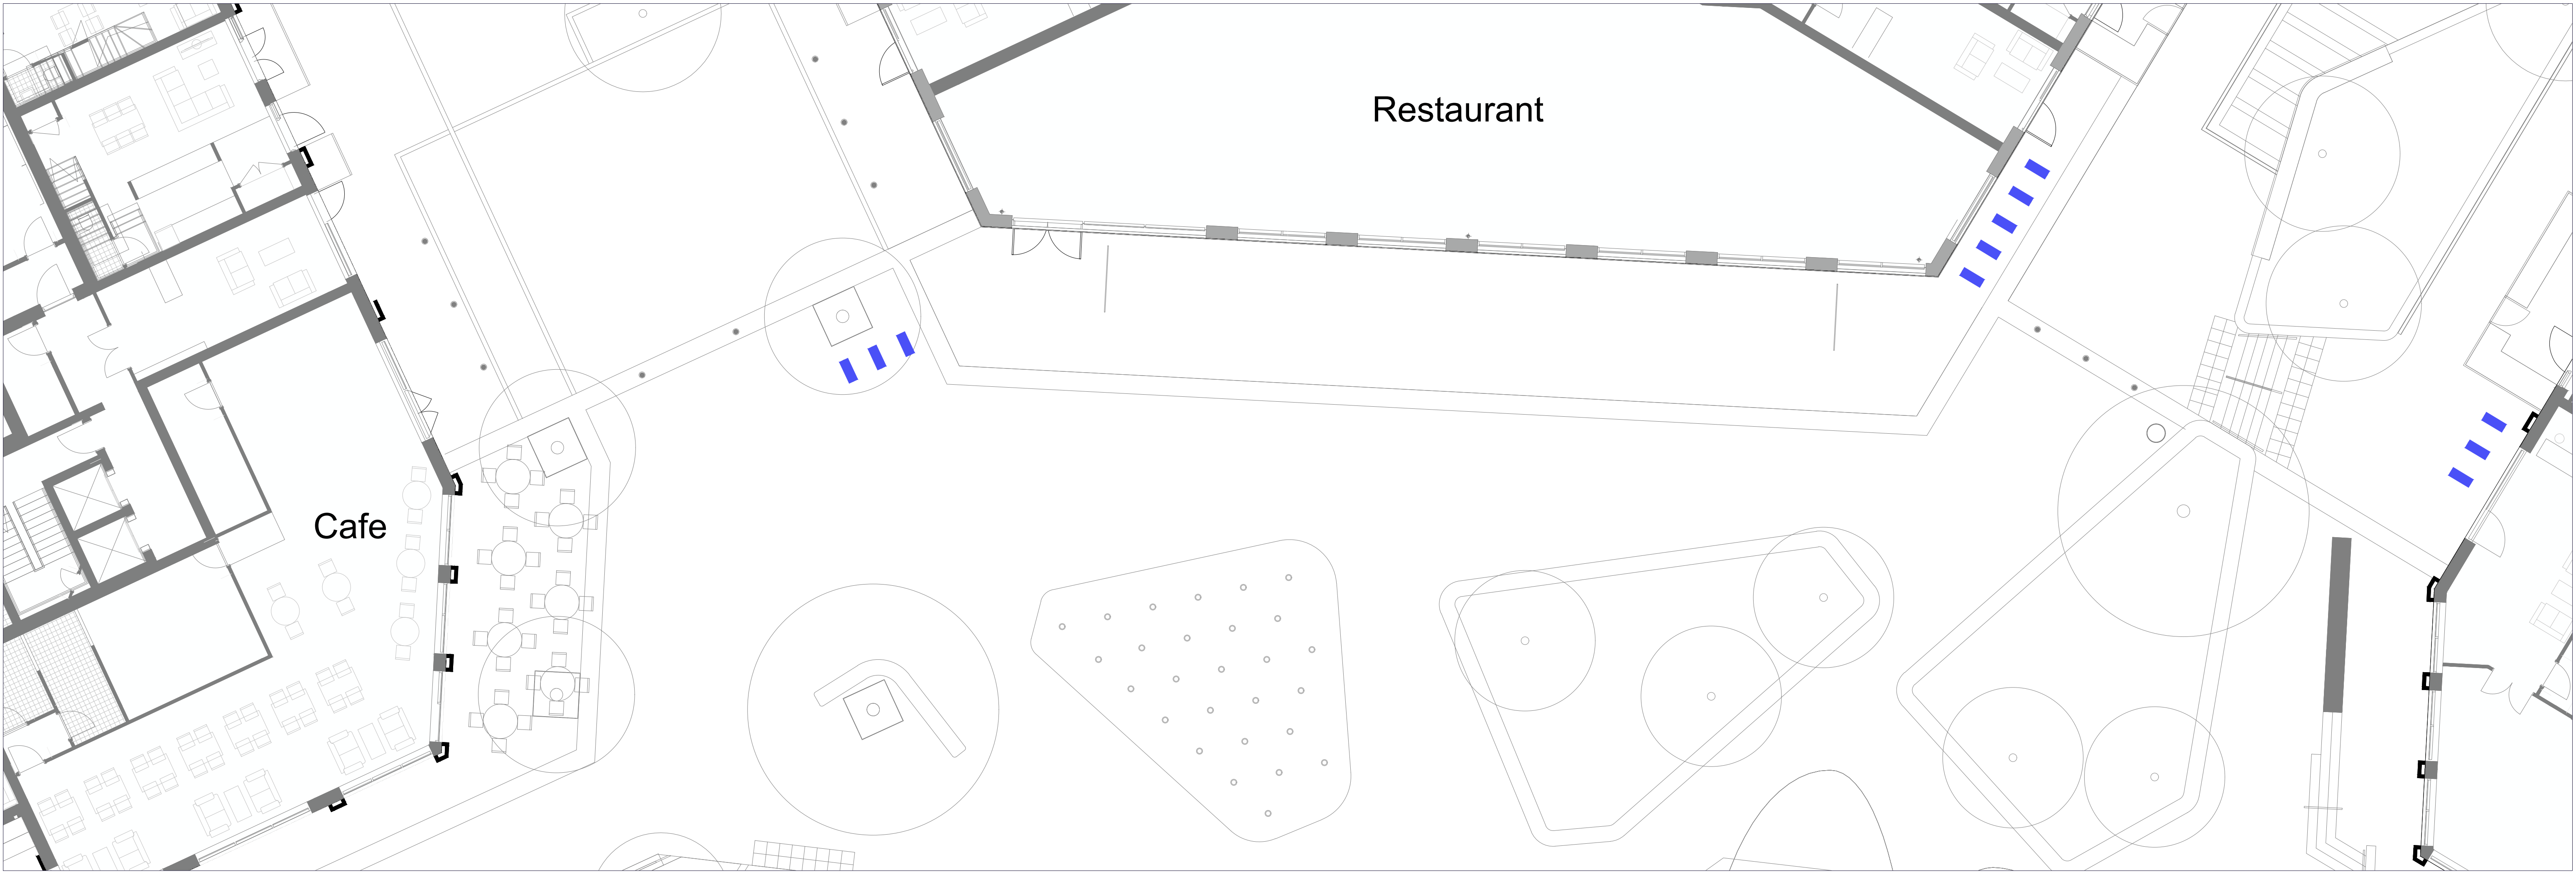

3 | Restaurant & Cafe Cycle Parking - 22 Spaces

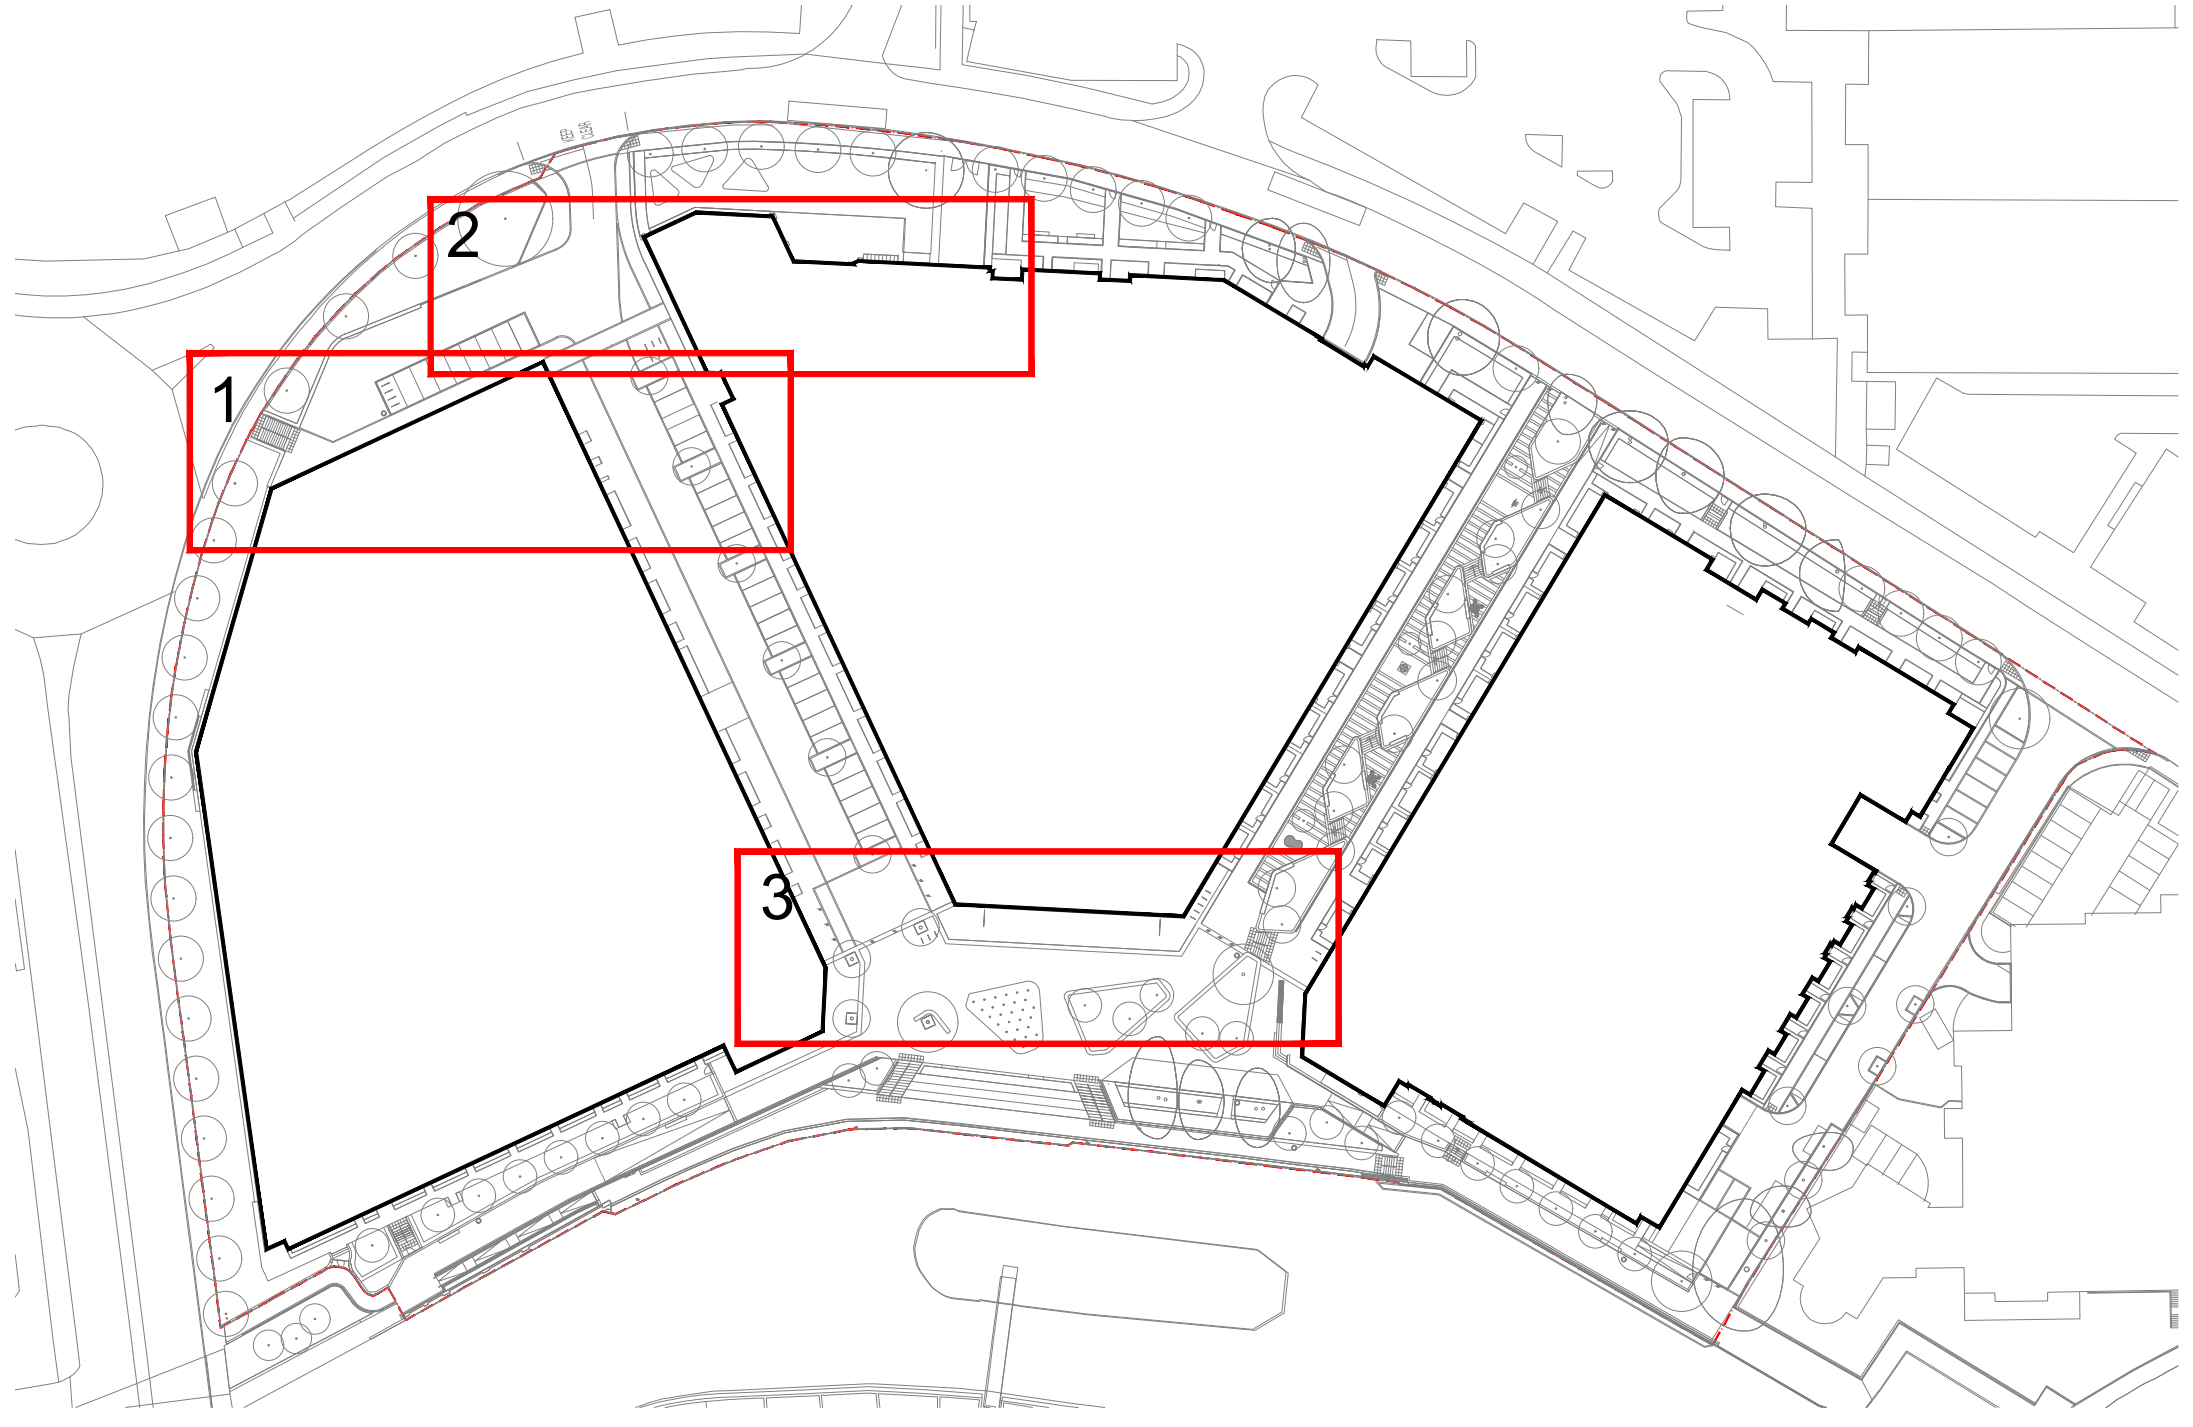

Key 1:1000

notes

Key

--- Site Boundary

Visitor/Commercial Unit Cycle Parking Space

