



1 PLAN - INTERNAL VIEW
SCALE - 1:20

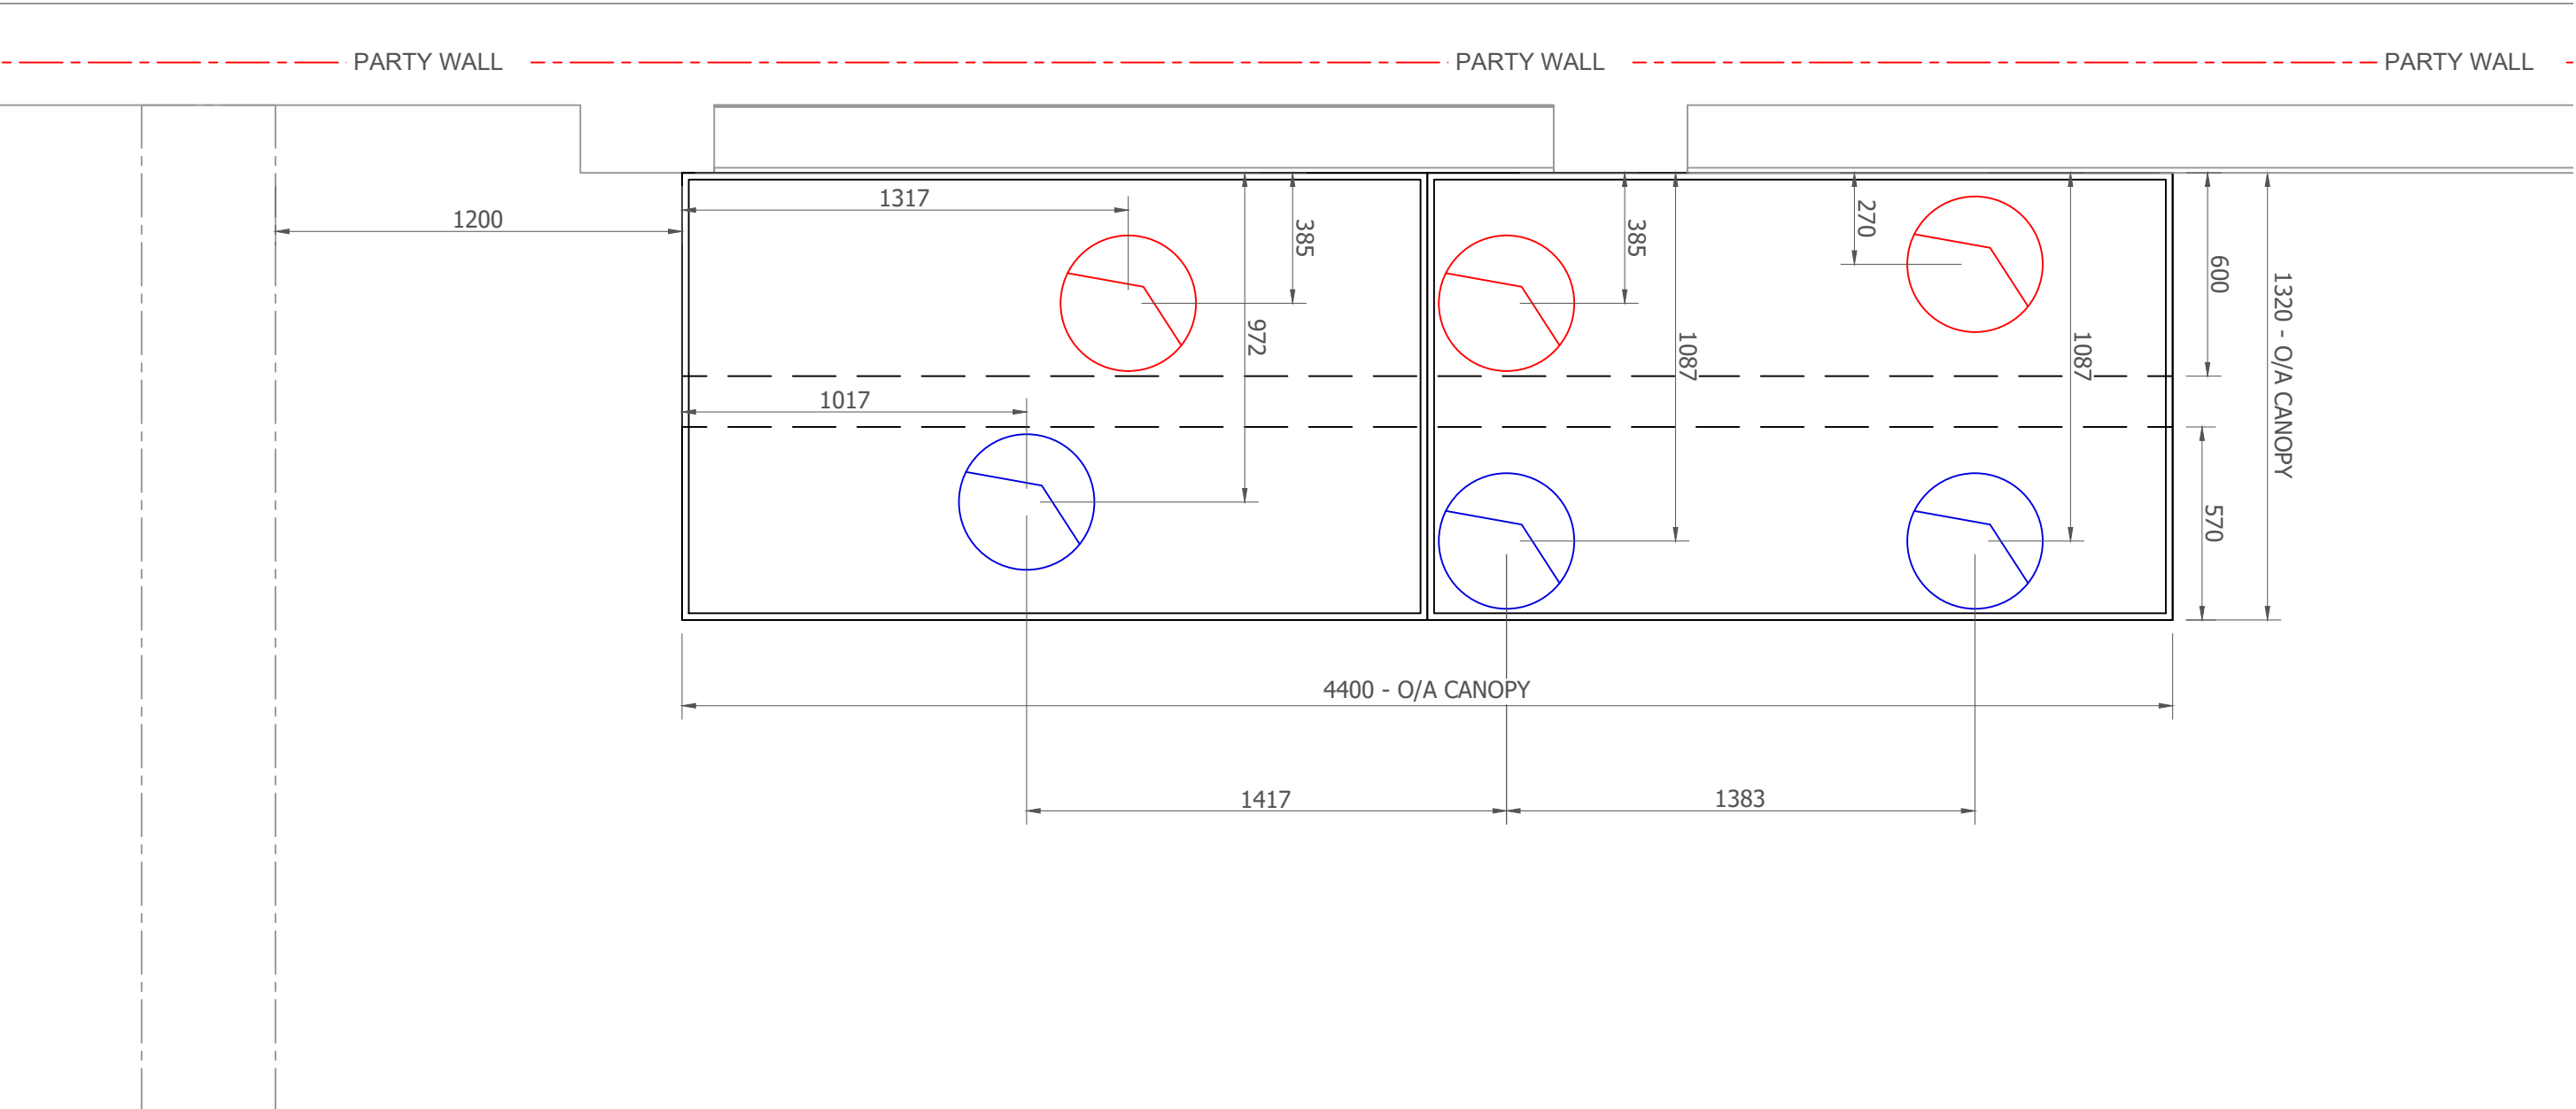


2 PLAN - EXTERNAL VIEW
SCALE - 1:20

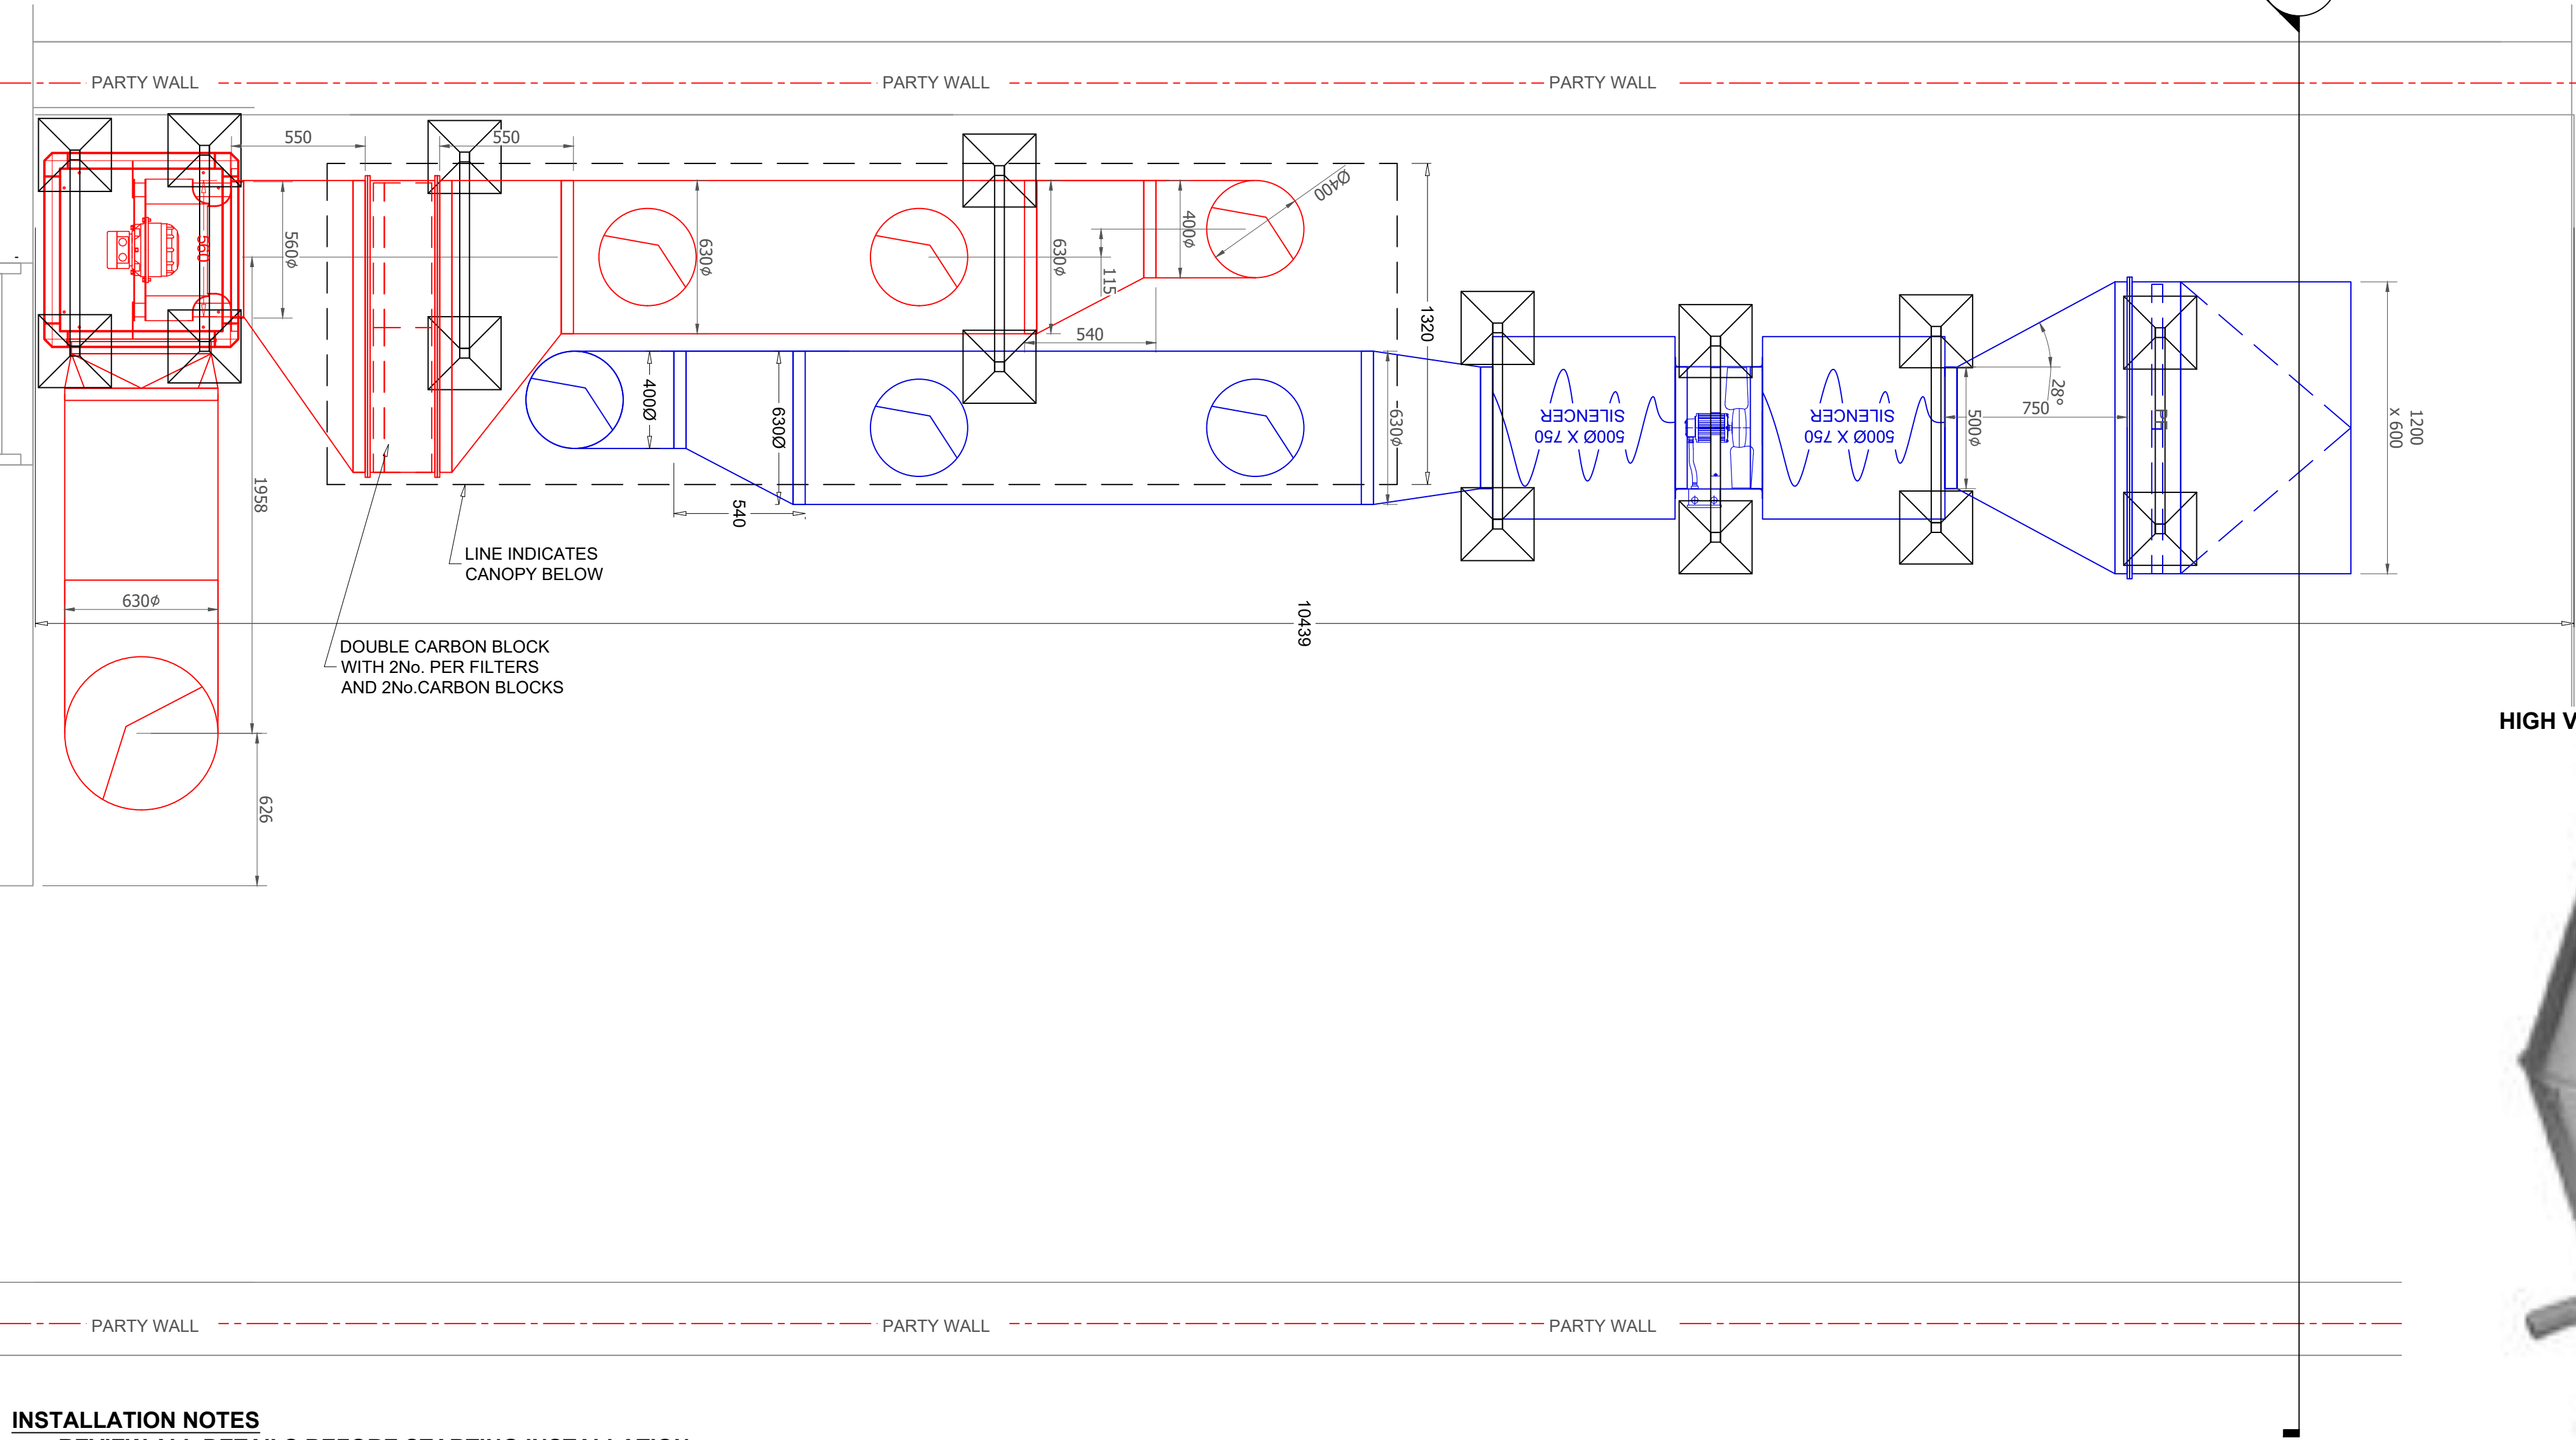

- INSTALLATION NOTES**
- REVIEW ALL DETAILS BEFORE STARTING INSTALLATION
 - ALL DUCTING SUPPORTS TO TO HAVE ANTI VIBRATION MOUNTS FITTED

3 SECTION VIEW A-A
SCALE - 1:20

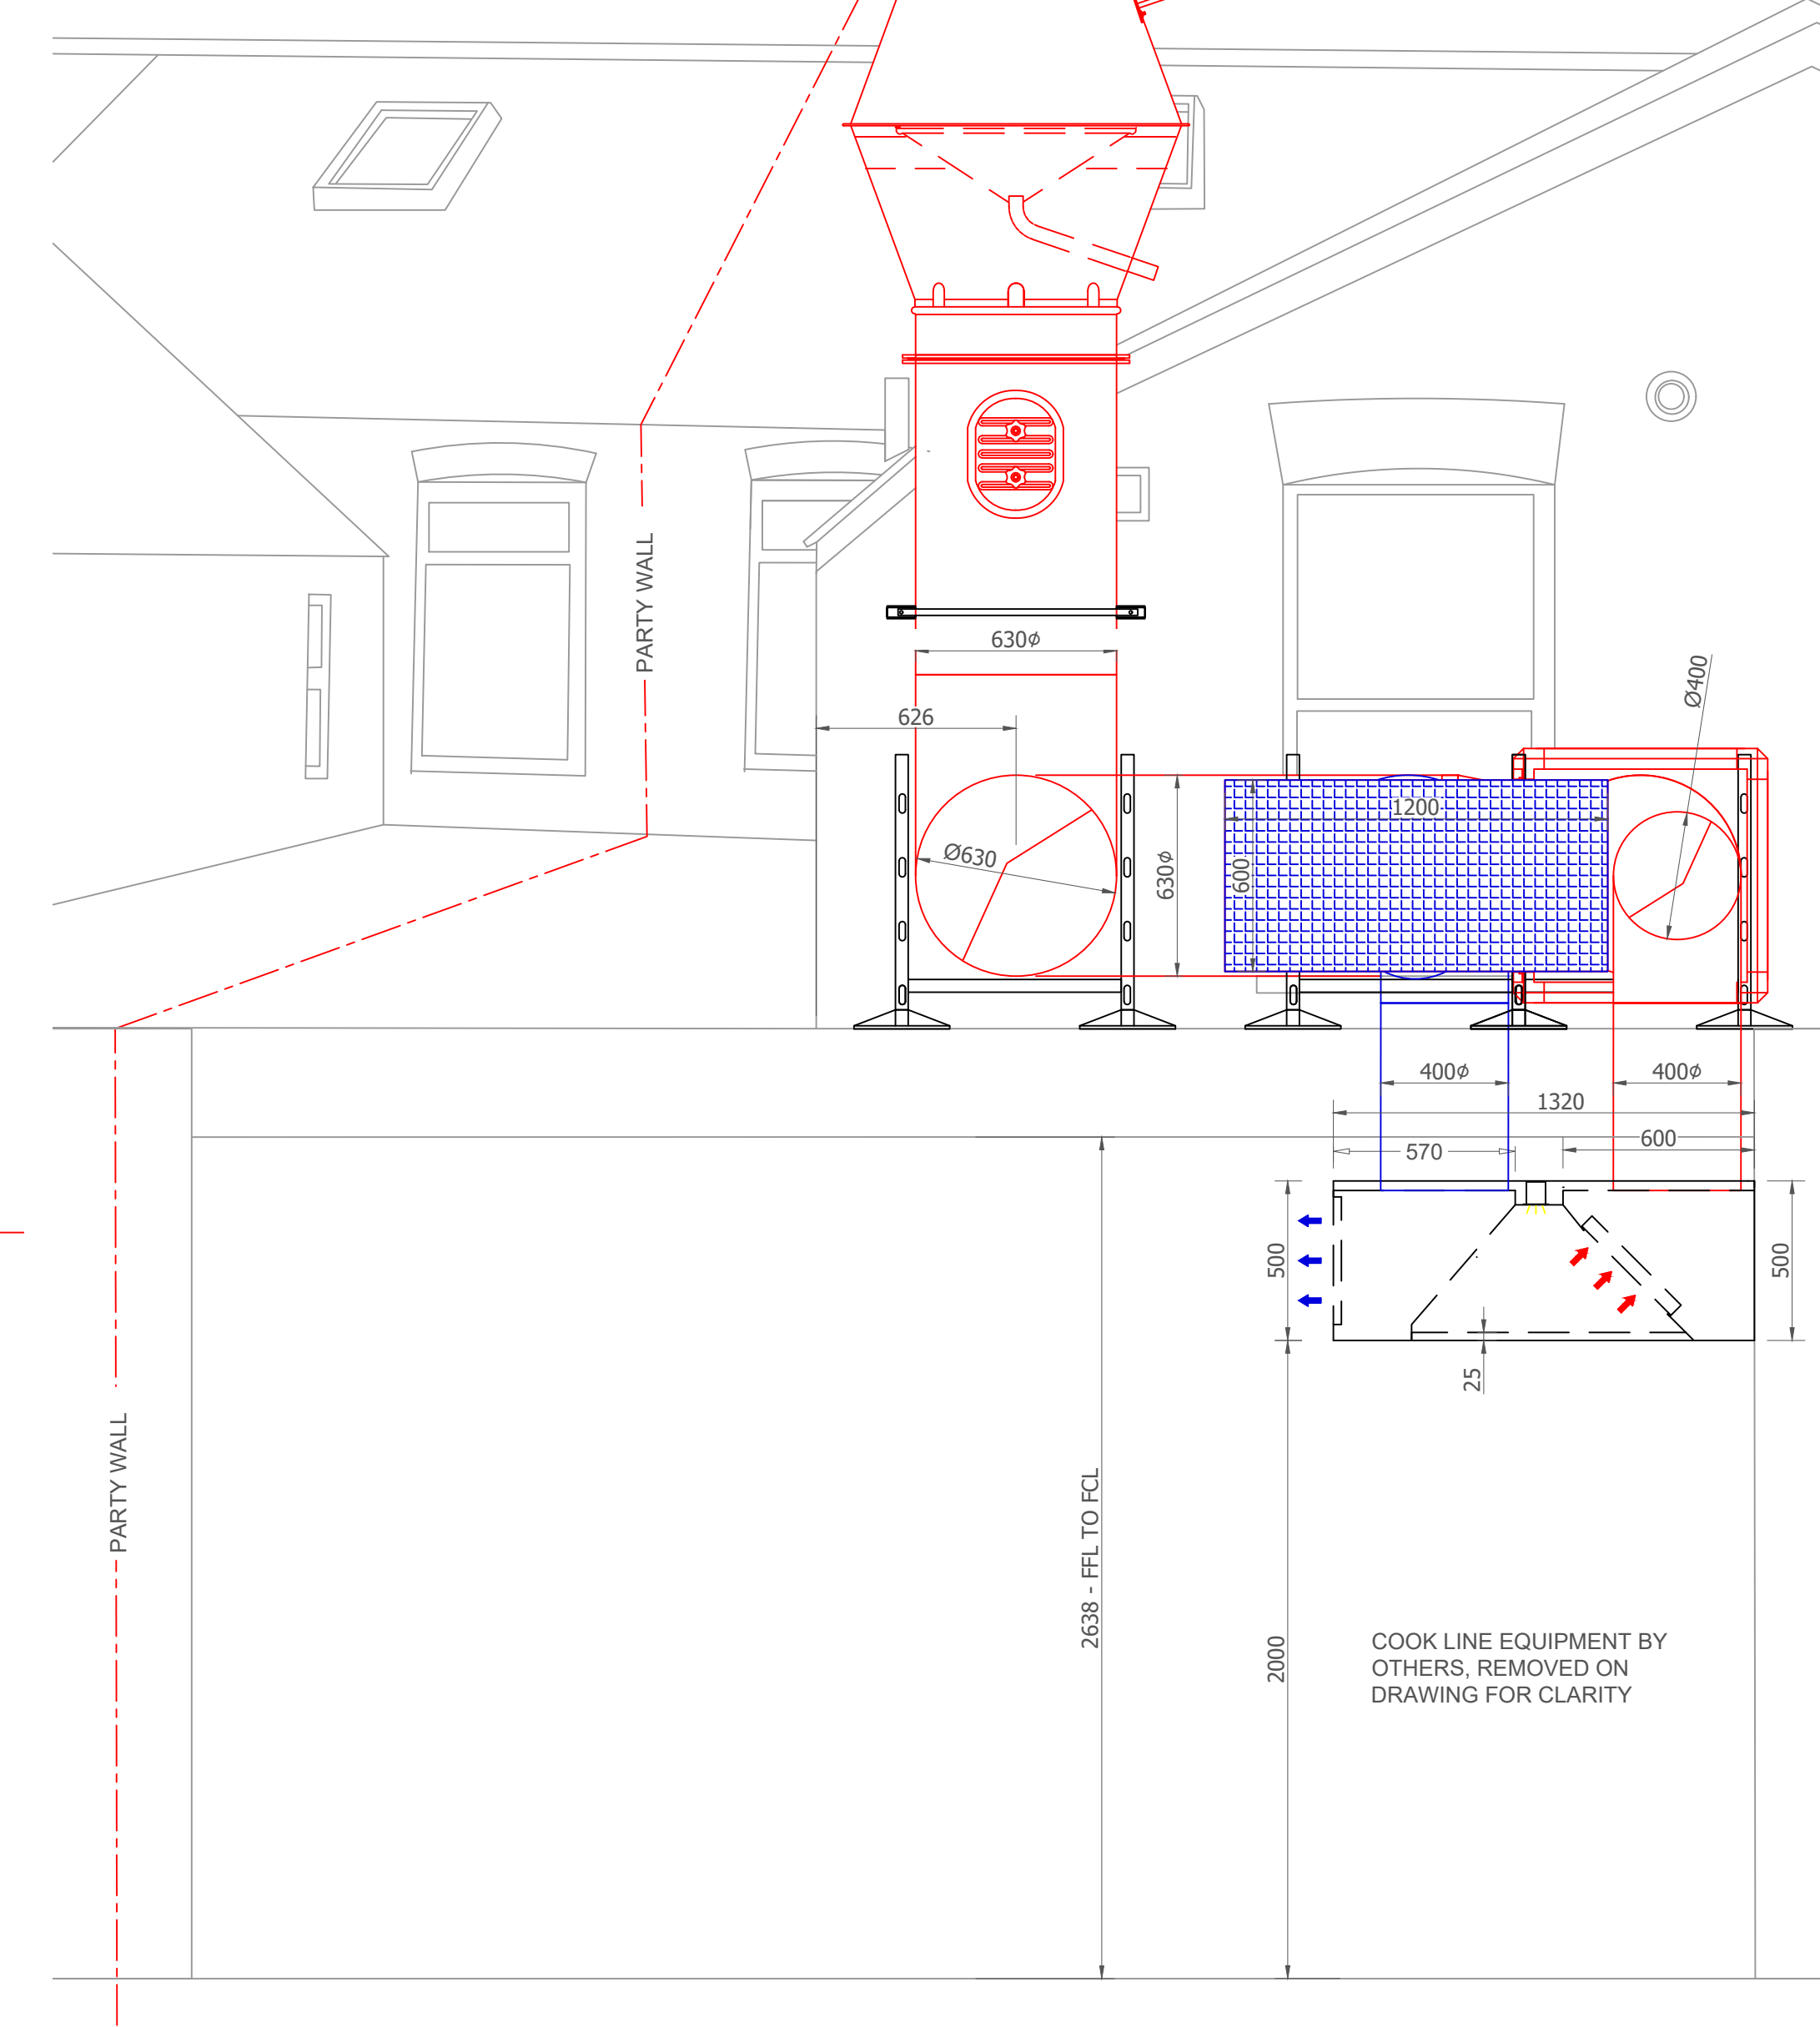

HIGH VELOCITY JET COWL SWEDISH COWL



Canopy Details	
Model	Extract Only Wall Canopy
Size	4400mm x 1200mm x 500mm
Extract Rate and Pressure Drop	120Pa
Extract Spigots	400mm Dia
Supply Rate and Pressure Drop	80Pa
Supply Spigots	400mm Dia
Filters	Type 2 395x395 10No.
Lighting	9W LED Downlight IP65 COOL White & Chrome Bezel

Fan Details	
Kitchen Extract	
Model	Woods ePowerBox 80-560-3 (3Phase)
Air Flow Rate	2.19m3/s @500pa
Spigots Air Flow Rate	0.73m3/s
Kitchen Make-Up Air	
Model	Woods MaxFan 50c EJ513255
Air Flow Rate	1.86m3/s
Spigots Air Flow Rate	0.62m3/s



Tel: 01733 230378
Email: info@ckdirect.co.uk Web: www.ckdirect.co.uk

This drawing and all information herein is confidential and belongs to CK Direct Duct and Maintenance LTD. It is disclosed in confidence on terms that it will not be disclosed to any third party, used, sold, loaned, licensed, or reproduced in whole or in any part in any manner or form for manufacturing, tendering or for any other purpose without the written permission of CK Direct Duct and Maintenance LTD. The copyright is retained by CK Direct Duct and Maintenance LTD.

© CK Direct Duct and Maintenance LTD

Colour Line Legend

- Kitchen Extract
- Kitchen Ambient MUA
- Kitchen Tempered MUA
- General Extract
- General Supply Air
- Toilet Extract
- Toilet Supply

Key Parts Legend

- VCD - Volume Control Damper
- KEF - Kitchen Extract Fan
- KMF - Kitchen MUA Fan
- MUF - MUA Filter
- ACP - Access Cleaning Panel
- FDP - Fire Damper
- ATT - Attenuator
- FDC - Flexible Duct Connector
- AVM - Anti-Vibration Mounts

Revision Information

Revision No	Revision Date	Revision Information
R1	30/06/2021	First Issue
R2	30/06/2021	Added carbon blocks

Drawing No and Revision

AP173341-DRG-001-R2 **APPROVAL**

Client

The Fried Chicken Company

Drawing Title

ventilation Services & setting out

Project Address

89 Wokingham Road
Reading RG6 1LH

Project Title

89 Wokingham Road

Issue Date

30/06/2021

Scale - Paper Size

1:20 - A1

Drawn By

Simon Locke-Wheaton