


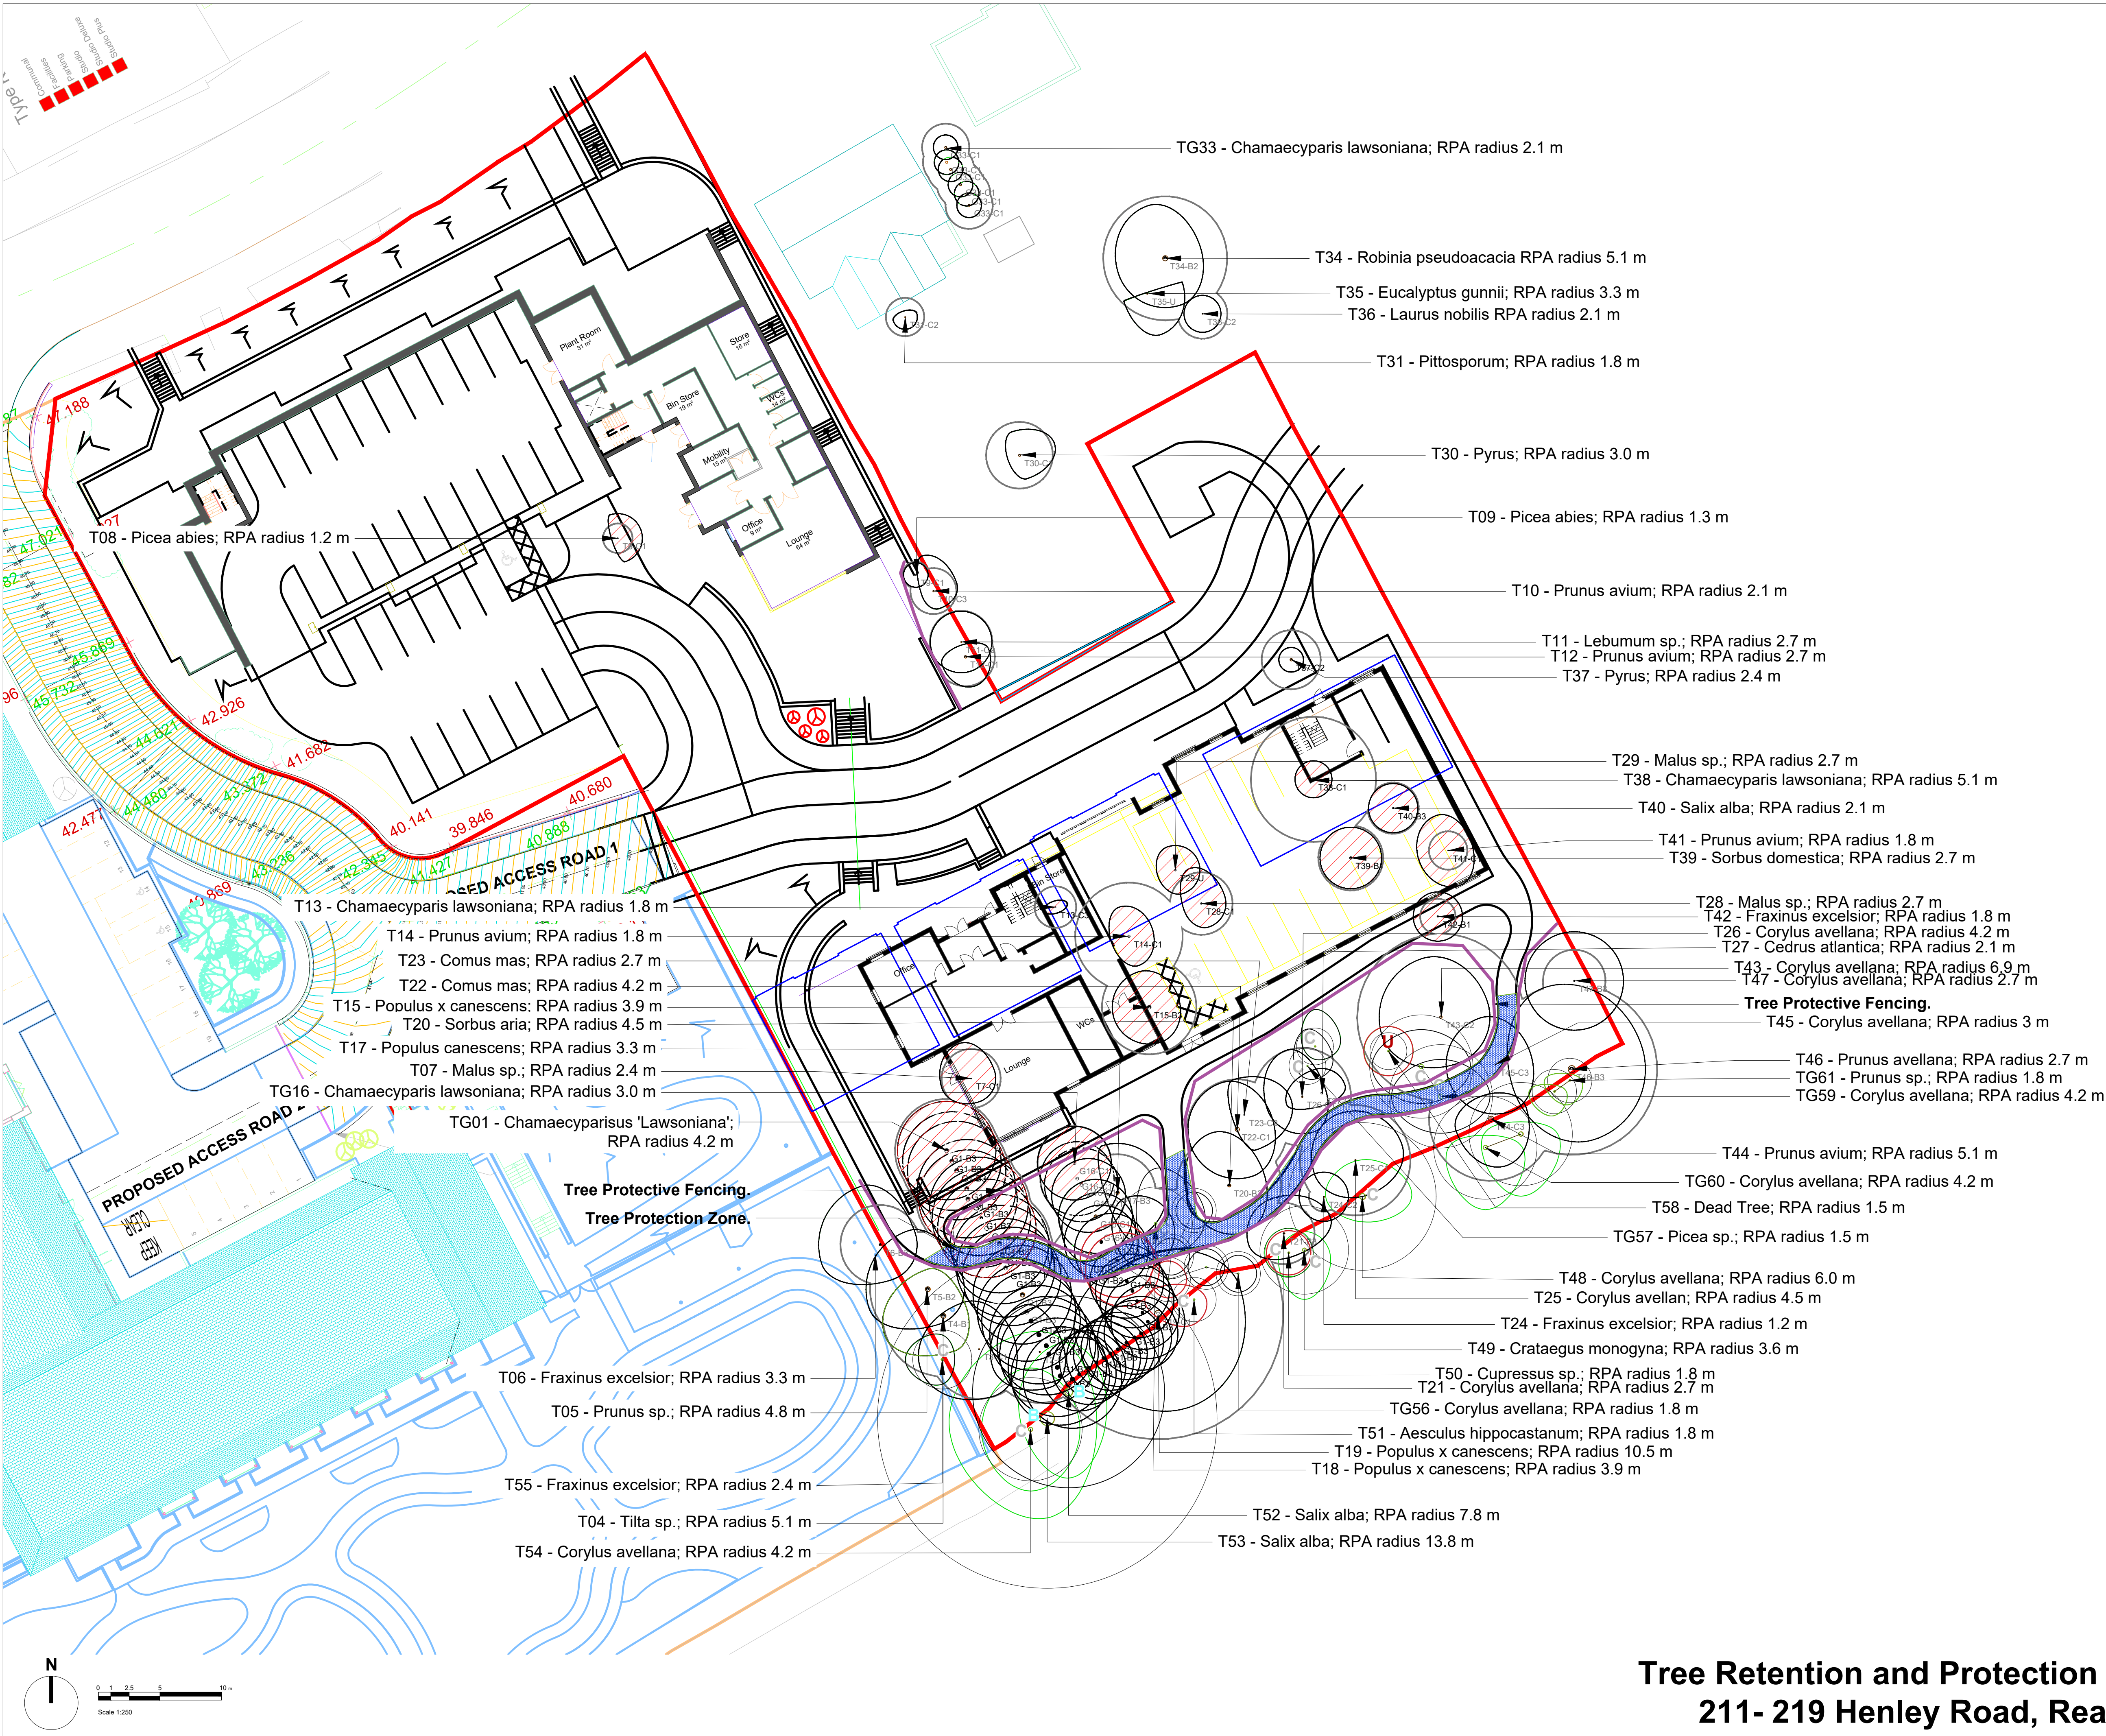

**Legend**

**T03** Tree/ Tree Group/ Tree Line/ Hedge Identification Label

**Tree Root Protection Areas**  
Tree Root Protection Areas calculated and specified in accordance with BS 5837:2012 - 'Trees in Relation to Design, Demolition and Construction'.

**Category A Trees**  
Trees of High Quality and Value.

**Category B Trees**  
Trees of Moderate Quality and Value.

**Category C Trees**  
Trees of Low Quality and Value.

**Category U Trees**  
Trees Unviable for Retention.

**Trees Proposed for Retention,**

**Trees Proposed for Removal.**


**Tree Protection Zone - 'No Dig' Construction** - A 'No Dig' Construction shall allow for construction to be implemented without intrusion or change of existing ground levels, in accordance with BS 5837:2012 - 'Trees in Relation to Design, Demolition and Construction'.

**Tree Protection Barrier**  
All Tree Protection and Tree Protection Barriers to be in accordance with BS 5837:2012 - 'Trees in Relation to Design, Demolition and Construction - Recommendations'. Tree Protective Barrier to be 2.0 metres height 'Heras' Welded Wire Mesh Fencing secured to a scaffolding framework, set into the existing ground, and positioned to the outside edge of the existing Tree Root Protection Area, or as specified.

**Notes:**  
1. Drawing to be viewed in colour  
(Refer to LLD2348-ARB-ETS - Existing Tree Schedule)

### Planning Issue

| Rev | Description    | Date     | Initials |
|-----|----------------|----------|----------|
|     |                |          |          |
|     |                |          |          |
|     |                |          |          |
| 00  | Planning Issue | 28.05.21 | LB       |

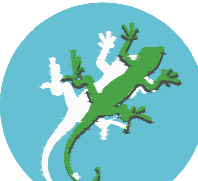 **LIZARD**  
Landscape Design and Ecology  
The Old Bank, 34 South Street, Torring, Worthing, West Sussex, BN14 7LH  
T. 01903 214033 E. lizardlandscape@btconnect.com W. lizardlandscape.co.uk

|   |             |                |                  |
|---|-------------|----------------|------------------|
| <b>Client</b><br>Henley Road Limited<br><b>Project Title and Location</b><br>209 - 219 Henley Road<br>Caversham, Reading |             |                |                  |
| <b>Drawing Title</b><br>Tree Retention and Protection Plan                                                               |             |                |                  |
| Scale<br>1:250@A1   | Drawn<br>LB | Approved<br>JJ | Date<br>28.05.21 |
| Drawing No<br>LLD2348-ARB-DWG-001                                                                                        |             |                | Revision<br>00   |

## Tree Retention and Protection Plan 211- 219 Henley Road, Reading