


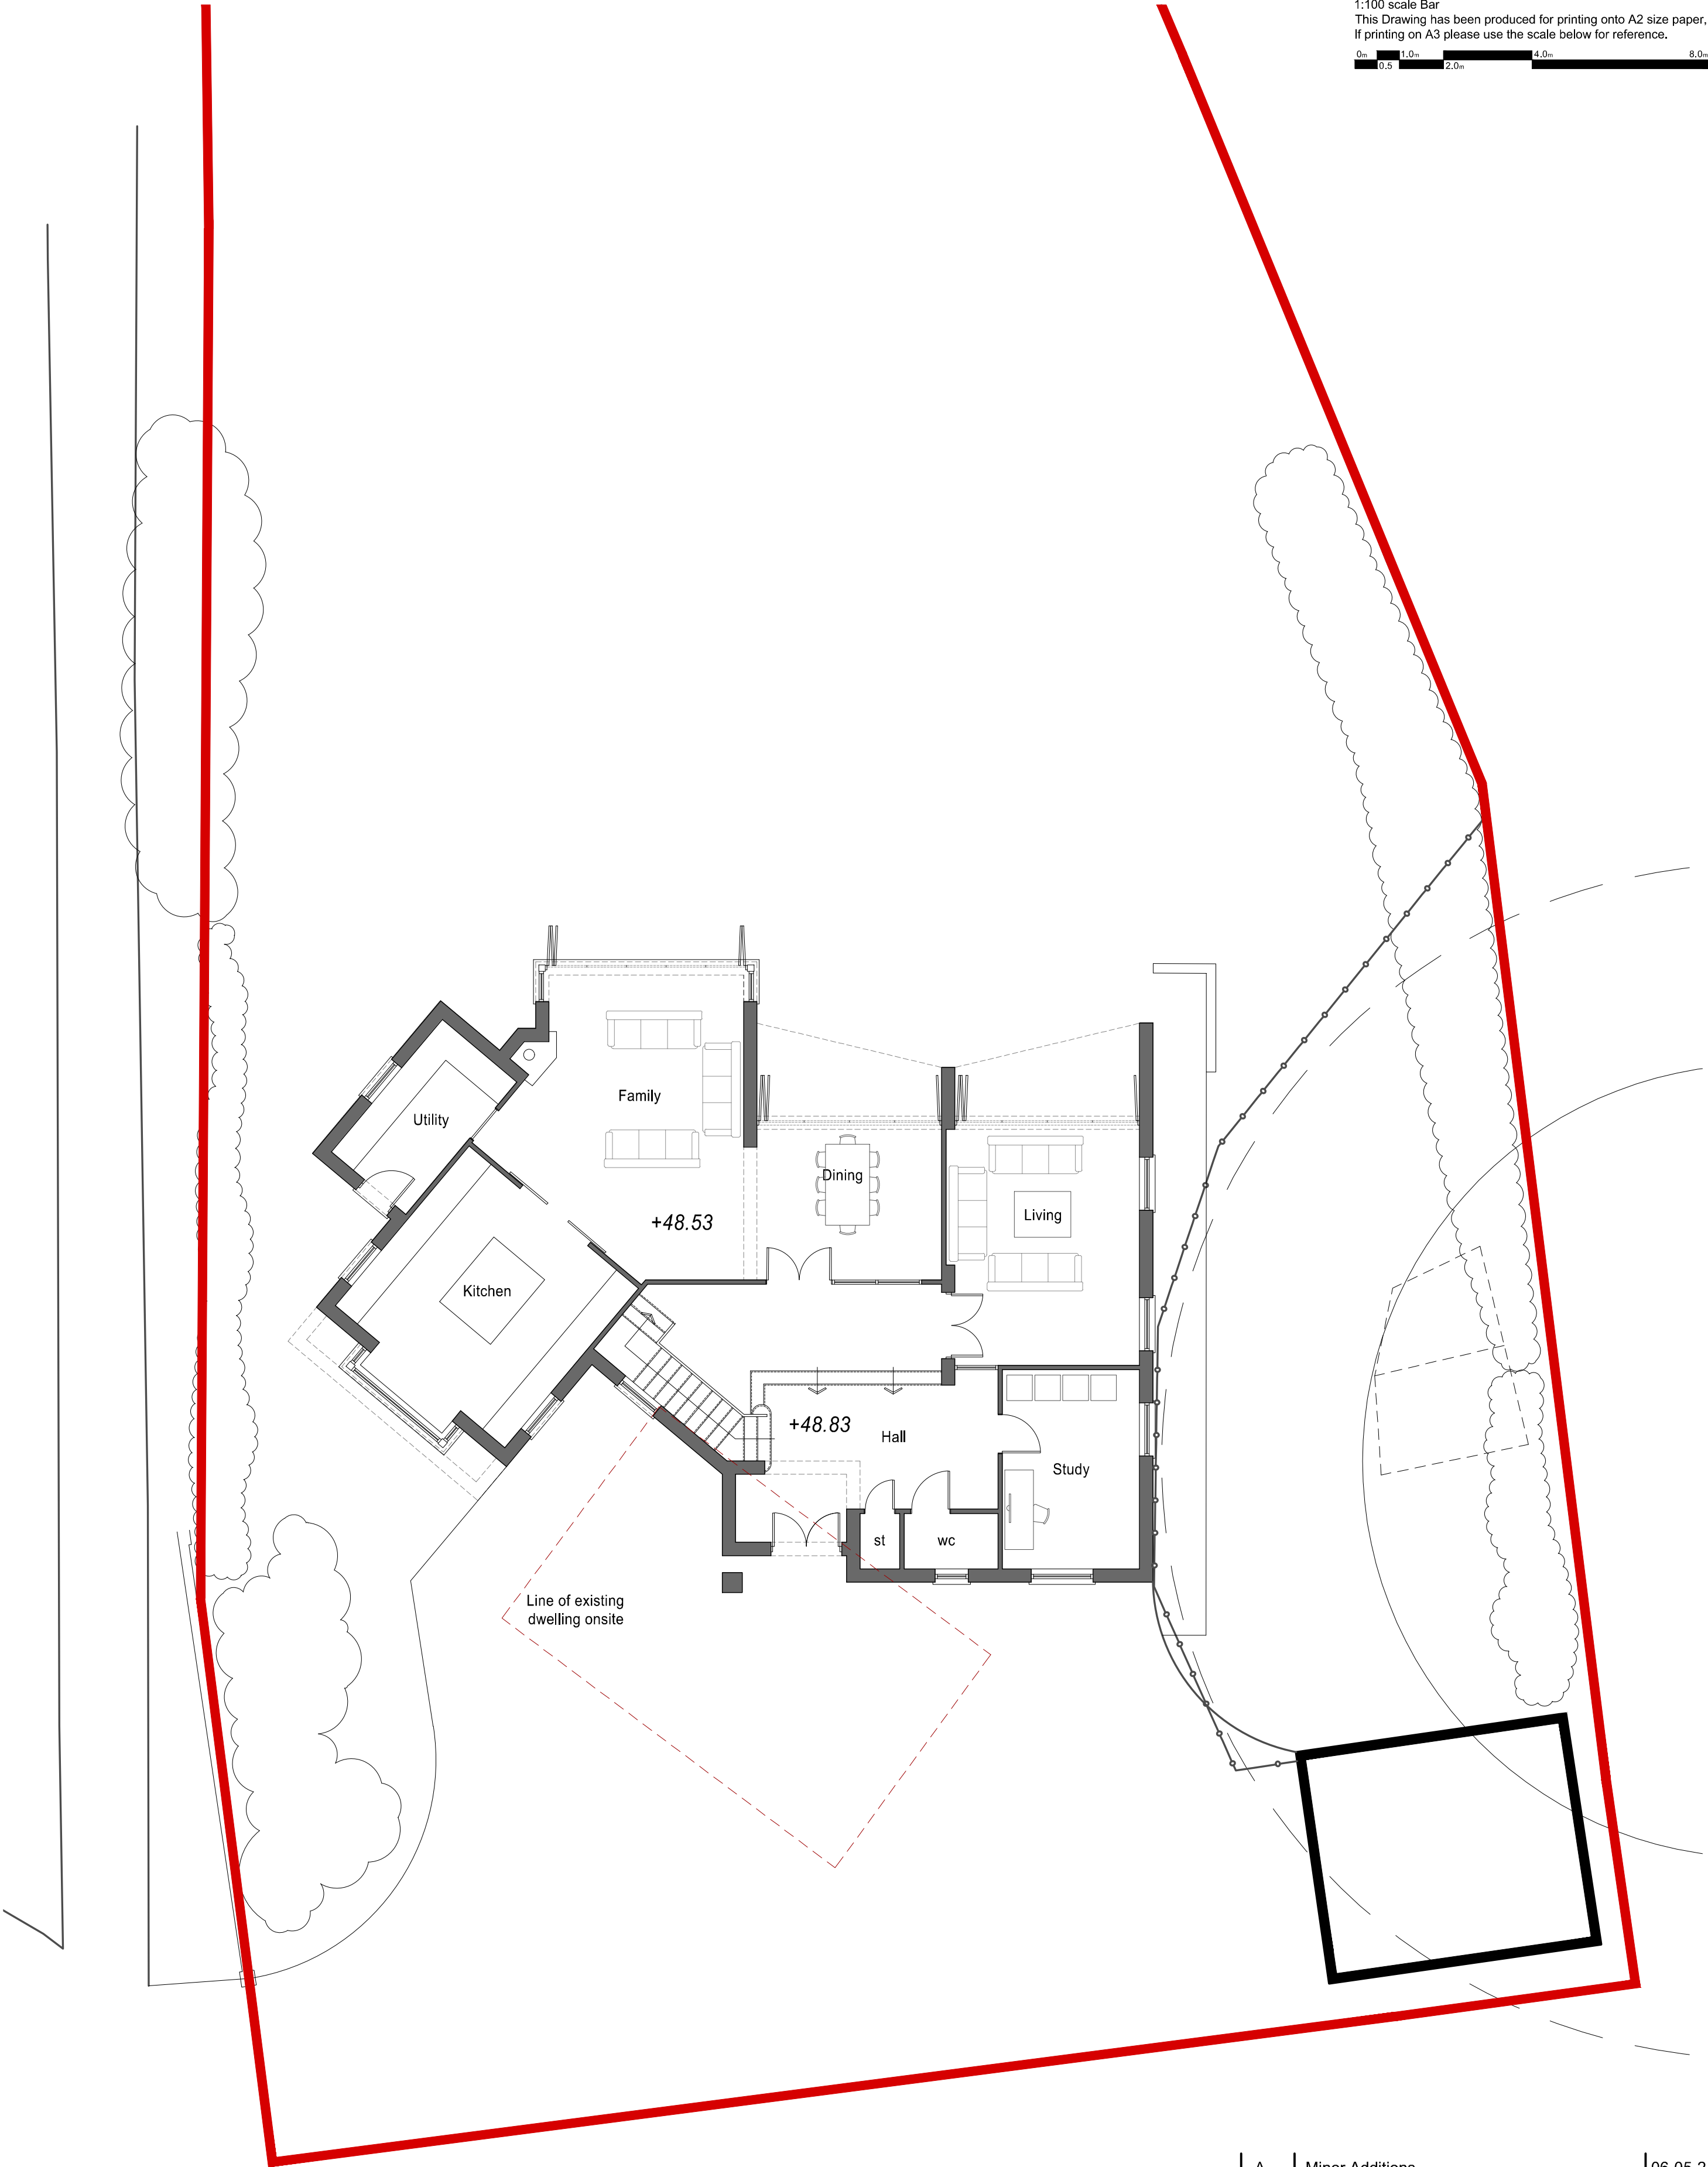

Ground Floor Plan 1:100 Scale

A	Minor Additions	06-05-21
REV	COMMENTS	DATE



Tony Day Architecture Ltd

Planning • Design • Architecture

www.tonydayarchitecture.co.uk

info@tonydayarchitecture.co.uk

CLIENT	Mr H. Moallemi		
PROJECT	8 Kelmscott Close, Caversham, Reading, Berkshire		
DRAWING	PROPOSED GROUND FLOOR PLAN		
SCALE	1:100 @ A2	DRAWN	P Bonney
DATE	April 2021	NO	3648 / 301
		REV	A

Albany House
14 Shute End
Wokingham
RG40 1BJ
0118 380 5585