


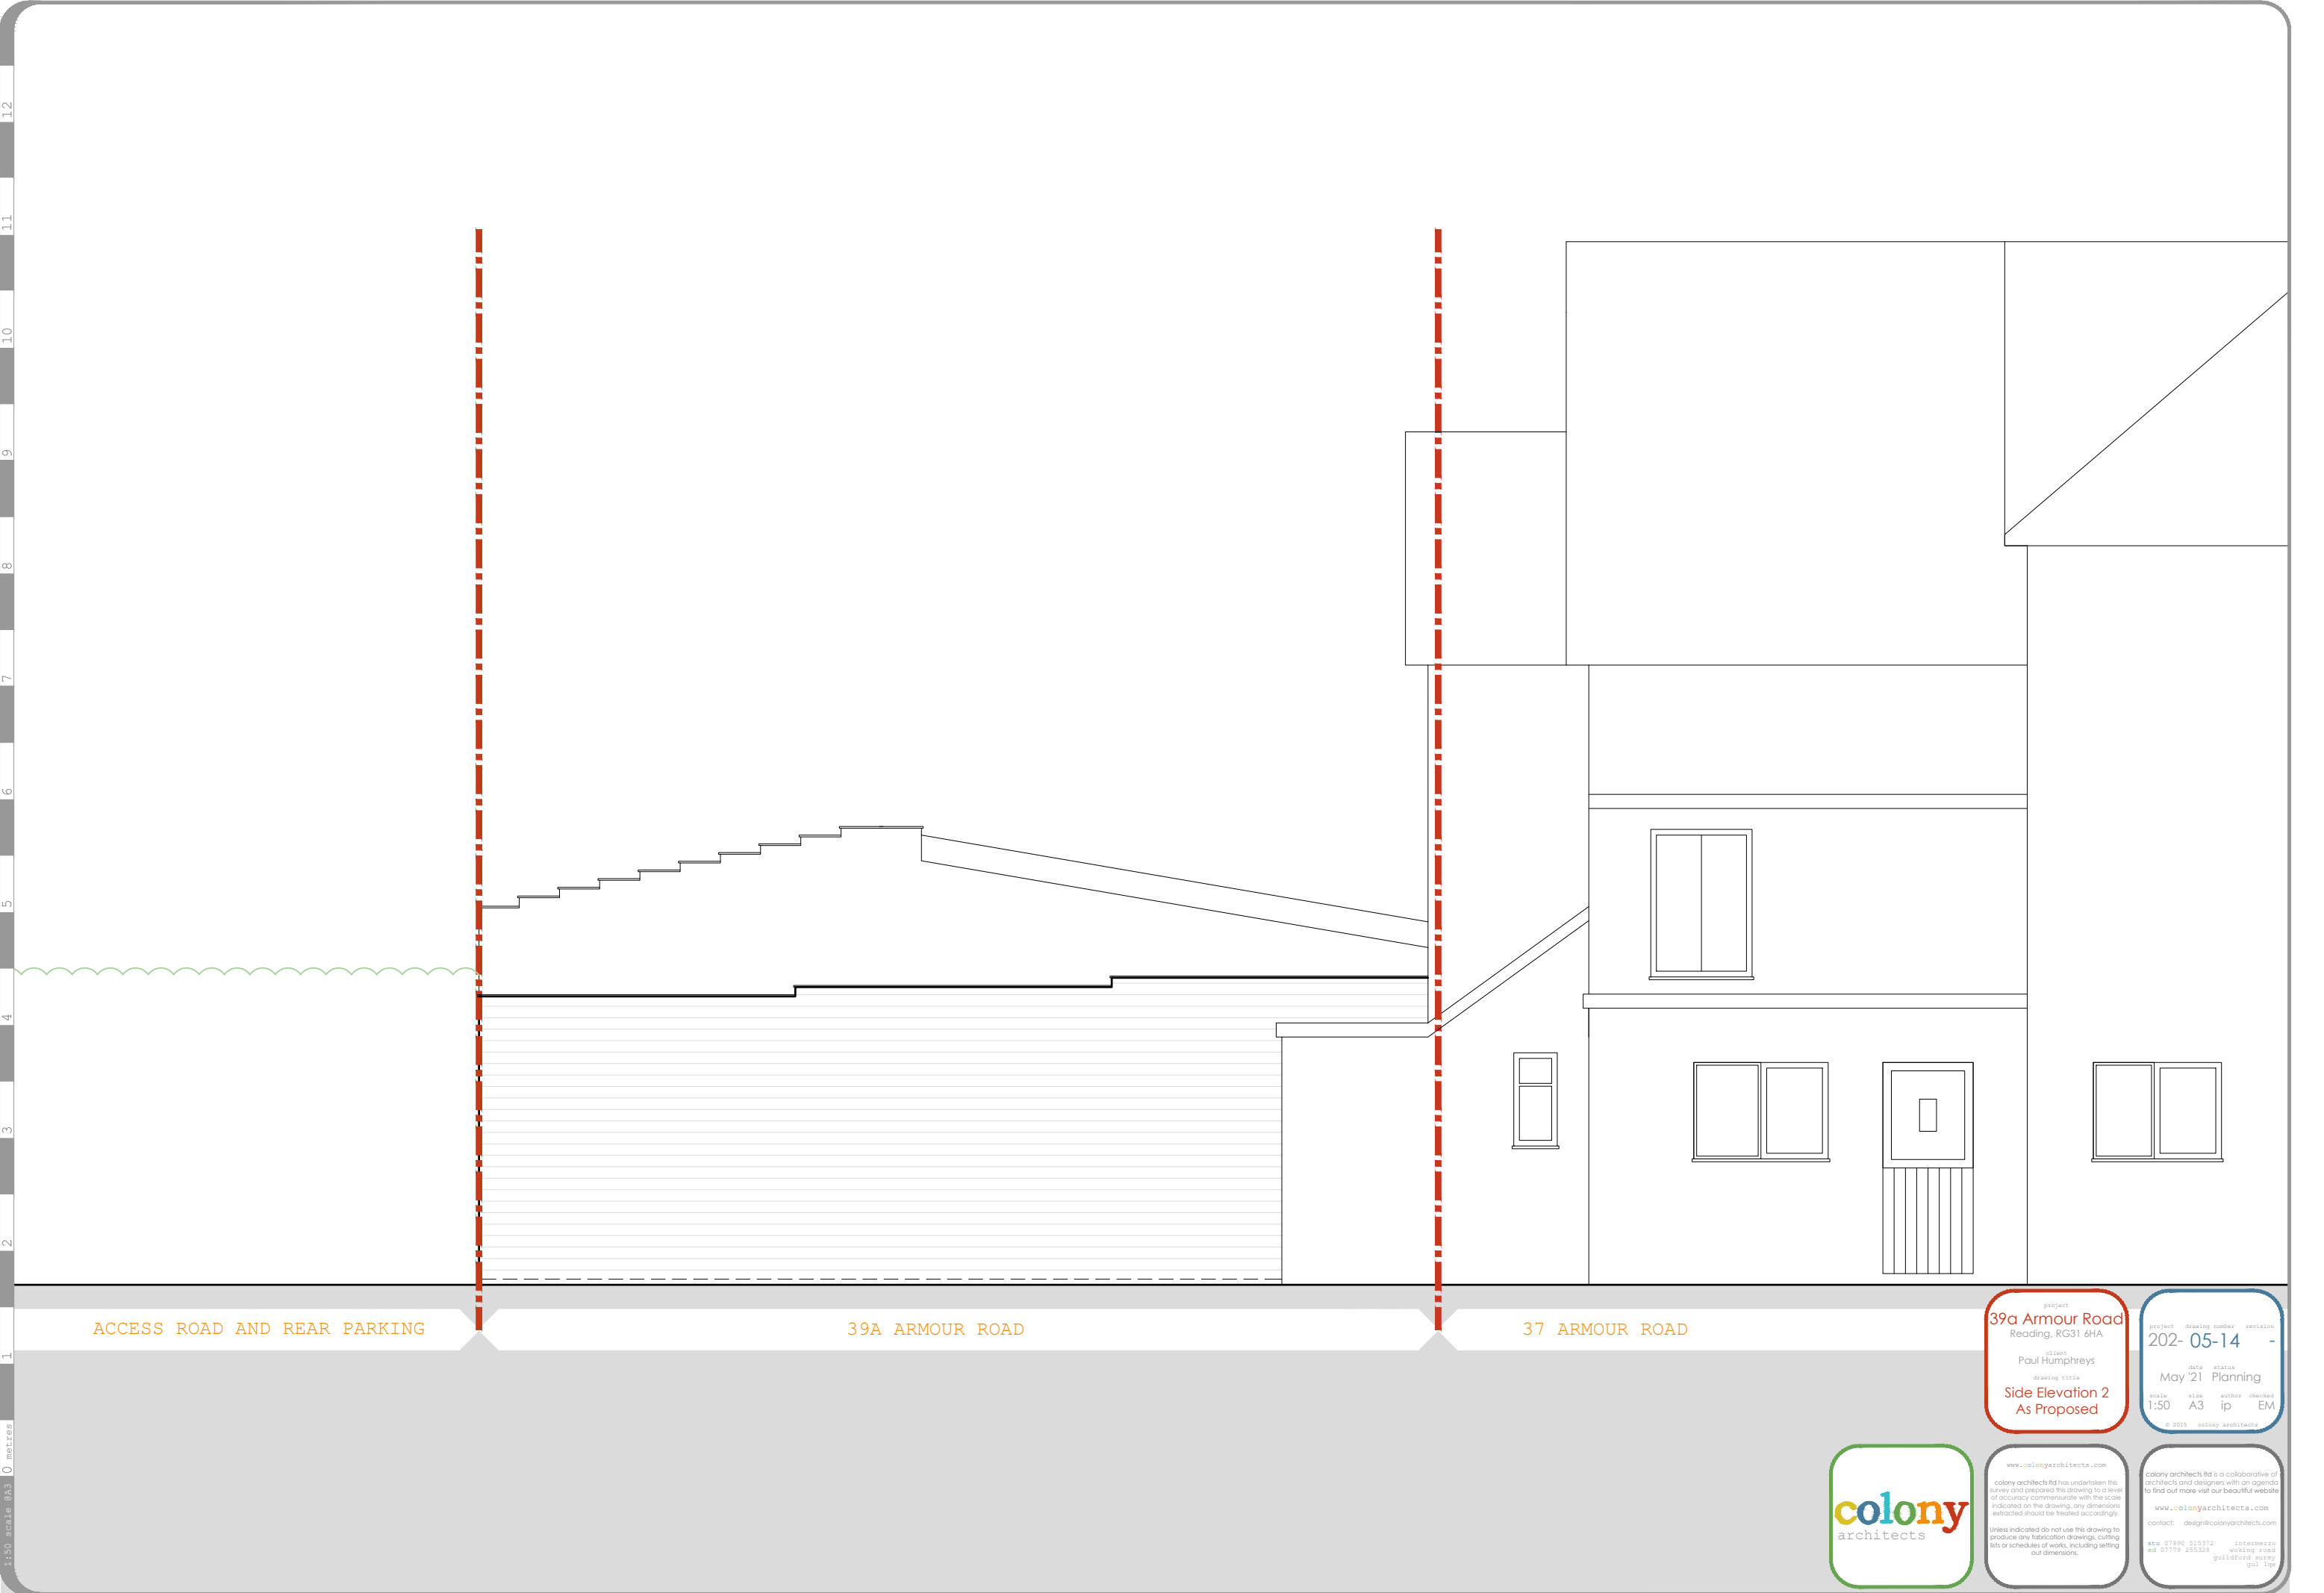

ACCESS ROAD AND REAR PARKING

39A ARMOUR ROAD

37 ARMOUR ROAD

project

39a Armour Road
Reading, RG31 6HA

client

Paul Humphreys

drawing title

Side Elevation 2
As Proposed

project	drawing number	revision
202-	05-14	-
client	date	status
May 21	Planning	
scale	size	author
1:50	A3	ip
		checked
		EM
© 2015 colony architects		



www.colonyarchitects.com

colony architects ltd has undertaken this survey and prepared this drawing to a level of accuracy commensurate with the scale indicated on the drawing. any dimensions extracted should be treated accordingly.

unless indicated do not use this drawing to produce any fabrication drawings, cutting out dimensions.

colony architects ltd is a collaborative of architects and designers with an agenda to find out more visit our beautiful website

www.colonyarchitects.com

contact: design@colonyarchitects.com

ste 07980 515372
ed 07779 255328

internesses
woking road
guildford surrey
gu1 1pe