


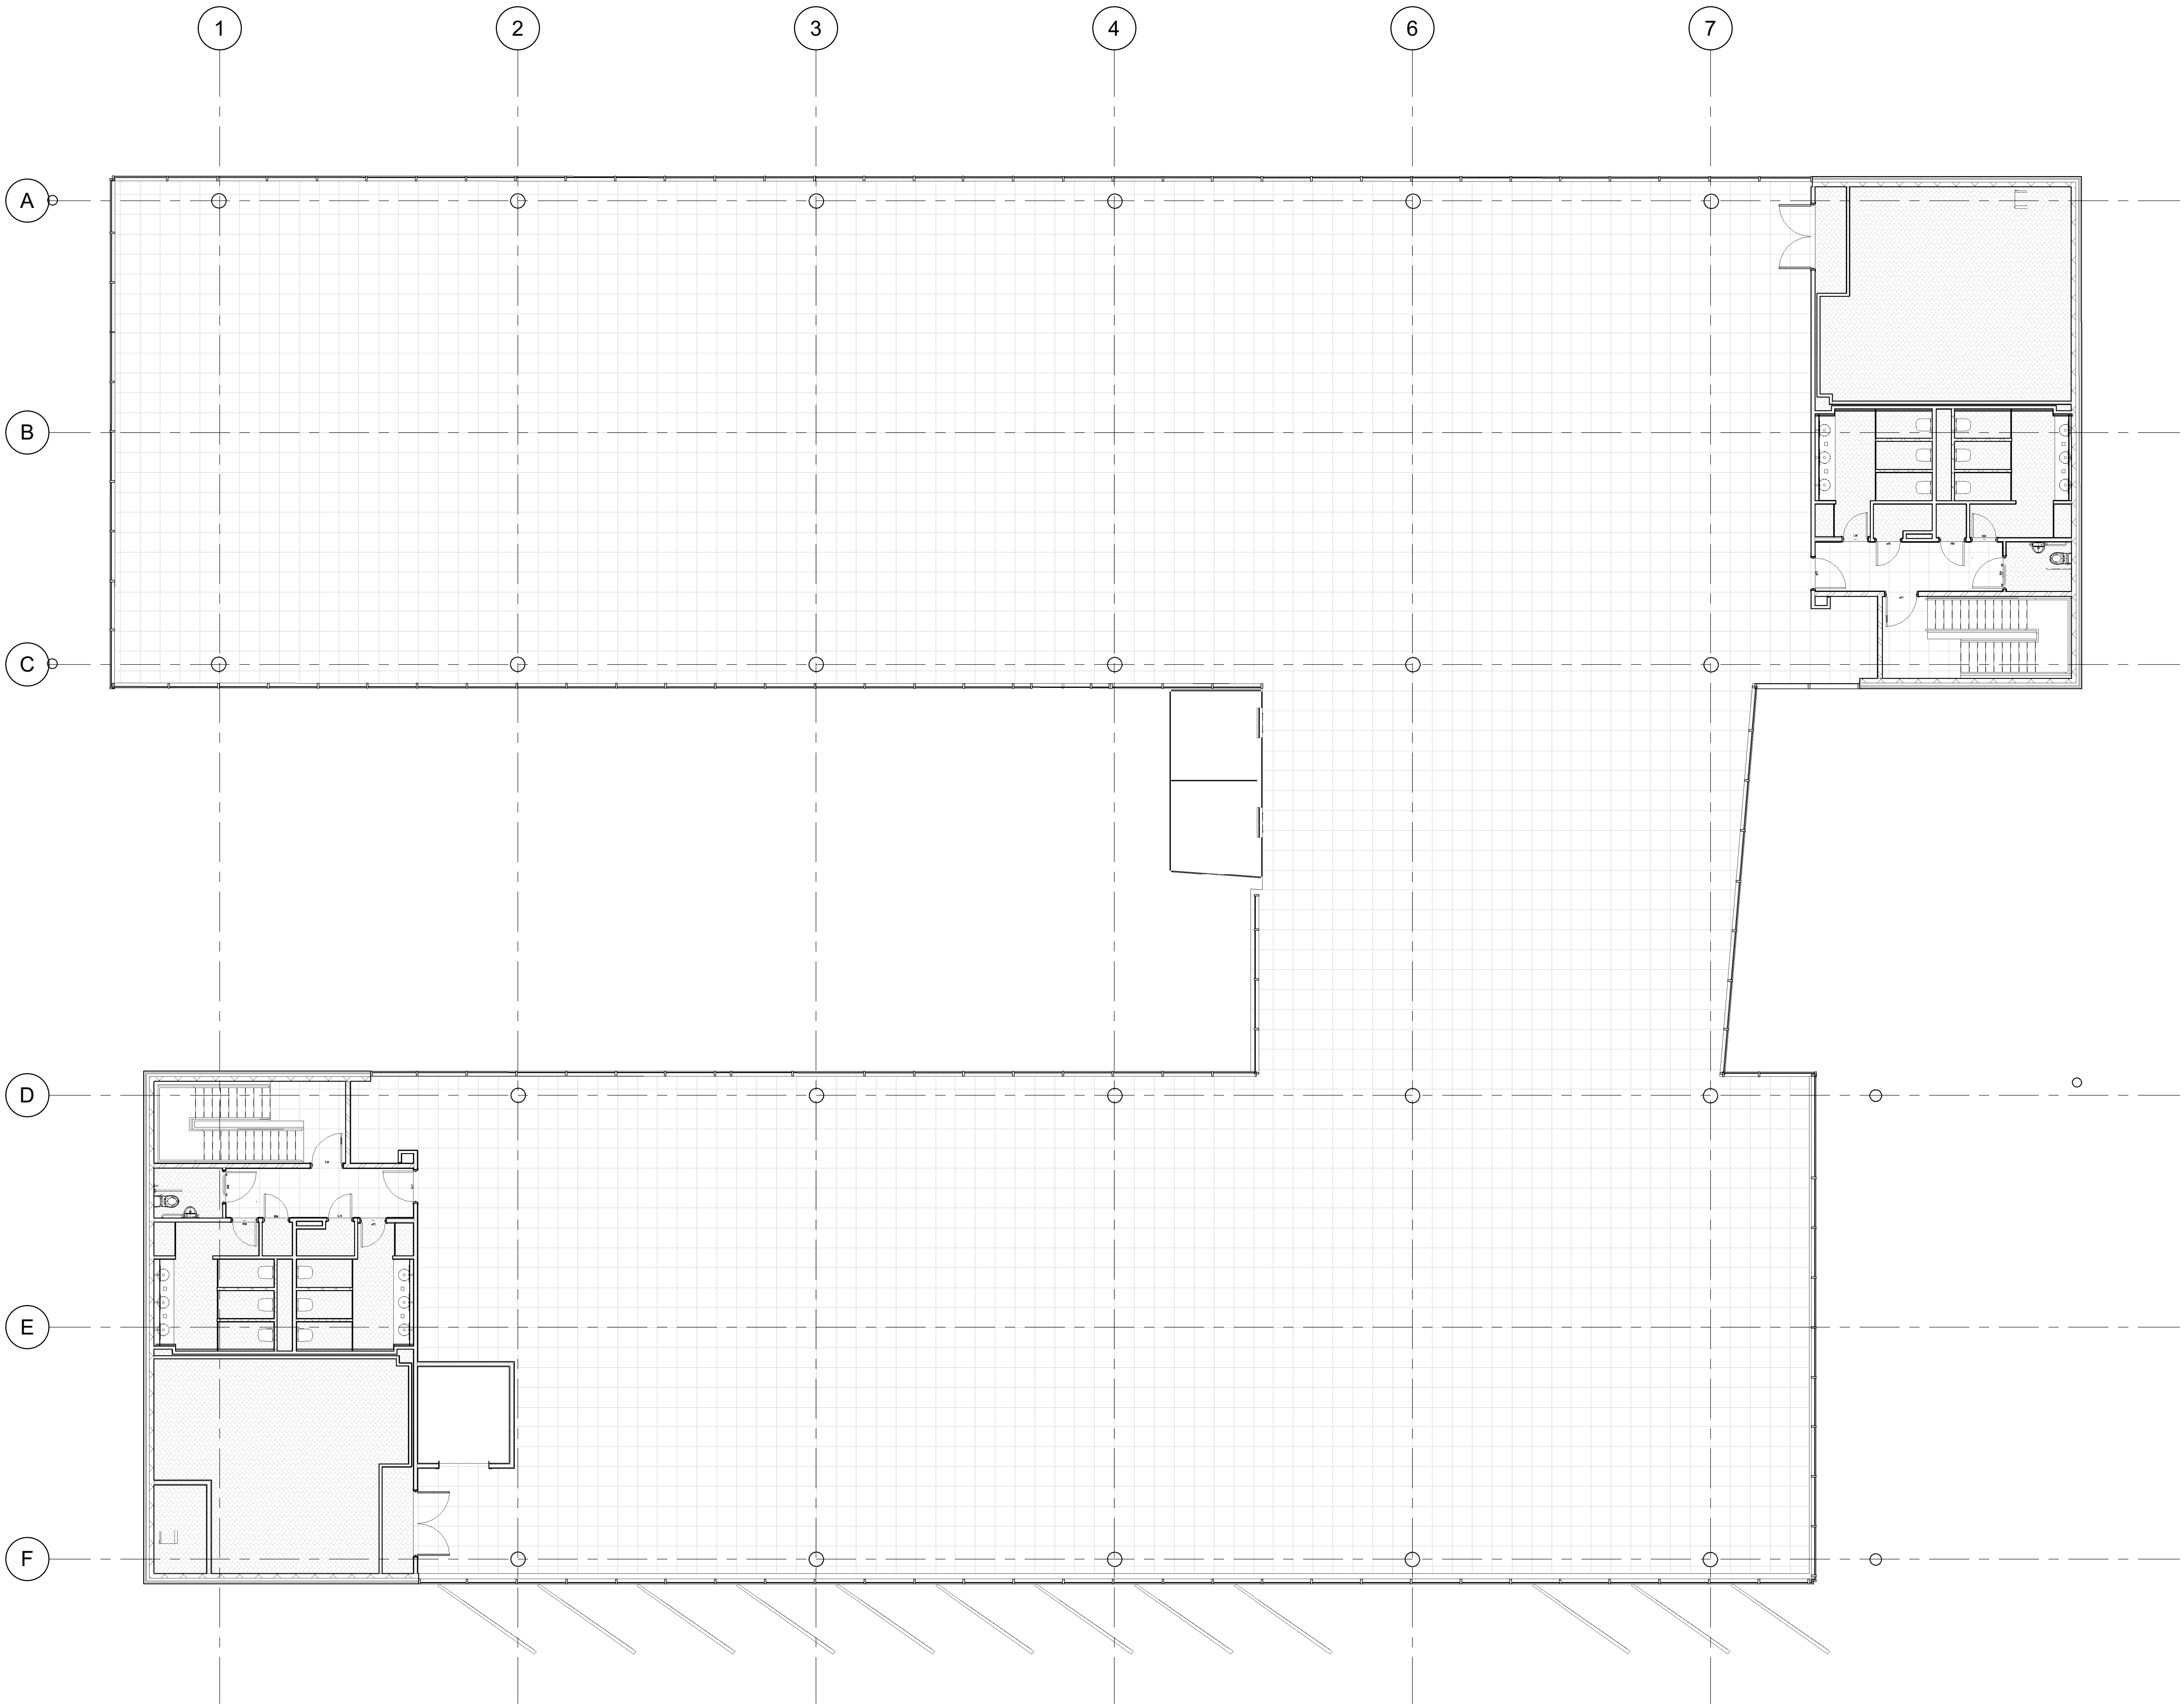

GA 2F Plan existing
1 : 100

Reproduced from the Ordnance Survey Map with the permission of the Controller of HMSO. Crown Copyright Reserved. Licence No. 100019279.

- Notes:
1. This drawing is to be read in conjunction with all other relevant architects and consultant drawings.
 2. Do not scale off this drawing.
 3. Any discrepancies found on this drawing are to be brought to the immediate attention of the architect.
 4. All drawings are to be read in conjunction with risk assessment documentation and fire strategy information.
 5. Drawings are provided for Cost Review status only for substructure requirements and not construction at this stage.
 6. Design for the overall scheme is ongoing and has not concluded. Superstructure setting out and alignment is subject to final RIBA Stage 3 and 4 design.
 7. Materials and workmanship are to comply with all the relevant and current British and EN standards and codes of practice. All proprietary products shall be used strictly in accordance with manufacturer's instructions.
 8. Refer to Structural and Civil Engineers details for all substructure, retaining walls, piling and slabs. Drawings refer to elements of architectural details for superstructure and layouts which are indicative at this stage.
 9. Drawings are based on survey information provided by others.
 10. Refer to drawings 006636-BW-SPR00-XX-DR-L-0771 & 006636-BW-SPR00-XX-DR-L-0772, for more information about the Landscape proposal.

PLANNING

Project
400 Brook Drive

Drawing Title
GA 2F Plan Existing

Date	Scale	Drawn by	Check by				
02/26/21	1 : 100 @ A1	Author	Designer				
Project Code	Originator	Zone	Level	Type	Role	Number	Revision
32351	BWL	XX	ZZ	DR	A	P11102	