



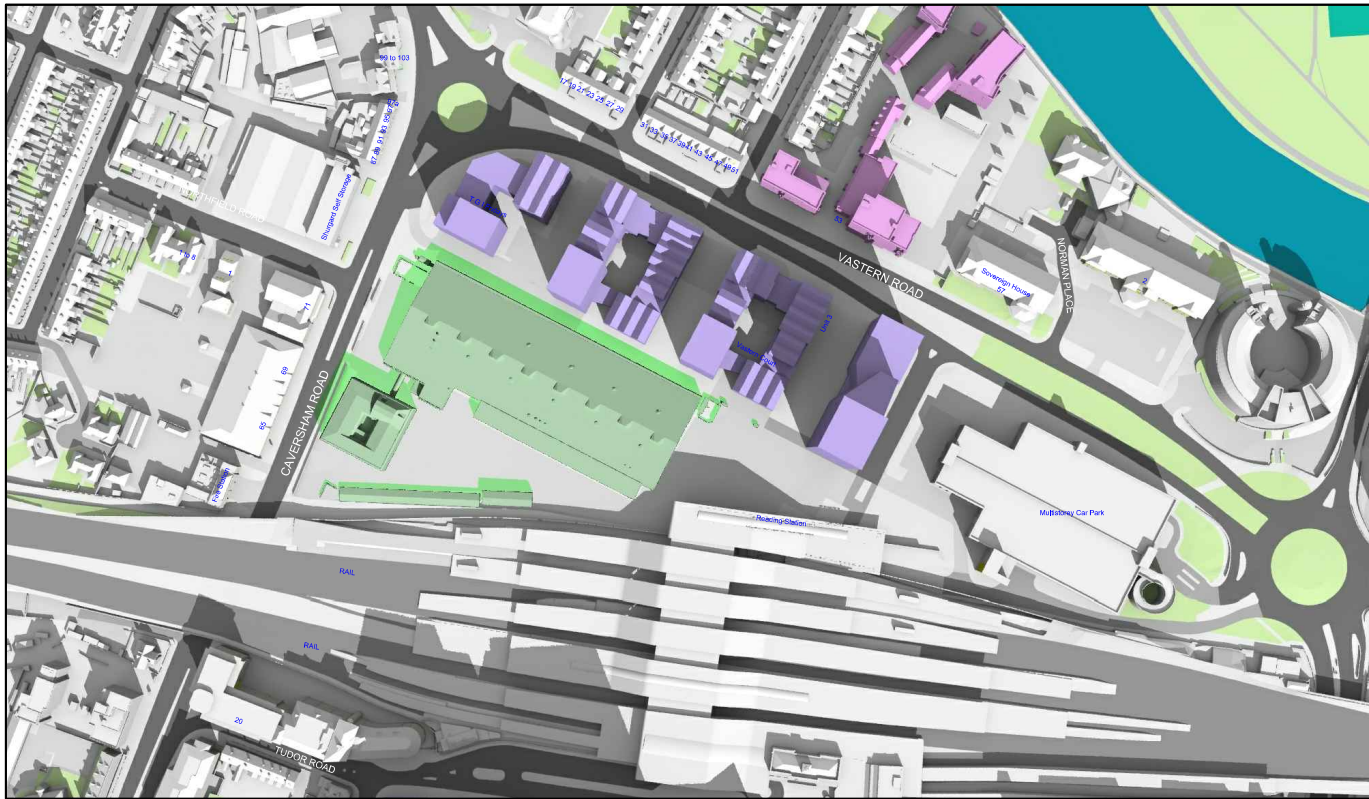


Existing 11:00am

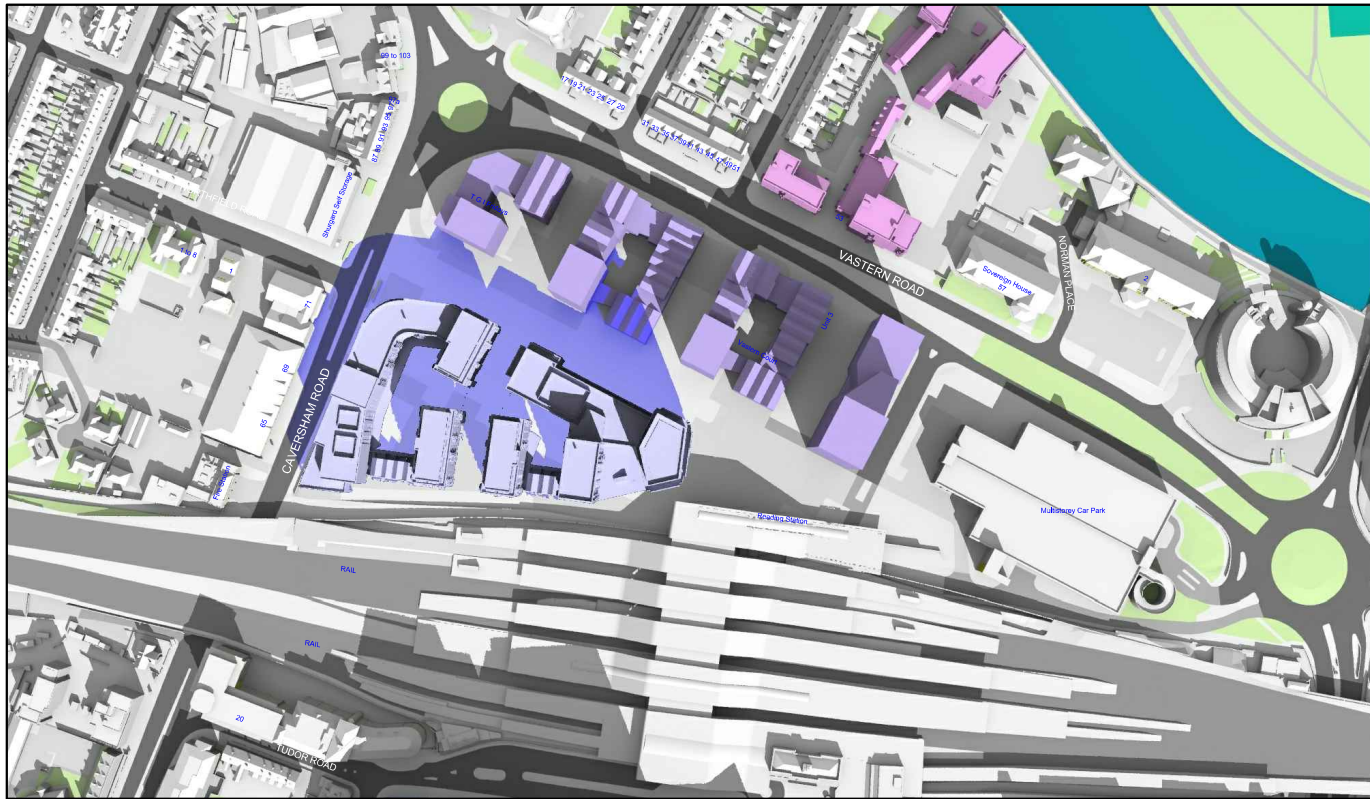


Proposed 11:00am

March 21st (GMT)

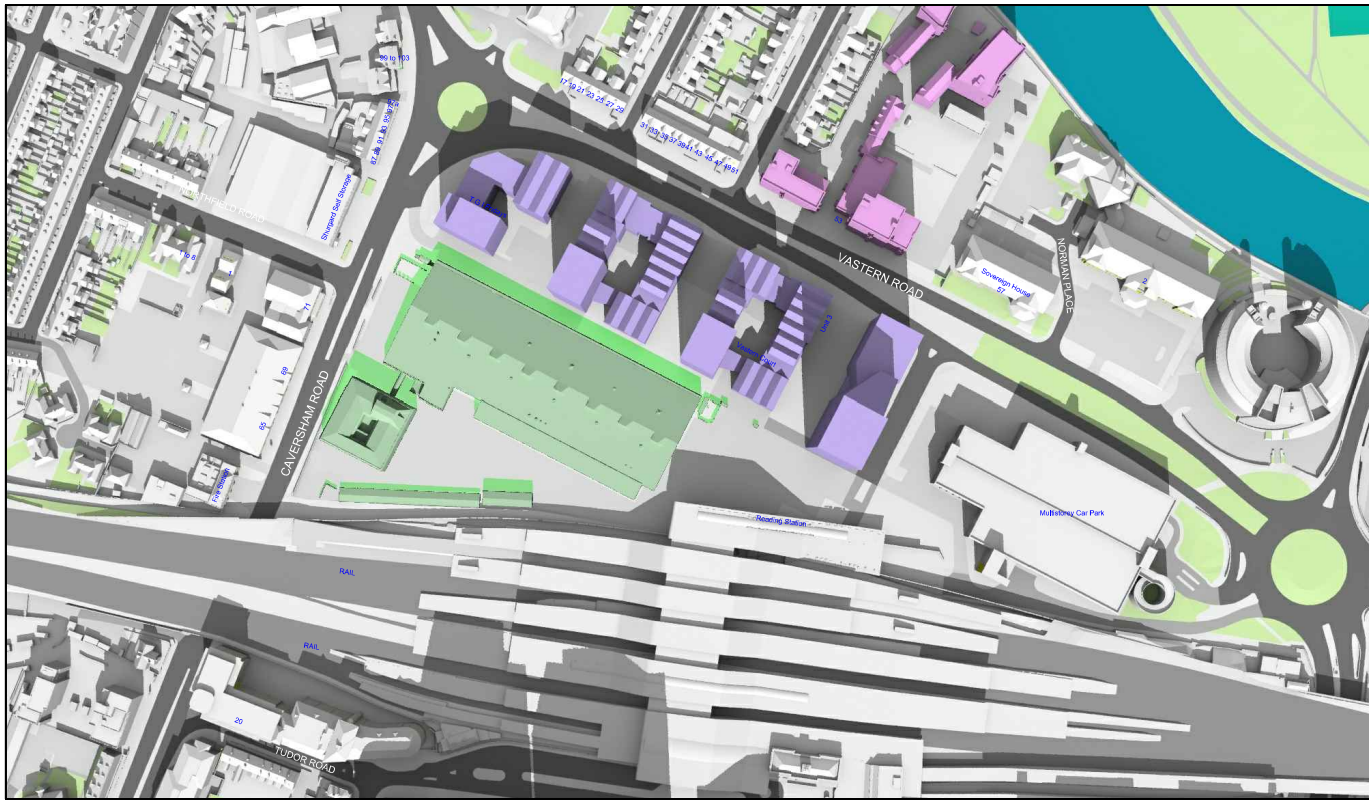


Existing 12:00pm

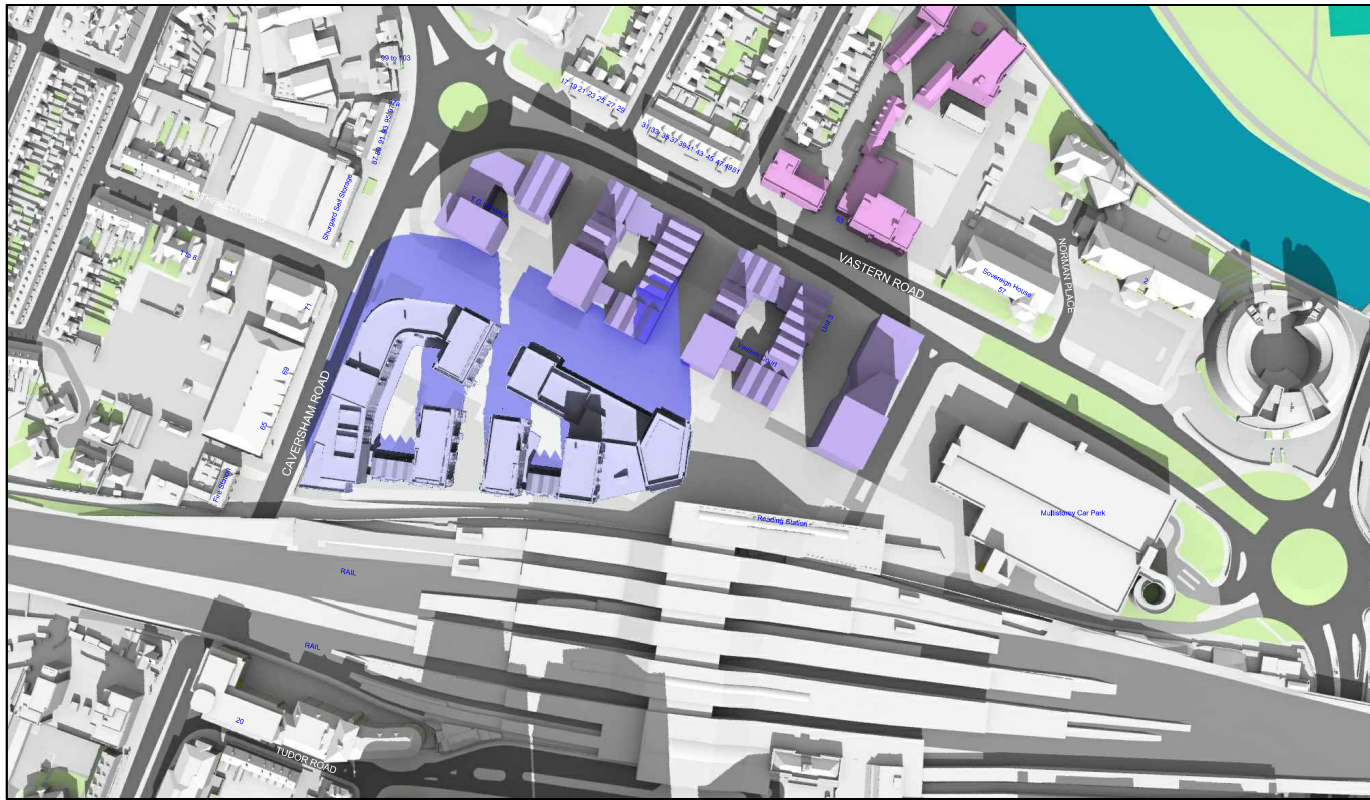


Proposed 12:00pm

Sources: Point 2 Surveyors 3D Laser Scan Survey Zmapping Zmap Survey Info (received 10/05/17) Reading_230816_Solids.dwg TP Bennett Proposal Scheme (received 03/12/18) 3D_181130.dwg		Key: Grey shadows are those caused by buidings which are not on the site under development. Green shadows are those caused specifically by the existing buildings on the site. Blue shadows are those caused specifically by the proposed development.		Project: Reading Metropolitan Vastern House, 80 Caversham Road Reading RG1 8JG		Title: Transient Overshadowing Existing vs Proposed Scheme Dated 30/04/20 Cumulative Scenario	
Scheme Confirmed: TP Bennett		Date: 05/05/20		Drawn By: JR		Scale: NTS	
		Date: Nov 19		Dwg No: P1368/MAR01/32		Rel: 13	



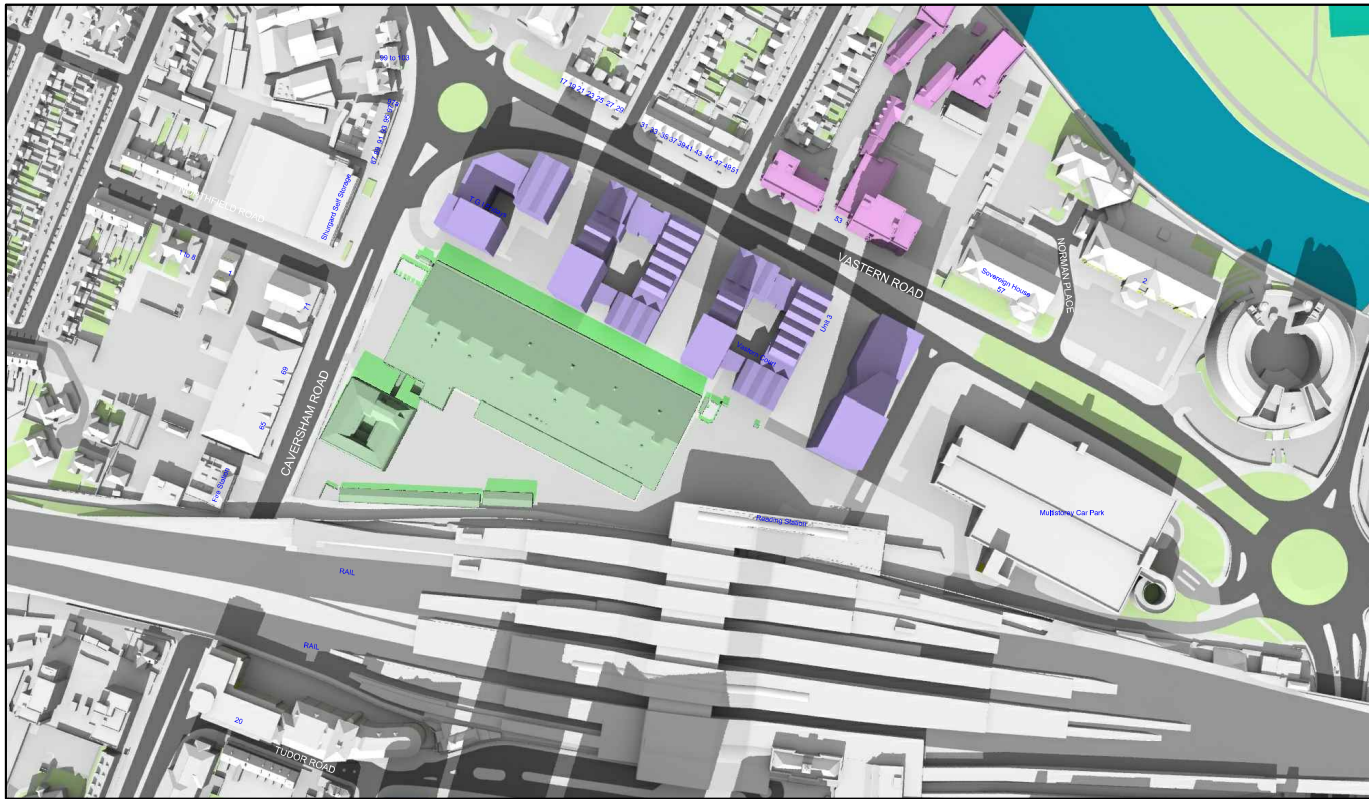

Existing 01:00pm

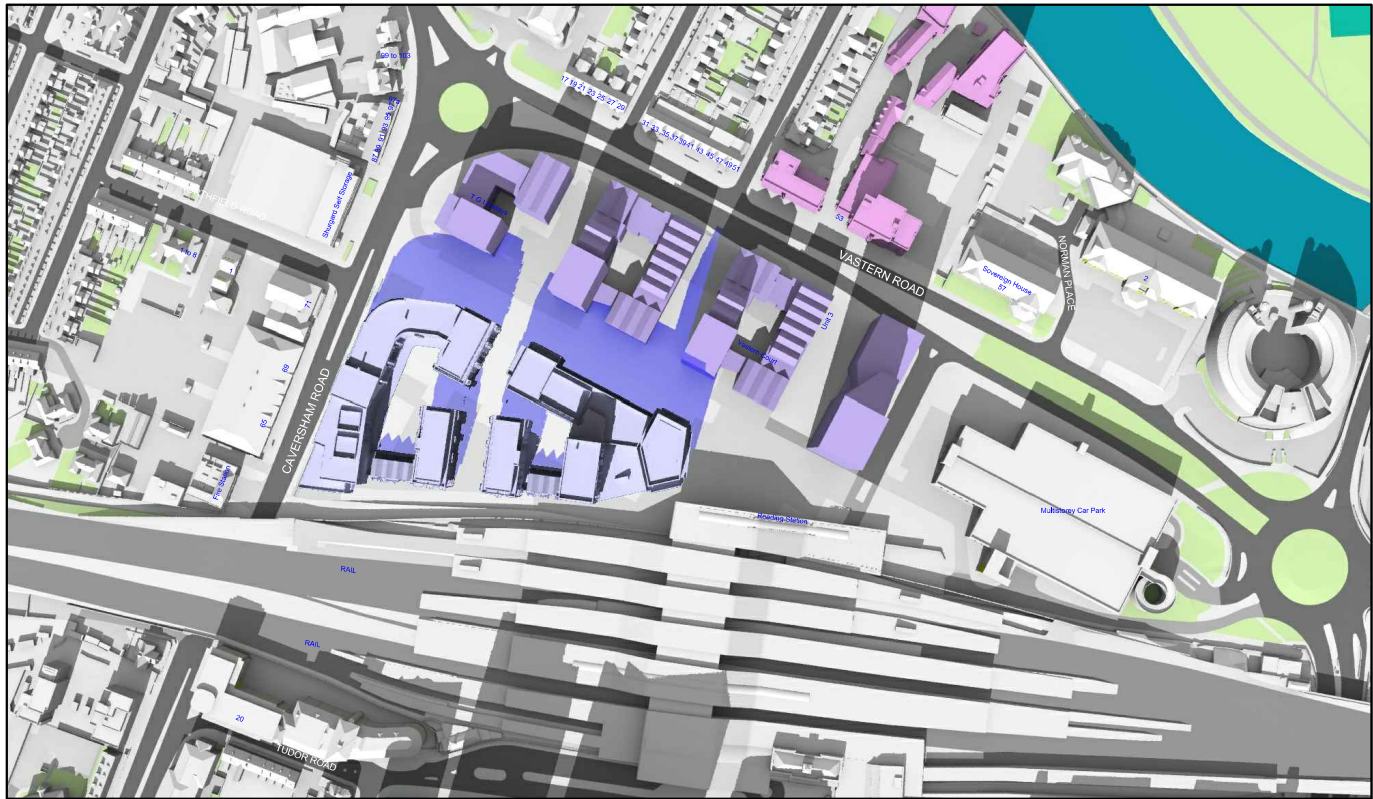


Proposed 01:00pm

March 21st (GMT)




Existing 02:00pm

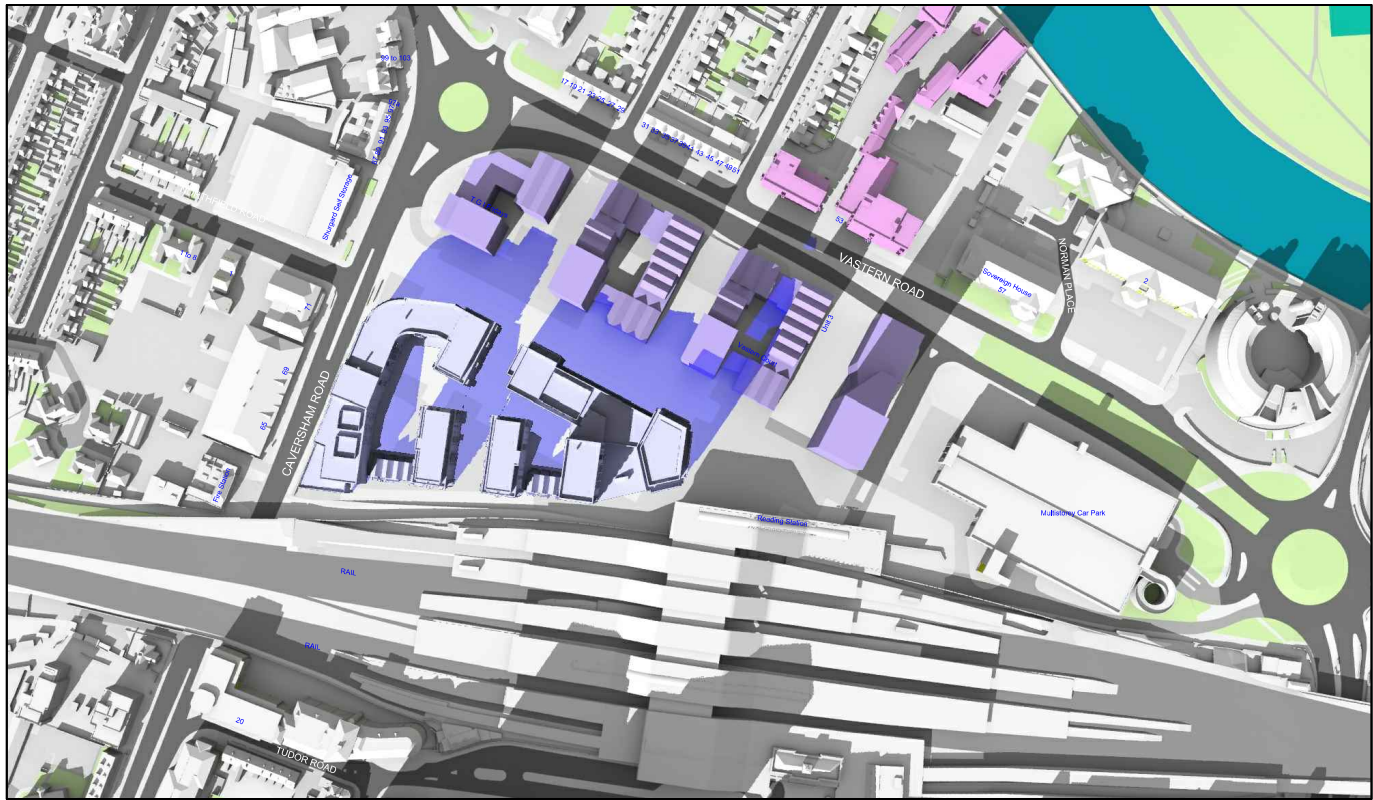


Proposed 02:00pm

Sources: Point 2 Surveyors 3D Laser Scan Survey Zmapping Zmap Survey Info (received 10/05/17) Reading_230816_Solids.dwg TP Bennett Proposal Scheme (received 03/12/18) 3D_181130.dwg		Key: Grey shadows are those caused by buildings which are not on the site under development. Green shadows are those caused specifically by the existing buildings on the site. Blue shadows are those caused specifically by the proposed development.		Project: Reading Metropolitan Vestern House, 80 Caversham Road Reading RG1 8JG		Title: Transient Overshadowing Existing vs Proposed Scheme Dated 30/04/20 Cumulative Scenario	
Scheme Confirmed: TP Bennett		Date: 05/05/20		Drawn By: JR		Scale: NTS	
		Date: Nov 19		Dwg No: P1368/MAR01/33		Rel: 13	



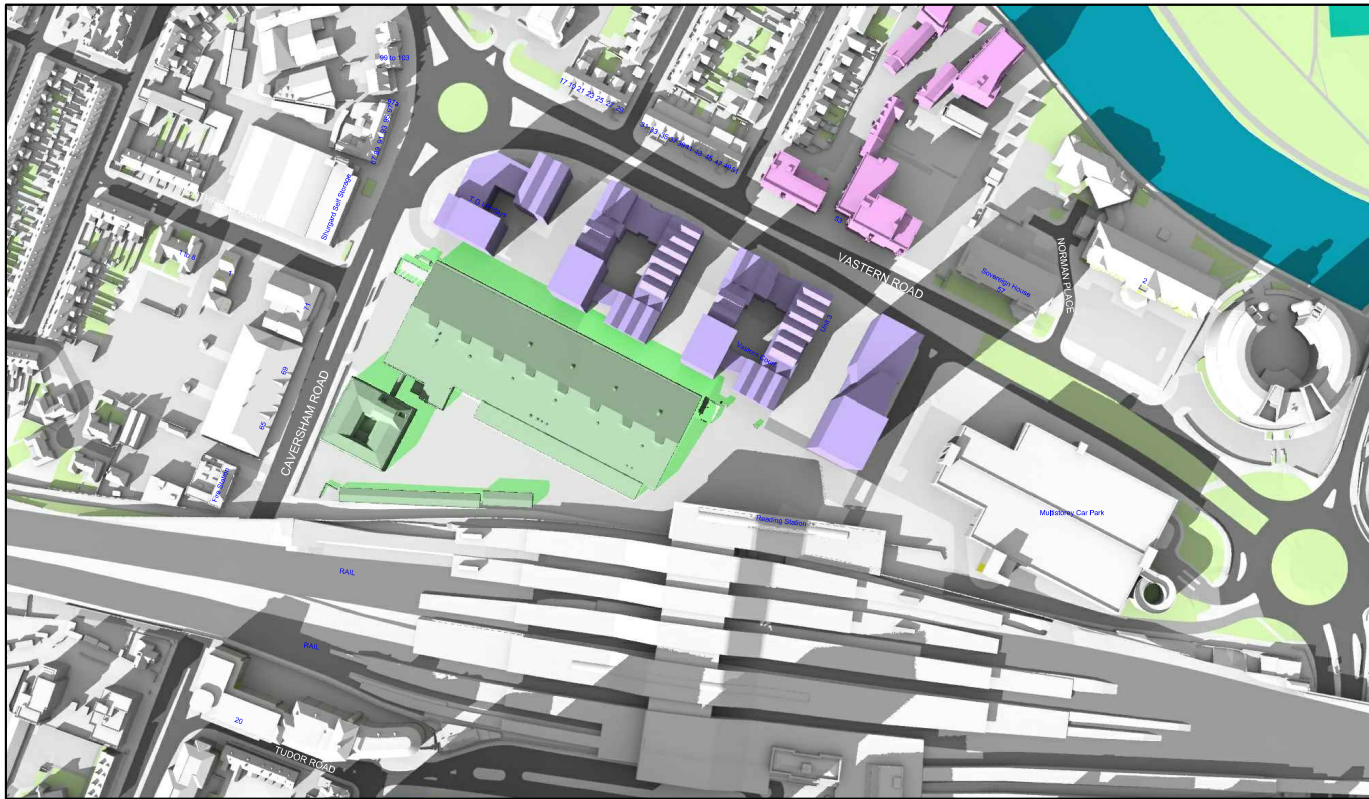


Existing 03:00pm

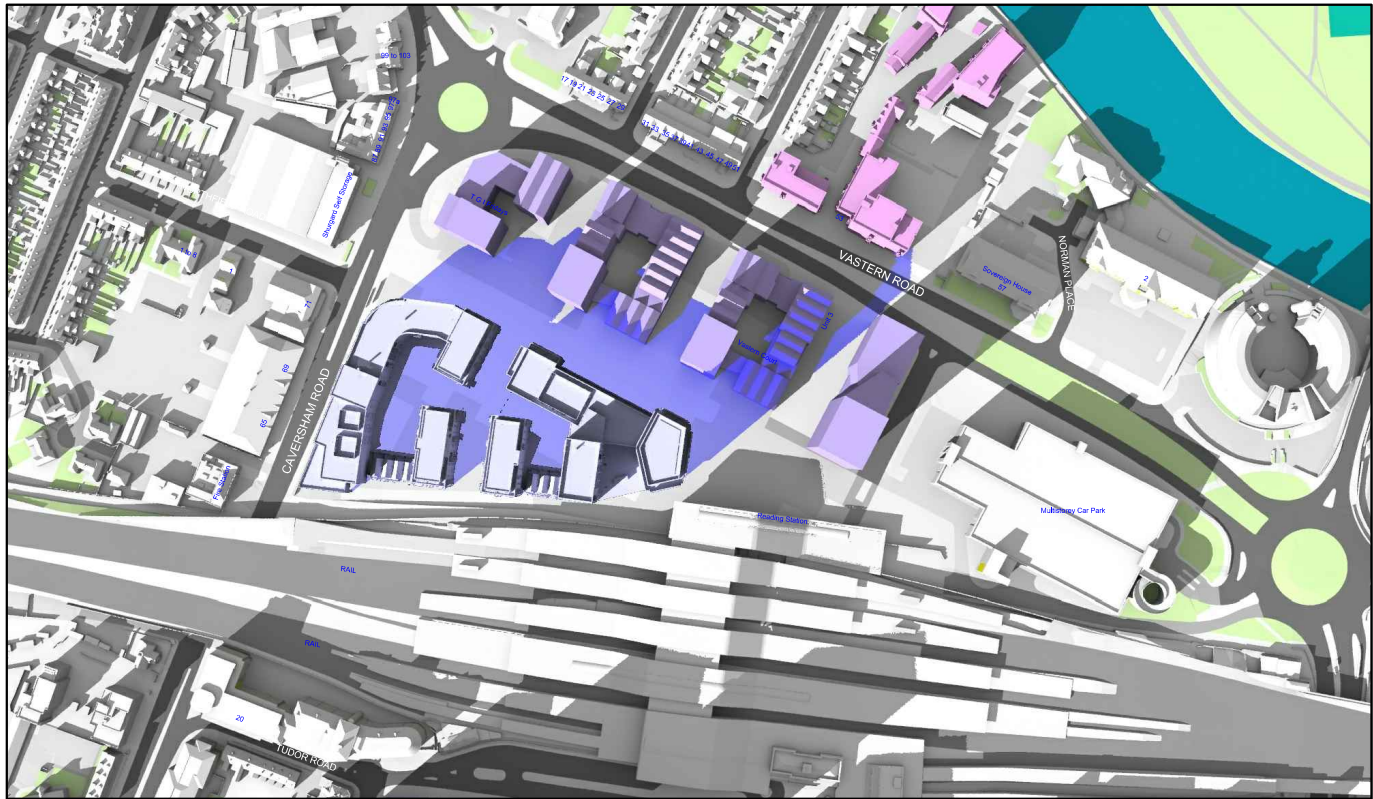


Proposed 03:00pm

March 21st (GMT)

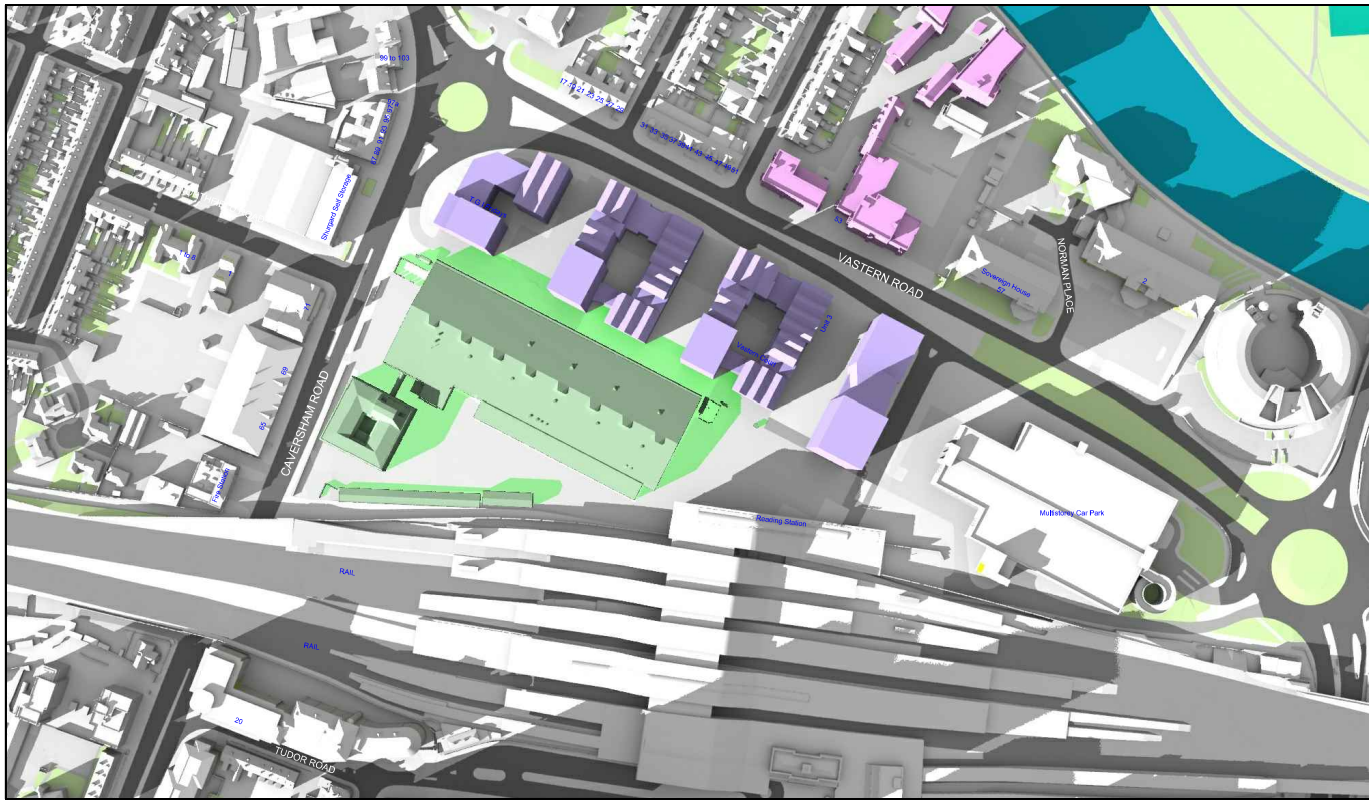


Existing 04:00pm

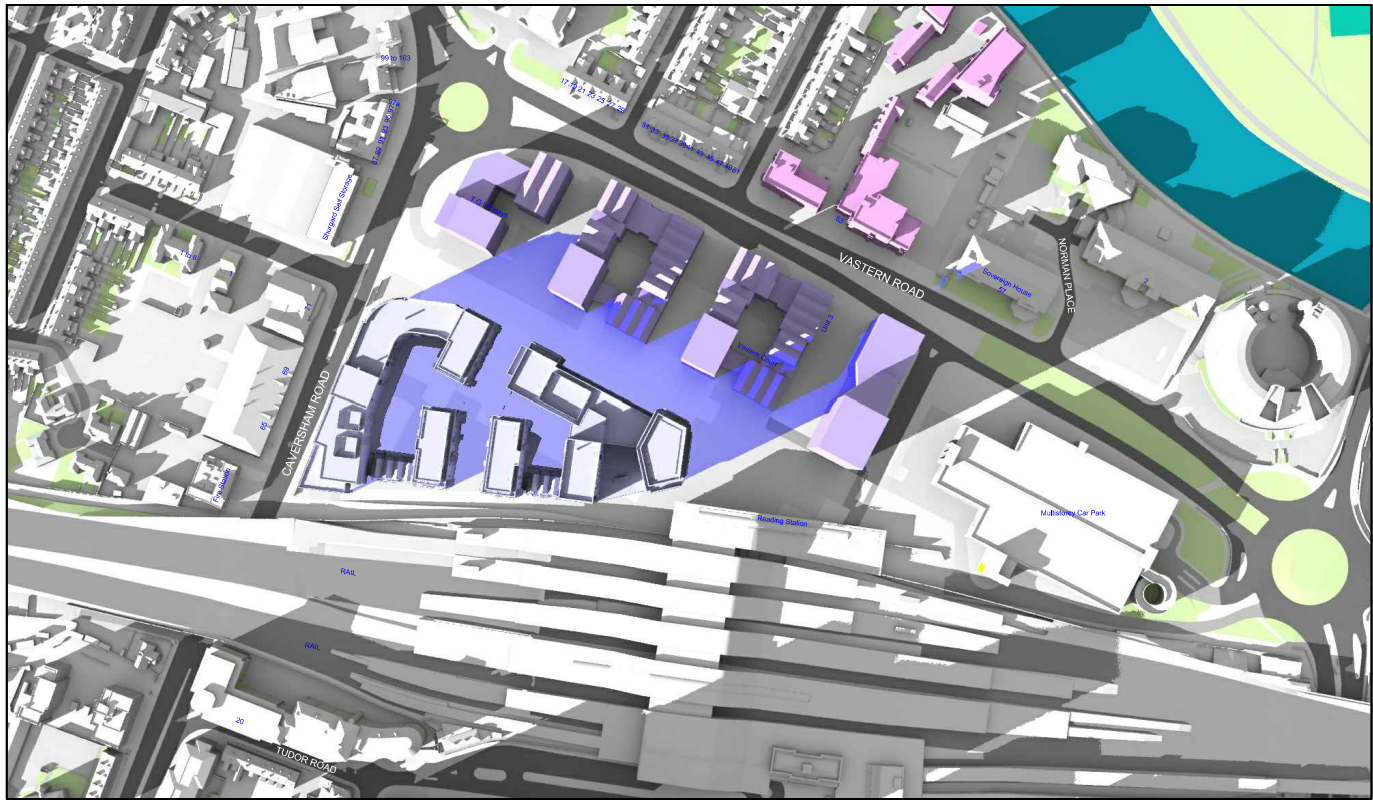


Proposed 04:00pm

Sources: Point 2 Surveyors 3D Laser Scan Survey Zmapping Zmap Survey Info (received 10/05/17) Reading_230816_Solids.dwg TP Bennett Proposal Scheme (received 03/12/18) 3D_181130.dwg		Key: Grey shadows are those caused by buidings which are not on the site under development. Green shadows are those caused specifically by the existing buildings on the site. Blue shadows are those caused specifically by the proposed development.		Project: Reading Metropolitan Vastern House, 80 Caversham Road Reading RG1 8JG		Title: Transient Overshadowing Existing vs Proposed Scheme Dated 30/04/20 Cumulative Scenario	
Scheme Confirmed: TP Bennett		Date: 05/05/20		Drawn By: JR		Scale: NTS	
		Date: Nov 19		Dwg No: P1368/MAR01/34		Rel: 13	



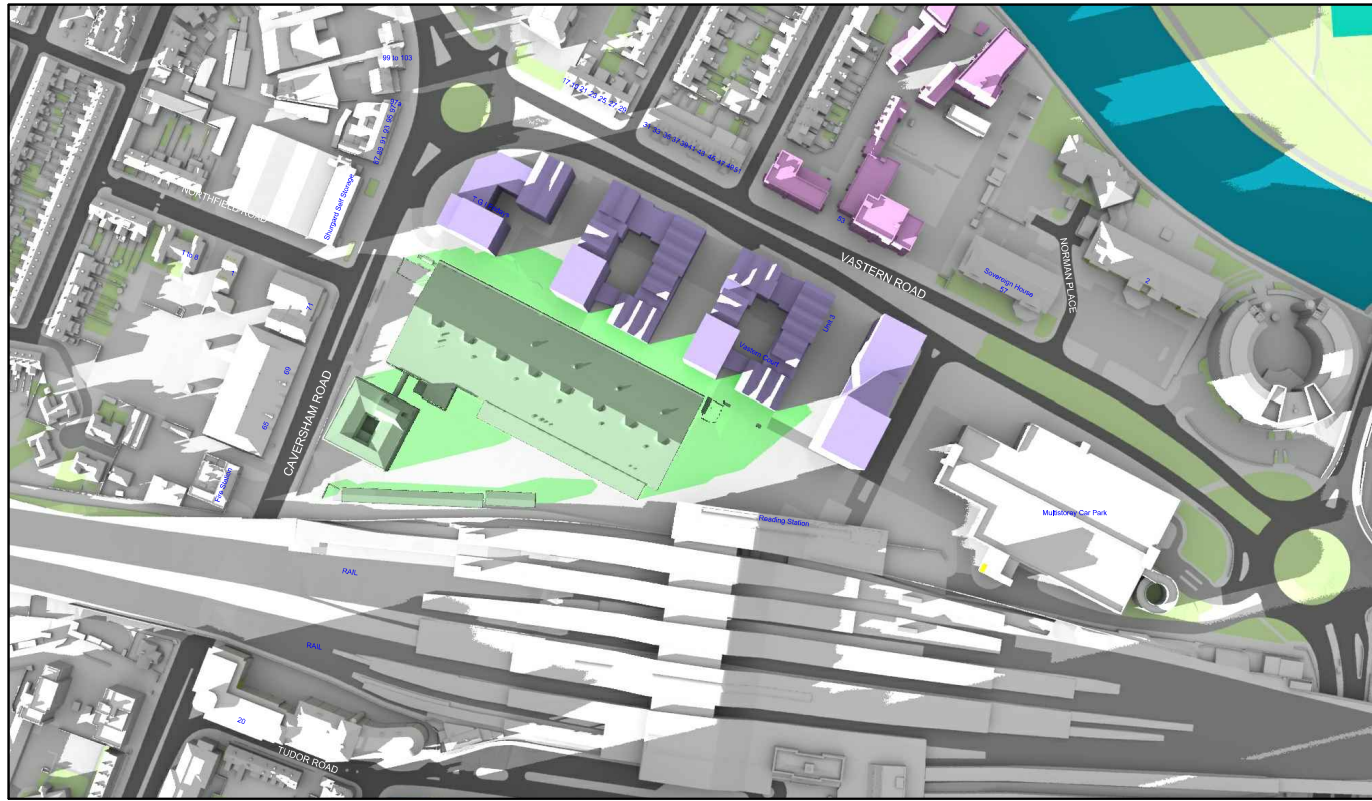


Existing 05:00pm

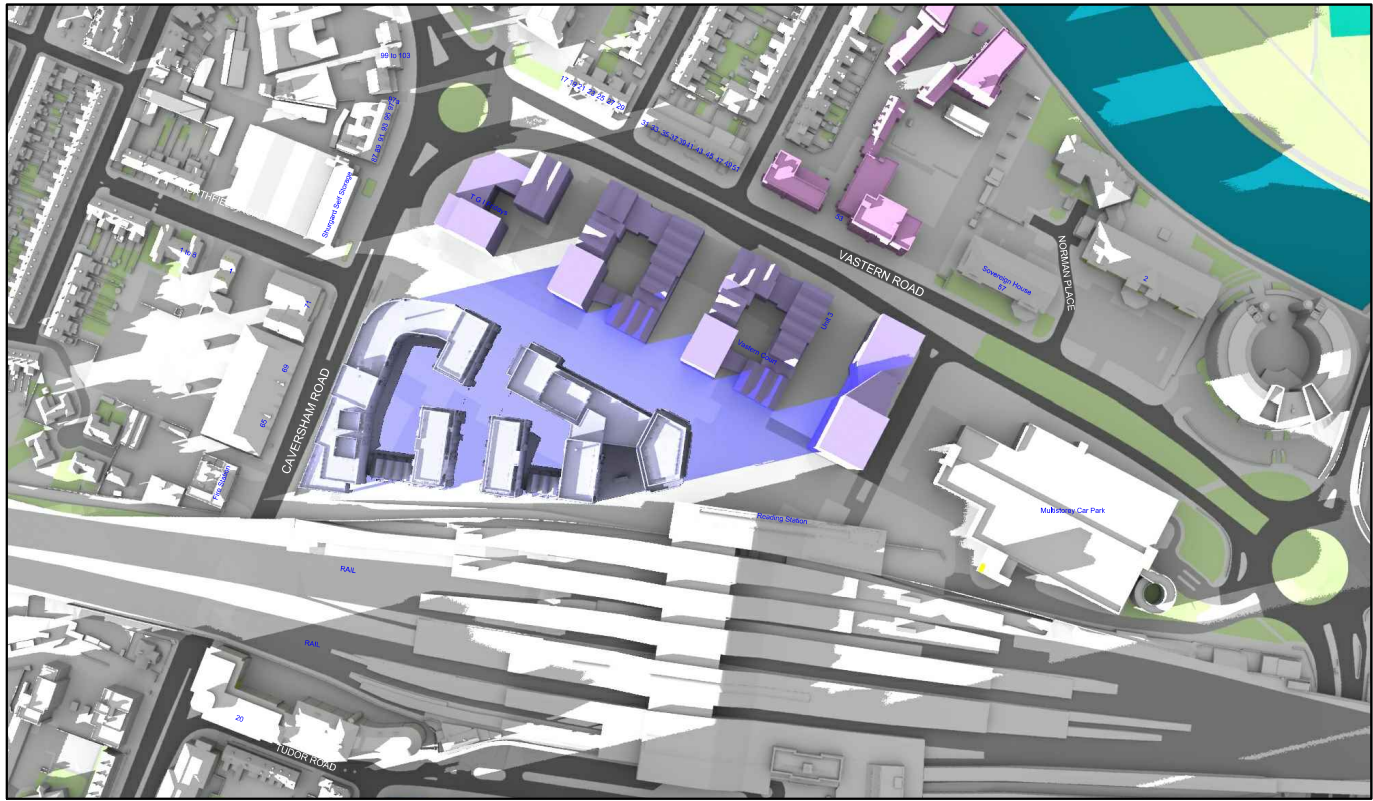

Proposed 05:00pm

March 21st (GMT)

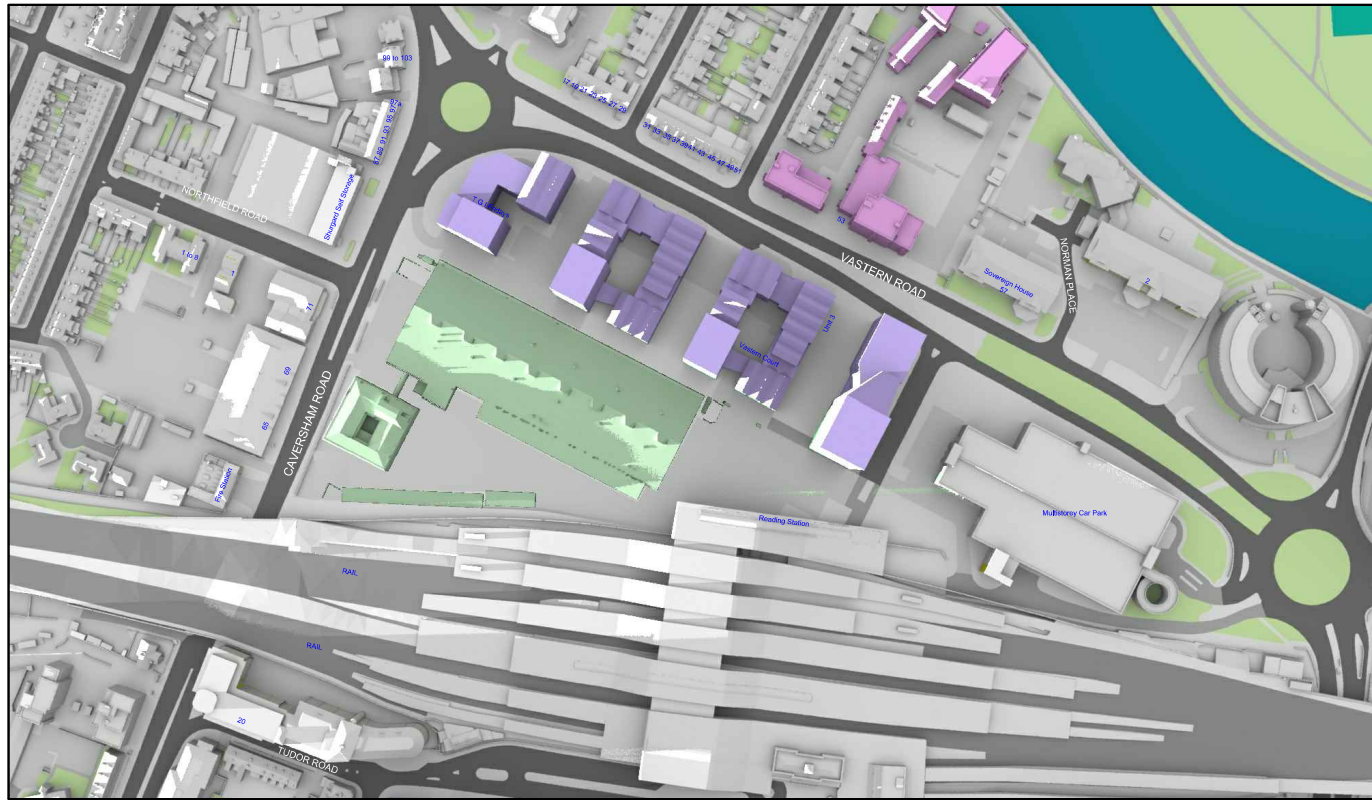

Existing 06:00pm



Proposed 06:00pm

Sources: Point 2 Surveyors 3D Laser Scan Survey Zmapping Zmap Survey Info (received 10/05/17) Reading_230816_Solids.dwg TP Bennett Proposal Scheme (received 03/12/18) 3D_181130.dwg		Key: Grey shadows are those caused by buidings which are not on the site under development. Green shadows are those caused specifically by the existing buildings on the site. Blue shadows are those caused specifically by the proposed development.		Project: Reading Metropolitan Vastern House, 80 Caversham Road Reading RG1 8JG		Title: Transient Overshadowing Existing vs Proposed Scheme Dated 30/04/20 Cumulative Scenario	
Scheme Confirmed: TP Bennett		Date: 05/05/20		Drawn By: JR		Scale: NTS	
		Date: Nov 19		Dwg No: P1368/MAR01/35		Rel: 13	

