



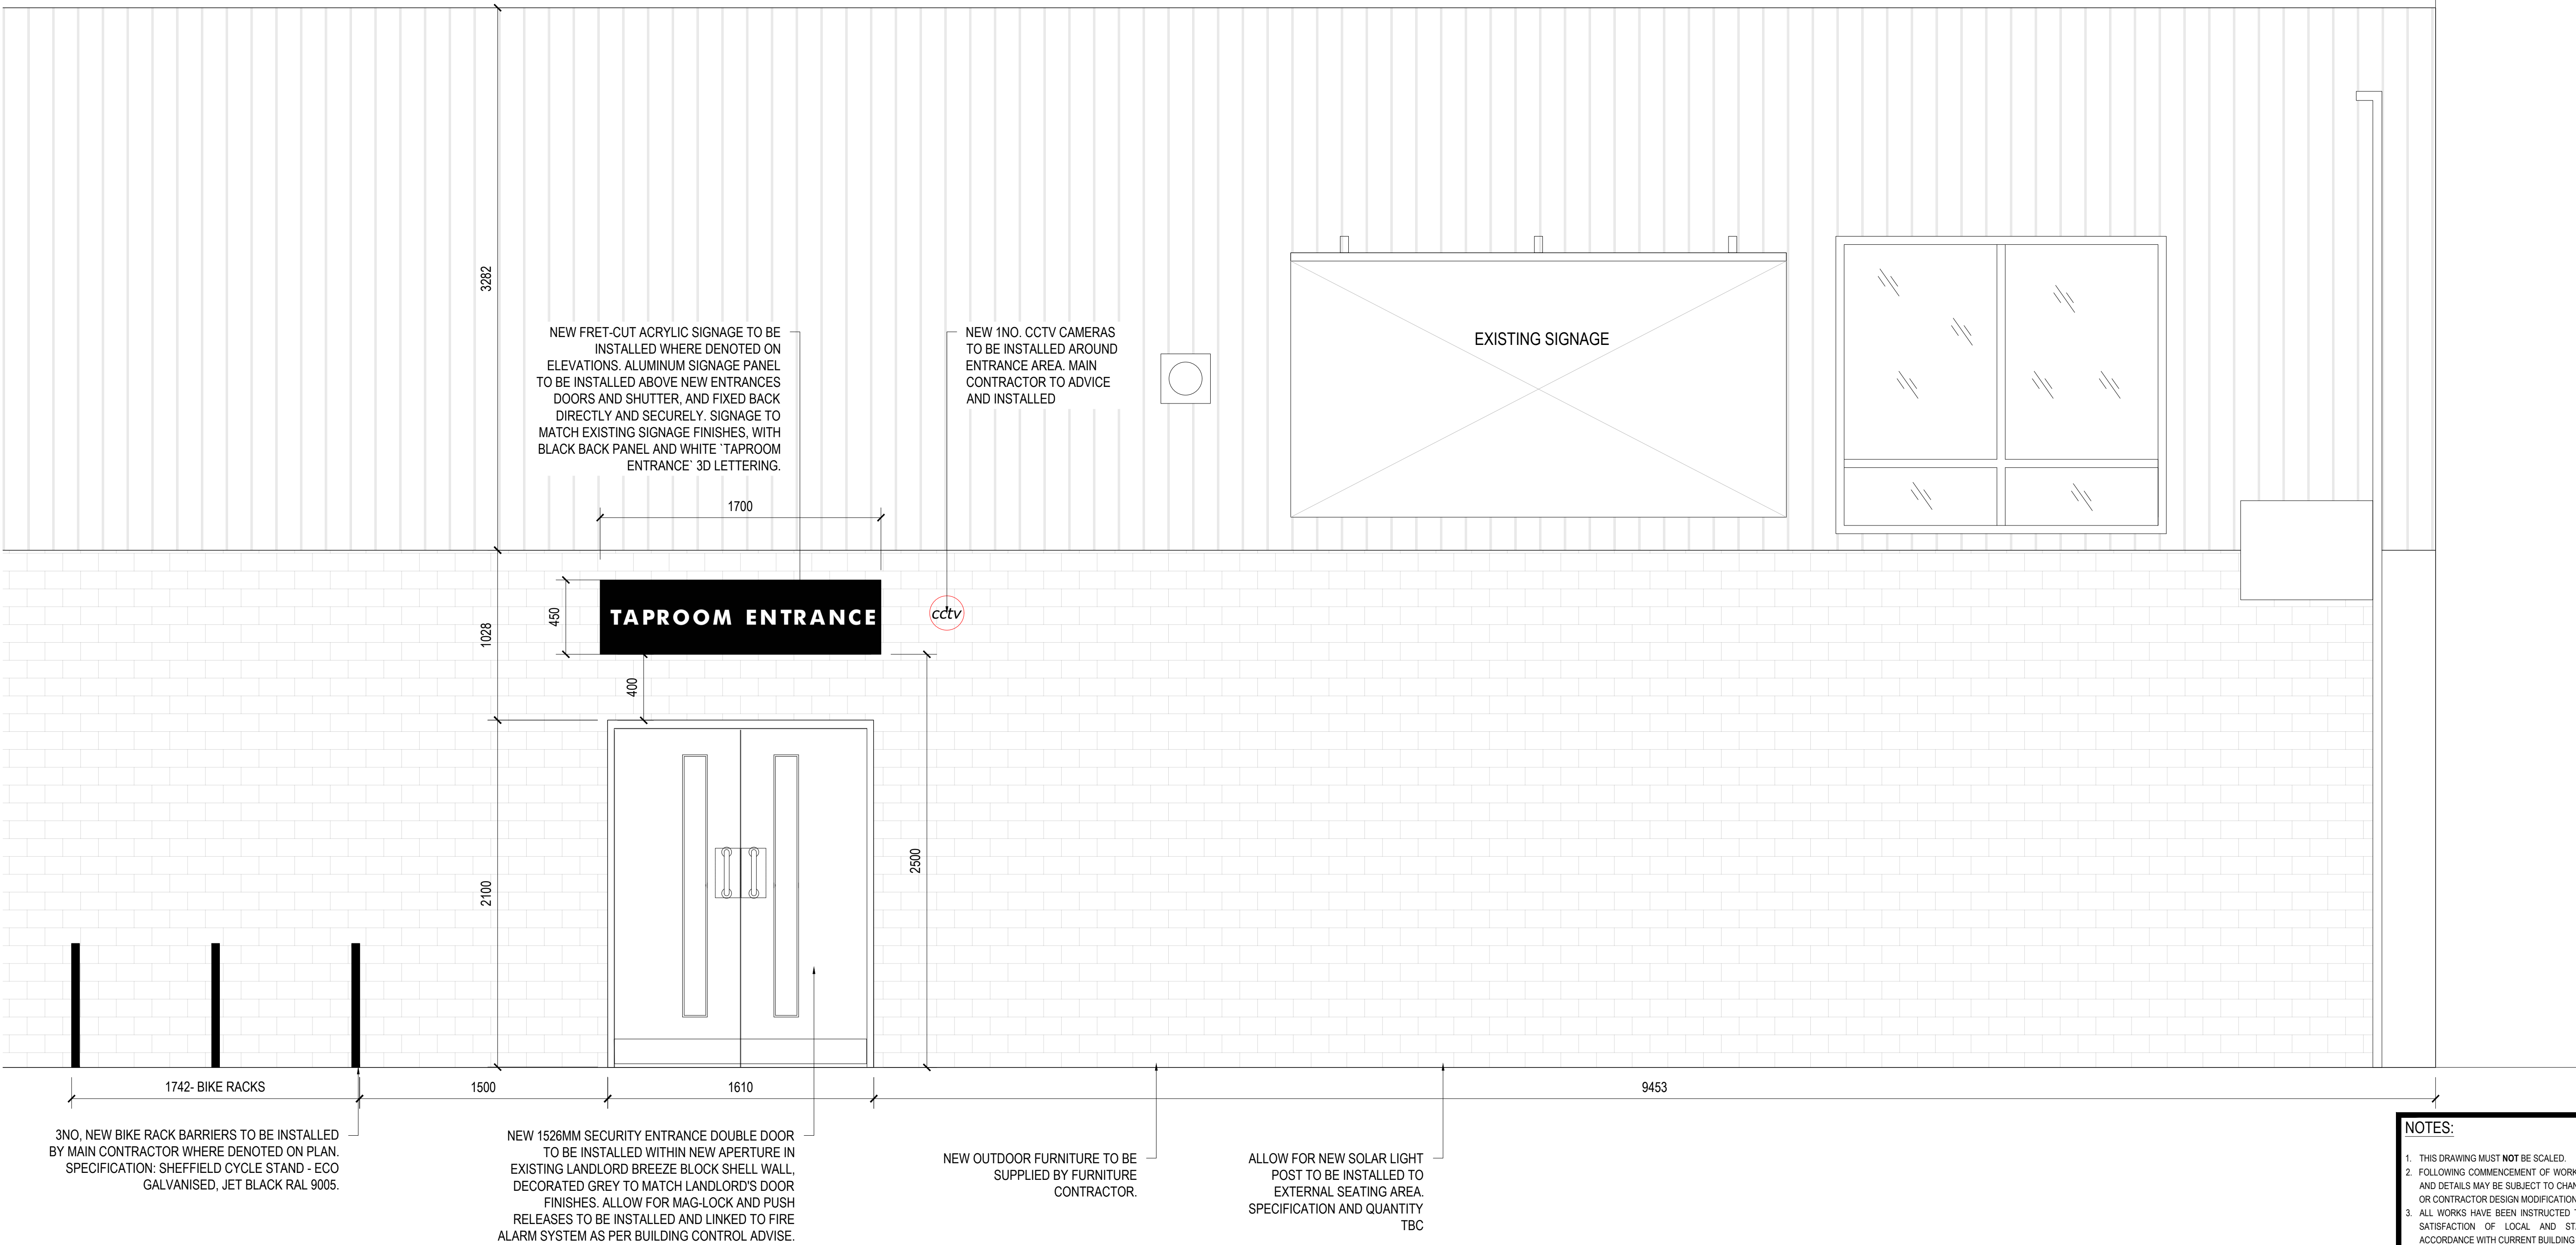


PROPOSED EXTERNAL SIDE ENTRANCE

scale 1:20

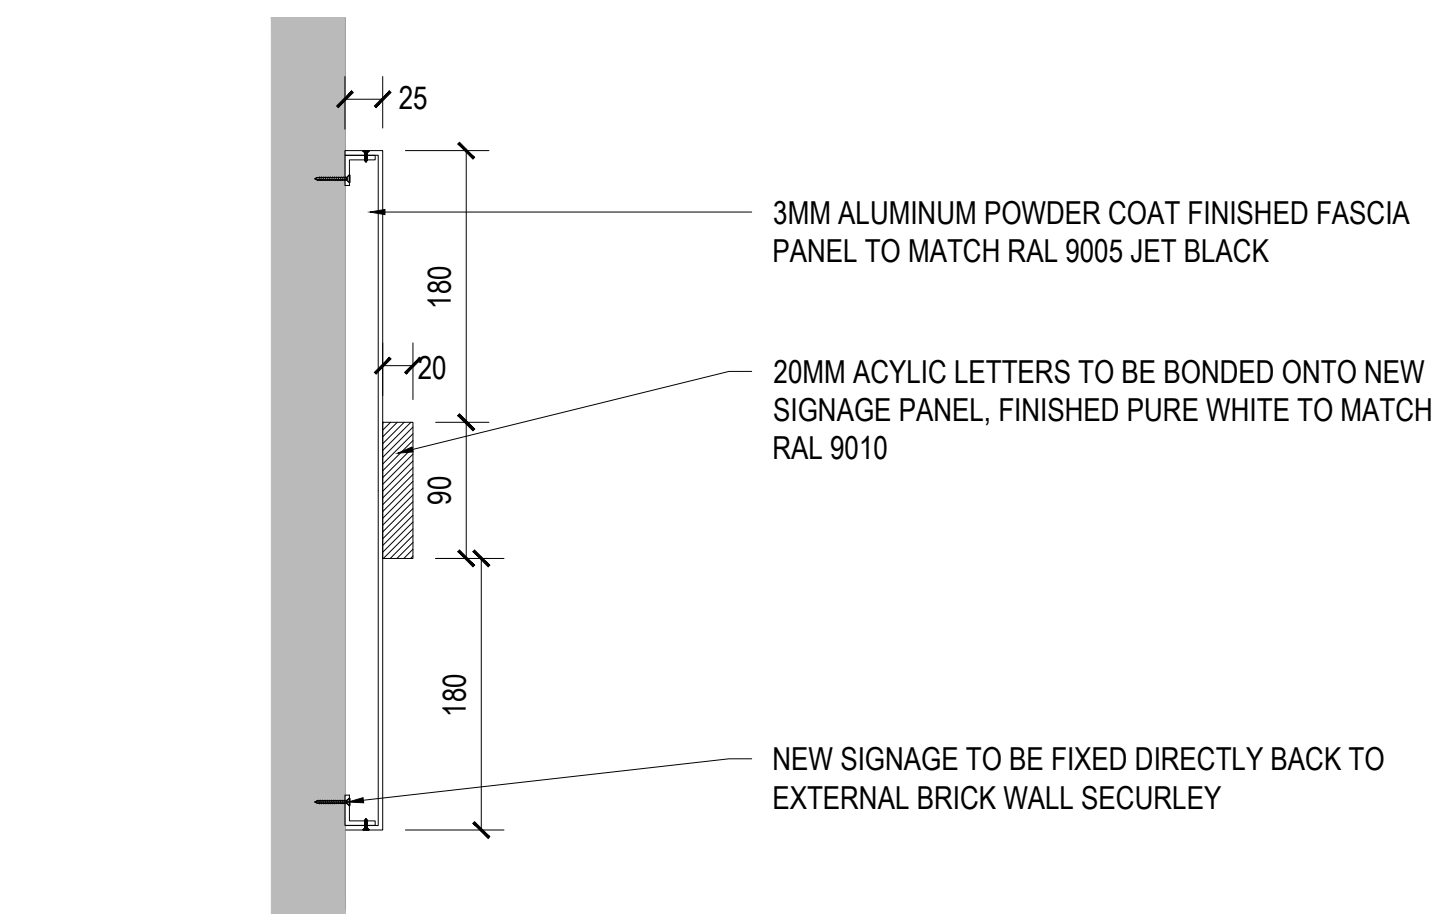

PROPOSED SIGNAGE SECTION

scale 1:5

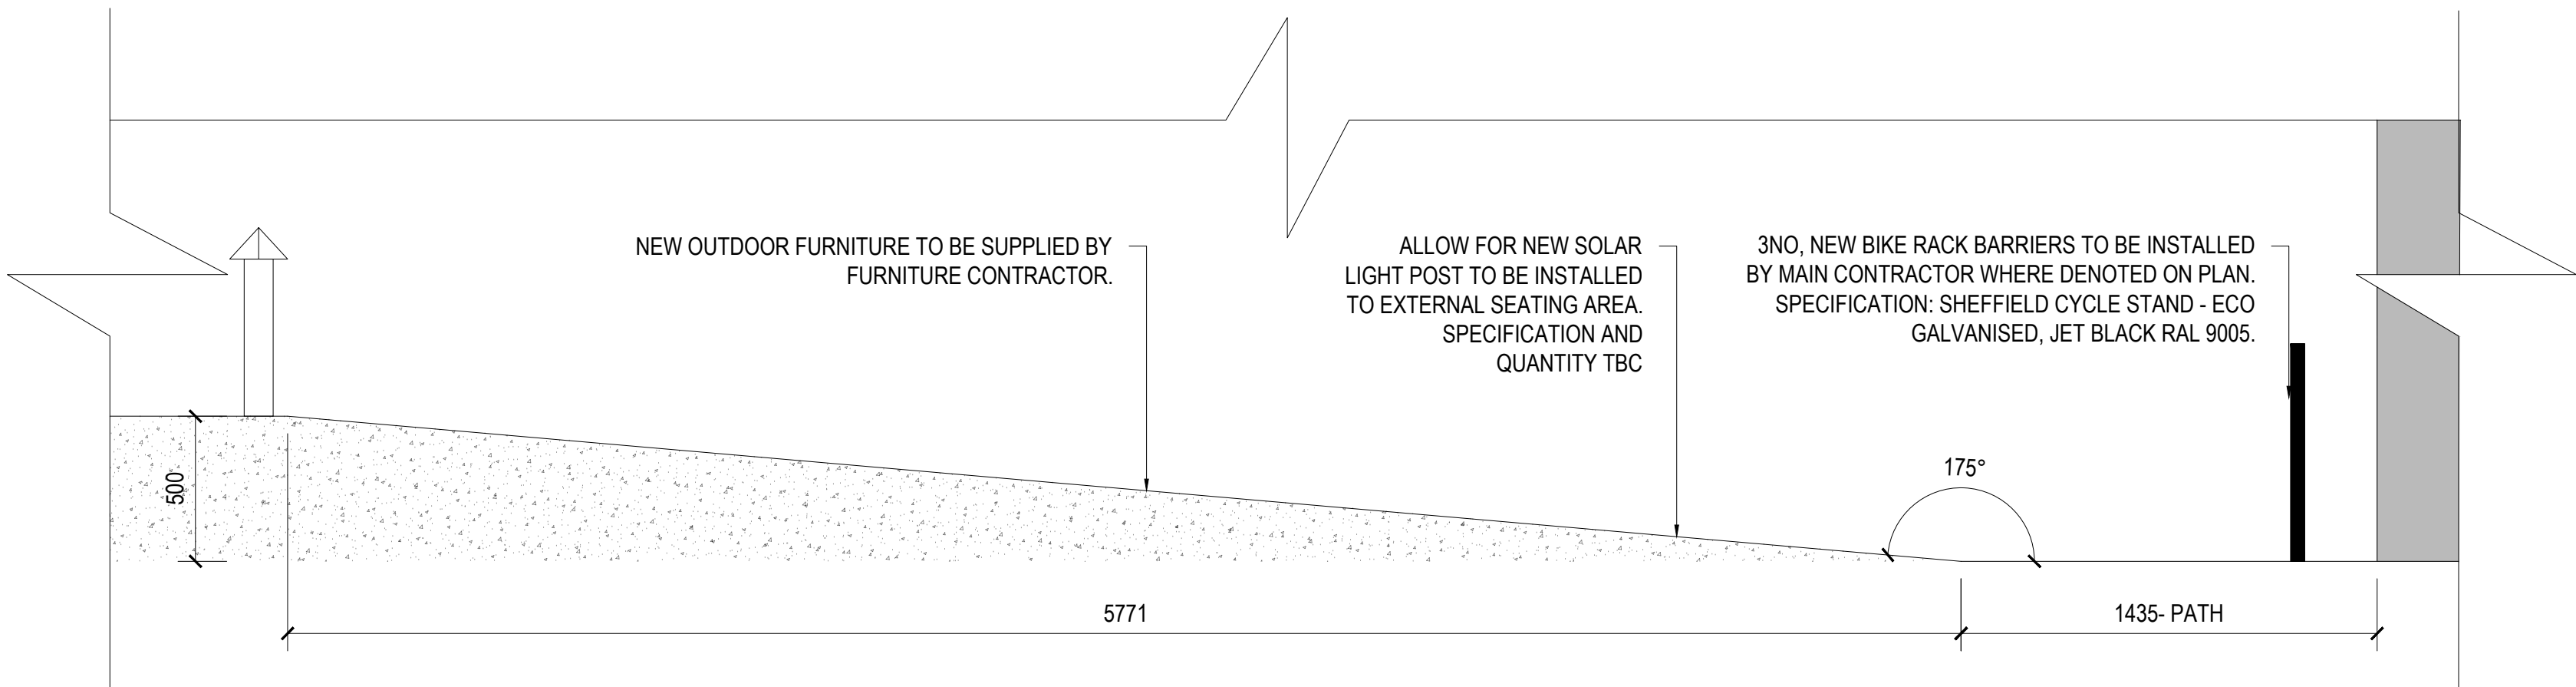

EXTERNAL GRASS VERGE

scale 1:20



NOTES:

1. THIS DRAWING MUST **NOT** BE SCALED.
2. FOLLOWING COMMENCEMENT OF WORK ON SITE, ISSUED DRAWINGS AND DETAILS MAY BE SUBJECT TO CHANGE DUE TO SITE CONDITIONS OR CONTRACTOR DESIGN MODIFICATIONS.
3. ALL WORKS HAVE BEEN INSTRUCTED TO BE CARRIED OUT TO THE SATISFACTION OF LOCAL AND STATUTORY AUTHORITIES, IN ACCORDANCE WITH CURRENT BUILDING REGULATIONS AND CODES OF PRACTICE.
4. ALL DIMENSIONS ARE TO BE VERIFIED WITH THE CONTRACTOR ON SITE PRIOR TO MANUFACTURE OR INSTALLATION.
5. N KERRISON DESIGN MUST BE MADE INFORMED OF ANY AMENDMENTS TO THE DESIGN ON SITE.

REV	DATE	BY	REVISION NOTE
A	19.11.20	NK	ISSUED TO CLIENT
B	21.12.20	NK	ISSUED TO CLIENT
C	03.02.21	NK	ISSUED FOR PLANNING

DRAWING TITLE			
PROJECT			
J03 DOUBLE BARRELLED BREWERY			
SCALE	1:20	DATE	21.12.20
@	A1	REVISION	B
PROJECT ADDRESS			
DOUBLE BARRELLED BREWERY			
Unit 20 Stadium Way, Tilehurst, Reading			
RG30 6BX			

STATUS

FOR APPROVAL

