


NORTH

COPYRIGHT RAMBOLL UK LIMITED. ALL RIGHTS RESERVED. THIS DOCUMENT IS ISSUED FOR THE PARTY WHO COMMISSIONED IT AND FOR THE SPECIFIC PURPOSES CONNECTED WITH THE PROJECT ONLY. IT SHOULD NOT BE RELIED UPON BY ANY OTHER PARTY OR USED FOR ANY OTHER PURPOSE. RAMBOLL ACCEPTS NO RESPONSIBILITY OR LIABILITY WHICH MAY ARISE FROM RELIANCE OR USE OF THIS DOCUMENT OR THE DATA CONTAINED HEREIN BY ANY OTHER PARTY OR FOR ANY OTHER PURPOSE.

NOTES

1. DO NOT SCALE FROM THIS DRAWING.
2. ALL DIMENSIONS ARE IN MILLIMETRES U.N.O.
3. ALL LEVELS ARE IN METRES ABOVE ORDNANCE DATUM U.N.O.
4. THIS DRAWING IS TO BE READ IN CONJUNCTION WITH ALL RELEVANT ARCHITECTS AND ENGINEERS DRAWINGS AND SPECIFICATIONS.
5. REFER TO DRAWING SHR-RMB-SB-XX-DR-S-23-000010 FOR GENERAL NOTES.
6. FOR FILE SCHEDULE, REFER TO DRAWING SHR-RMB-XX-SB-PL-DR-S-31-000411 SERIES.

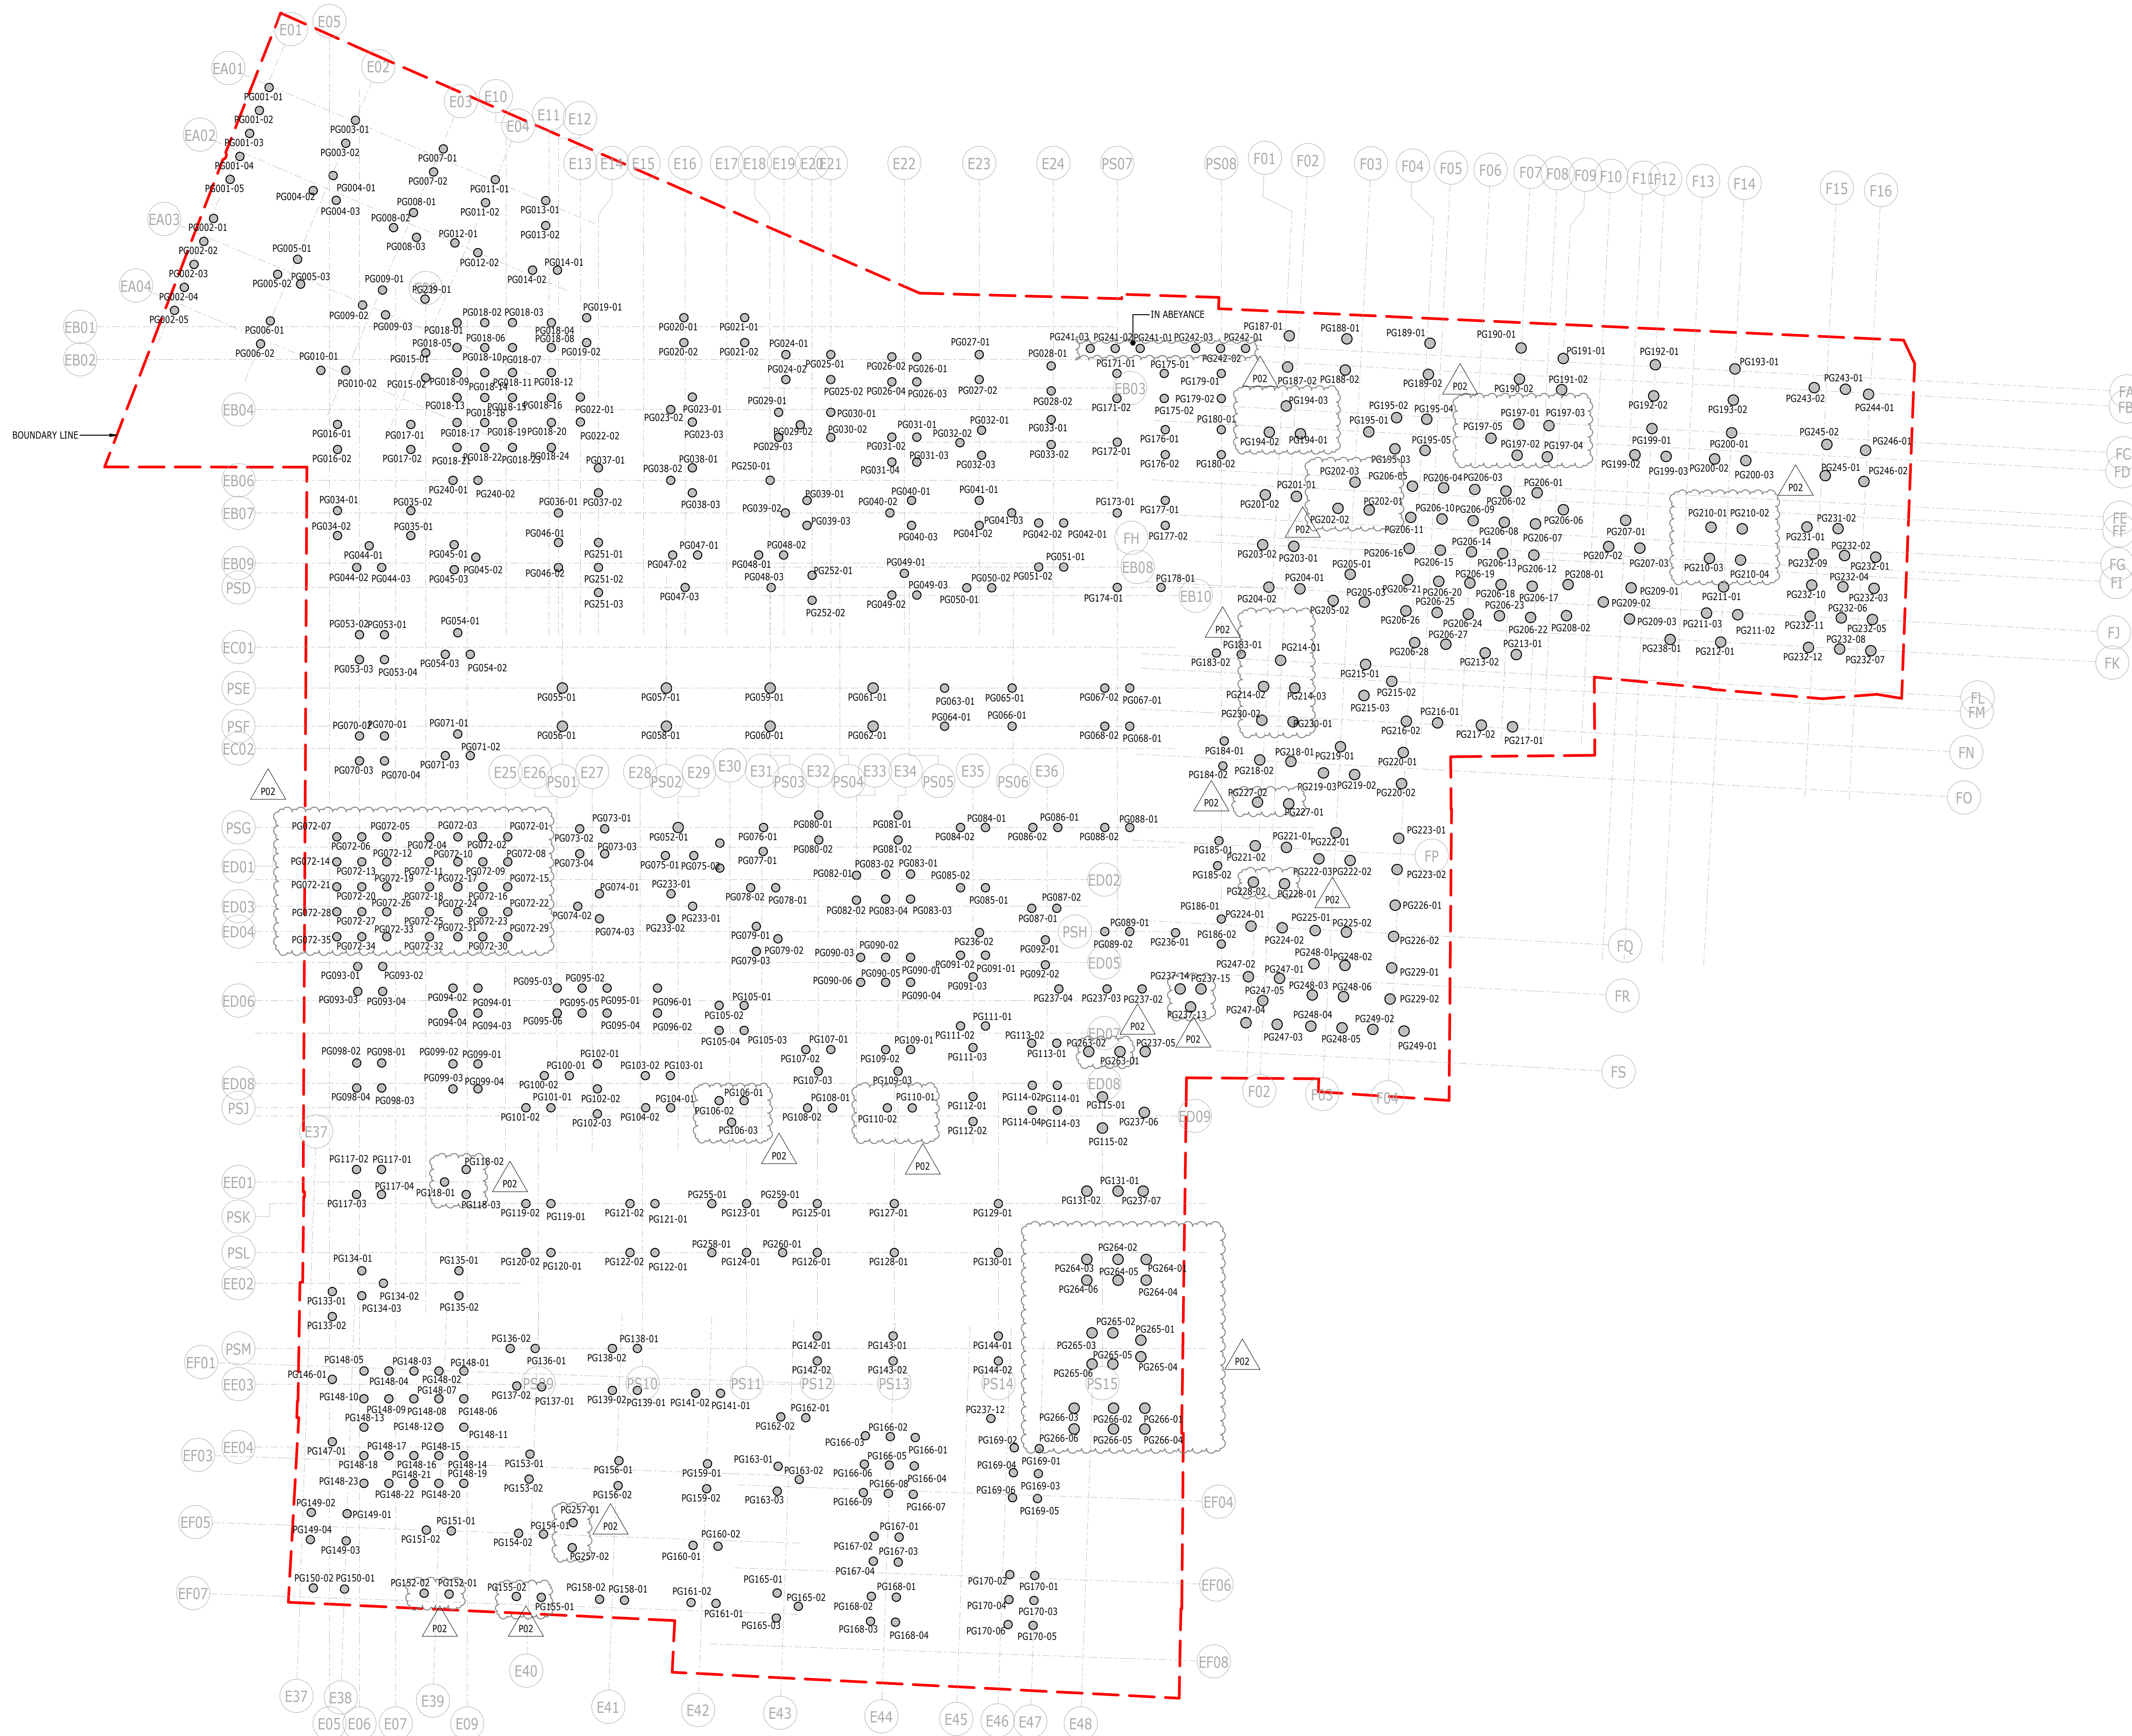

PO2	PLANNING ISSUE	02/11/2020	J.F.	KJ
CO1	ISSUED FOR CONSTRUCTION	14/02/2020	A.C.	KJ
	SHEET ORIGINATOR CODE	30/01/2020	AC	KJ
PO1	CHANGED FROM RAM TO RMB, JRLG CODE ADDED	2020	HL	
Rev	Description	Date	By	App

PRELIMINARY

STATION HILL
READING

RAMBOLL

240 BLACKFRIARS ROAD, SE1 8NW
TEL: 020 7631 5291 london@ramboll.co.uk
www.ramboll.co.uk

**SOUTH SITE
PILE
GENERAL ARRANGEMENT**

Project No:	Scale (B A3):	Date:	Drawn:
1620004716	1 : 200	FEB 2019	AC
Drawing No:	Rev:		
SHR-RMB-BN-FN-DR-S-03-000500	P02		

PILE SCHEDULE SHEET 01															
PILE REF	PILE DIA (mm)	NORTHING (m)	EASTING (m)	CUT OFF LEVEL (m AOD)	VERTICAL ACTIONS						HORIZONTAL ACTIONS				
					DL (Max) (kN)	DL (Min) (kN)	IL (Max) (kN)	IL (Min) (kN)	WIND (Max) (kN)	WIND (Min) (kN)	DL (kN)	IL (kN)	EARTH PRESSURE (kN)	ACCIDENTAL Ad (kN)	WIND (kN)
PG001-01	6000 RC PILE	173691.10	471294.68	37675.00	1700	950	325	175	325	-325	10	5		75	45
PG001-02	6000 RC PILE	173689.35	471294.28	37675.00	1700	950	325	175	325	-325	10	5		75	45
PG001-03	6000 RC PILE	173687.59	471293.89	37675.00	1700	950	325	175	325	-325	10	5		75	45
PG001-04	6000 RC PILE	173685.83	471293.49	37675.00	1700	950	325	175	325	-325	10	5		75	45
PG001-05	6000 RC PILE	173684.08	471293.10	37675.00	1700	950	325	175	325	-325	10	5		75	45
PG002-01	6000 RC PILE	173681.10	471292.42	37675.00	1525	950	300	175	275	-275	10	5		30	45
PG002-02	6000 RC PILE	173679.34	471292.03	37675.00	1525	950	300	175	275	-275	10	5		30	45
PG002-03	6000 RC PILE	173677.59	471291.63	37675.00	1525	950	300	175	275	-275	10	5		30	45
PG002-04	6000 RC PILE	173675.83	471291.24	37675.00	1525	950	300	175	275	-275	10	5		30	45
PG002-05	6000 RC PILE	173674.07	471290.84	37675.00	1525	950	300	175	275	-275	10	5		30	45
PG003-01	6000 RC PILE	173689.89	471301.22	37925.00	1575		350							75	
PG003-02	6000 RC PILE	173688.13	471300.83	37925.00	1575		350							75	
PG004-01	6000 RC PILE	173685.68	471300.35	37675.00	1425		300							40	
PG004-02	6000 RC PILE	173684.36	471299.13	37675.00	1425		300							40	
PG004-03	6000 RC PILE	173683.96	471300.89	37675.00	1425		300							40	
PG005-01	6000 RC PILE	173679.28	471298.91	37675.00	1425		300							40	
PG005-02	6000 RC PILE	173677.96	471297.69	37675.00	1425		300							40	
PG005-03	6000 RC PILE	173677.56	471299.45	37675.00	1425		300							40	
PG006-01	6000 RC PILE	173674.56	471297.77	37675.00	1575		350							75	
PG006-02	6000 RC PILE	173672.81	471297.38	37675.00	1575		350							75	
PG007-01	6000 RC PILE	173688.99	471307.82	37925.00	1225		275							85	
PG007-02	6000 RC PILE	173687.24	471307.43	37925.00	1225		275							85	
PG008-01	6000 RC PILE	173684.09	471306.53	37675.00	1425		300								
PG008-02	6000 RC PILE	173682.77	471305.31	37675.00	1425		300								
PG008-03	6000 RC PILE	173682.37	471307.06	37675.00	1425		300								
PG009-01	6000 RC PILE	173678.20	471305.33	37675.00	1600		550								
PG009-02	6000 RC PILE	173676.88	471304.11	37675.00	1600		550								
PG009-03	6000 RC PILE	173676.48	471305.87	37675.00	1600		550								
PG010-01	6000 RC PILE	173671.71	471301.99	37675.00	1575		350								
PG010-02	6000 RC PILE	173672.03	471303.76	37675.00	1575		350								
PG011-01	6000 RC PILE	173687.48	471311.91	37525.00	1225		275							85	
PG011-02	6000 RC PILE	173685.73	471311.51	37525.00	1225		275							85	
PG012-01	6000 RC PILE	173682.47	471309.86	37525.00	1825		550								
PG012-02	6000 RC PILE	173682.08	471311.61	37525.00	1825		550								
PG013-01	6000 RC PILE	173686.64	471315.75	37525.00	1800		375							85	
PG013-02	6000 RC PILE	173684.87	471316.07	37525.00	1800		375							85	
PG014-01	6000 RC PILE	173681.86	471317.48	37525.00	1225		275								
PG014-02	6000 RC PILE	173681.54	471315.71	37525.00	1225		275								
PG015-01	6000 RC PILE	173674.30	471309.20	37675.00	1575		350								
PG015-02	6000 RC PILE	173672.53	471309.53	37675.00	1575		350								
PG016-01	6000 RC PILE	173668.09	471303.87	37675.00	1825		550								
PG016-02	6000 RC PILE	173666.31	471304.19	37675.00	1825		550								
PG017-01	6000 RC PILE	173669.03	471309.07	37675.00	1825		550								
PG017-02	6000 RC PILE	173667.26	471309.39	37675.00	1825		550								
PG018-01	6000 RC PILE	173676.85	471311.03	35825.00	1525	725	250	50	600	-575	15	5			55
PG018-02	6000 RC PILE	173677.21	471313.00	35825.00	1525	725	250	50	600	-575	15	5			55
PG018-03	6000 RC PILE	173677.56	471314.97	35825.00	1525	725	250	50	600	-575	15	5			55
PG018-04	6000 RC PILE	173678.06	471317.72	37025.00	1525	725	250	50	600	-575	15	5			55
PG018-05	6000 RC PILE	173675.08	471311.36	35825.00	1525	725	250	50	600	-575	15	5			55
PG018-06	6000 RC PILE	173675.43	471313.32	35825.00	1525	725	250	50	600	-575	15	5			55
PG018-07	6000 RC PILE	173675.79	471315.29	35825.00	1525	725	250	50	600	-575	15	5			55
PG018-08	6000 RC PILE	173676.29	471318.05	37025.00	1525	725	250	50	600	-575	15	5			55
PG018-09	6000 RC PILE	173673.31	471311.68	35825.00	1525	725	250	50	600	-575	15	5			55
PG018-10	6000 RC PILE	173673.66	471313.65	35825.00	1525	725	250	50	600	-575	15	5			55
PG018-11	6000 RC PILE	173674.02	471315.61	35825.00	1525	725	250	50	600	-575	15	5			55
PG018-12	6000 RC PILE	173674.52	471318.37	37025.00	1525	725	250	50	600	-575	15	5			55
PG018-13	6000 RC PILE	173671.54	471312.00	35825.00	1525	725	250	50	600	-575	15	5			55
PG018-14	6000 RC PILE	173671.89	471313.97	35825.00	1525	725	250	50	600	-575	15	5			55
PG018-15	6000 RC PILE	173672.25	471315.94	35825.00	1525	725	250	50	600	-575	15	5			55
PG018-16	6000 RC PILE	173672.75	471318.69	37025.00	1525	725	250	50	600	-575	15	5			55
PG018-17	6000 RC PILE	173669.76	471312.32	35825.00	1525	725	250	50	600	-575	15	5			55
PG018-18	6000 RC PILE	173670.12	471314.29	35825.00	1525	725	250	50	600	-575	15	5			55
PG018-19	6000 RC PILE	173670.48	471316.26	35825.00	1525	725	250	50	600	-575	15	5			55
PG018-20	6000 RC PILE	173670.98	471319.01	37025.00	1525	725	250	50	600	-575	15	5			55
PG018-21	6000 RC PILE	173667.99	471312.64	37025.00	1525	725	250	50	600	-575	15	5			55
PG018-22	6000 RC PILE														

PILE SCHEDULE SHEET 02																
PILE REF	PILE DIA (mm)	NORTHING (m)	EASTING (m)	CUT OFF LEVEL (m AOD)	VERTICAL ACTIONS						HORIZONTAL ACTIONS					
					DL (Max) (kN)	DL (Min) (kN)	IL (Max) (kN)	IL (Min) (kN)	WIND (Max) (kN)	WIND (Min) (kN)	DL (kN)	IL (kN)	EARTH PRESSURE (kN)	ACCIDENTAL Ad (kN)	WIND (kN)	
PG031-01	6000 RC PILE	173674.66	471345.12	37075.00	1400	1025	375	225	250	-175	25	10		125		50
PG031-02	6000 RC PILE	173674.34	471343.35	37075.00	1400	1025	375	225	250	-175	25	10		125		50
PG031-03	6000 RC PILE	173672.89	471345.44	37075.00	1400	1025	375	225	250	-175	25	10		125		50
PG031-04	6000 RC PILE	173672.57	471343.67	37075.00	1400	1025	375	225	250	-175	25	10		125		50
PG032-01	6000 RC PILE	173675.98	471349.63	37675.00	1425		300									
PG032-02	6000 RC PILE	173674.82	471348.25	37675.00	1425		300									
PG032-03	6000 RC PILE	173674.21	471349.95	37675.00	1425		300									
PG033-01	6000 RC PILE	173677.63	471354.42	37675.00	1575		350									
PG033-02	6000 RC PILE	173675.86	471354.75	37675.00	1575		350									
PG034-01	6000 RC PILE	173661.98	471304.98	38075.00	1575		350									
PG034-02	6000 RC PILE	173660.20	471305.30	38075.00	1575		350							300		
PG035-01	6000 RC PILE	173661.15	471310.50	37675.00	1575		350							300		
PG035-02	6000 RC PILE	173662.92	471310.18	37675.00	1575		350									
PG036-01	6000 RC PILE	173664.66	471320.68	37675.00	725		150									
PG037-01	6000 RC PILE	173668.37	471322.94	37675.00	1425		300									
PG037-02	6000 RC PILE	173666.60	471323.26	37675.00	1425		300									
PG038-01	6000 RC PILE	173669.59	471329.60	37675.00	1650		650									
PG038-02	6000 RC PILE	173668.42	471328.22	37675.00	1650		650									
PG038-03	6000 RC PILE	173667.81	471329.92	37675.00	1650		650									
PG039-01	6000 RC PILE	173668.75	471338.15	37675.00	1600		550									
PG039-02	6000 RC PILE	173667.59	471336.78	37675.00	1600		550									
PG039-03	6000 RC PILE	173666.98	471338.47	37675.00	1600		550									
PG040-01	6000 RC PILE	173670.10	471345.56	37675.00	1425		300									
PG040-02	6000 RC PILE	173668.94	471344.19	37675.00	1425		300									
PG040-03	6000 RC PILE	173668.33	471345.88	37675.00	1425		300									
PG041-01	6000 RC PILE	173670.97	471350.36	38075.00	1575		350									
PG041-02	6000 RC PILE	173669.20	471350.69	38075.00	1575		350								50	
PG041-03	6000 RC PILE	173670.51	471352.83	38075.00	1575		350								50	
PG042-01	6000 RC PILE	173670.46	471356.64	37675.00	1575		350									
PG042-02	6000 RC PILE	173670.14	471354.87	37675.00	1575		350									
PG044-01	6000 RC PILE	173659.89	471307.68	37675.00	1825		550									
PG044-02	6000 RC PILE	173658.19	471307.08	37675.00	1825		550									
PG044-03	6000 RC PILE	173658.52	471308.85	37675.00	1825		550									
PG045-01	6000 RC PILE	173661.06	471313.70	37675.00	1225		275									
PG045-02	6000 RC PILE	173660.45	471315.39	37675.00	1225		275									
PG045-03	6000 RC PILE	173659.29	471314.02	37675.00	1225		275									
PG046-01	6000 RC PILE	173662.56	471321.06	37675.00	1575		350									
PG046-02	6000 RC PILE	173660.79	471321.39	37675.00	1575		350									
PG047-01	6000 RC PILE	173663.47	471331.10	38075.00	1425		300								50	
PG047-02	6000 RC PILE	173663.15	471329.32	38075.00	1425		300								50	
PG047-03	6000 RC PILE	173661.01	471330.63	38075.00	1425		300								50	
PG048-01	6000 RC PILE	173664.26	471335.42	38075.00	1825		550									
PG048-02	6000 RC PILE	173664.58	471337.20	38075.00	1825		550									
PG048-03	6000 RC PILE	173662.12	471336.73	38075.00	1825		550									
PG049-01	6000 RC PILE	173664.83	471345.99	37675.00	1425		300									
PG049-02	6000 RC PILE	173663.14	471345.39	37675.00	1425		300									
PG049-03	6000 RC PILE	173663.46	471347.16	37675.00	1425		300									
PG050-01	6000 RC PILE	173664.62	471350.61	37675.00	1425		300									
PG050-02	6000 RC PILE	173664.94	471352.38	37675.00	1425		300									
PG051-01	6000 RC PILE	173667.34	471357.21	37675.00	1825		550									
PG051-02	6000 RC PILE	173667.02	471355.44	37675.00	1825		550									
PG052-01	7500 RC PILE	173643.90	471333.23	37675.00	1275		300								75	
PG053-01	6000 RC PILE	173653.78	471309.91	37675.00	1550		325									
PG053-02	6000 RC PILE	173653.46	471308.14	37675.00	1550		325									
PG053-03	6000 RC PILE	173651.69	471308.46	37675.00	1550		325									
PG053-04	6000 RC PILE	173652.01	471310.23	37675.00	1550		325									
PG054-01	6000 RC PILE	173654.87	471315.09	37675.00	1600		550									
PG054-02	6000 RC PILE	173653.49	471316.25	37675.00	1600		550									
PG054-03	6000 RC PILE	173653.17	471314.48	37675.00	1600		550									
PG055-01	7500 RC PILE	173652.29	471323.22	37675.00	1800		375								75	
PG056-01	7500 RC PILE	173649.59	471323.71	37675.00	1800		375								75	
PG057-01	7500 RC PILE	173653.63	471330.60	37675.00	1800		375								75	
PG058-01	7500 RC PILE	173650.93	471331.09	37675.00	1800		375								75	
PG059-01	7500 RC PILE	173654.97	471337.95	37675.00	1800		375								75	
PG060-01	7500 RC PILE	173652.26	471338.44	37675.00	1800		375								75	
PG061-01	7500 RC PILE	173656.30	471345.26	37675.00	1800		375								75	
PG062-01	7500 RC PILE	173653.59	471345.75	37675.00	1275		300								75	
PG063-01	6000 RC PILE	173657.22	471350.32	37675.00	1275		300									
PG064-01	6000 RC PILE	173654.51	471350.82	37675.00	1275		300									
PG065-01	6000 RC PILE	173658.09	471355.12	37675.00	1800		375									
PG066-01	6000 RC PILE	173655.38	471355.61	37675.00	1275		300									
PG067-01	6000 RC PILE	173659.61	471363.46	37675.00	1275		300								75	
PG067-02	6000 RC PILE	173659.29	471361.69	37675.00	1275		300								75	
PG068-01	6000 RC PILE	173656.90	471363.95	37675.00	1275		300								75	
PG068-02	6000 RC PILE	173656.58	471362.18	37675.00	1275		300								75	

COPYRIGHT RAMBOLL UK LIMITED. ALL RIGHTS RESERVED. THIS DOCUMENT IS ISSUED FOR THE PARTY WHO COMMISSIONED IT AND FOR THE SPECIFIC PURPOSES CONNECTED WITH THE PROJECT ONLY. IT SHOULD NOT BE RELIED UPON BY ANY OTHER PARTY OR USED FOR ANY OTHER PURPOSE. RAMBOLL ACCEPTS NO RESPONSIBILITY OR LIABILITY WHICH MAY ARISE FROM RELIANCE OR USE OF THIS DOCUMENT OR THE DATA CONTAINED HEREIN BY ANY OTHER PARTY OR FOR ANY OTHER PURPOSE.

NOTES

- DO NOT SCALE FROM THIS DRAWING.
- ALL DIMENSIONS ARE IN MILLIMETRES U.N.O.
- ALL LEVELS ARE IN METRES ABOVE ORDNANCE DATUM U.N.O.
- THIS DRAWING IS TO BE READ IN CONJUNCTION WITH ALL RELEVANT ARCHITECTS AND ENGINEERS DRAWINGS AND SPECIFICATIONS.
- REFER TO DRAWING SHR-RMB-SB-XX-DR-S-23-000010 FOR GENERAL NOTES.

PILECAPS REFS NOT USED
PG043
PG069

P02

P02	PLANNING ISSUE	02/11 2020	J.F. JC	KJ
C01	ISSUED FOR CONSTRUCTION	14/02/ 2020	AC HI	KJ
P01	SHEET ORIGINATOR CODE CHANGED FROM RAM TO RMB, JRLG CODE ADDED	30/01/ 2020	AC HI	KJ
REV	DESCRIPTION	DATE	BY CHK	APP

PRELIMINARY

STATION HILL
READING

RAMBOLL

240 BLACKFRIARS ROAD, SE1 8NW
TEL: 020 7631 5291 london@ramboll.co.uk
www.ramboll.co.uk

SOUTH SITE
PILE SCHEDULE
SHEET 02

Project No: 1620004716	Scale (@ A1): NTS	Date: APR 2019	Drawn: AC
Drawing No: SHR-RMB-ZZ-FN-DR-S-31-000412	Rev: P02		

PILE SCHEDULE SHEET 03															
PILE REF	PILE DIA (mm)	NORTHING (m)	EASTING (m)	CUT OFF LEVEL (m AOD)	VERTICAL ACTIONS						HORIZONTAL ACTIONS				
					DL (Max) (kN)	DL (Min) (kN)	IL (Max) (kN)	IL (Min) (kN)	WIND (Max) (kN)	WIND (Min) (kN)	DL (kN)	IL (kN)	EARTH PRESSURE (kN)	ACCIDENTAL Ad (kN)	WIND (kN)
PG070-01	6000 RC PILE	173646.60	471311.22	37675.00	1625		350								
PG070-02	6000 RC PILE	173646.28	471309.45	37675.00	1625		350								
PG070-03	6000 RC PILE	173644.51	471309.77	37675.00	1625		350								
PG070-04	6000 RC PILE	173644.83	471311.54	37675.00	1625		350								
PG071-01	6000 RC PILE	173647.68	471316.39	37675.00	1650		650								
PG071-02	6000 RC PILE	173646.31	471317.56	37675.00	1650		650								
PG071-03	6000 RC PILE	173645.99	471315.79	37675.00	1650		650								
PG072-01	6000 RC PILE	173641.04	471321.27	37075.00	1750	750	500	150	300	-475	20	5	20		50
PG072-02	6000 RC PILE	173640.71	471319.49	37075.00	1750	750	500	150	300	-475	20	5	20		50
PG072-03	6000 RC PILE	173640.39	471317.72	37075.00	1750	750	500	150	300	-475	20	5	20		50
PG072-04	6000 RC PILE	173640.03	471315.71	37075.00	1750	750	500	150	300	-475	20	5	20		50
PG072-05	6000 RC PILE	173639.47	471312.68	37075.00	1750	750	500	150	300	-475	20	5	20		50
PG072-06	6000 RC PILE	173639.15	471310.91	37075.00	1750	750	500	150	300	-475	20	5	20		50
PG072-07	6000 RC PILE	173638.83	471309.14	37075.00	1750	750	500	150	300	-475	20	5	20		50
PG072-08	6000 RC PILE	173639.26	471321.59	37075.00	1750	750	500	150	300	-475	20	5	20		50
PG072-09	6000 RC PILE	173638.94	471319.82	37075.00	1750	750	500	150	300	-475	20	5	20		50
PG072-10	6000 RC PILE	173638.62	471318.05	37075.00	1750	750	500	150	300	-475	20	5	20		50
PG072-11	6000 RC PILE	173638.25	471316.03	37075.00	1750	750	500	150	300	-475	20	5	20		50
PG072-12	6000 RC PILE	173637.70	471313.00	37075.00	1750	750	500	150	300	-475	20	5	20		50
PG072-13	6000 RC PILE	173637.38	471311.23	37075.00	1750	750	500	150	300	-475	20	5	20		50
PG072-14	6000 RC PILE	173637.06	471309.46	37075.00	1750	750	500	150	300	-475	20	5	20		50
PG072-15	6000 RC PILE	173637.49	471321.91	37075.00	1750	750	500	150	300	-475	20	5	20		50
PG072-16	6000 RC PILE	173637.17	471320.14	35425.00	1750	750	500	150	300	-475	20	5	20		50
PG072-17	6000 RC PILE	173636.85	471318.37	35425.00	1750	750	500	150	300	-475	20	5	20		50
PG072-18	6000 RC PILE	173636.48	471316.35	35425.00	1750	750	500	150	300	-475	20	5	20		50
PG072-19	6000 RC PILE	173635.93	471313.33	35425.00	1750	750	500	150	300	-475	20	5	20		50
PG072-20	6000 RC PILE	173635.61	471311.55	37075.00	1750	750	500	150	300	-475	20	5	20		50
PG072-21	6000 RC PILE	173635.29	471309.78	37075.00	1750	750	500	150	300	-475	20	5	20		50
PG072-22	6000 RC PILE	173635.72	471322.23	37075.00	1750	750	500	150	300	-475	20	5	20		50
PG072-23	6000 RC PILE	173635.40	471320.46	35425.00	1750	750	500	150	300	-475	20	5	20		50
PG072-24	6000 RC PILE	173635.08	471318.69	35425.00	1750	750	500	150	300	-475	20	5	20		50
PG072-25	6000 RC PILE	173634.71	471316.67	35425.00	1750	750	500	150	300	-475	20	5	20		50
PG072-26	6000 RC PILE	173634.16	471313.65	35425.00	1750	750	500	150	300	-475	20	5	20		50
PG072-27	6000 RC PILE	173633.84	471311.88	37075.00	1750	750	500	150	300	-475	20	5	20		50
PG072-28	6000 RC PILE	173633.52	471310.11	37075.00	1750	750	500	150	300	-475	20	5	20		50
PG072-29	6000 RC PILE	173633.95	471322.55	37075.00	1750	750	500	150	300	-475	20	5	20		50
PG072-30	6000 RC PILE	173633.63	471320.78	35425.00	1750	750	500	150	300	-475	20	5	20		50
PG072-31	6000 RC PILE	173633.31	471319.01	35425.00	1750	750	500	150	300	-475	20	5	20		50
PG072-32	6000 RC PILE	173632.94	471316.99	35425.00	1750	750	500	150	300	-475	20	5	20		50
PG072-33	6000 RC PILE	173632.39	471313.97	35425.00	1750	750	500	150	300	-475	20	5	20		50
PG072-34	6000 RC PILE	173632.07	471312.20	37075.00	1750	750	500	150	300	-475	20	5	20		50
PG072-35	6000 RC PILE	173631.75	471310.43	37075.00	1750	750	500	150	300	-475	20	5	20		50
PG073-01	6000 RC PILE	173642.86	471328.03	37675.00	1425		300							40	
PG073-02	6000 RC PILE	173642.53	471326.26	37675.00	1425		300							40	
PG073-03	6000 RC PILE	173641.09	471328.36	37675.00	1425		300							40	
PG073-04	6000 RC PILE	173640.76	471326.59	37675.00	1425		300							40	
PG074-01	6000 RC PILE	173638.18	471328.50	37675.00	1425		300						190		
PG074-02	6000 RC PILE	173637.02	471327.12	37675.00	1425		300						190		
PG074-03	6000 RC PILE	173636.41	471328.82	37675.00	1425		300						190		
PG075-01	6000 RC PILE	173641.74	471332.68	37675.00	1225		275							30	
PG075-02	6000 RC PILE	173642.11	471334.70	37675.00	1225		275							30	
PG076-01	6000 RC PILE	173645.00	471339.28	37675.00	1275		300							75	
PG077-01	6000 RC PILE	173643.30	471339.57	37675.00	725		150							75	
PG078-01	6000 RC PILE	173640.88	471340.92	37675.00	1225		275								
PG078-02	6000 RC PILE	173640.56	471339.15	37675.00	1225		275								
PG079-01	6000 RC PILE	173637.89	471340.05	38075.00	1650		650					100			
PG079-02	6000 RC PILE	173637.29	471341.74	38075.00	1650		650					100			
PG079-03	6000 RC PILE	173636.12	471340.37	38075.00	1650		650					100			
PG080-01	6000 RC PILE	173646.60	471343.04	37675.00	1800		375							40	
PG080-02	6000 RC PILE	173644.82	471343.36	37675.00	1800		375							40	
PG081-01	6000 RC PILE	173647.62	471348.												

PILE SCHEDULE SHEET 04

PILE REF	PILE DIA (mm)	NORTHING (m)	EASTING (m)	CUT OFF LEVEL (m AOD)	VERTICAL ACTIONS				WIND (Max) (kN)	WIND (Min) (kN)	HORIZONTAL ACTIONS				
					DL (Max) (kN)	DL (Min) (kN)	IL (Max) (kN)	IL (Min) (kN)			DL (kN)	IL (kN)	EARTH PRESSURE (kN)	ACCIDENTAL Ad (kN)	WIND (kN)
PG096-01	6000 RC PILE	173632.24	471333.83	38075.00	1275		300								
PG096-02	6000 RC PILE	173630.47	471334.15	38075.00	1275		300								
PG098-01	6000 RC PILE	173623.37	471315.24	39975.00	1625		350								
PG098-02	6000 RC PILE	173623.05	471313.47	39975.00	1625		350								
PG098-03	6000 RC PILE	173621.60	471315.56	39975.00	1625		350								
PG098-04	6000 RC PILE	173621.28	471313.79	39975.00	1625		350								
PG099-01	6000 RC PILE	173624.55	471322.08	39975.00	1600		550							50	
PG099-02	6000 RC PILE	173624.23	471320.31	39975.00	1600		550							50	
PG099-03	6000 RC PILE	173622.46	471320.63	39975.00	1600		550							50	
PG099-04	6000 RC PILE	173622.78	471322.40	39975.00	1600		550							50	
PG100-01	6000 RC PILE	173624.90	471328.71	39975.00	1600		550							40	
PG100-02	6000 RC PILE	173624.57	471326.94	39975.00	1600		550							40	
PG101-01	6000 RC PILE	173622.38	471327.82	39975.00	1275		300							40	
PG101-02	6000 RC PILE	173622.06	471326.05	39975.00	1275		300							40	
PG102-01	6000 RC PILE	173626.09	471330.55	38075.00	1225		275							50	
PG102-02	6000 RC PILE	173624.32	471330.87	38075.00	1225		275							50	
PG102-03	6000 RC PILE	173622.55	471331.19	38075.00	1225		275							50	
PG103-01	6000 RC PILE	173626.20	471335.87	38075.00	1425		300							40	
PG103-02	6000 RC PILE	173625.88	471334.10	38075.00	1425		300							40	
PG104-01	6000 RC PILE	173623.92	471336.31	38075.00	1275		300							40	
PG104-02	6000 RC PILE	173623.60	471334.54	38075.00	1275		300							40	
PG105-01	6000 RC PILE	173632.13	471340.20	39975.00	1400		475							40	
PG105-02	6000 RC PILE	173631.81	471338.43	39975.00	1400		475							40	
PG105-03	6000 RC PILE	173630.36	471340.52	39975.00	1400		475							40	
PG105-04	6000 RC PILE	173630.04	471338.75	39975.00	1400		475							40	
PG106-01	6000 RC PILE	173625.37	471341.43	38075.00	1650		650							50	
PG106-02	6000 RC PILE	173625.05	471339.66	38075.00	1650		650							50	
PG106-03	6000 RC PILE	173623.68	471340.82	38075.00	1650		650							50	
PG107-01	6000 RC PILE	173630.12	471346.92	38075.00	1650		650							50	
PG107-02	6000 RC PILE	173629.80	471345.15	38075.00	1650		650							50	
PG107-03	6000 RC PILE	173628.42	471346.31	38075.00	1650		650							50	
PG108-01	6000 RC PILE	173626.00	471347.79	38075.00	1825		550							75	
PG108-02	6000 RC PILE	173625.68	471346.02	38075.00	1825		550							75	
PG109-01	6000 RC PILE	173631.15	471352.57	39975.00	1575		350							50	
PG109-02	6000 RC PILE	173630.82	471350.80	39975.00	1575		350							50	
PG109-03	6000 RC PILE	173629.45	471351.97	39975.00	1575		350							50	
PG110-01	6000 RC PILE	173627.03	471353.45	38075.00	1825		550							75	
PG110-02	6000 RC PILE	173626.71	471351.68	38075.00	1825		550							75	
PG111-01	6000 RC PILE	173633.78	471357.58	40375.00	1425		300							50	
PG111-02	6000 RC PILE	173633.46	471355.81	40375.00	1425		300							50	
PG111-03	6000 RC PILE	173632.09	471356.98	40375.00	1425		300							50	
PG112-01	6000 RC PILE	173628.62	471357.61	39975.00	1825		550						75	40	
PG112-02	6000 RC PILE	173626.85	471357.93	39975.00	1825		550						75	40	
PG113-01	6000 RC PILE	173633.48	471362.86	39975.00	1825		550						75	25	
PG113-02	6000 RC PILE	173633.16	471361.09	39975.00	1825		550						75	25	
PG114-01	6000 RC PILE	173630.50	471363.44	39975.00	1575		350						75	25	
PG114-02	6000 RC PILE	173630.18	471361.67	39975.00	1575		350						75	25	
PG114-03	6000 RC PILE	173628.73	471363.76	39975.00	1575		350						75	25	
PG114-04	6000 RC PILE	173628.41	471361.99	39975.00	1575		350						75	25	
PG115-01	7500 RC PILE	173630.27	471366.79	39975.00	725		150						75	40	
PG115-02	7500 RC PILE	173628.05	471367.19	39975.00	725		150						75	40	
PG117-01	6000 RC PILE	173615.82	471316.60	39975.00	1650		650						75	40	
PG117-02	6000 RC PILE	173615.50	471314.83	39975.00	1650		650								
PG117-03	6000 RC PILE	173613.72	471315.15	39975.00	1650		650								
PG117-04	6000 RC PILE	173614.05	471316.92	39975.00	1650		650							40	
PG118-01	6000 RC PILE	173615.75	471321.23	39975.00	1650		650								
PG118-02	6000 RC PILE	173616.91	471322.60	39975.00	1650		650								
PG118-03	6000 RC PILE	173615.14	471322.92	39975.00	1650		650								
PG119-01	6000 RC PILE	173615.58	471329.05	39975.00	1275		300							75	
PG119-02	6000 RC PILE	173615.26	471327.28	39975.00	1275		300							75	
PG120-01	6000 RC PILE	173612.11	471329.69	39975.00	1275		300							75	
PG120-02	6000 RC PILE	173611.79	471327.92	39975.00	1275		300							75	
PG121-01	6000 RC PILE	173616.92	471336.43	39975.00	1275		300							75	
PG121-02	6000 RC PILE	173616.60	471334.66	39975.00	1275		300							75	
PG122-01	6000 RC PILE	173613.45	471337.07	39975.00	1425		300							75	
PG122-02	6000 RC PILE	173613.13	471335.29	39975.00	1425		300							75	
PG123-01	6000 RC PILE	173618.10	471342.93	39975.00	725		150							75	
PG124-01	6000 RC PILE	173614.63	471343.56	39975.00	725		150							75	
PG125-01	6000 RC PILE	173619.02	471347.94	39975.00	1275		300							75	
PG126-01	6000 RC PILE	173615.54	471348.58	39975.00	1275		300							75	
PG127-01	6000 RC PILE	173620.01	471353.41	39975.00	1275		300							75	
PG128-01	6000 RC PILE	173616.54	471354.04	39975.00	1275		300							75	
PG129-01	6000 RC PILE	173621.35	471360.79	39975.00	1275		300							75	
PG130-01	6000 RC PILE	173617.88	471361.42	39975.00	1275		300							75	
PG131-01	7500 RC PILE	173623.78	471369.11	39975.00	1800		375						285	75	
PG131-02	7500 RC PILE	173623.38	471366.90	39975.00	1800		375						285	75	
PG133-01	6000 RC PILE	173606.53	471314.68	40375.00	1225		275								
PG133-02	6000 RC PILE	173604.76	471315.00	40375.00	1225		275								
PG134-01	6000 RC PILE	173608.38	471316.51	39975.00	1825		550								
PG134-02	6000 RC PILE	173607.77	471318.20	39975.00	1825		550								
PG134-03	6000 RC PILE	173606.61	471316.83	39975.00	1825		550								
PG135-01	6000 RC PILE	173609.63	471323.40	39975.00	1600		550								
PG135-02	6000 RC PILE	173607.86	471323.72	39975.00	1600		550								
PG136-01	6000 RC PILE	173605.11	471329.80	39975.00	1275		300						145	75	
PG136-02	6000 RC PILE	173604.79	471328.03	39975.00	1275		300						145	75	
PG137-01	6000 RC PILE	173602.47	471330.76	39975.00	1225		275						145	75	
PG137-02	6000 RC PILE	173602.21	471328.98	39975.00	1225		275						145	75	
PG138-01	6000 RC PILE	173606.43	471337.05	39975.00	1275		300						145	75	
PG138-02	6000 RC PILE	173606.10	471335.28	39975.00	1275		300						145	75	
PG139-01	6000 RC PILE	173603.45	471337.59	40375.00	1825		550						145	75	
PG139-02	6000 RC PILE	173603.13	471335.82	40375.00	1825		550						145	75	

COPYRIGHT RAMBOLL UK LIMITED. ALL RIGHTS RESERVED. THIS DOCUMENT IS ISSUED FOR THE PARTY WHO COMMISSIONED IT AND FOR THE SPECIFIC PURPOSES CONNECTED WITH THE PROJECT ONLY. IT SHOULD NOT BE RELIED UPON BY ANY OTHER PARTY OR USED FOR ANY OTHER PURPOSE. RAMBOLL ACCEPTS NO RESPONSIBILITY OR LIABILITY WHICH MAY ARISE FROM RELIANCE OR USE OF THIS DOCUMENT OR THE DATA CONTAINED HEREIN BY ANY OTHER PARTY OR FOR ANY OTHER PURPOSE.

NOTES

- DO NOT SCALE FROM THIS DRAWING.
- ALL DIMENSIONS ARE IN MILLIMETRES U.N.O.
- ALL LEVELS ARE IN METRES ABOVE ORDNANCE DATUM U.N.O.
- THIS DRAWING IS TO BE READ IN CONJUNCTION WITH ALL RELEVANT ARCHITECTS AND ENGINEERS DRAWINGS AND SPECIFICATIONS.
- REFER TO DRAWING SHR-RMB-SB-XX-DR-S-23-000010 FOR GENERAL NOTES.

PILECAPS REFS NOT USED
PG097
PG116

P02	PLANNING ISSUE	02/11 2020	J.F. JC	KJ
C01	ISSUED FOR CONSTRUCTION	14/02/ 2020	AC HI	KJ
P01	SHEET ORIGINATOR CODE CHANGED FROM RAM TO RMB, JRLG CODE ADDED	30/01/ 2020	AC HI	KJ
REV	DESCRIPTION	DATE	BY CHK	APP

PILE SCHEDULE SHEET 05																
PILE REF	PILE DIA (mm)	NORTHING (m)	EASTING (m)	CUT OFF LEVEL (m AOD)	VERTICAL ACTIONS						HORIZONTAL ACTIONS					
					DL (Max) (kN)	DL (Min) (kN)	IL (Max) (kN)	IL (Min) (kN)	WIND (Max) (kN)	WIND (Min) (kN)	DL (kN)	IL (kN)	EARTH PRESSURE (kN)	ACCIDENTAL Ad (kN)	WIND (kN)	
PG141-01	6000 RC PILE	173604.32	471343.53	40375.00	1575		350							145	75	
PG141-02	6000 RC PILE	173603.99	471341.76	40375.00	1575		350							145	75	
PG142-01	6000 RC PILE	173609.63	471349.65	39975.00	1275		300							300	40	
PG142-02	6000 RC PILE	173607.86	471349.97	39975.00	1275		300							300	40	
PG143-01	6000 RC PILE	173610.61	471355.03	39975.00	1800		375							300	40	
PG143-02	6000 RC PILE	173608.84	471355.35	39975.00	1800		375							300	40	
PG144-01	6000 RC PILE	173611.97	471362.50	39975.00	1225		275							300	40	
PG144-02	6000 RC PILE	173610.20	471362.82	39975.00	1225		275							300	40	
PG146-01	6000 RC PILE	173600.30	471315.81	40375.00	1275		300							300		40
PG147-01	6000 RC PILE	173595.88	471316.62	40375.00	1800		375									
PG148-01	6000 RC PILE	173602.59	471325.04	39425.00	1375	475	225	75	350	-375	15	5	55			65
PG148-02	6000 RC PILE	173602.27	471323.27	39425.00	1375	475	225	75	350	-375	15	5	55			65
PG148-03	6000 RC PILE	173601.95	471321.50	39425.00	1375	475	225	75	350	-375	15	5	55			65
PG148-04	6000 RC PILE	173601.62	471319.73	39425.00	1375	475	225	75	350	-375	15	5	55			65
PG148-05	6000 RC PILE	173601.30	471317.96	39425.00	1375	475	225	75	350	-375	15	5	55			65
PG148-06	6000 RC PILE	173600.62	471325.39	39425.00	1375	475	225	75	350	-375	15	5	55			65
PG148-07	6000 RC PILE	173600.30	471323.62	39425.00	1375	475	225	75	350	-375	15	5	55			65
PG148-08	6000 RC PILE	173599.98	471321.85	39425.00	1375	475	225	75	350	-375	15	5	55			65
PG148-09	6000 RC PILE	173599.66	471320.08	39425.00	1375	475	225	75	350	-375	15	5	55			65
PG148-10	6000 RC PILE	173599.33	471318.31	39425.00	1375	475	225	75	350	-375	15	5	55			65
PG148-11	6000 RC PILE	173598.61	471325.76	39425.00	1375	475	225	75	350	-375	15	5	55			65
PG148-12	6000 RC PILE	173598.28	471323.99	39425.00	1375	475	225	75	350	-375	15	5	55			65
PG148-13	6000 RC PILE	173597.32	471318.67	39425.00	1375	475	225	75	350	-375	15	5	55			65
PG148-14	6000 RC PILE	173596.59	471326.13	39425.00	1375	475	225	75	350	-375	15	5	55			65
PG148-15	6000 RC PILE	173596.27	471324.35	39425.00	1375	475	225	75	350	-375	15	5	55			65
PG148-16	6000 RC PILE	173595.94	471322.58	39425.00	1375	475	225	75	350	-375	15	5	55			65
PG148-17	6000 RC PILE	173595.62	471320.81	39425.00	1375	475	225	75	350	-375	15	5	55			65
PG148-18	6000 RC PILE	173595.30	471319.04	39425.00	1375	475	225	75	350	-375	15	5	55			65
PG148-19	6000 RC PILE	173594.62	471326.48	39425.00	1375	475	225	75	350	-375	15	5	55			65
PG148-20	6000 RC PILE	173594.30	471324.71	39425.00	1375	475	225	75	350	-375	15	5	55			65
PG148-21	6000 RC PILE	173593.98	471322.94	39425.00	1375	475	225	75	350	-375	15	5	55			65
PG148-22	6000 RC PILE	173593.65	471321.17	39425.00	1375	475	225	75	350	-375	15	5	55			65
PG148-23	6000 RC PILE	173593.33	471319.40	39425.00	1375	475	225	75	350	-375	15	5	55			65
PG149-01	6000 RC PILE	173590.97	471318.60	44355.00	1575		350									
PG149-02	6000 RC PILE	173590.59	471316.04	44355.00	1575		350									
PG149-03	6000 RC PILE	173589.03	471318.88	44355.00	1575		350									
PG149-04	6000 RC PILE	173588.65	471316.32	44355.00	1575		350									
PG150-01	6000 RC PILE	173585.59	471319.38	44355.00	1575		350									
PG150-02	6000 RC PILE	173585.26	471317.16	44355.00	1575		350									
PG151-01	6000 RC PILE	173591.09	471326.21	44575.00	1425		300									
PG151-02	6000 RC PILE	173590.83	471324.43	44575.00	1425		300									
PG152-01	6000 RC PILE	173586.58	471326.87	44575.00	1425		300									
PG152-02	6000 RC PILE	173586.32	471325.09	44575.00	1425		300									
PG153-01	6000 RC PILE	173597.55	471330.80	44575.00	1575		350									
PG153-02	6000 RC PILE	173595.77	471331.06	44575.00	1575		350									
PG154-01	6000 RC PILE	173592.05	471332.79	44575.00	1825		550									
PG154-02	6000 RC PILE	173591.79	471331.01	44575.00	1825		550									
PG155-01	6000 RC PILE	173587.54	471333.45	44575.00	1425		300									
PG155-02	6000 RC PILE	173587.28	471331.67	44575.00	1425		300									
PG156-01	6000 RC PILE	173598.23	471337.19	44575.00	1825		550									
PG156-02	6000 RC PILE	173596.45	471337.45	44575.00	1825		550									
PG158-01	6000 RC PILE	173588.41	471339.39	44575.00	1225		275									
PG158-02	6000 RC PILE	173588.15	471337.60	44575.00	1225		275									
PG159-01	6000 RC PILE	173599.15	471343.51	44575.00	1575		350									
PG159-02	6000 RC PILE	173597.37	471343.77	44575.00	1575		350									
PG160-01	6000 RC PILE	173593.18	471343.54	44575.00	1575		350									
PG160-02	6000 RC PILE	173593.44	471345.32	44575.00	1575		350									
PG161-01	6000 RC PILE	173589.36	471345.92	44575.00	1575		350									
PG161-02	6000 RC PILE	173589.10	471344.14	44575.00	1575		350									
PG162-01	6000 RC PILE	173603.68	471349.89	40375.00	1275		300							145		
PG162-02	6000 RC PILE	173603.42	471348.11	40375.00	1275		300							145		
PG163-01	6000 RC PILE	173599.89	471348.55	44575.00	1825		550									
PG163-02	6000 RC PILE	17357														

PILE SCHEDULE SHEET 06															
PILE REF	PILE DIA (mm)	NORTHING (m)	EASTING (m)	CUT OFF LEVEL (m AOD)	VERTICAL ACTIONS						HORIZONTAL ACTIONS				
					DL (Max) (kN)	DL (Min) (kN)	IL (Max) (kN)	IL (Min) (kN)	WIND (Max) (kN)	WIND (Min) (kN)	DL (kN)	IL (kN)	EARTH PRESSURE (kN)	ACCIDENTAL Ad (kN)	WIND (kN)
PG176-01	6000 RC PILE	173678.39	471362.65	37675.00	725		150								
PG176-02	6000 RC PILE	173676.62	471362.97	37675.00	725		150								
PG177-01	6000 RC PILE	173673.37	471363.56	37675.00	1800		375								
PG177-02	6000 RC PILE	173671.60	471363.88	37675.00	1800		375								
PG178-01	6000 RC PILE	173667.14	471364.38	37675.00	1275		300								
PG179-01	6000 RC PILE	173683.10	471365.90	37675.00	1800		375								
PG179-02	6000 RC PILE	173681.33	471366.22	37675.00	1800		375							85	
PG180-01	6000 RC PILE	173679.11	471366.62	37675.00	1800		375							85	
PG180-02	6000 RC PILE	173677.34	471366.94	37675.00	1800		375								
PG183-01	6000 RC PILE	173663.44	471370.93	37675.00	1800		375								
PG183-02	6000 RC PILE	173663.21	471369.15	37675.00	1800		375								
PG184-01	6000 RC PILE	173657.07	471370.84	37675.00	1225		275							75	
PG184-02	6000 RC PILE	173655.29	471371.07	37675.00	1225		275							75	
PG185-01	6000 RC PILE	173649.93	471371.75	37675.00	1800		375								
PG185-02	6000 RC PILE	173648.15	471371.98	37675.00	1800		375						145	75	
PG186-01	6000 RC PILE	173644.41	471372.93	37675.00	1275		300						145	75	
PG186-02	6000 RC PILE	173642.64	471373.25	37675.00	1275		300						145	75	
PG187-01	7500 RC PILE	173686.64	471370.23	37675.00	1225		275							75	
PG187-02	7500 RC PILE	173684.41	471370.51	37675.00	1225		275							75	
PG188-01	7500 RC PILE	173687.17	471374.36	37775.00	1825		550							75	
PG188-02	7500 RC PILE	173684.94	471374.64	37775.00	1825		550							75	
PG189-01	7500 RC PILE	173687.94	471380.31	37775.00	1425		300							75	
PG189-02	7500 RC PILE	173685.71	471380.59	37775.00	1425		300							75	
PG190-01	7500 RC PILE	173688.77	471386.83	37775.00	1825		550							75	
PG190-02	7500 RC PILE	173686.54	471387.11	37775.00	1825		550							75	
PG191-01	7500 RC PILE	173688.57	471389.95	37925.00	1575		350						40	75	
PG191-02	7500 RC PILE	173686.34	471390.24	37925.00	1575		350						40	75	
PG192-01	7500 RC PILE	173689.32	471396.56	37925.00	1825		550						40	75	
PG192-02	7500 RC PILE	173687.08	471396.85	37925.00	1825		550						40	75	
PG193-01	7500 RC PILE	173690.05	471402.27	37925.00	1825		550						40	75	
PG193-02	7500 RC PILE	173687.81	471402.55	37925.00	1825		550						40	75	
PG194-01	7500 RC PILE	173679.84	471372.29	37675.00	1425		300						40	75	
PG194-02	7500 RC PILE	173679.55	471370.05	37675.00	1425		300								
PG194-03	7500 RC PILE	173681.63	471370.92	37675.00	1425		300								
PG195-01	7500 RC PILE	173680.86	471377.11	37925.00	1600		550								
PG195-02	7500 RC PILE	173682.23	471378.90	37925.00	1600		550								
PG195-03	7500 RC PILE	173680.00	471379.18	37925.00	1600		550								
PG195-04	7500 RC PILE	173682.50	471381.05	37925.00	1600		550								
PG195-05	7500 RC PILE	173680.27	471381.34	37925.00	1600		550								
PG197-01	7500 RC PILE	173683.35	471387.64	37925.00	1825		550								
PG197-02	7500 RC PILE	173681.12	471387.93	37925.00	1825		550								
PG197-03	7500 RC PILE	173683.62	471389.80	37925.00	1825		550								
PG197-04	7500 RC PILE	173681.39	471390.09	37925.00	1825		550								
PG197-05	7500 RC PILE	173681.98	471385.86	37925.00	1825		550								
PG199-01	7500 RC PILE	173684.74	471397.15	37925.00	1400		475								
PG199-02	7500 RC PILE	173682.67	471396.28	37925.00	1400		475								
PG199-03	7500 RC PILE	173682.95	471398.51	37925.00	1400		475								
PG200-01	7500 RC PILE	173685.47	471402.85	37925.00	1400		475								
PG200-02	7500 RC PILE	173683.40	471401.98	37925.00	1400		475								
PG200-03	7500 RC PILE	173683.68	471404.22	37925.00	1400		475								
PG201-01	7500 RC PILE	173675.35	471372.81	37675.00	1825		550								
PG201-02	7500 RC PILE	173675.06	471370.58	37675.00	1825		550								
PG202-01	7500 RC PILE	173675.32	471378.14	37925.00	1400		475								
PG202-02	7500 RC PILE	173675.04	471375.91	37925.00	1400		475								
PG202-03	7500 RC PILE	173677.11	471376.78	37925.00	1400		475								
PG203-01	7500 RC PILE	173671.78	471373.27	37675.00	1275		300								
PG203-02	7500 RC PILE	173671.49	471371.04	37675.00	1275		300								
PG204-01	7500 RC PILE	173668.84	471374.25	37675.00	1425		300								
PG204-02	7500 RC PILE	173668.56	471372.02	37675.00	1425		300								
PG205-01	7500 RC PILE	173670.52	471377.62	37925.00	1400		475								
PG205-02	7500 RC PILE	173668.44	471376.76	37925.00	1400		475								
PG205-03	7500 RC PILE	173668.73	471378.99	37925.00	1400		475								
PG206-01	7500 RC PILE	173678.71	471389.83	37425.00	1550	1250	425	150	725	-775	15	5			40
PG206-02	7500 RC PILE	173678.43	471387.60	37425.00	1550	1250	425	150	725	-775	15	5			40
PG206-03	7500 RC PILE	173678.14	471385.37	37425.00	1550	1250	425	150	725	-775	15	5			40
PG206-04	7500 RC PILE	173677.86	471383.14	37425.00	1550	1250	425	150	725	-775	15	5			40
PG206-05	7500 RC PILE	173677.57	471380.90	37425.00	1550	1250	425	150	725	-775	15	5			40
PG206-06	7500 RC PILE	173677.85	471391.91	37425.00	1550	1250	425	150	725	-775	15	5			

PILE SCHEDULE SHEET 07																
PILE REF	PILE DIA (mm)	NORTHING (m)	EASTING (m)	CUT OFF LEVEL (m AOD)	VERTICAL ACTIONS						HORIZONTAL ACTIONS					
					DL (Max) (kN)	DL (Min) (kN)	IL (Max) (kN)	IL (Min) (kN)	WIND (Max) (kN)	WIND (Min) (kN)	DL (kN)	IL (kN)	EARTH PRESSURE (kN)	ACCIDENTAL Ad (kN)	WIND (kN)	
PG211-01	7500 RC PILE	173674.44	471404.27	37925.00	1600		550									
PG211-02	7500 RC PILE	173672.65	471405.63	37925.00	1600		550									
PG211-03	7500 RC PILE	173672.36	471403.40	37925.00	1600		550									
PG212-01	7500 RC PILE	173670.49	471404.77	37925.00	1275		300							40		
PG213-01	7500 RC PILE	173666.97	471390.44	38075.00	1575		350							90		
PG213-02	7500 RC PILE	173666.68	471388.21	38075.00	1575		350							90		
PG214-01	7500 RC PILE	173663.52	471373.80	37675.00	1400		475									
PG214-02	7500 RC PILE	173661.44	471372.93	37675.00	1400		475									
PG214-03	7500 RC PILE	173661.73	471375.16	37675.00	1400		475									
PG215-01	7500 RC PILE	173664.33	471379.88	38075.00	1400		475							90		
PG215-02	7500 RC PILE	173663.46	471381.96	38075.00	1400		475							90		
PG215-03	7500 RC PILE	173662.10	471380.17	38075.00	1400		475							90		
PG216-01	7500 RC PILE	173661.11	471385.74	38075.00	1425		300							90		
PG216-02	7500 RC PILE	173660.82	471383.50	38075.00	1425		300							90		
PG217-01	7500 RC PILE	173661.80	471391.10	38075.00	1225		275							90		
PG217-02	7500 RC PILE	173661.51	471388.87	38075.00	1225		275							90		
PG218-01	7500 RC PILE	173656.48	471375.84	37675.00	1825		550									
PG218-02	7500 RC PILE	173656.19	471373.60	37675.00	1825		550									
PG219-01	7500 RC PILE	173658.16	471379.16	38075.00	1400		475							90		
PG219-02	7500 RC PILE	173656.37	471380.52	38075.00	1400		475							90		
PG219-03	7500 RC PILE	173656.09	471378.29	38075.00	1400		475							90		
PG220-01	7500 RC PILE	173658.57	471383.68	38075.00	1575		350							90		
PG220-02	7500 RC PILE	173656.34	471383.97	38075.00	1575		350							90		
PG221-01	7500 RC PILE	173650.33	471376.62	37675.00	1825		550									
PG221-02	7500 RC PILE	173650.04	471374.39	37675.00	1825		550									
PG222-01	7500 RC PILE	173652.01	471379.95	38075.00	1600		550							90		
PG222-02	7500 RC PILE	173650.22	471381.31	38075.00	1600		550							90		
PG222-03	7500 RC PILE	173649.94	471379.08	38075.00	1600		550							90		
PG223-01	7500 RC PILE	173652.42	471384.47	38075.00	1575		350							90		
PG223-02	7500 RC PILE	173650.19	471384.76	38075.00	1575		350							90		
PG224-01	7500 RC PILE	173644.29	471375.13	37675.00	1825		550							90		
PG224-02	7500 RC PILE	173644.58	471377.36	37675.00	1825		550							90		
PG225-01	7500 RC PILE	173644.80	471379.74	38075.00	1825		550							90		
PG225-02	7500 RC PILE	173645.09	471381.97	38075.00	1825		550							90		
PG226-01	7500 RC PILE	173647.63	471385.09	38075.00	1225		275							90		
PG226-02	7500 RC PILE	173645.40	471385.37	38075.00	1225		275							90		
PG227-01	7500 RC PILE	173653.45	471376.22	37675.00	1825		550									
PG227-02	7500 RC PILE	173653.17	471373.99	37675.00	1825		550									
PG228-01	7500 RC PILE	173647.72	471376.96	37675.00	1825		550									
PG228-02	7500 RC PILE	173647.44	471374.73	37675.00	1825		550									
PG229-01	7500 RC PILE	173643.14	471385.65	41355.00	1350	525	475	425	50	-50						
PG229-02	7500 RC PILE	173640.91	471385.93	41355.00	1350	525	475	425	50	-50						
PG230-01	7500 RC PILE	173659.32	471375.47	37675.00	1825		550									
PG230-02	7500 RC PILE	173659.03	471373.24	37675.00	1825		550									
PG231-01	7500 RC PILE	173679.76	471409.41	39925.00	1225		275									
PG231-02	7500 RC PILE	173680.05	471411.64	39925.00	1225		275									
PG232-01	7500 RC PILE	173678.51	471414.67	39625.00	1625	1500	150	125	150	-150	15	5		60	65	
PG232-02	7500 RC PILE	173678.22	471412.44	39625.00	1625	1500	150	125	150	-150	15	5		60	65	
PG232-03	7500 RC PILE	173676.28	471414.96	39625.00	1625	1500	150	125	150	-150	15	5		60	65	
PG232-04	7500 RC PILE	173675.99	471412.73	39625.00	1625	1500	150	125	150	-150	15	5		60	65	
PG232-05	7500 RC PILE	173674.05	471415.25	39625.00	1625	1500	150	125	150	-150	15	5		60	65	
PG232-06	7500 RC PILE	173673.76	471413.01	39625.00	1625	1500	150	125	150	-150	15	5		60	65	
PG232-07	7500 RC PILE	173671.82	471415.53	40225.00	1625	1500	150	125	150	-150	15	5		60	65	
PG232-08	7500 RC PILE	173671.53	471413.30	40225.00	1625	1500	150	125	150	-150	15	5		60	65	
PG232-09	7500 RC PILE	173677.94	471410.21	39625.00	1625	1500	150	125	150	-150	15	5		60	65	
PG232-10	7500 RC PILE	173675.71	471410.50	39625.00	1625	1500	150	125	150	-150	15	5		60	65	
PG232-11	7500 RC PILE	173673.47	471410.78	39625.00	1625	1500	150	125	150	-150	15	5		60	65	
PG232-12	7500 RC PILE	173671.24	471411.07	40225.00	1625	1500	150	125	150	-150	15	5		60	65	
PG233-01	6000 RC PILE	173639.11	471333.57	37675.00	1600		550							190		
PG233-01	6000 RC PILE	173638.50	471335.27	37675.00	1600		550							190		
PG233-02	6000 RC PILE	173637.33	471333.90	37675.00	1600		550							190		
PG236-01	6000 RC PILE	173642.85	471369.86	38475.00	1350		475									
PG236-02	6000 RC PILE	1736436														

PILE SCHEDULE SHEET 08													
PILE REF	PILE DIA (mm)	NORTHING (m)	EASTING (m)	CUT OFF LEVEL (m AOD)	VERTICAL ACTIONS				HORIZONTAL ACTIONS				
					DL (Max) (kN)	DL (Min) (kN)	IL (Max) (kN)	IL (Min) (kN)	WIND (Max) (kN)	WIND (Min) (kN)	DL (kN)	IL (kN)	EARTH PRESSURE (kN)
PG252-01	6000 RC PILE	173663.51	471339.47	37675.00	1425		300						
PG252-02	6000 RC PILE	173661.74	471339.80	37675.00	1425		300						
PG255-01	6000 RC PILE	173617.66	471340.47	39975.00	725		150						
PG257-01	6000 RC PILE	173593.24	471334.74	44575.00	1575		350						
PG257-02	6000 RC PILE	173591.46	471335.00	44575.00	1575		350						
PG258-01	6000 RC PILE	173614.18	471341.10	39975.00	725		150						
PG259-01	6000 RC PILE	173618.57	471345.49	39975.00	1275		300						
PG260-01	6000 RC PILE	173615.10	471346.12	39975.00	1275		300						
PG261-01	6000 RC PILE	173643.33	471336.38	37675.00	1800		375						
PG261-02	6000 RC PILE	173641.56	471336.71	37675.00	1800		375						
PG263-01	7500 RC PILE	173633.70	471367.45	39975.00	1225		275						
PG263-02	7500 RC PILE	173633.30	471365.24	39975.00	1225		275						
PG264-01	7500 RC PILE	173619.30	471371.99	40050.00	1225		275						
PG264-02	7500 RC PILE	173618.94	471369.99	40050.00	1225		275						
PG264-03	7500 RC PILE	173618.54	471367.78	40050.00	1225		275						
PG264-04	7500 RC PILE	173617.83	471372.26	40050.00	1225		275						
PG264-05	7500 RC PILE	173617.47	471370.26	40050.00	1225		275						
PG264-06	7500 RC PILE	173617.06	471368.05	40050.00	1225		275						
PG265-01	7500 RC PILE	173613.51	471372.66	40050.00	1225		275						
PG265-02	7500 RC PILE	173613.66	471370.57	40050.00	1225		275						
PG265-03	7500 RC PILE	173613.40	471369.10	40050.00	1225		275						
PG265-04	7500 RC PILE	173612.33	471372.87	40050.00	1225		275						
PG265-05	7500 RC PILE	173611.45	471370.98	40050.00	1225		275						
PG265-06	7500 RC PILE	173611.18	471369.50	40050.00	1225		275						
PG266-01	7500 RC PILE	173608.73	471373.82	40050.00	1225		275						
PG266-02	7500 RC PILE	173608.33	471371.59	40050.00	1225		275						
PG266-03	7500 RC PILE	173607.83	471368.80	40050.00	1225		275						
PG266-04	7500 RC PILE	173607.26	471374.08	40050.00	1225		275						
PG266-05	7500 RC PILE	173606.86	471371.86	40050.00	1225		275						
PG266-06	7500 RC PILE	173606.35	471369.07	40050.00	1225		275						

COPYRIGHT RAMBOLL UK LIMITED. ALL RIGHTS RESERVED. THIS DOCUMENT IS ISSUED FOR THE PARTY WHO COMMISSIONED IT AND FOR THE SPECIFIC PURPOSES CONNECTED WITH THE PROJECT ONLY. IT SHOULD NOT BE RELIED UPON BY ANY OTHER PARTY OR USED FOR ANY OTHER PURPOSE. RAMBOLL ACCEPTS NO RESPONSIBILITY OR LIABILITY WHICH MAY ARISE FROM RELIANCE OR USE OF THIS DOCUMENT OR THE DATA CONTAINED HEREIN BY ANY OTHER PARTY OR FOR ANY OTHER PURPOSE.

- NOTES
- DO NOT SCALE FROM THIS DRAWING.
 - ALL DIMENSIONS ARE IN MILLIMETRES U.N.O.
 - ALL LEVELS ARE IN METRES ABOVE ORDNANCE DATUM U.N.O.
 - THIS DRAWING IS TO BE READ IN CONJUNCTION WITH ALL RELEVANT ARCHITECTS AND ENGINEERS DRAWINGS AND SPECIFICATIONS.
 - REFER TO DRAWING SHR-RMB-SB-XX-DR-S-23-000010 FOR GENERAL NOTES.

PILECAPS REFS NOT USED
PG253
PG254
PG256
PG262

P01	PLANNING ISSUE	02/11 2020	J.F. HJ	KJ
REV	DESCRIPTION	DATE	BY CHK	APP

PRELIMINARY

STATION HILL
READING



240 BLACKFRIARS ROAD, SE1 8NW
TEL: 020 7631 5291 london@ramboll.co.uk
www.ramboll.co.uk

SOUTH SITE
PILE SCHEDULE
SHEET 08

Project No: 1620004716	Scale (@ A1): NTS	Date: OCT2020	Drawn: AC
Drawing No: SHR-RMB-ZZ-FN-DR-S-31-000418			Rev: P01