


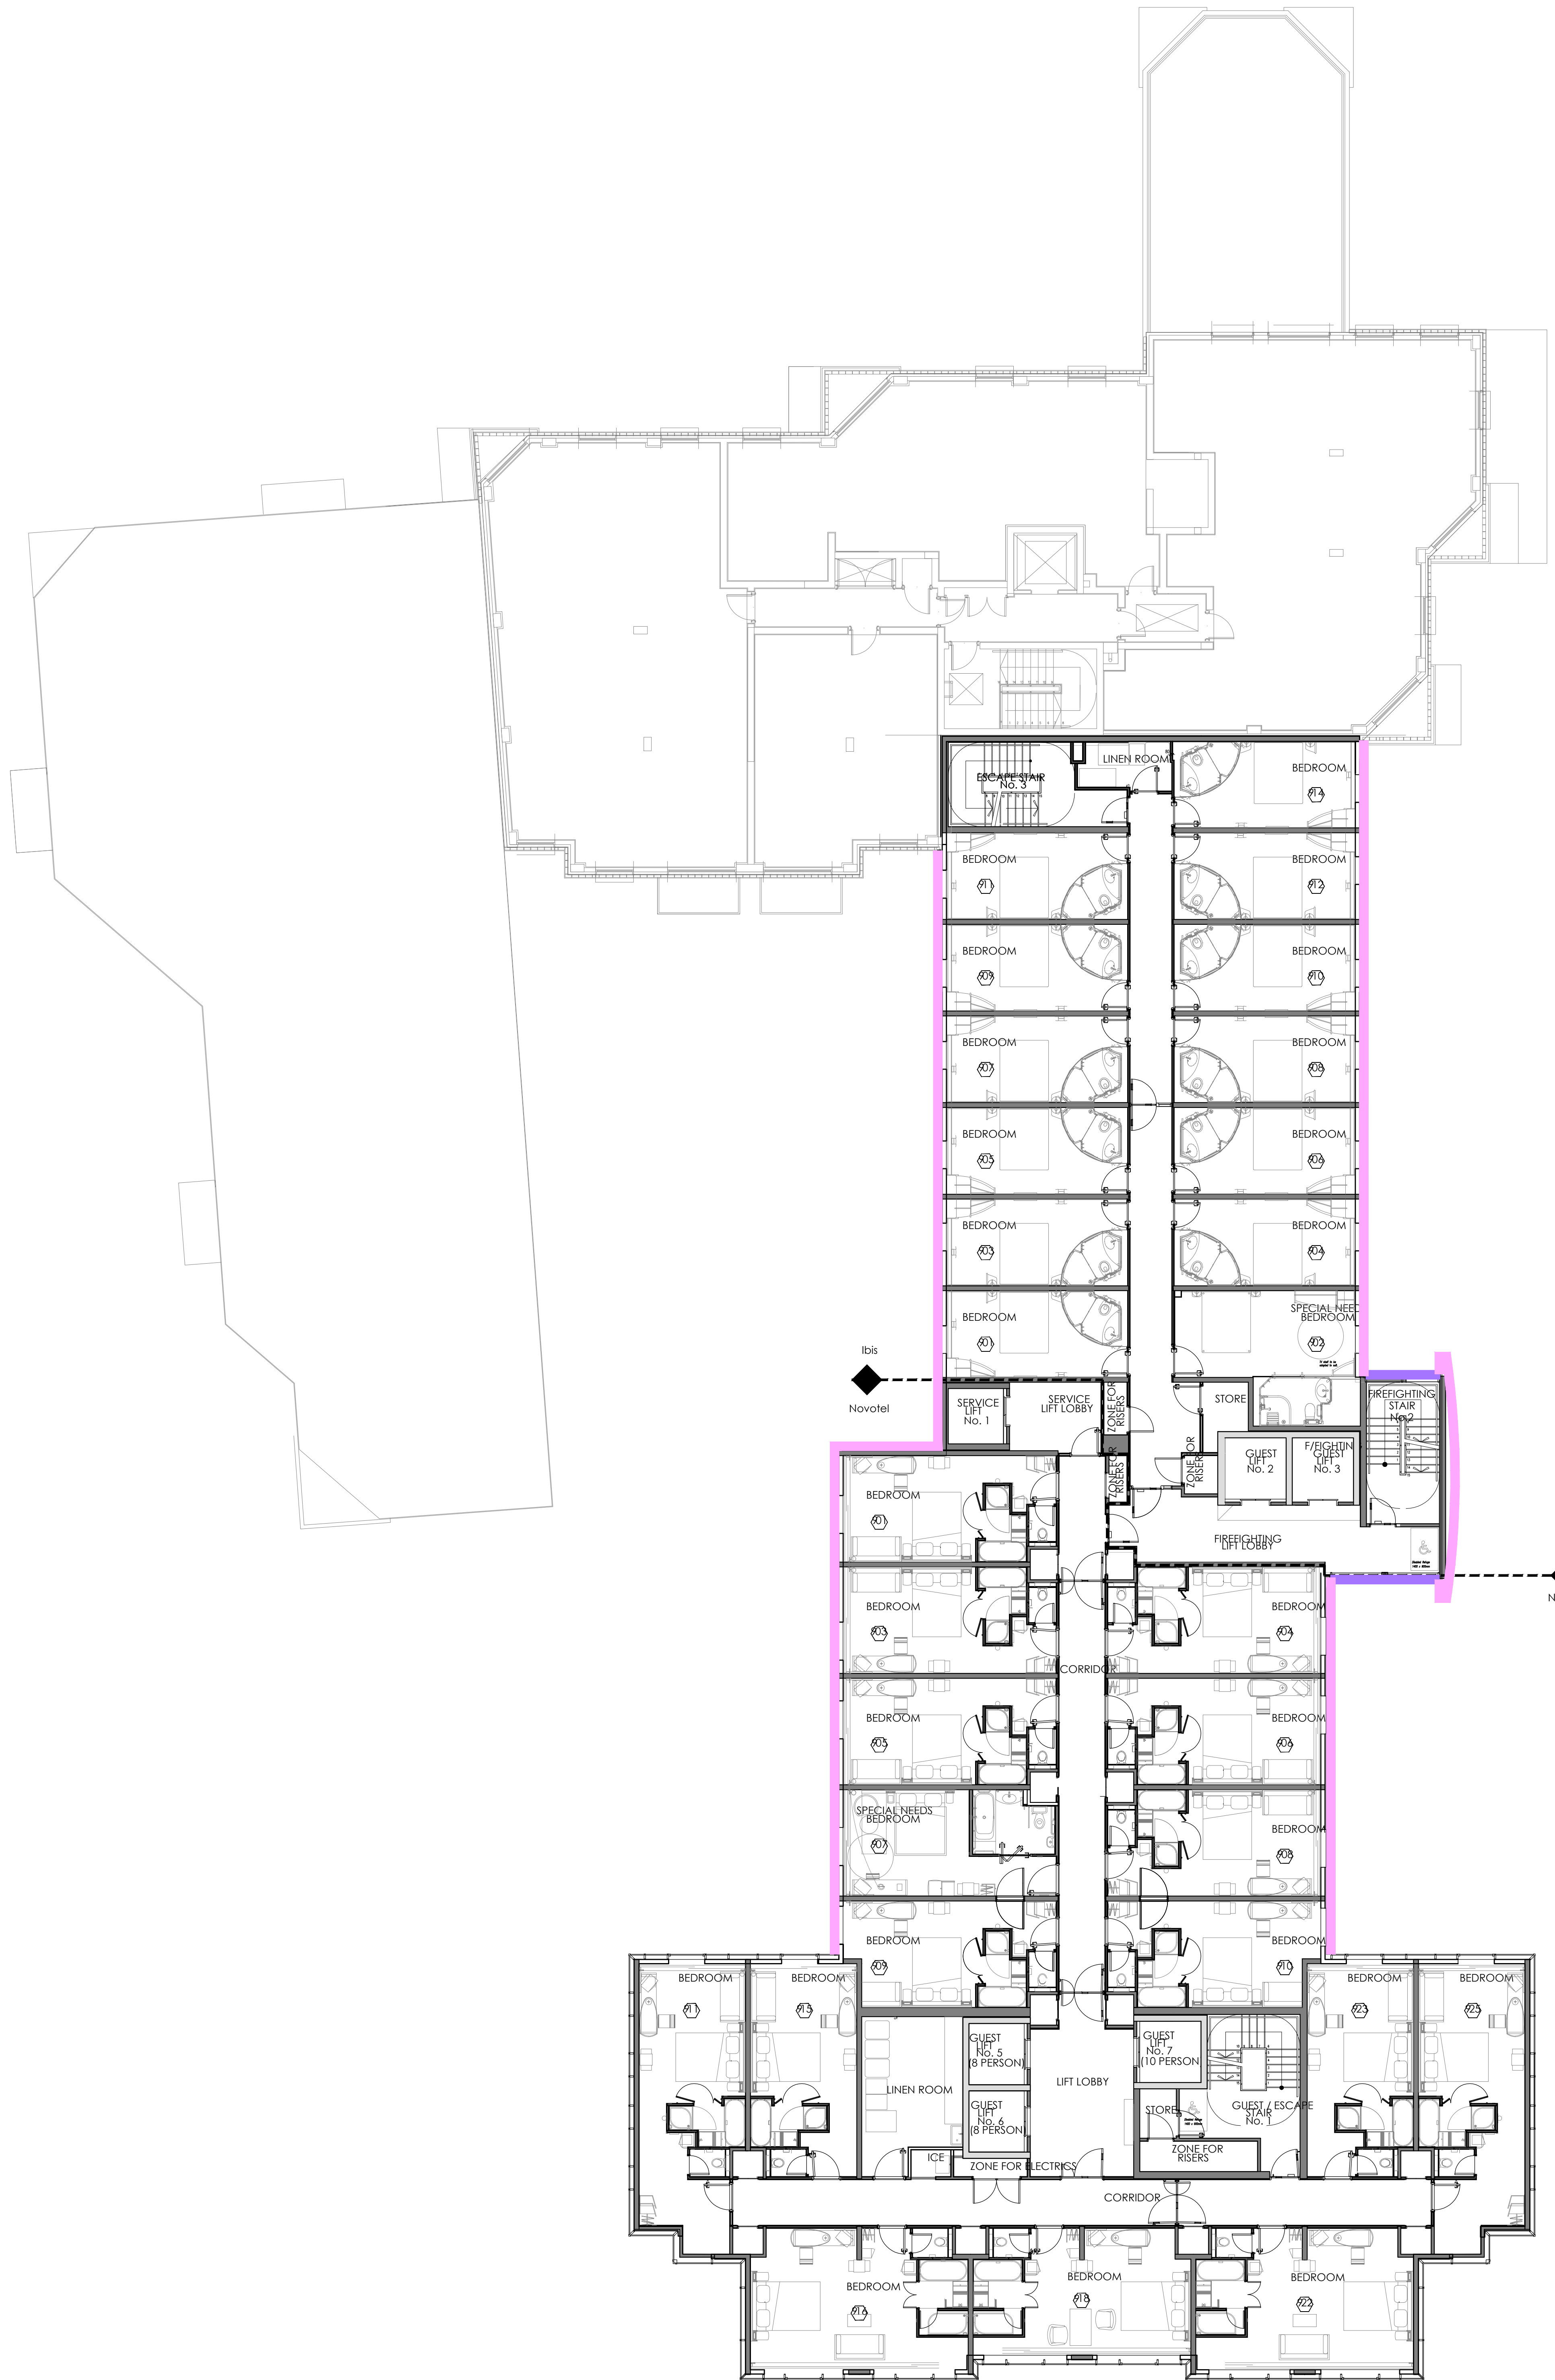

- Pink - Proteus 10 Insulated Rainscreen Metal Panel to be replaced
- Violet - Insulated Metal Panel Curtain Wall to be replaced

Revision	Date	Description	By
----------	------	-------------	----

LMA ARCHITECTS

The Atrium | 6 New Road | Ayr, KA8 8EX | 01292611727
100 West George Street | Glasgow, G2 1PP | 01412642991
studio@l-m-a.co.uk | www.l-m-a.co.uk

Client
Accor Invest

Project
**Recladding of Ibis Reading
25A Friar Street**

Description
**Level 9
General Arrangement Plan as Existing**

Status
Planning

Job Number 21_02_2289 EX(01)011	Drawing Number	Revision
Scale 1:100 @ A0	Drawn / Checked By JM / CC	Date May 21