


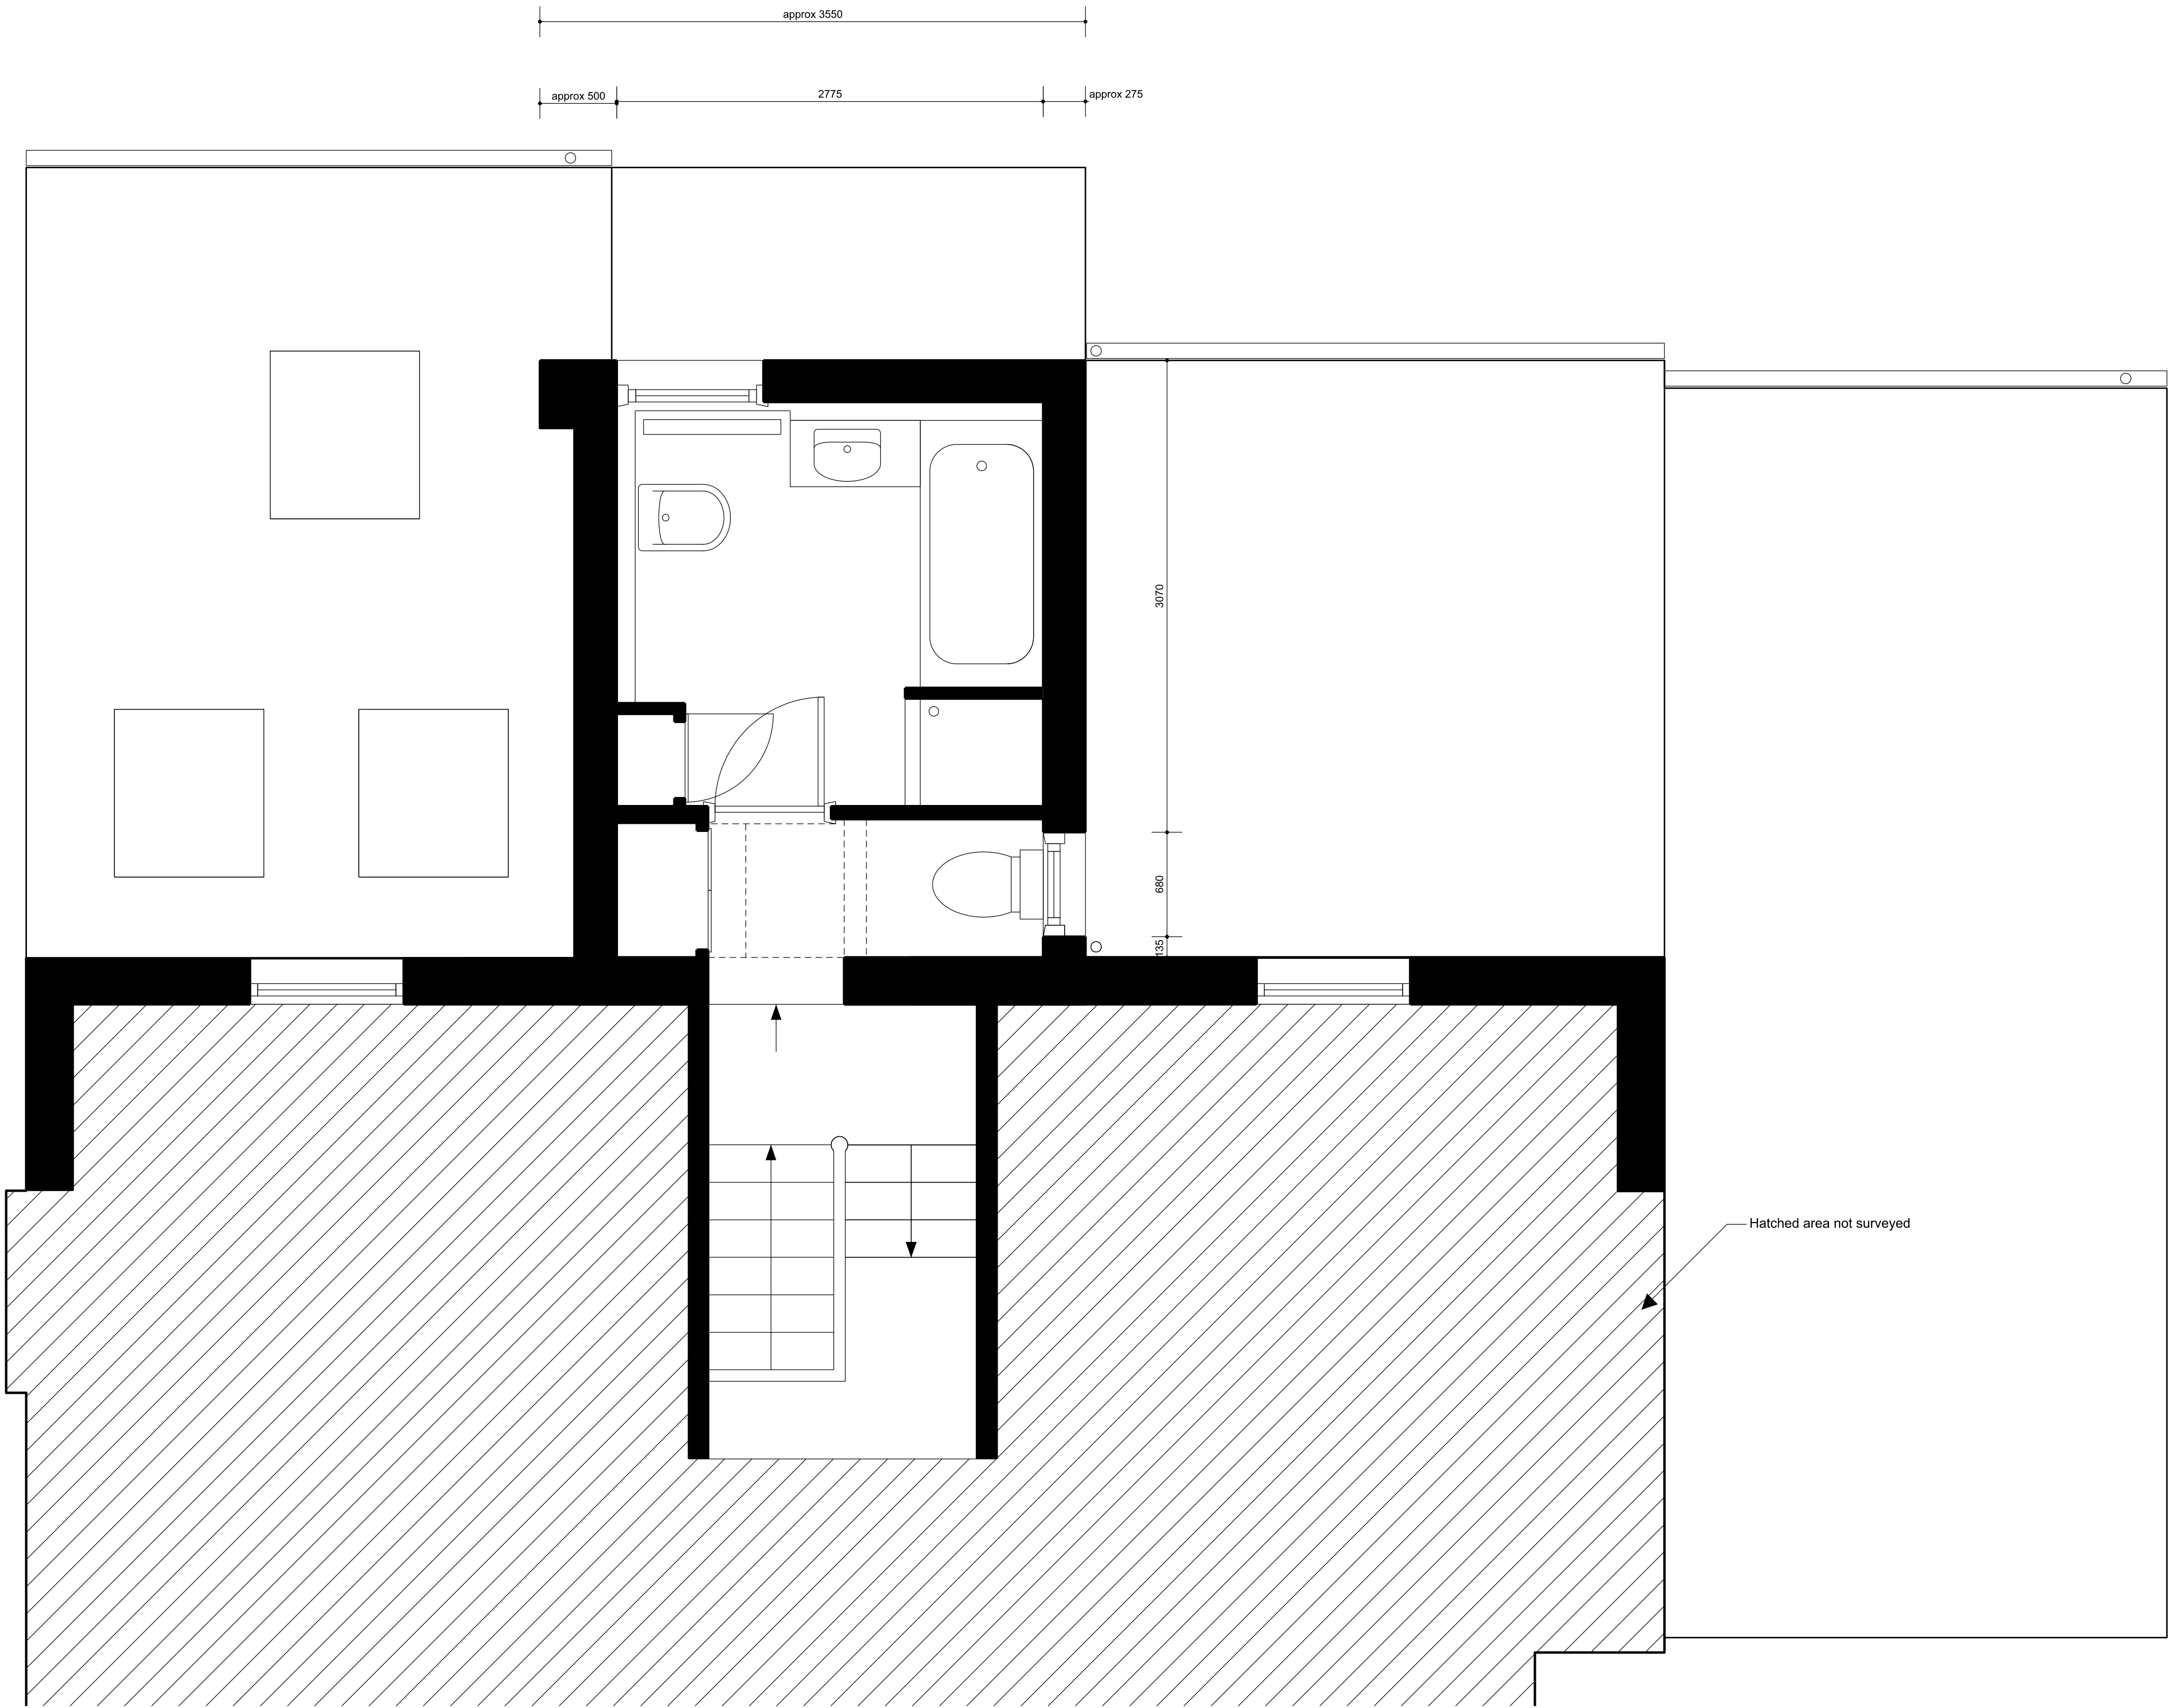

Comments:

All measurements taken for the preparation of design development drawings. All dimensions to be checked prior to tender and construction.

General notes:

Do not scale from drawings.
Errors to be reported immediately to the Architect.
To be read in conjunction with all relevant Architects' Services and Structural Engineers' drawings.
All existing site, tree and building information has been compiled from different sources.
All dimensions to be checked on site.

Rev.	Date	Description	Drawn	Check
00	23.08.20	Planning Issue	AH	CHW



hillharveywood

E: studio@hillharveywood.com
www.hillharveywood.com

Project: Bulmershe Road Reading Project number: 001

Client: Ciaran and Hanna Deeney

Drawing name: Existing Level 01 partial plan Drawing number: P_01_01

Date:	23/08/20	Issue:
Scale / Format:	1:25/ A1, 1:50@A3	00
Drawn / Checked:	AH / CHW	
Approved:	-	
CAD Reference:	File name	