
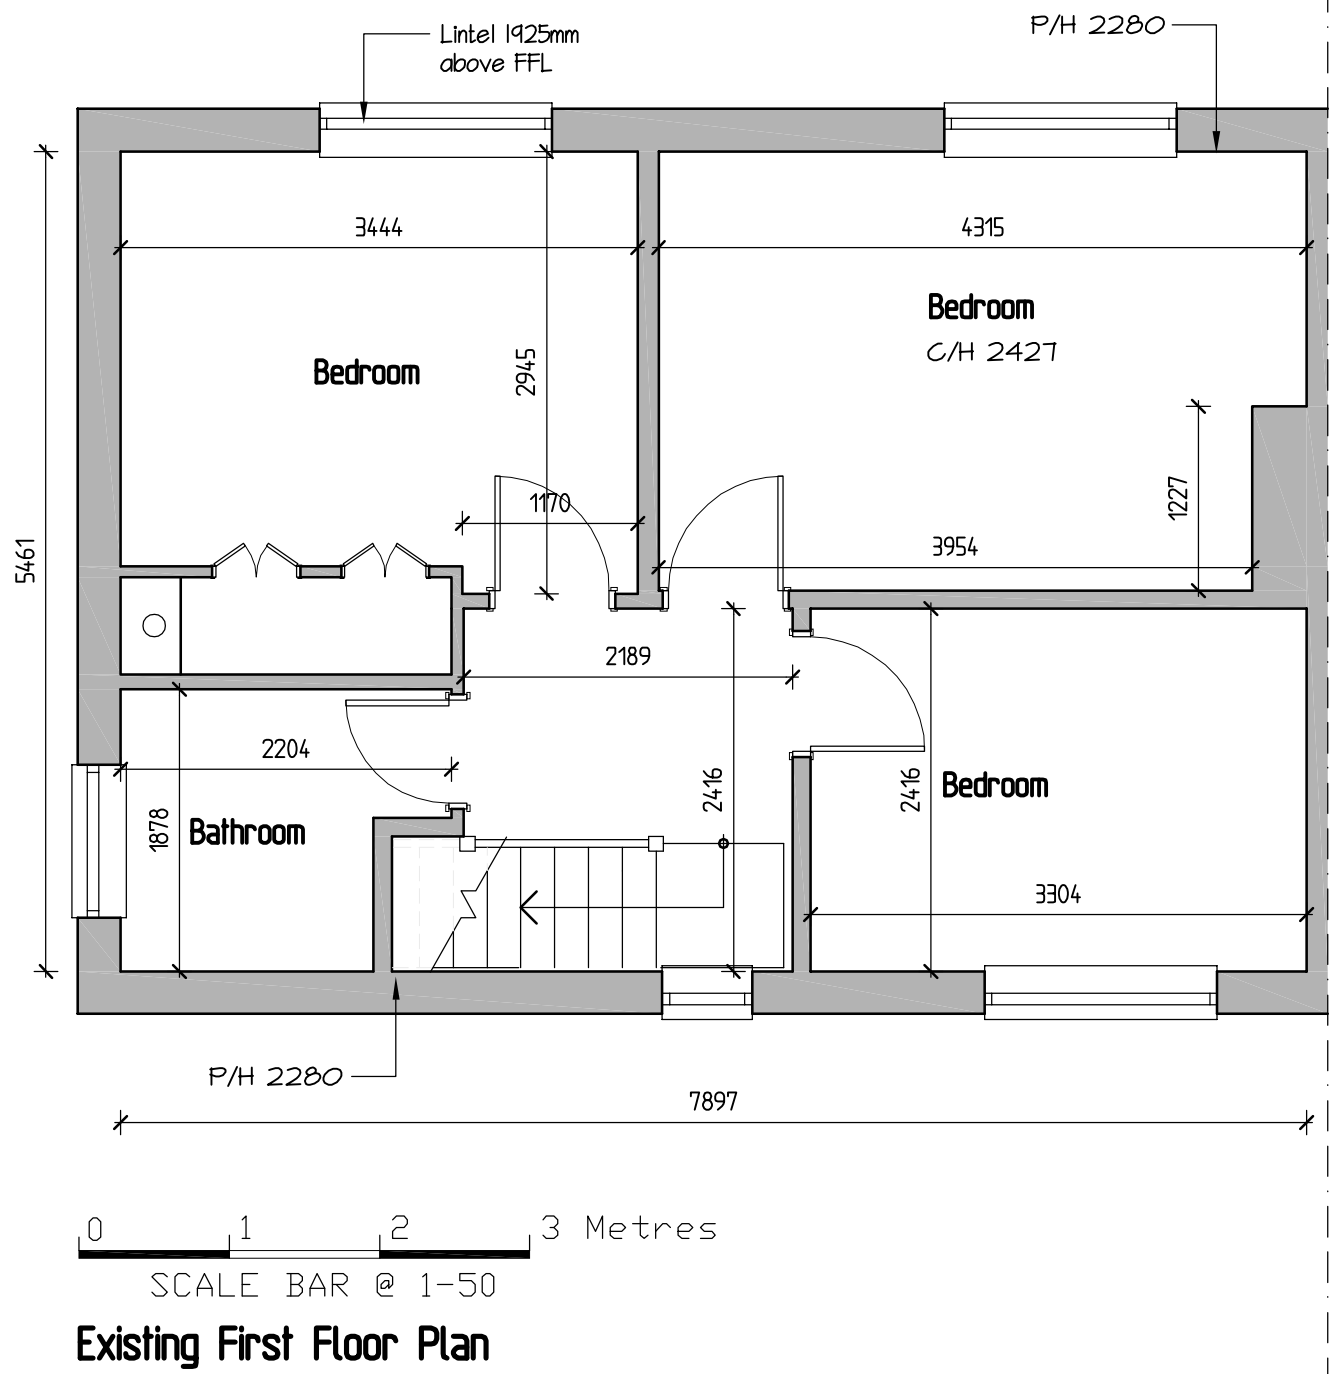
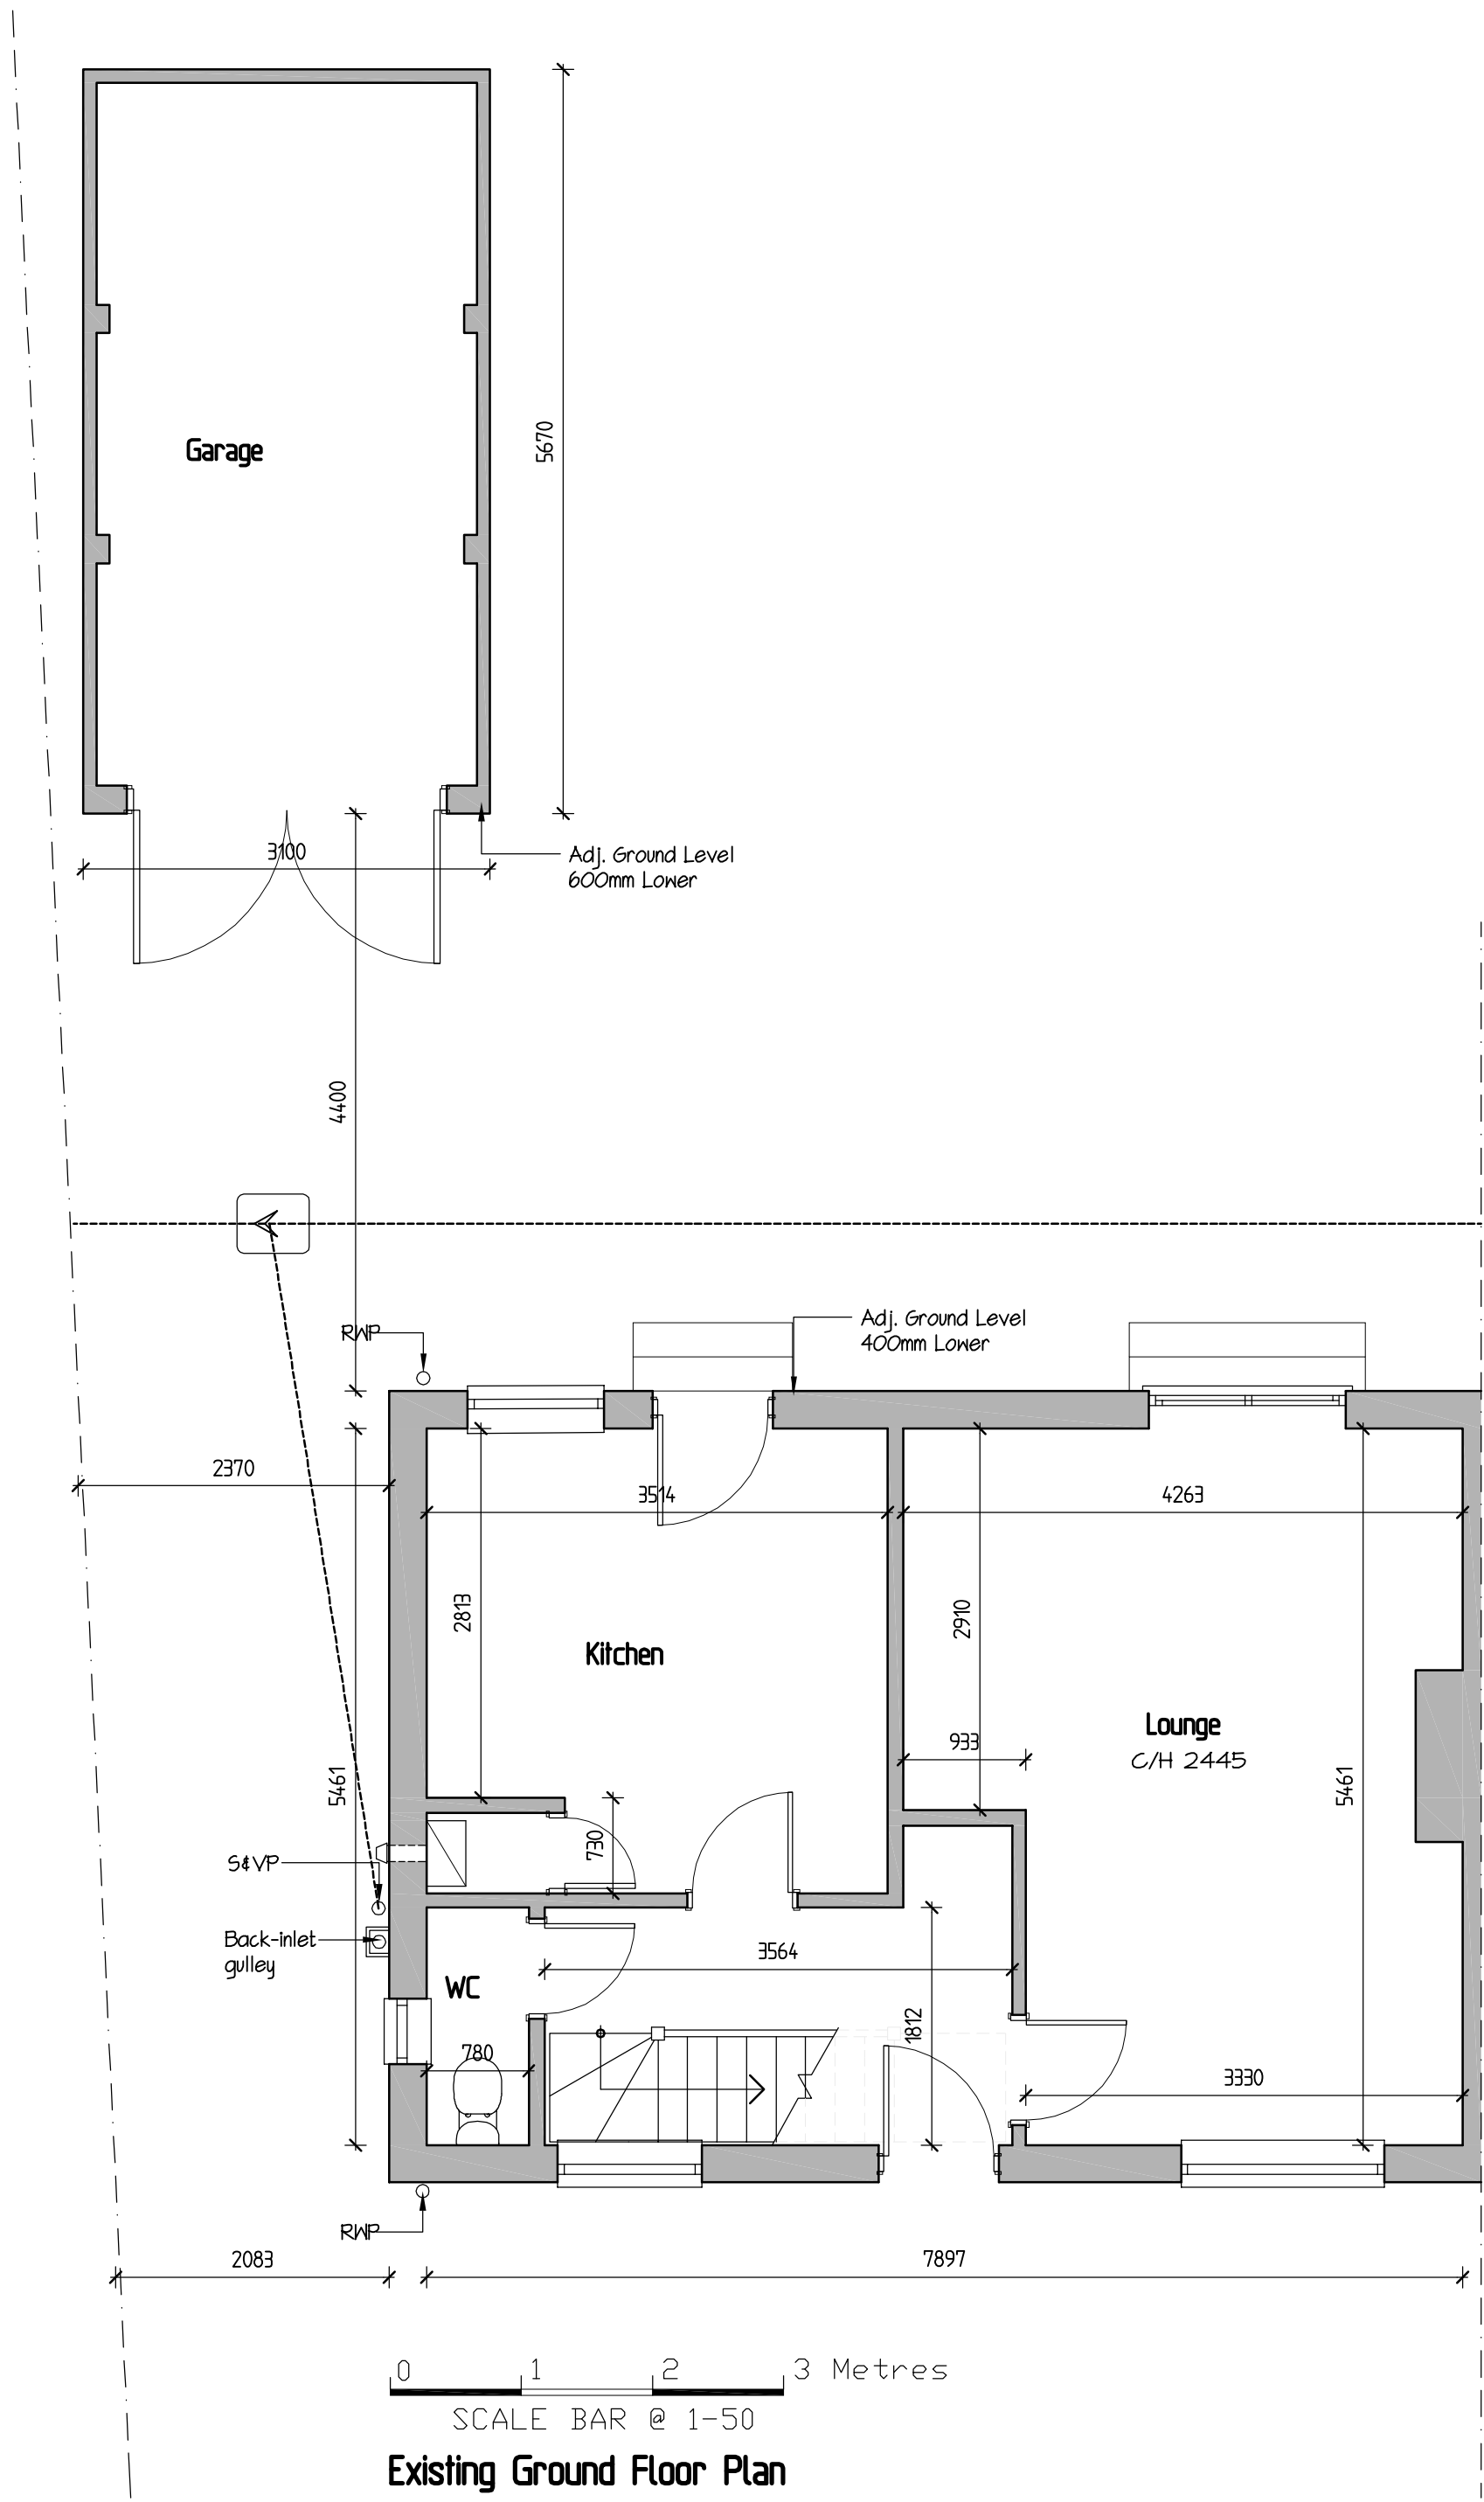
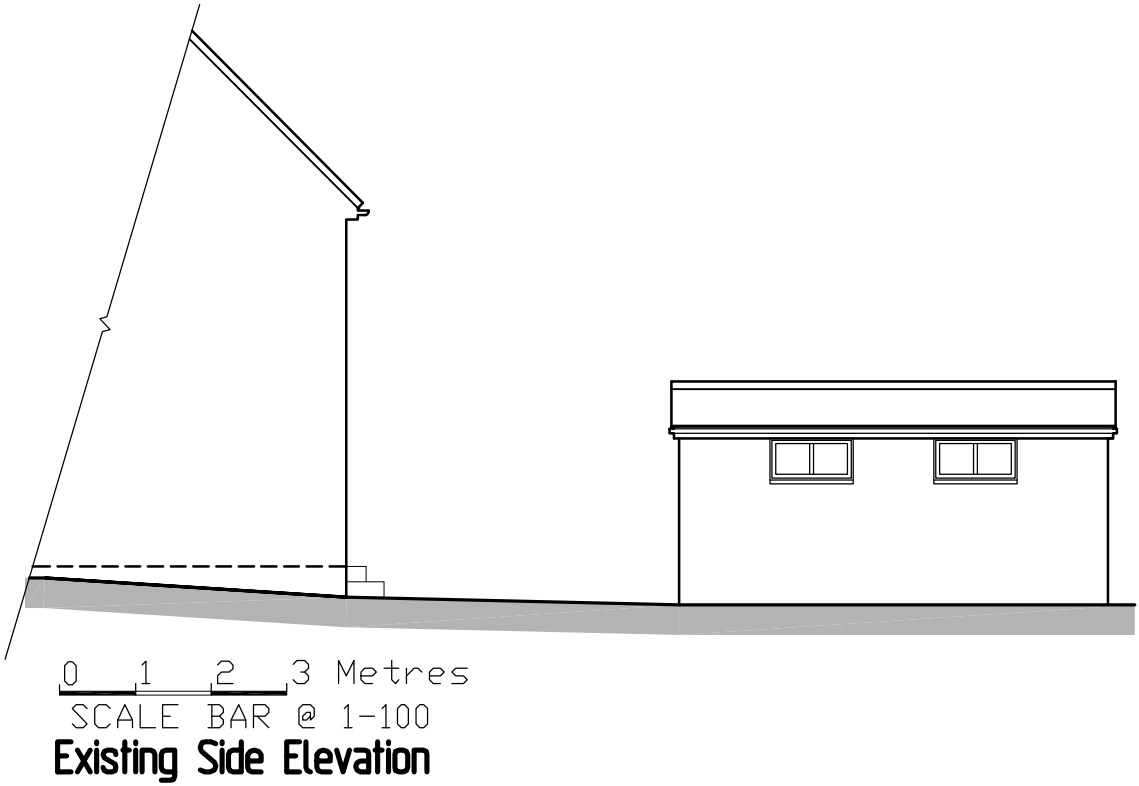


Location Plan I-1250

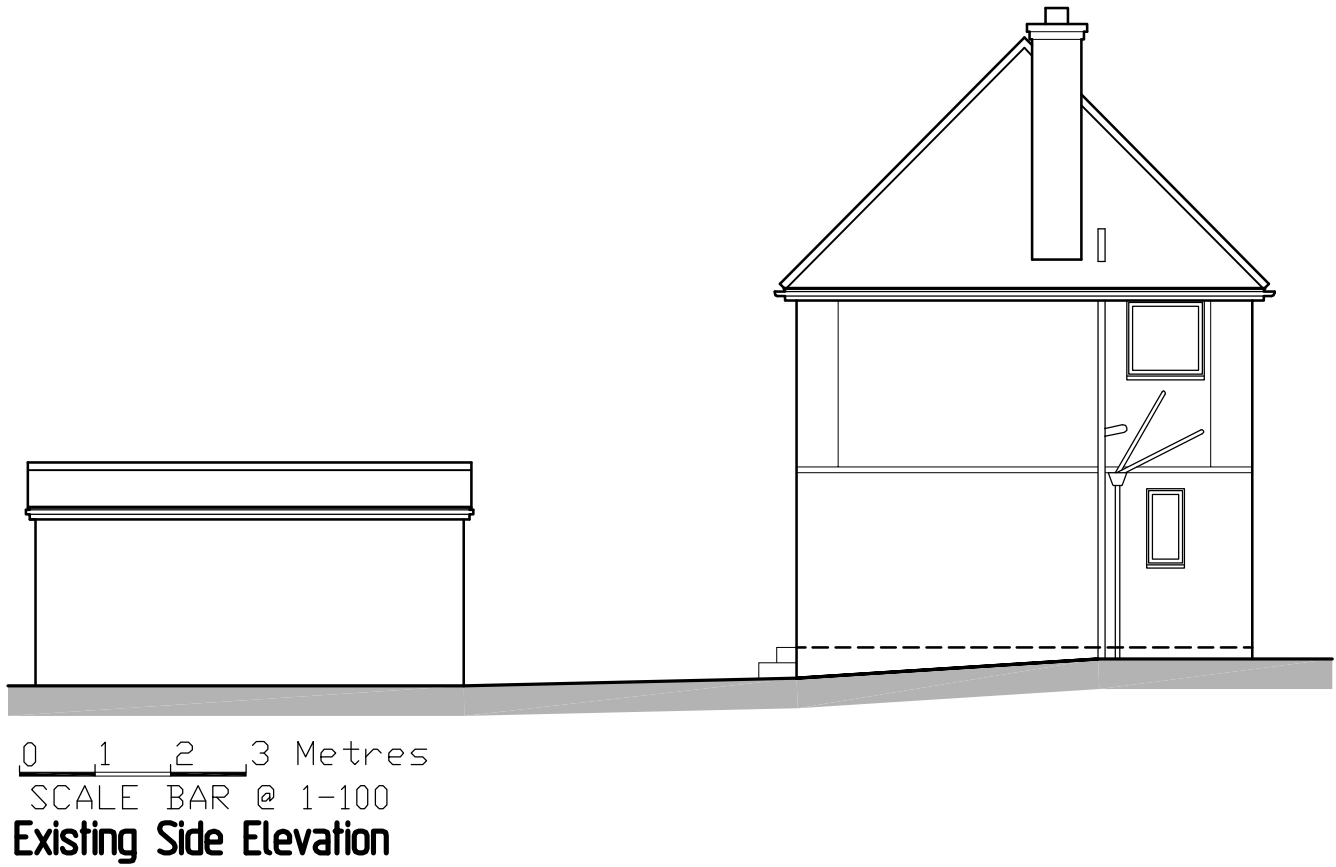

43 Wendover Way,
Tilehurst, Reading,
Berks RG30 4RU
Tel & Fax: 0118 941 6249
Mobile: 07967 009862
greg@gregfarrell.co.uk

REVISIONS		
Rev.	Description	Date
A	Location Plan added	11-12-2020

JOB TITLE

8 Knights Way
Emmer Green

TITLE
Existing Plans & Elevations

SCALE 1:50 1:100	DATE September 2020	DRAWING No. 01 A
---------------------	------------------------	---------------------