


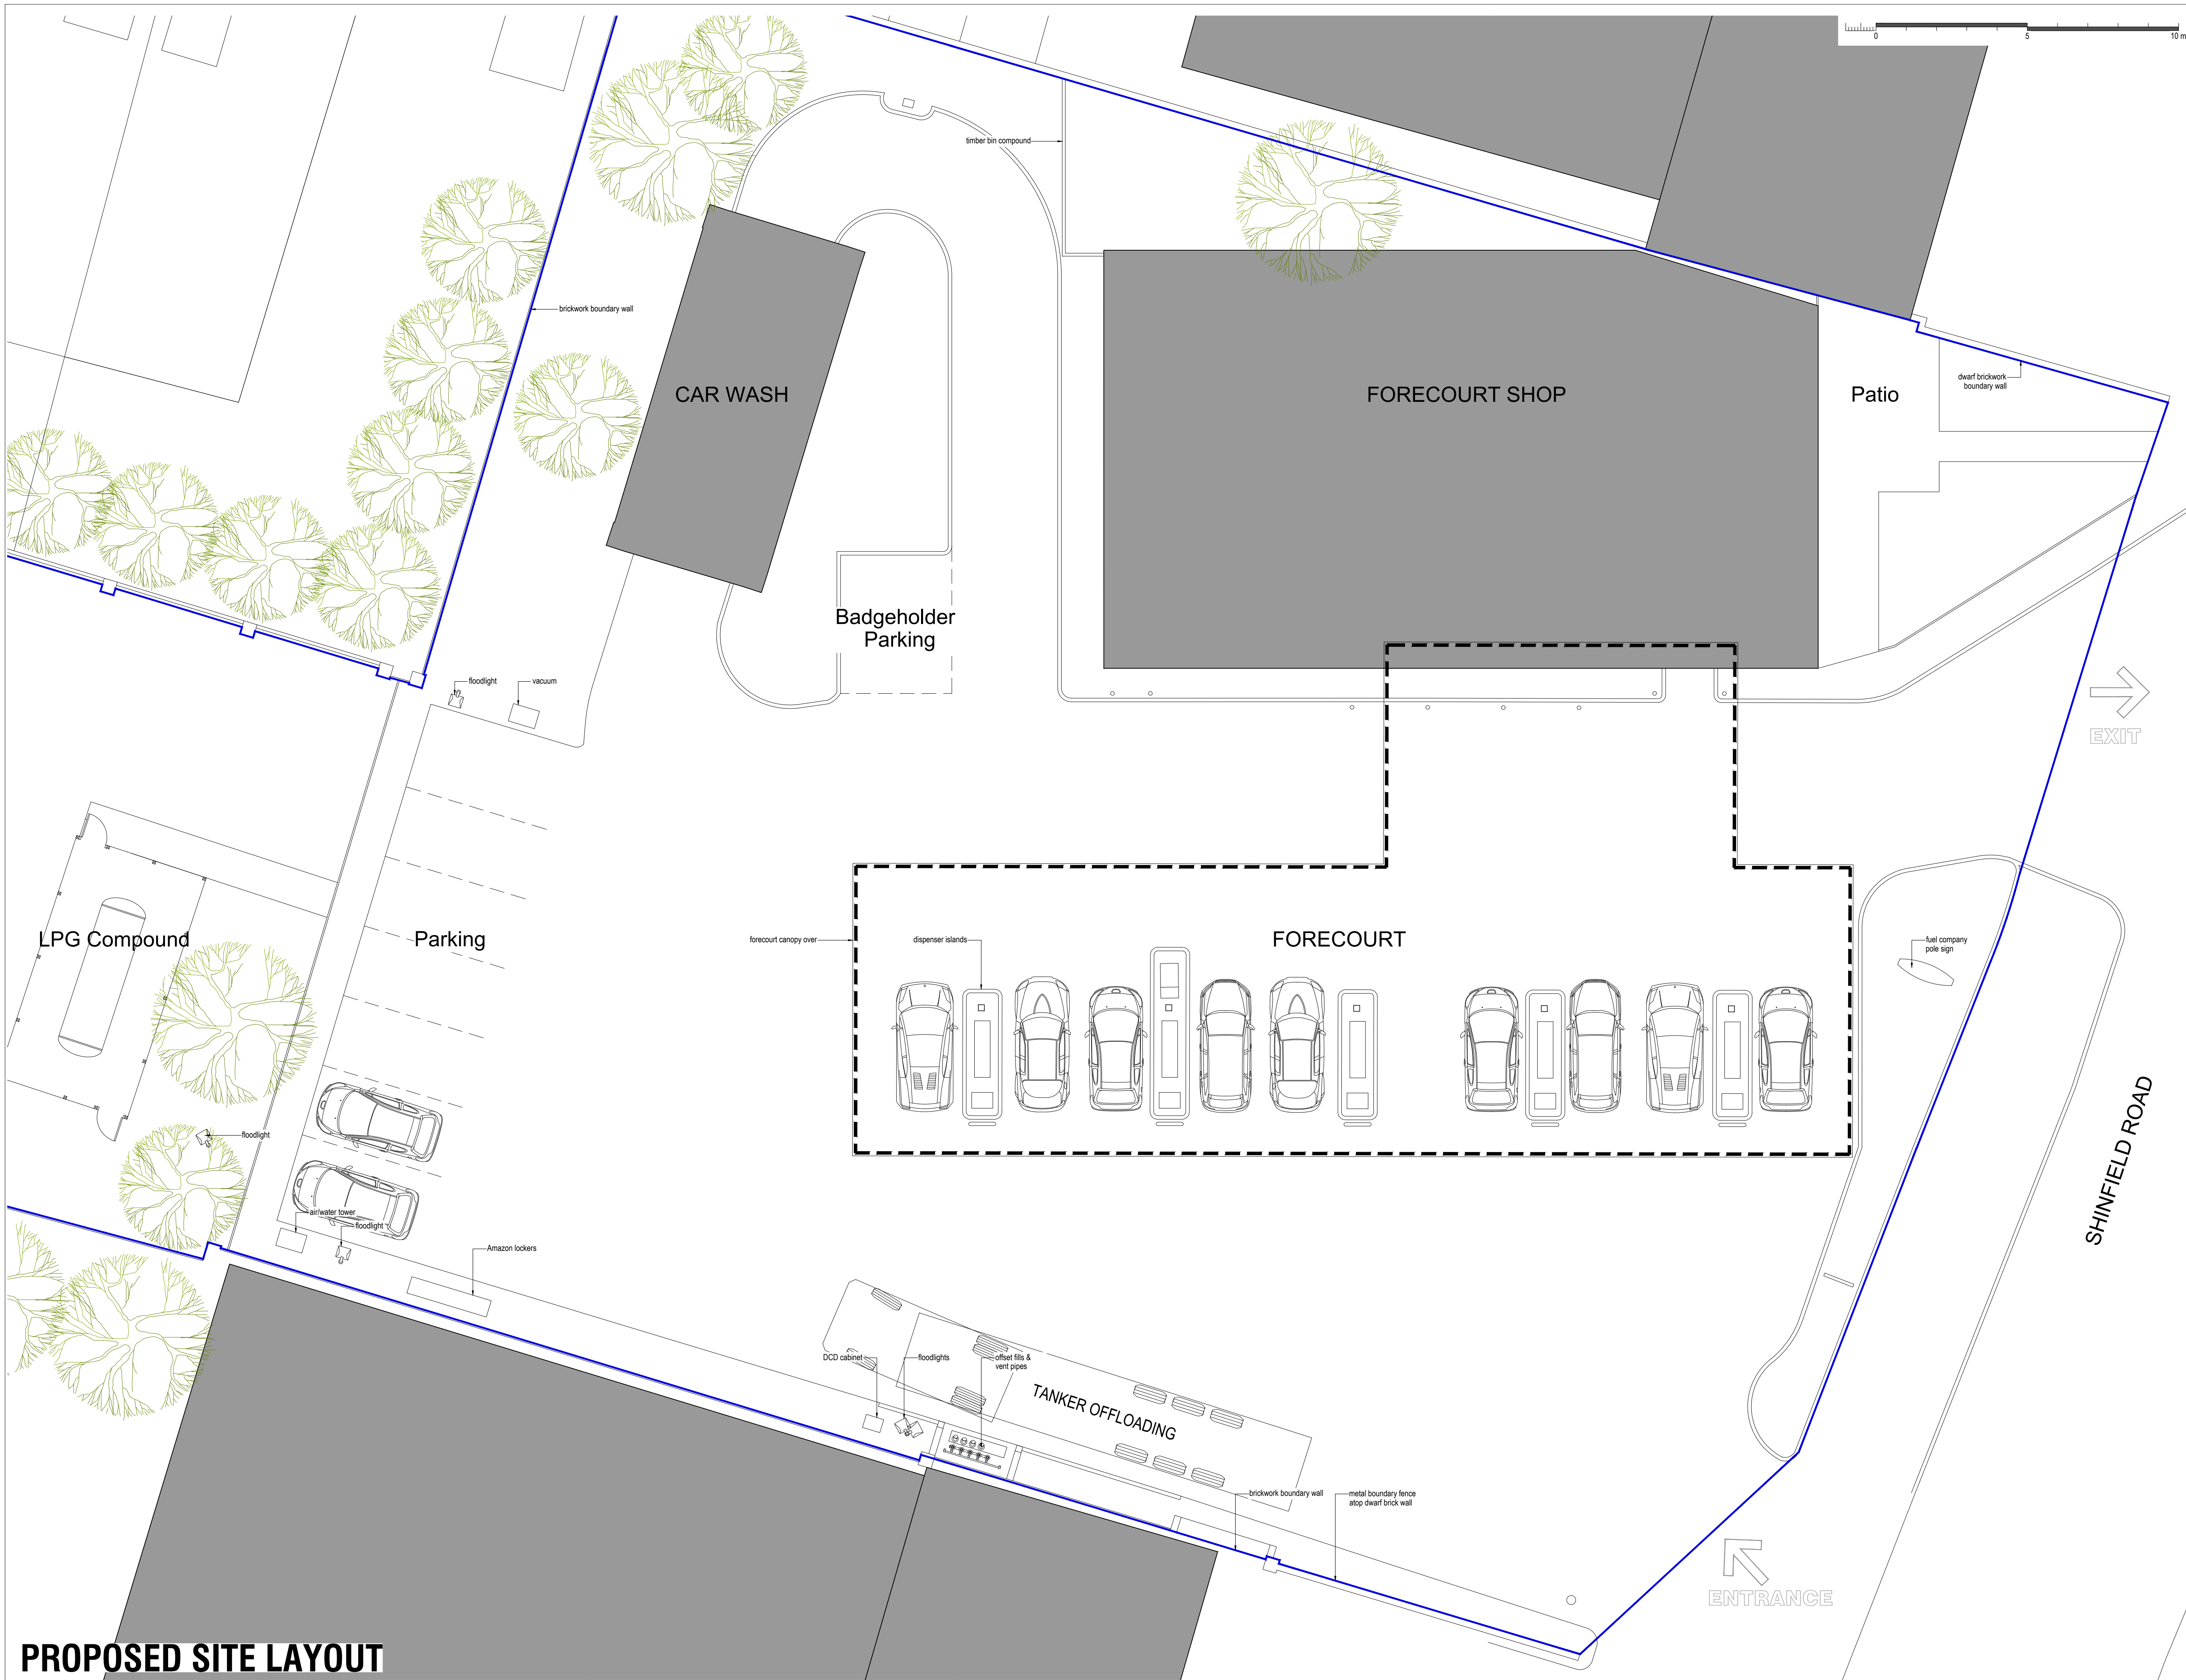

PROPOSED SITE LAYOUT

REVISIONS:		
REV	NOTE	DATE

NOTES:

Hard copy prints may not scale accurately. All levels are in metres and dimensions in millimetres and unless specified otherwise. To be read in conjunction with all other relevant drawings and specifications.

PLANNING APPLICATION

SHINFIELD

20

CLIENT **mfg**
motor fuel group

PROJECT 2x NEW JET WASH BAYS

ADDRESS SHINFIELD SERVICE STATION
211 SHINFIELD ROAD
READING
BERKSHIRE
RG2 8HA

TITLE EXISTING SITE LAYOUT

SCALE 1:100 @ A1	JOB NO 19839-66
DRAWN JAMES THOMPSON	DWG NO PA02
DATE 06.02.2020	REVISION
CHECKED	DATE

ADCOCK ASSOCIATES

ELTA HOUSE, BRIMMINGHAM ROAD, STRATFORD UPON AVON CV37 9AQ
enquiries@adcockassociates.co.uk Tel: +44(0)1799 414202 Fax: +44(0)1799 267741

DESIGN ARCHITECTURE PROJECT MANAGEMENT