


IN

HOSIER STREET


ALL DIMENSIONS ARE
TO BE CONFIRMED
ON SITE

- NOTES:
1. THIS DRAWING MUST **NOT** BE SCALED.
 2. FOLLOWING COMMENCEMENT OF WORK ON SITE, ISSUED DRAWINGS AND DETAILS MAY BE SUBJECT TO CHANGE DUE TO SITE CONDITIONS OR CONTRACTOR DESIGN MODIFICATIONS.
 3. ALL WORKS HAVE BEEN INSTRUCTED TO BE CARRIED OUT TO THE SATISFACTION OF LOCAL AND STATUTORY AUTHORITIES, IN ACCORDANCE WITH CURRENT BUILDING REGULATIONS AND CODES OF PRACTICE.
 4. ALL DIMENSIONS ARE TO BE VERIFIED WITH THE CONTRACTOR ON SITE PRIOR TO MANUFACTURE OR INSTALLATION.

ELECTRICAL
SUBSTATION

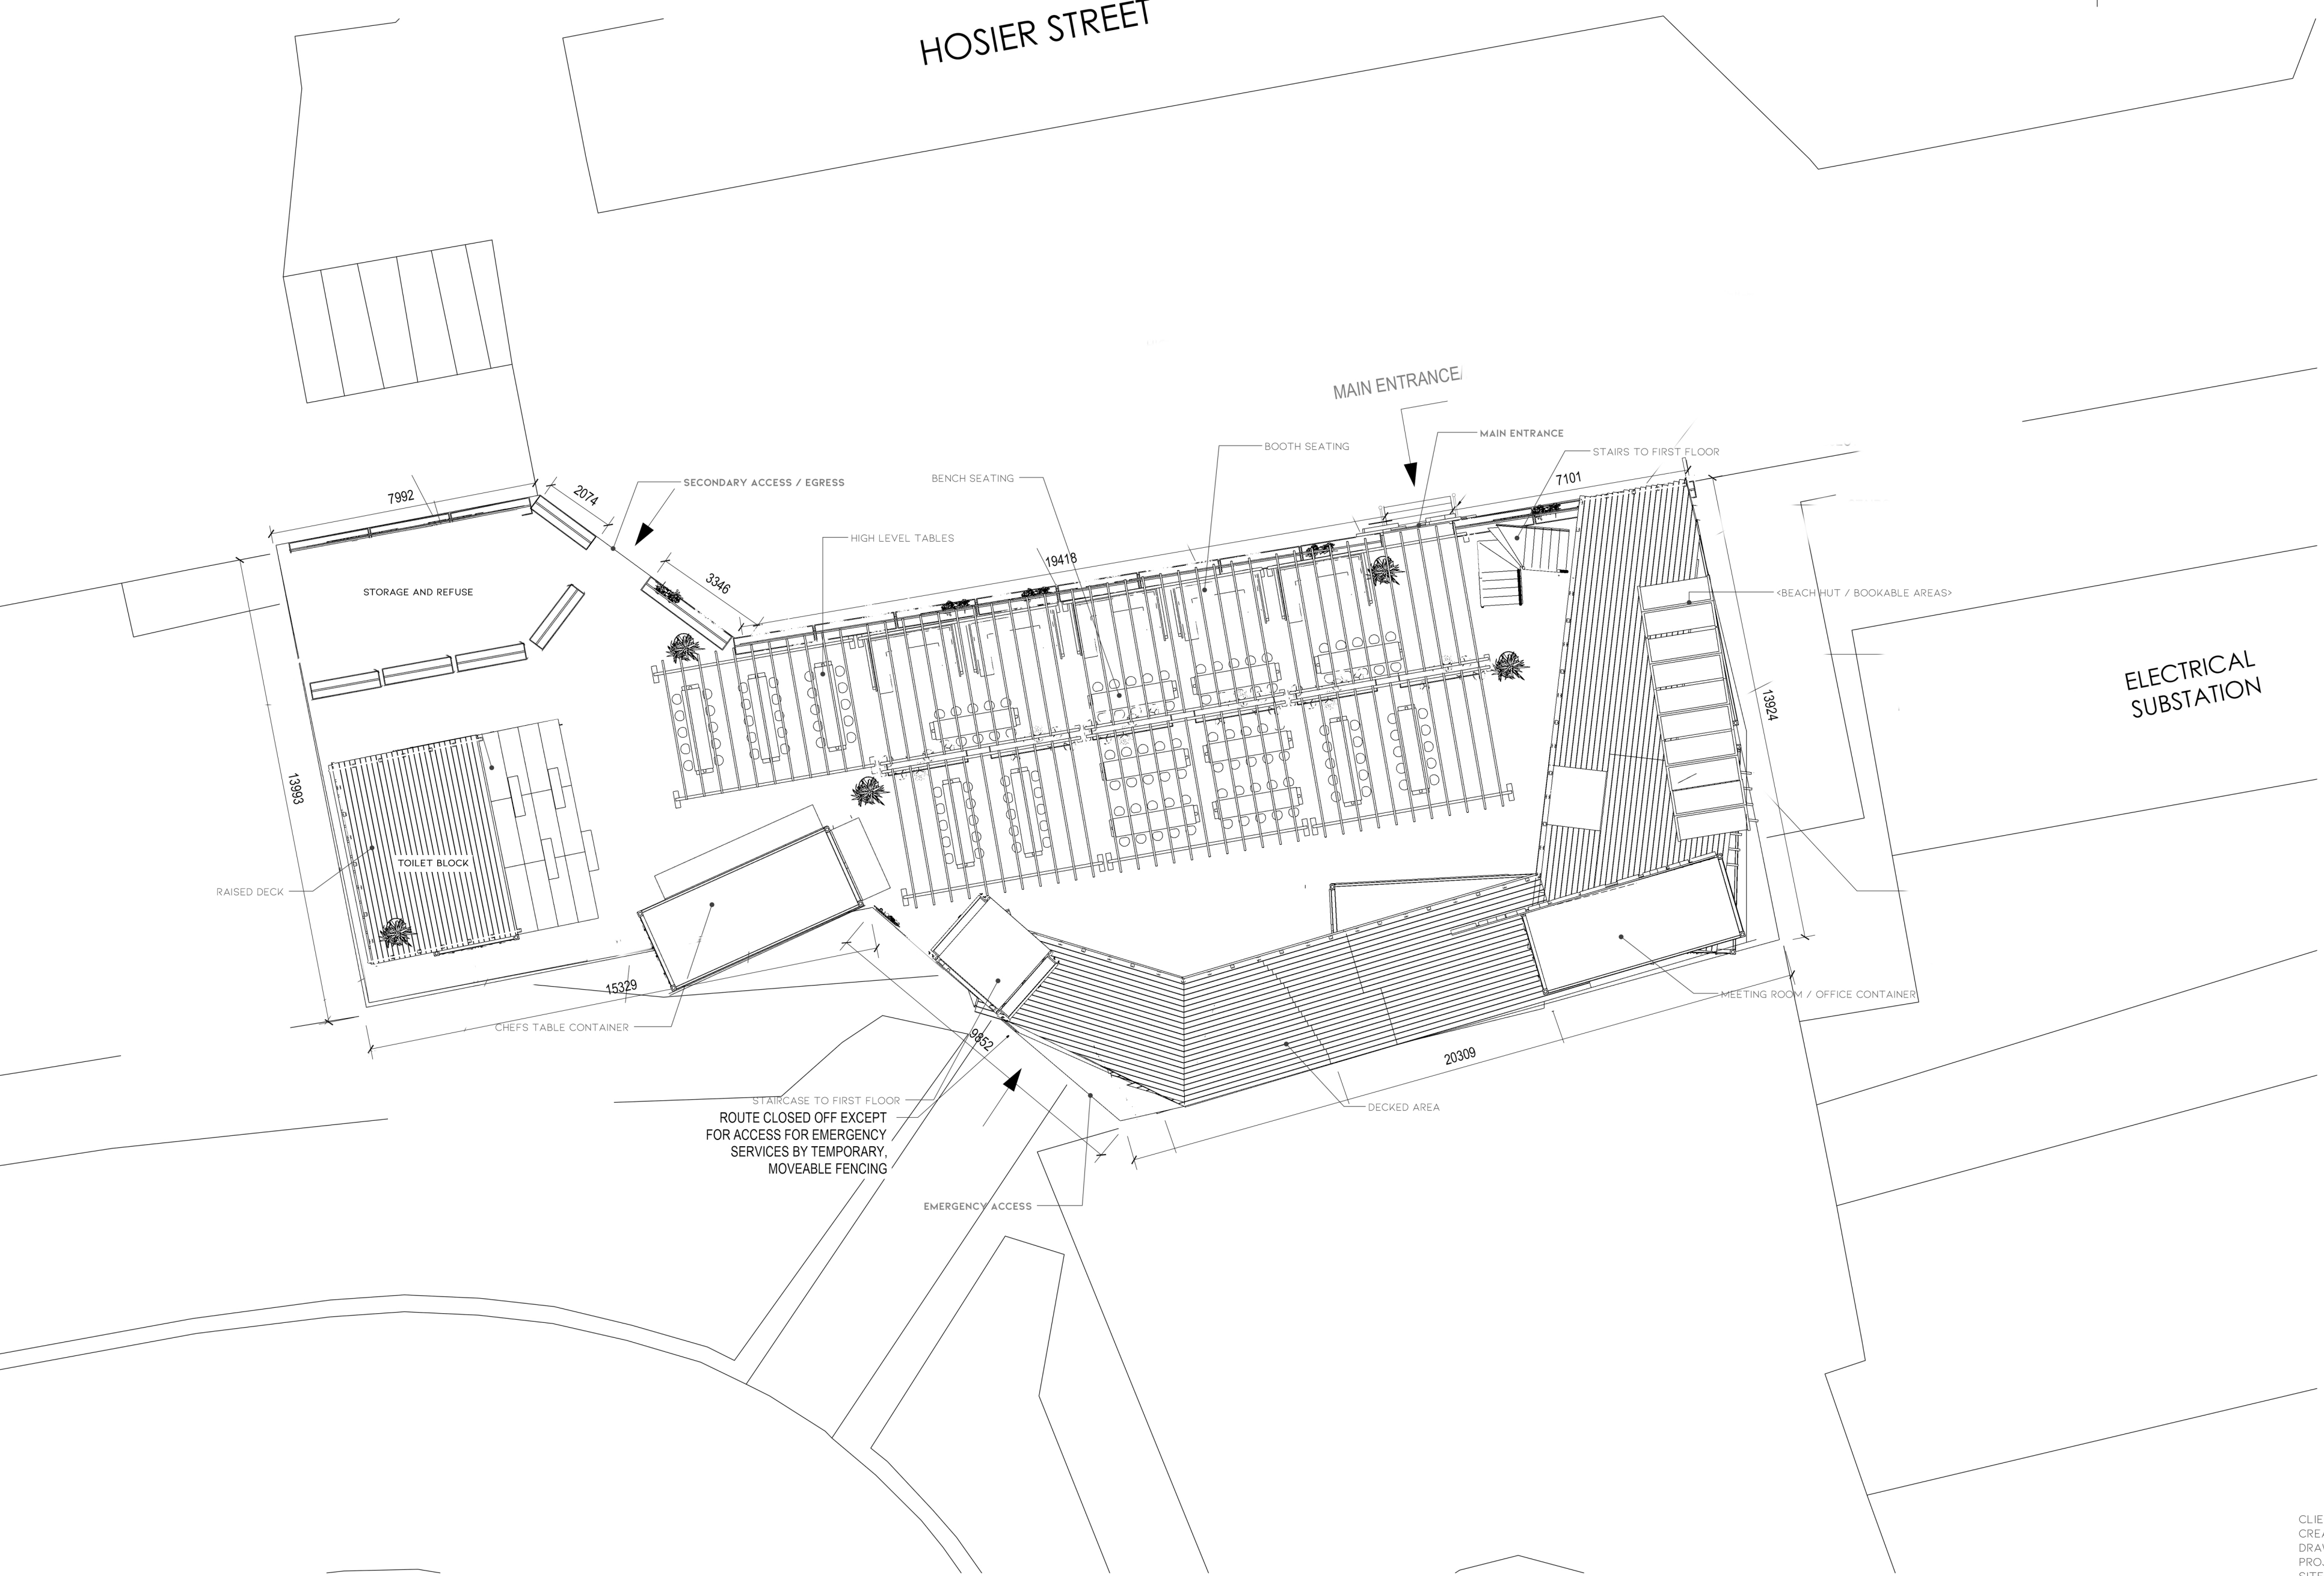

PROPOSED GA
scale 1:100

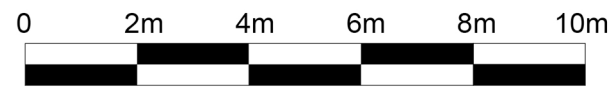

CLIENT: BLUE COLLAR
CREATED: KITSCH & SINK FOR STUDIO BARKER
DRAWN BY: DAVID GARDINER
PROJECT: CONTAINER VILLAGE
SITE: READING MARKET QUARTER

TITLE: PLAN VIEW
SCALE:
DATE: 10.05.2021
VERSION: VERS 3 OF 3