





Note
Refer to Landscape
Drawing by David
Williams for all
planting

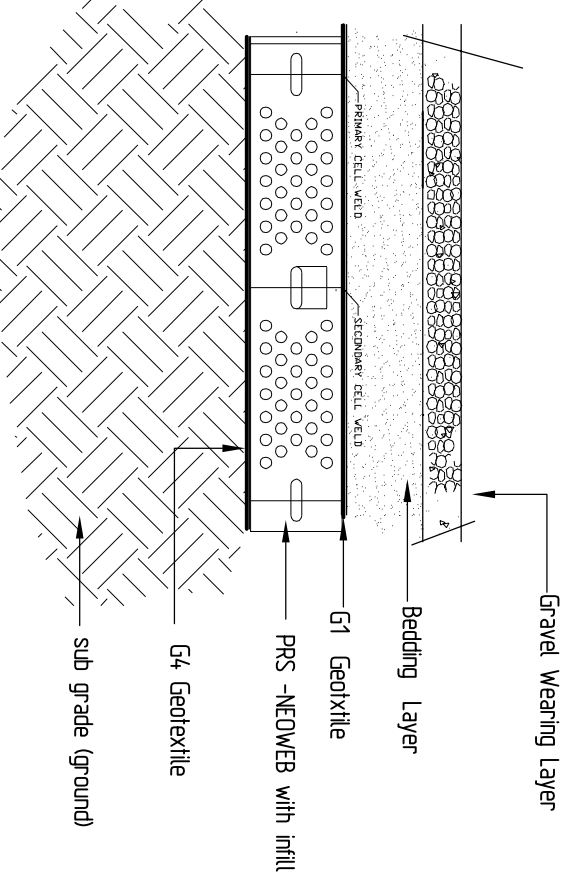


Neoweb Cellular Confinement System
(Front Access Treatment)

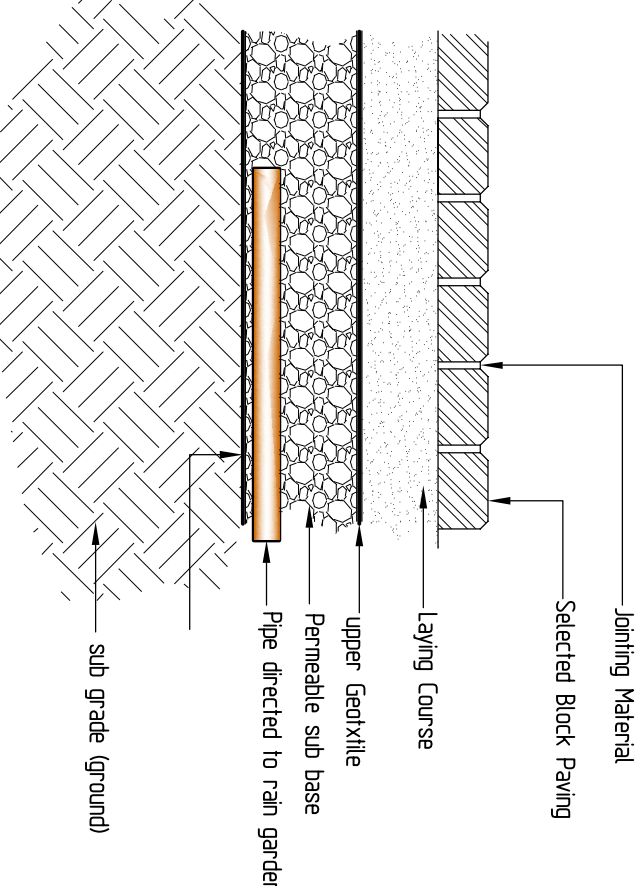


System 'C' - Car Parking Bays
MNS

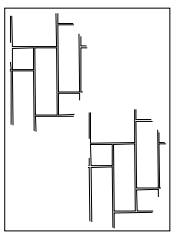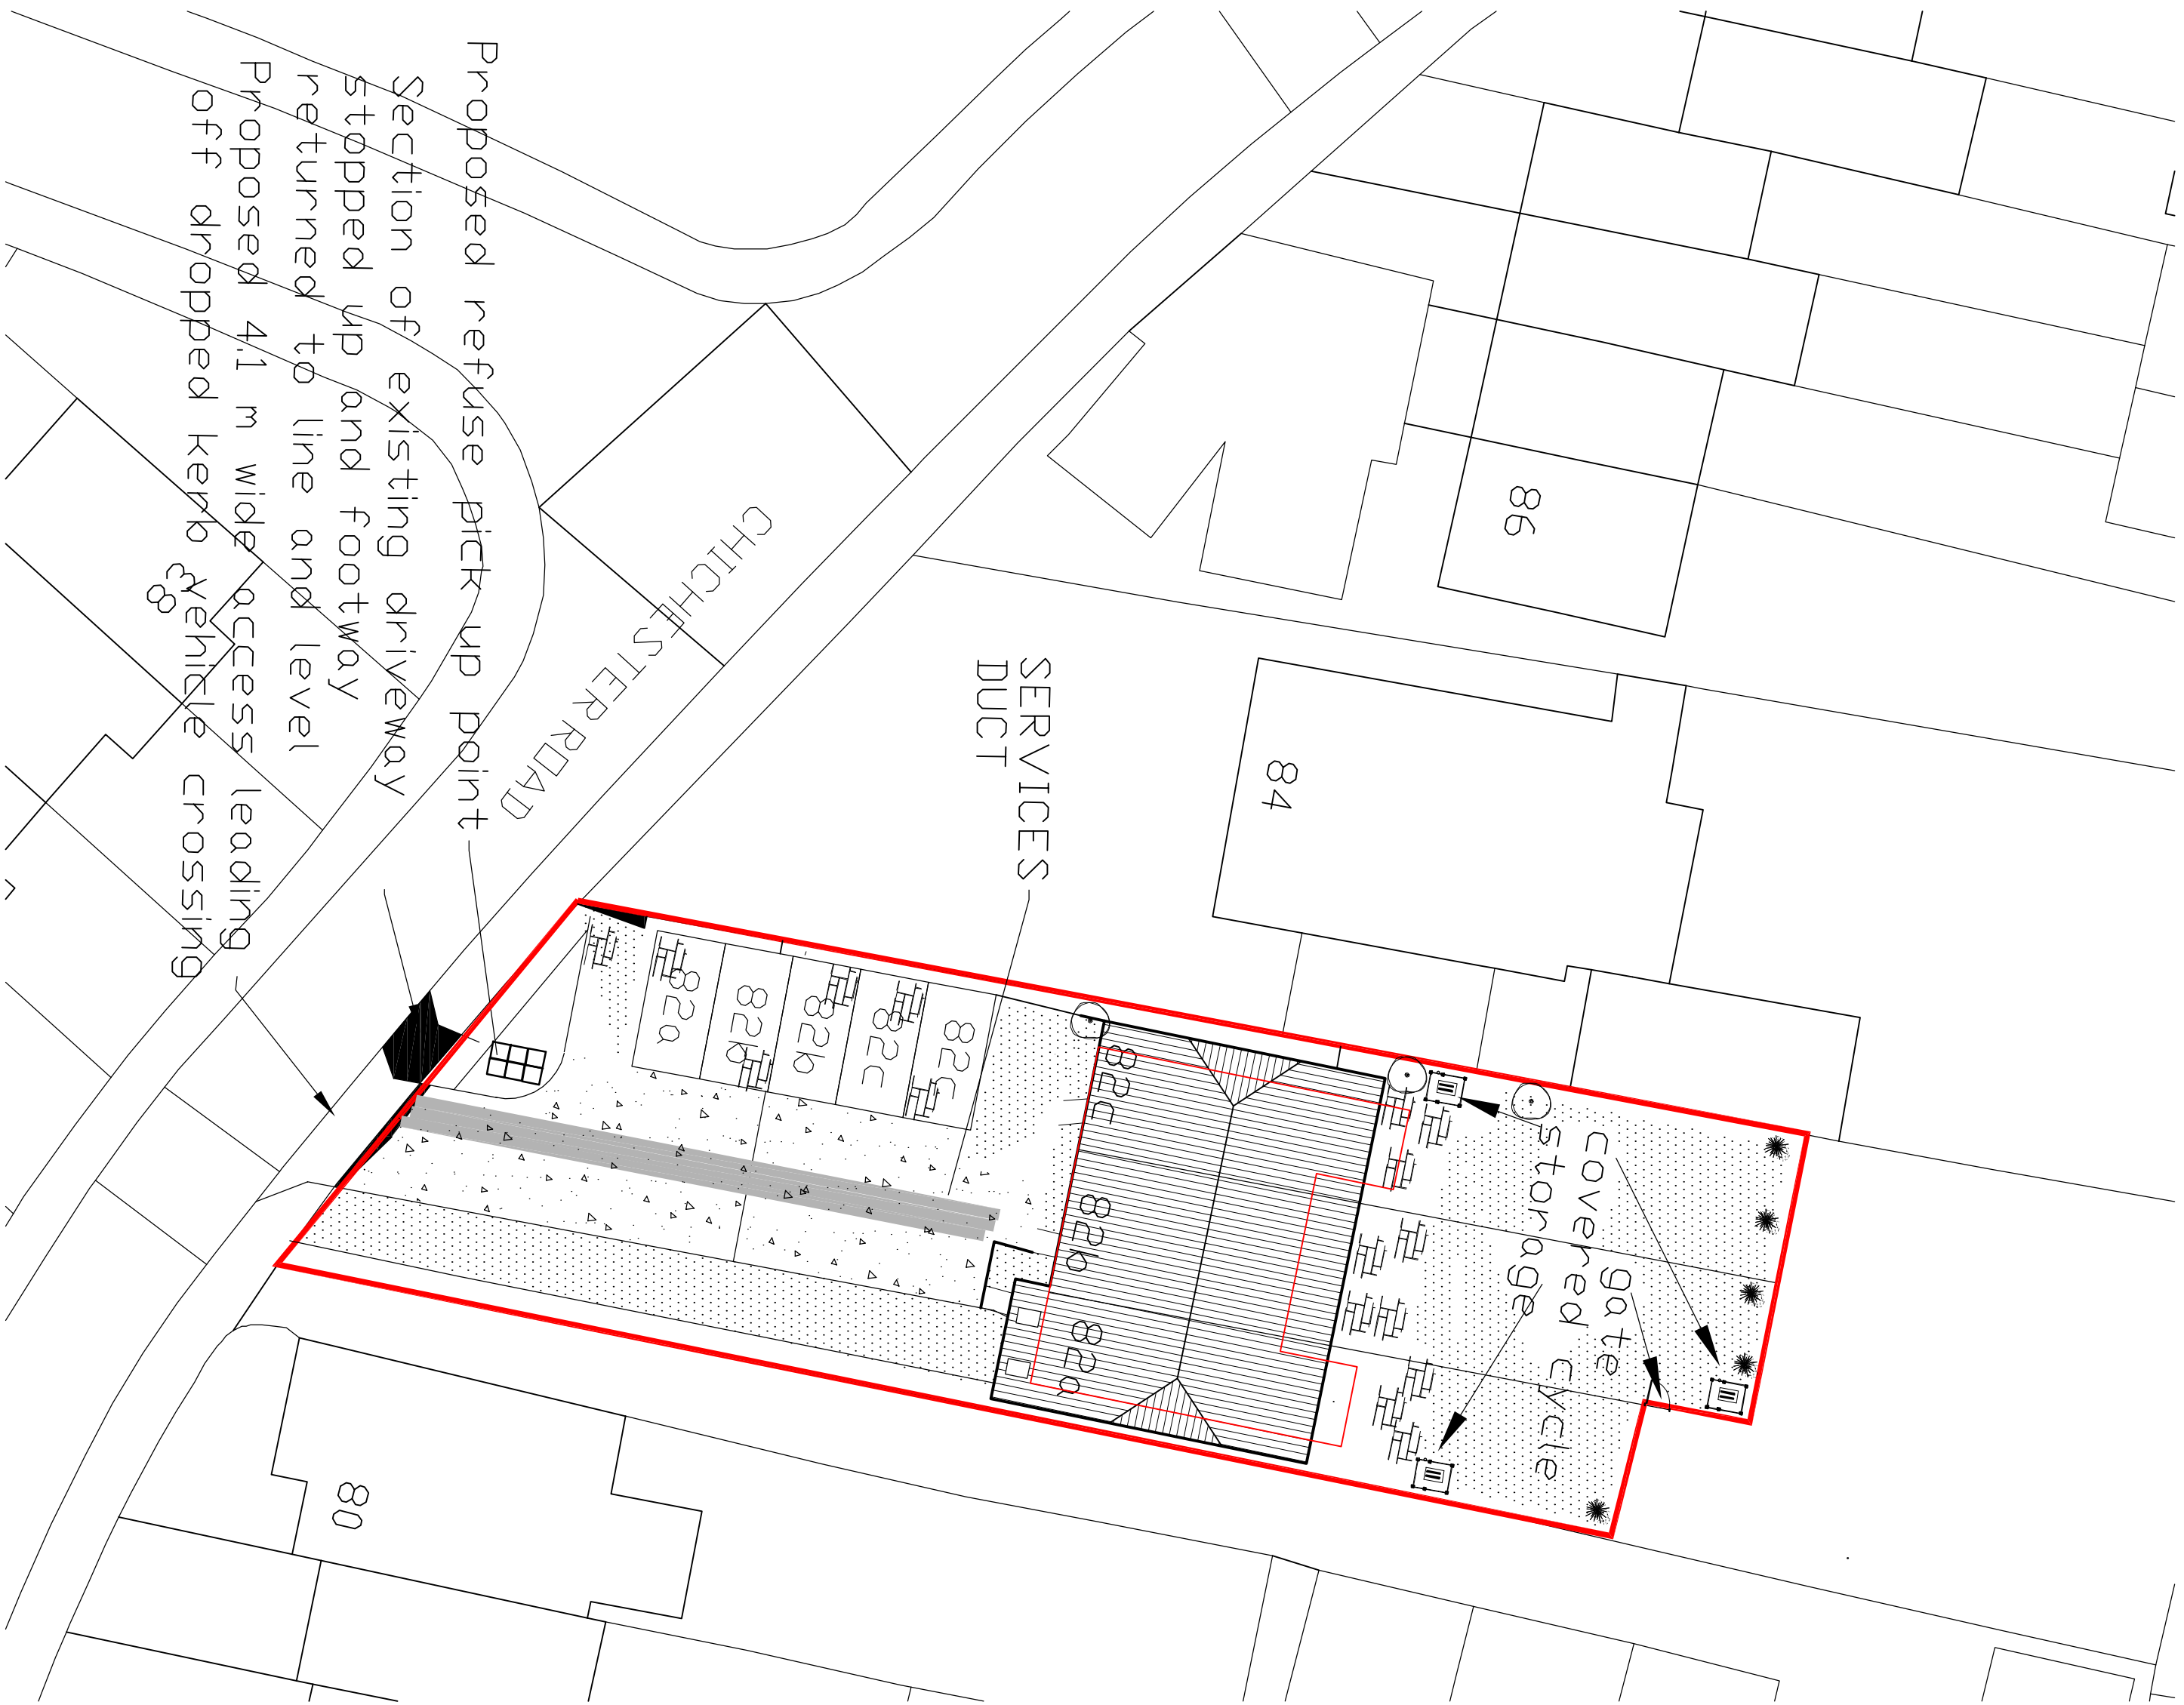

Brick Pavers
SEE DETAIL

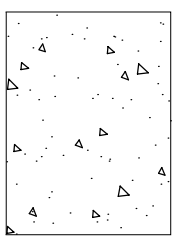

Gravel on Geo-textile
membrane
SEE DETAIL

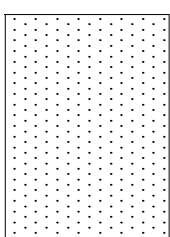

Wildflower Lawn

Hard Landscaping Details

Scale 1:200

Materials, Plant Storage &

Car parking Scale 1:200

NOTE
Allow to widen access during construction and there after reduce to that as shown for occupants parking - drawing 02 Rev E refers)

NOTE
Land owned by applicant

Access from Sanctuary Close

Material & plant storage area

General waste skip
Plasterboard skip

visitor parking

Lorry wheel wash down area
80

76

CHICHESTER ROAD

G R E G

43 Meadow Way,
Tilhurst, Reading,
Berk RG20 4BU
Tel & Fax: 0118 941 6249
Mobile: 07967 009842
greg@gregirell.co.uk

Planning, Building Regulations & Structural Design

REVISIONS

Rev.	Description	Date
A	5 parking spaces confirmed	10-11-2021
B	Material storage & operative parking update	22-3-2021

JOB TITLE

Erection of 2 x 3 bed & 1 x 1 bed dwellings at 82 Chichester Road Tilhurst

TITLE

Hard Landscaping , parking , storage etc

SCALE

1:200

DATE

November 2020

DRAWING No.

B