


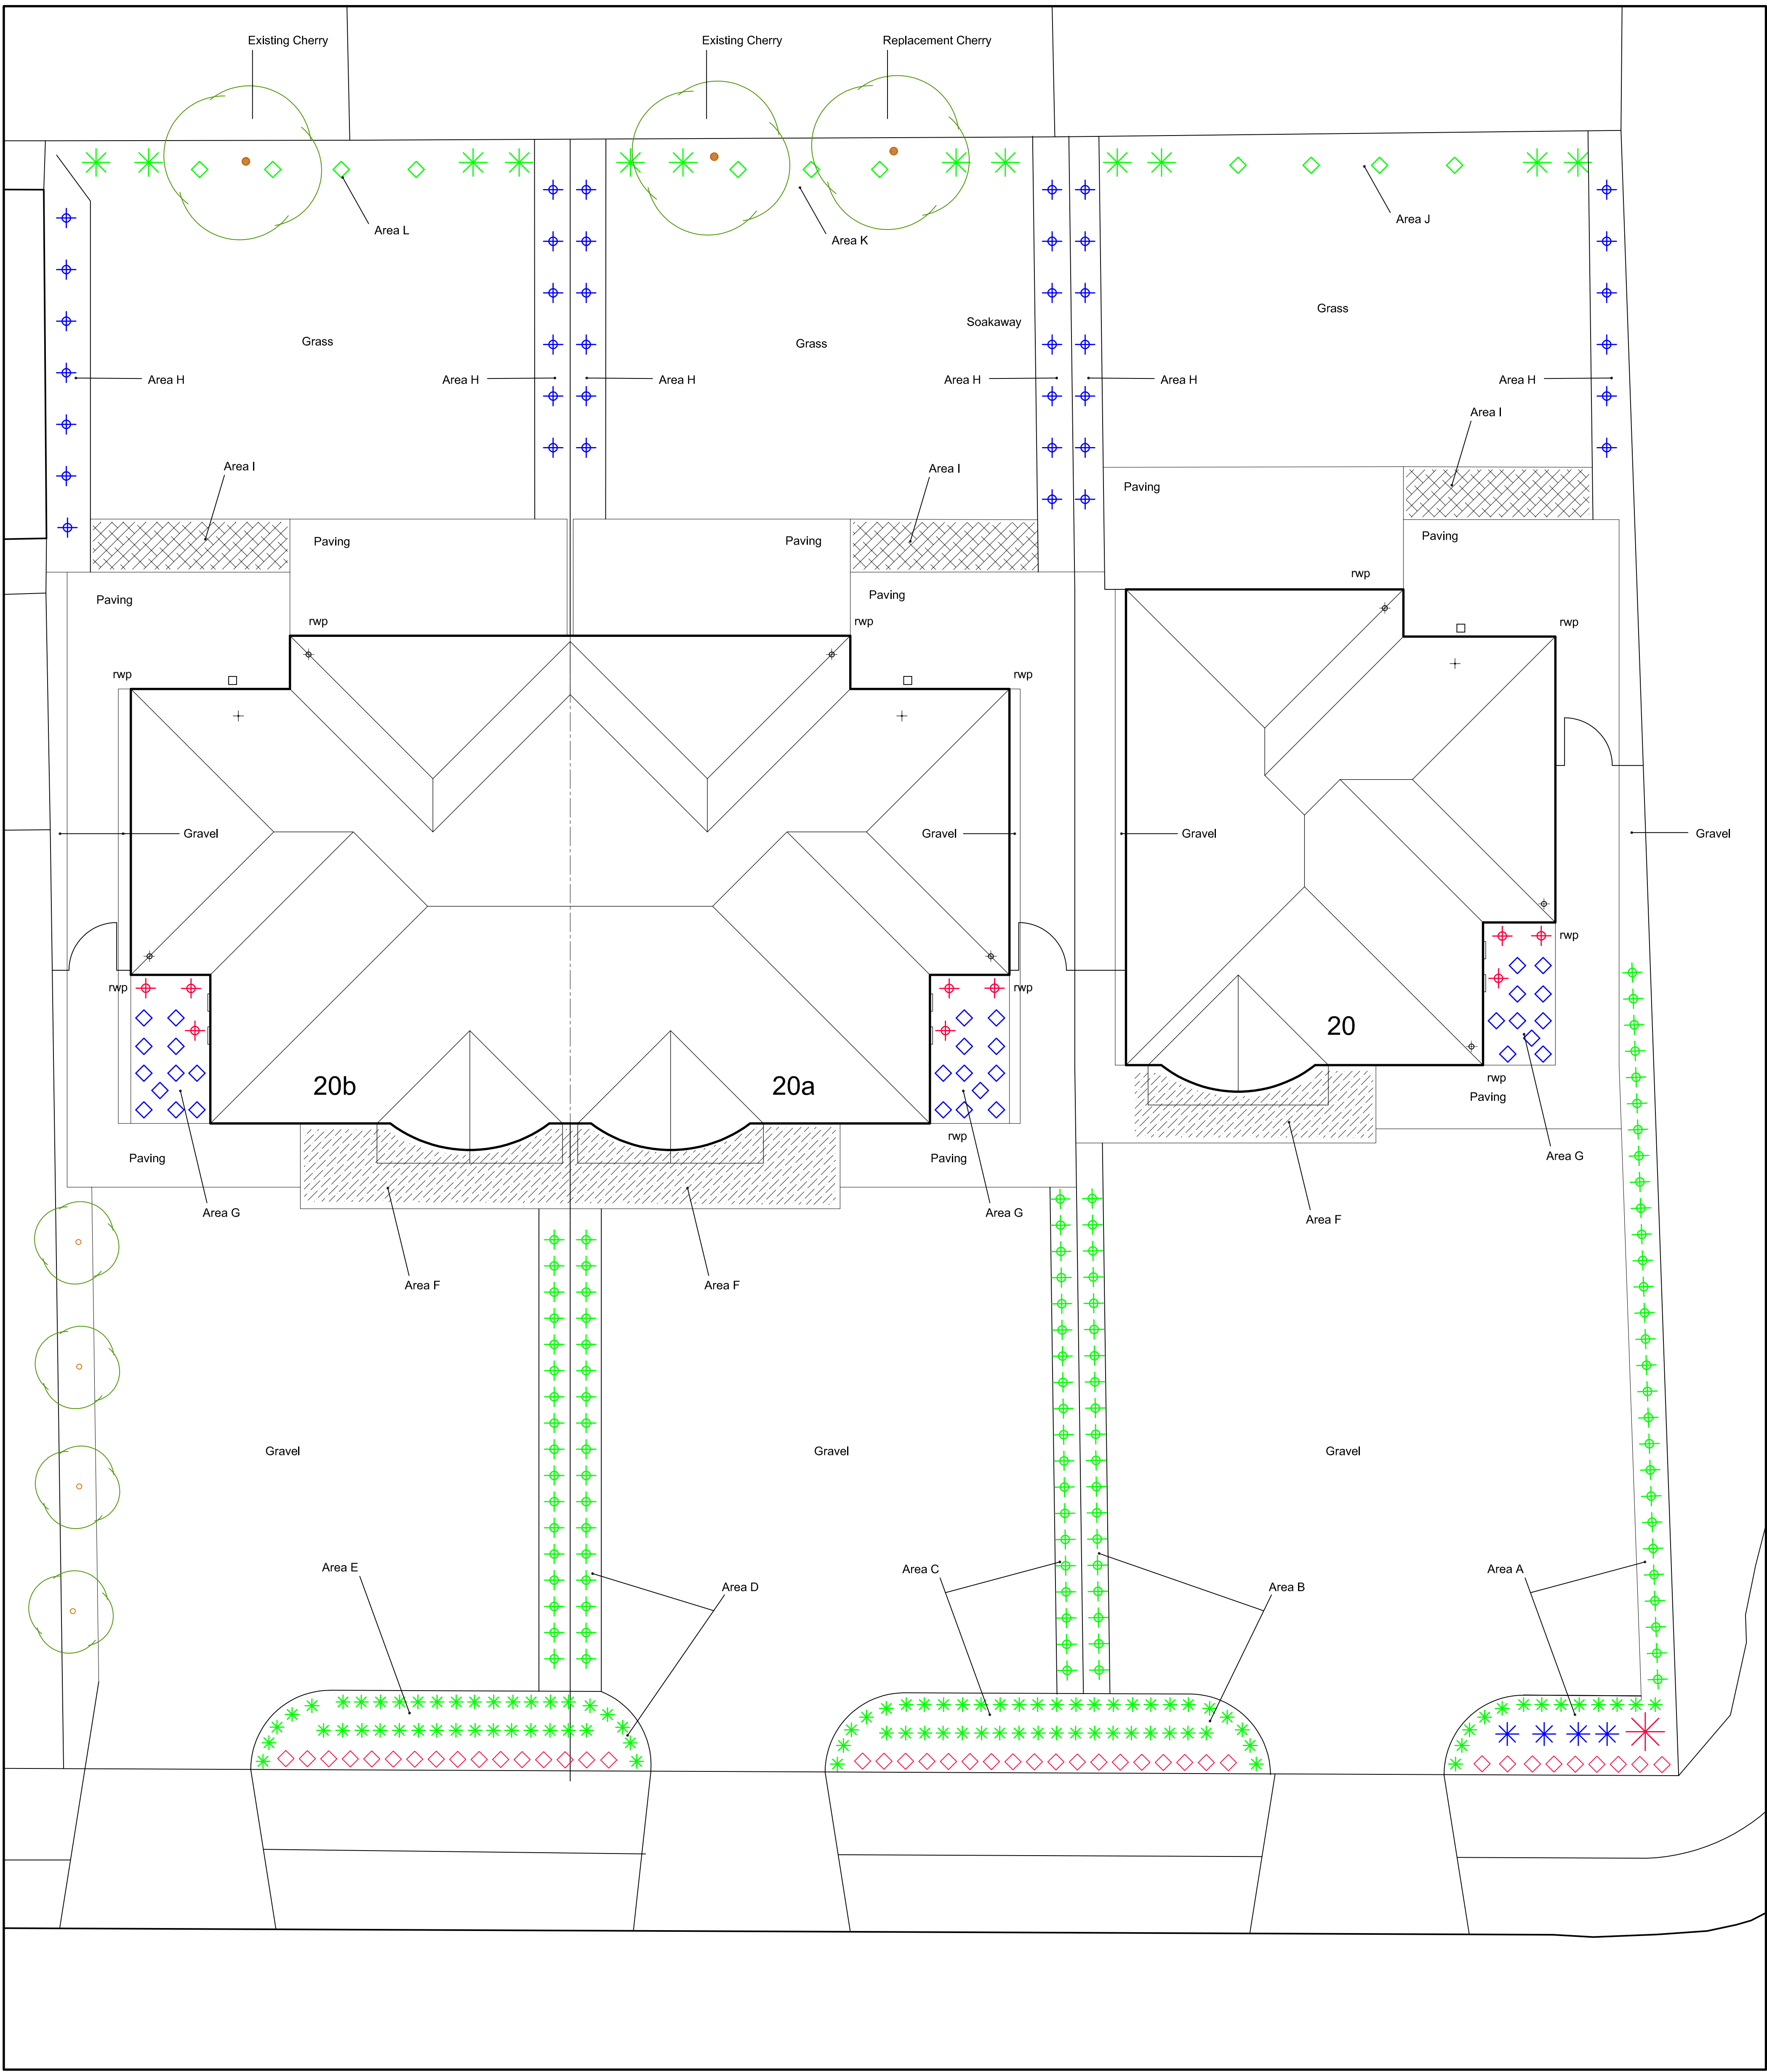

Refer to schedule for planting details

project title			
20 Chalgrove Way			
Emmer Green, Reading, RG4 8SJ			
drawing title		drawn	
Landscape Plan		AJS	
		checked	
date	16/5/19	scales	1:60
		drawing ref	A19/742/20
		rev	
The Home Shop Architectural Services Unit 2, Marlborough House, Chesil Street, Winchester, Hants, SO23 0HU Tel: 01962 622633 Mobile: 0796 835 6846			
The copyright in this document and design is confidential to and the property of The Home Shop			