


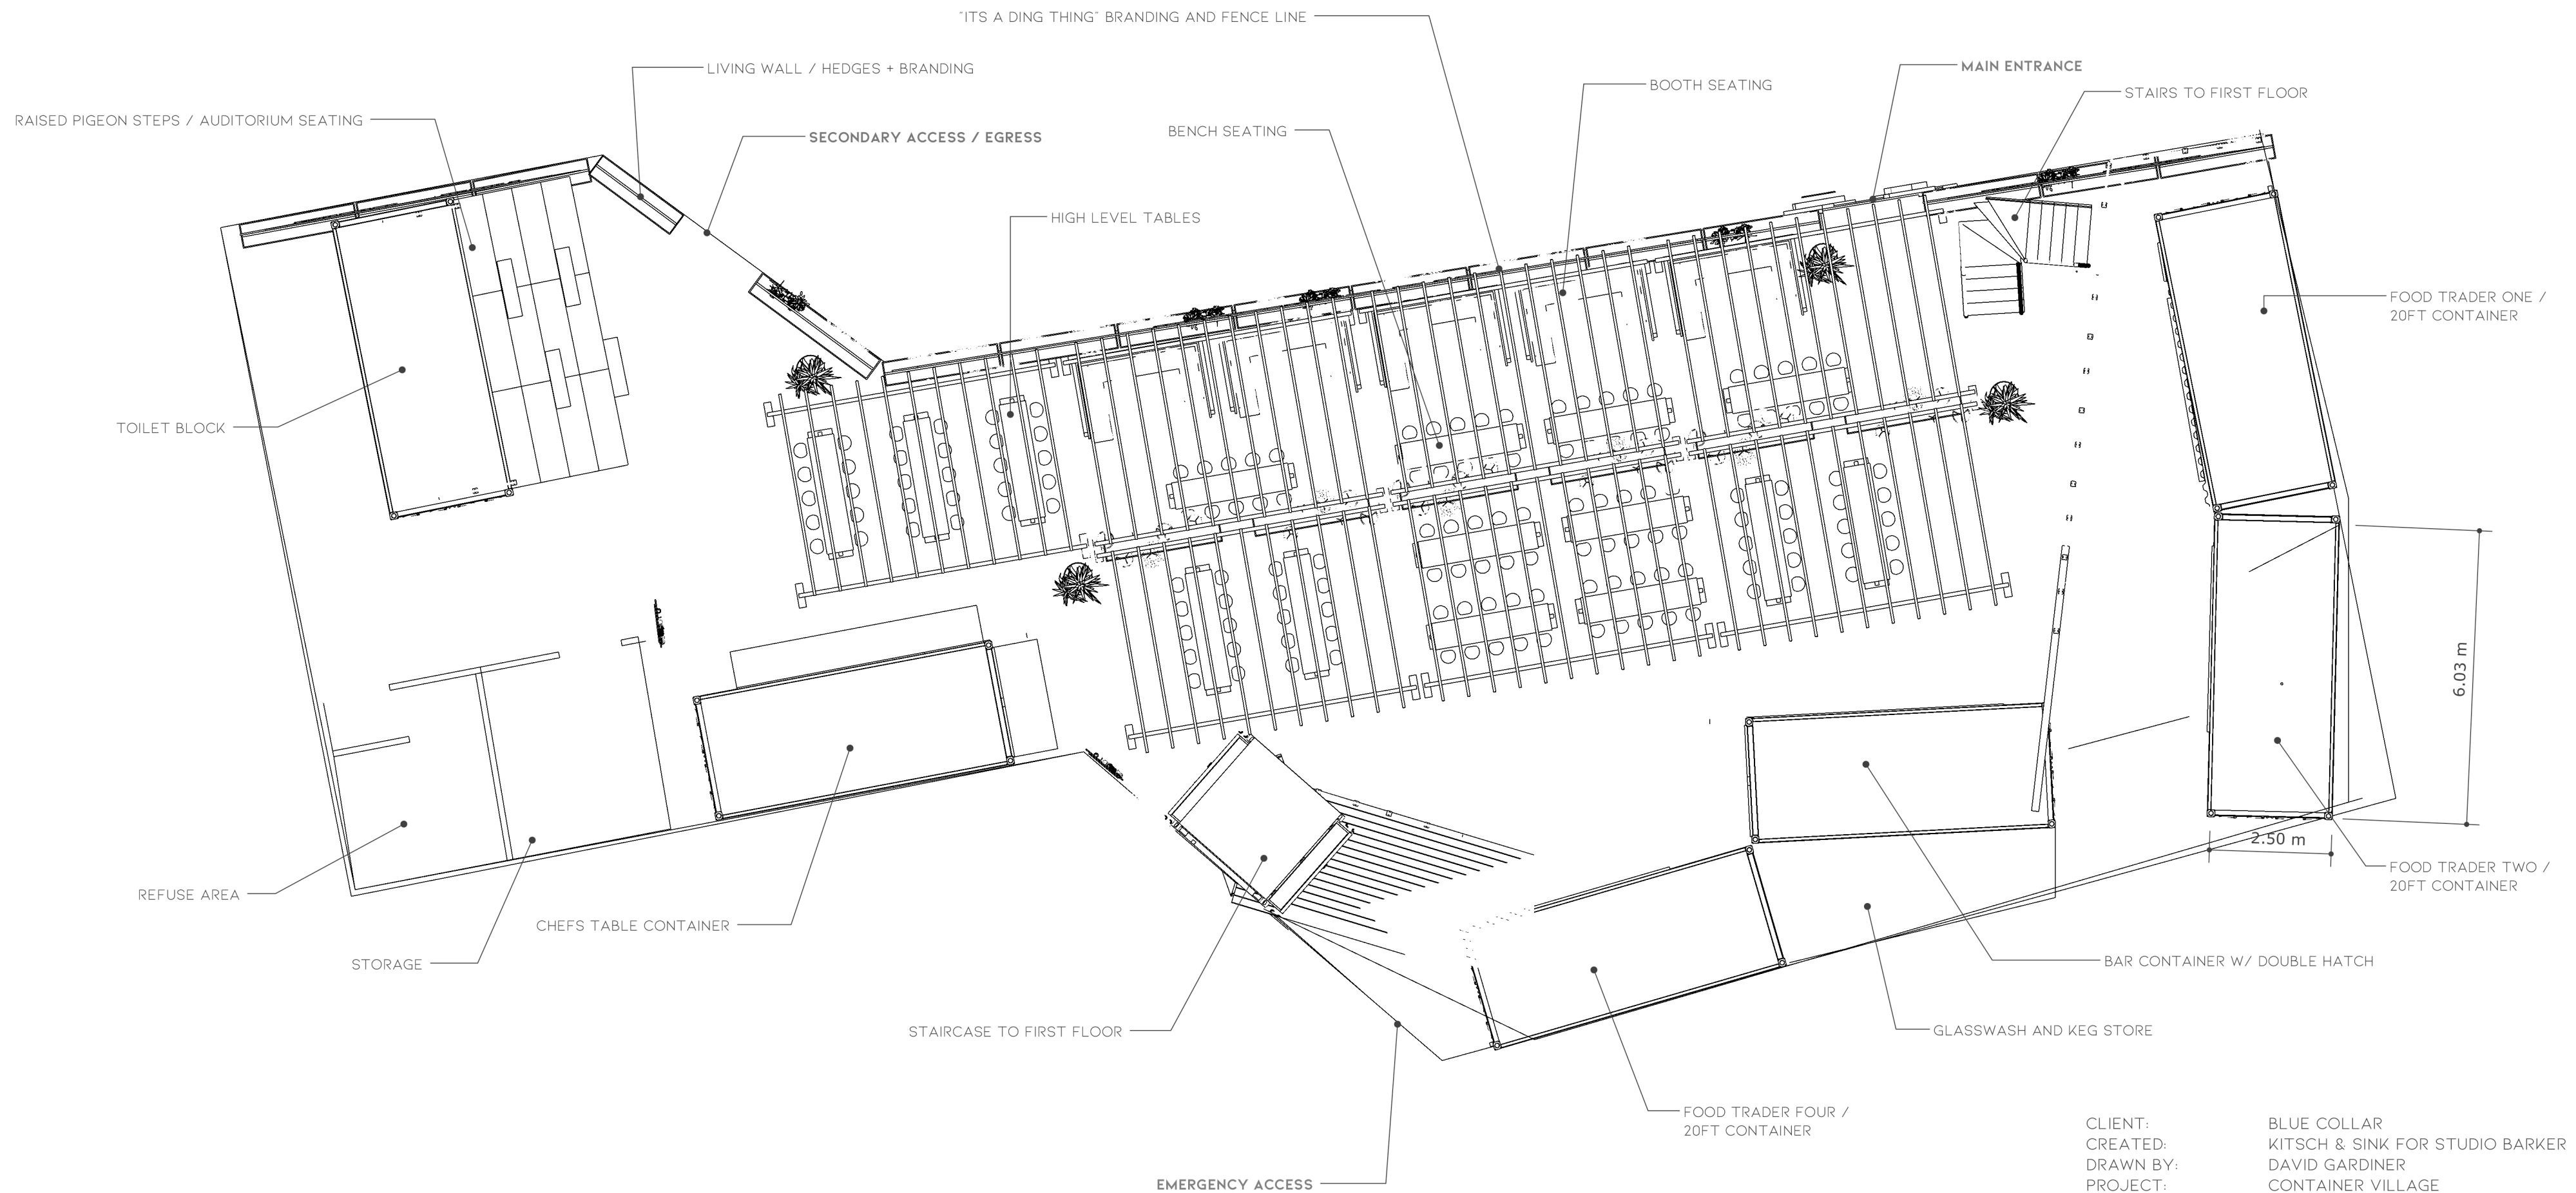

CLIENT: BLUE COLLAR
 CREATED: KITSCH & SINK FOR STUDIO BARKER
 DRAWN BY: DAVID GARDINER
 PROJECT: CONTAINER VILLAGE
 SITE: READING MARKET QUARTER

TITLE: PLAN VIEW GROUND FLOOR
 SCALE: 1: 100 @ A2
 DATE: 01.03.2021
 VERSION: VERS 2 OF 2