




ELEVATION B




ELEVATION A

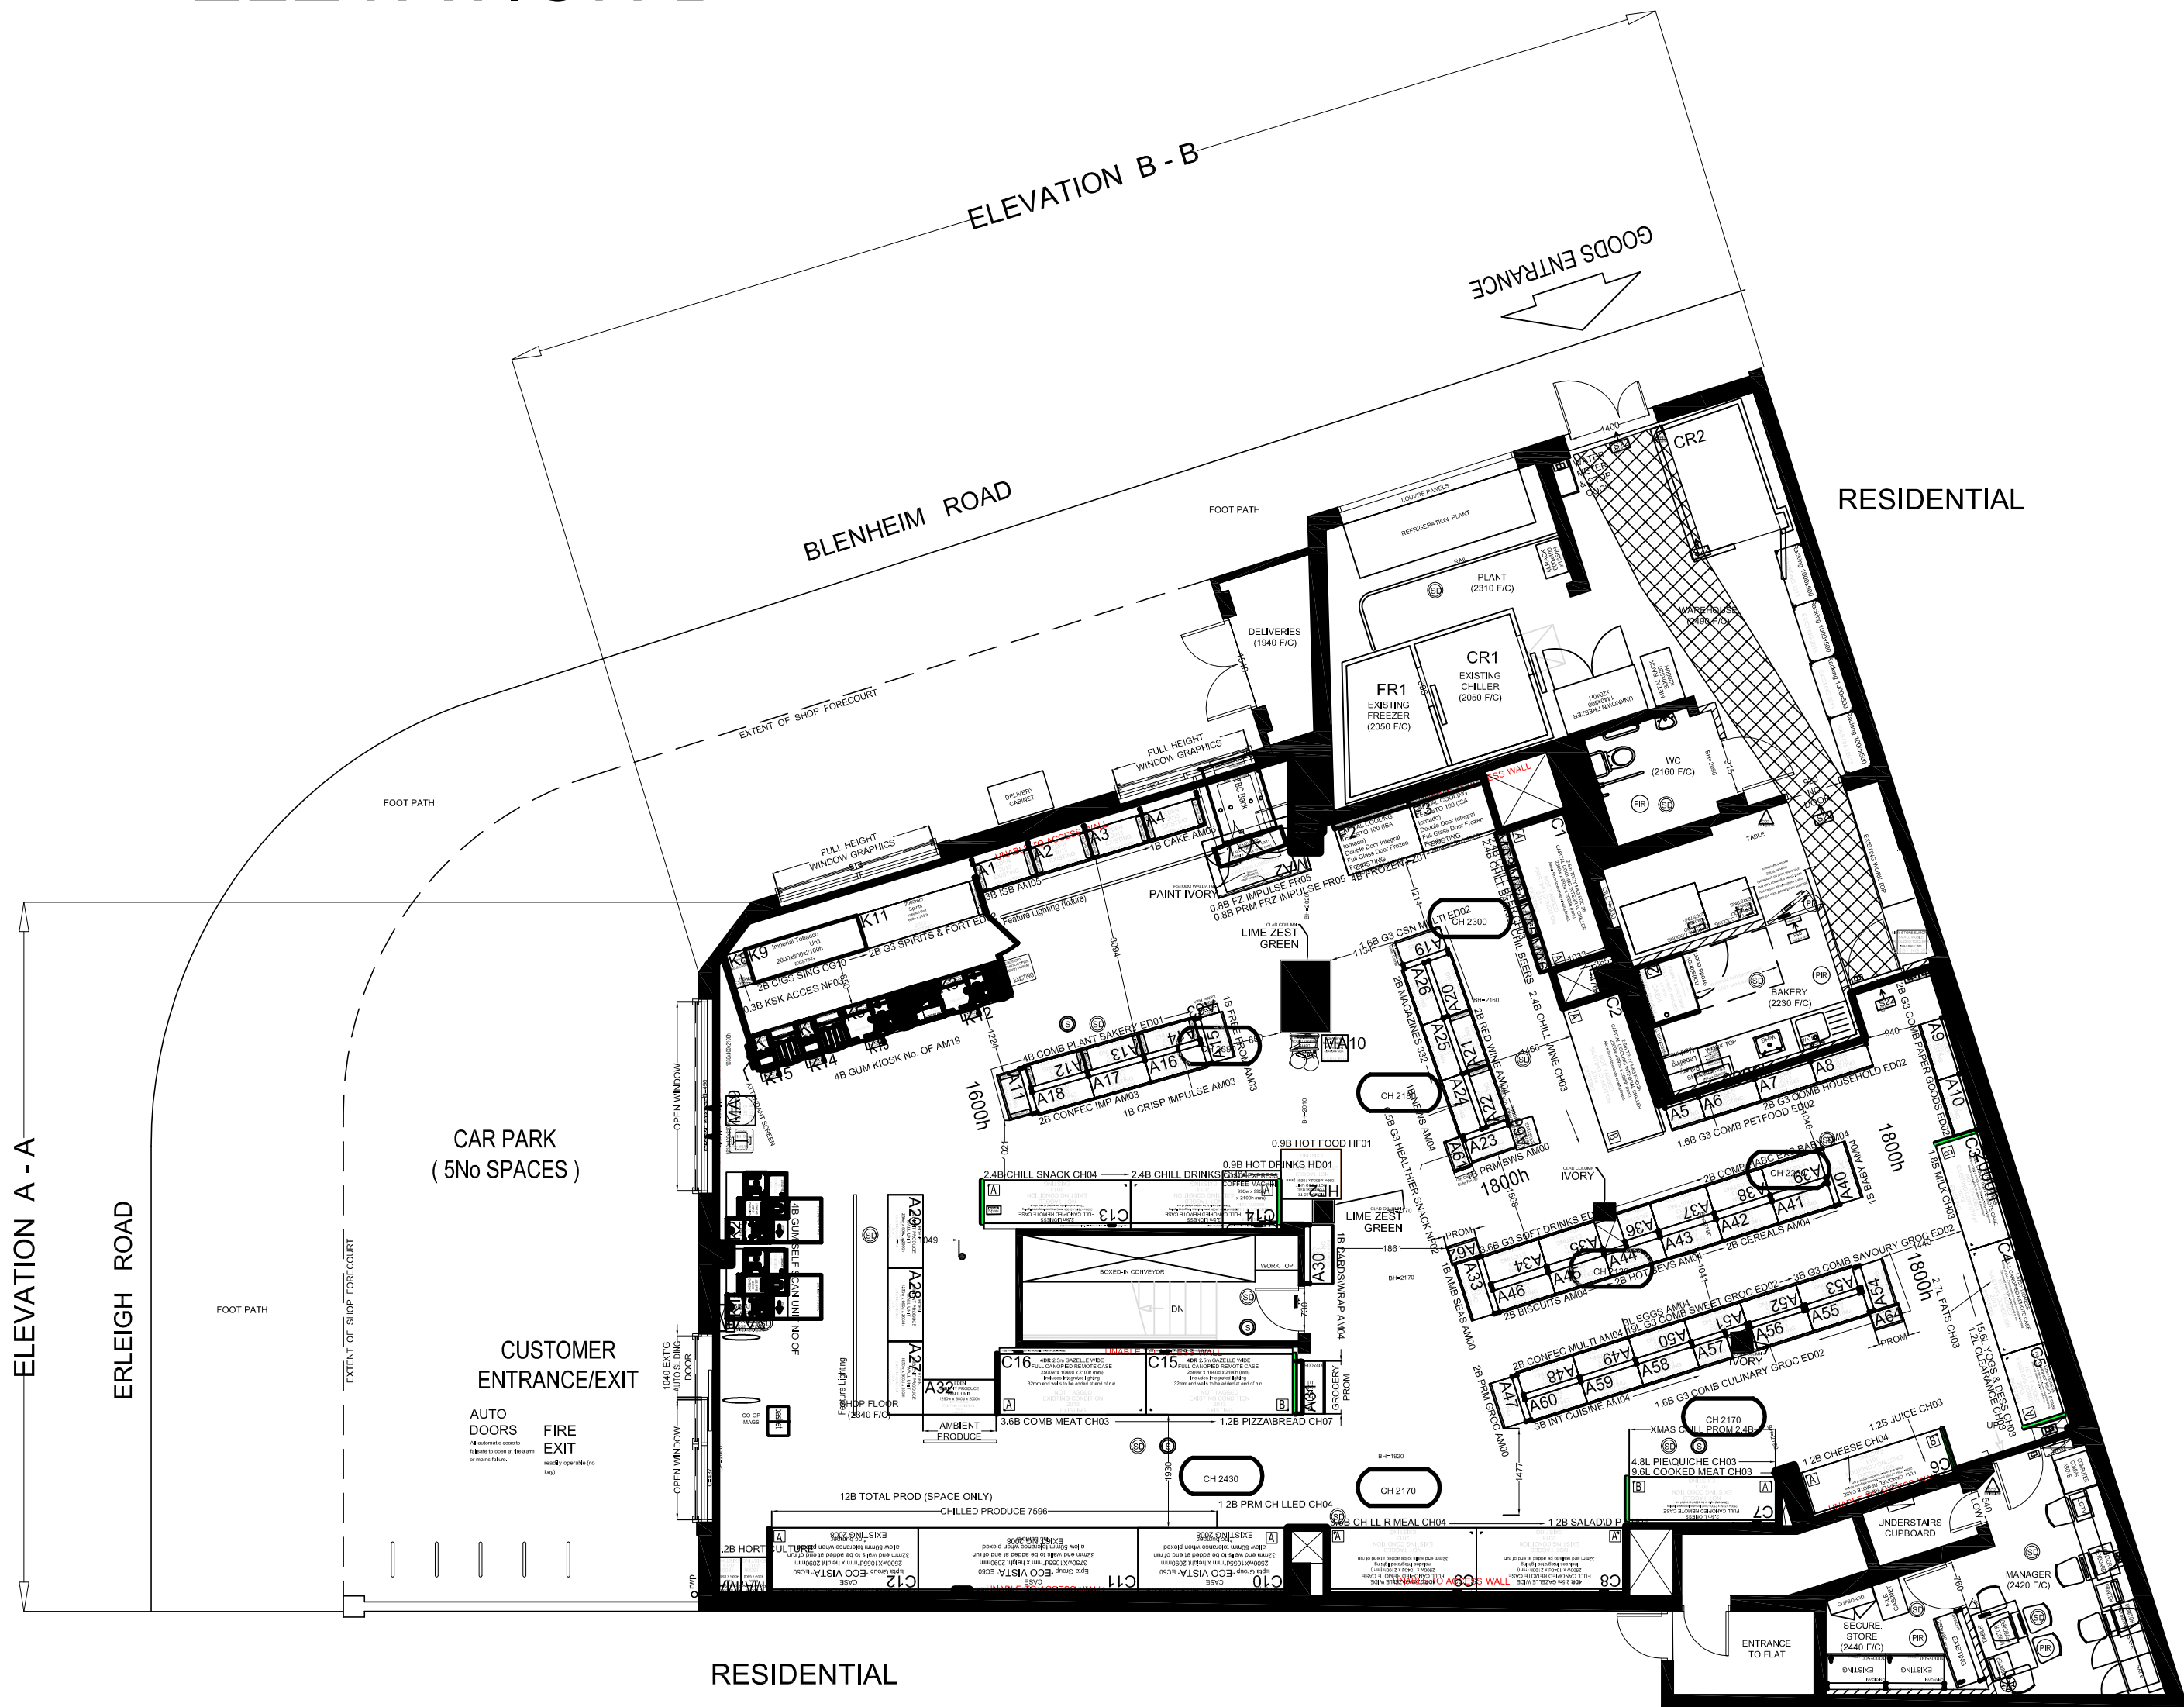

EXISTING PLAN 1:100

SCALE 1:100

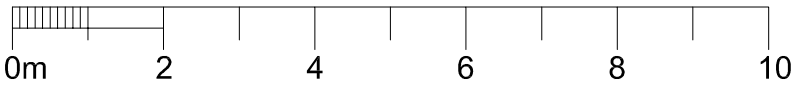

© THE CONTENTS OF THIS DRAWING REMAIN THE SOLE PROPERTY OF WELLSFIELD ASSOCIATES AND MUST NOT BE COPIED OR REPRODUCED WITHOUT PRIOR PERMISSION.

FULL SURVEY NOT CARRIED OUT, DRAWING PRODUCED USING INFORMATION SUPPLIED BY THE CLIENT

Wellsfield Associates

York House
Westview Drive
Rayleigh, Essex.
SS6 7AU
Mob No 07766 221958
chris@wellsfieldassociates.co.uk

project

CO-OP SUPERMARKET
55-57 ERLEIGH ROAD
READING
RG1 5NL

EXISTING PLAN

date MAY 21 drawn C.J.J.

scale 1:100 @A1 drg no. 3628.10