


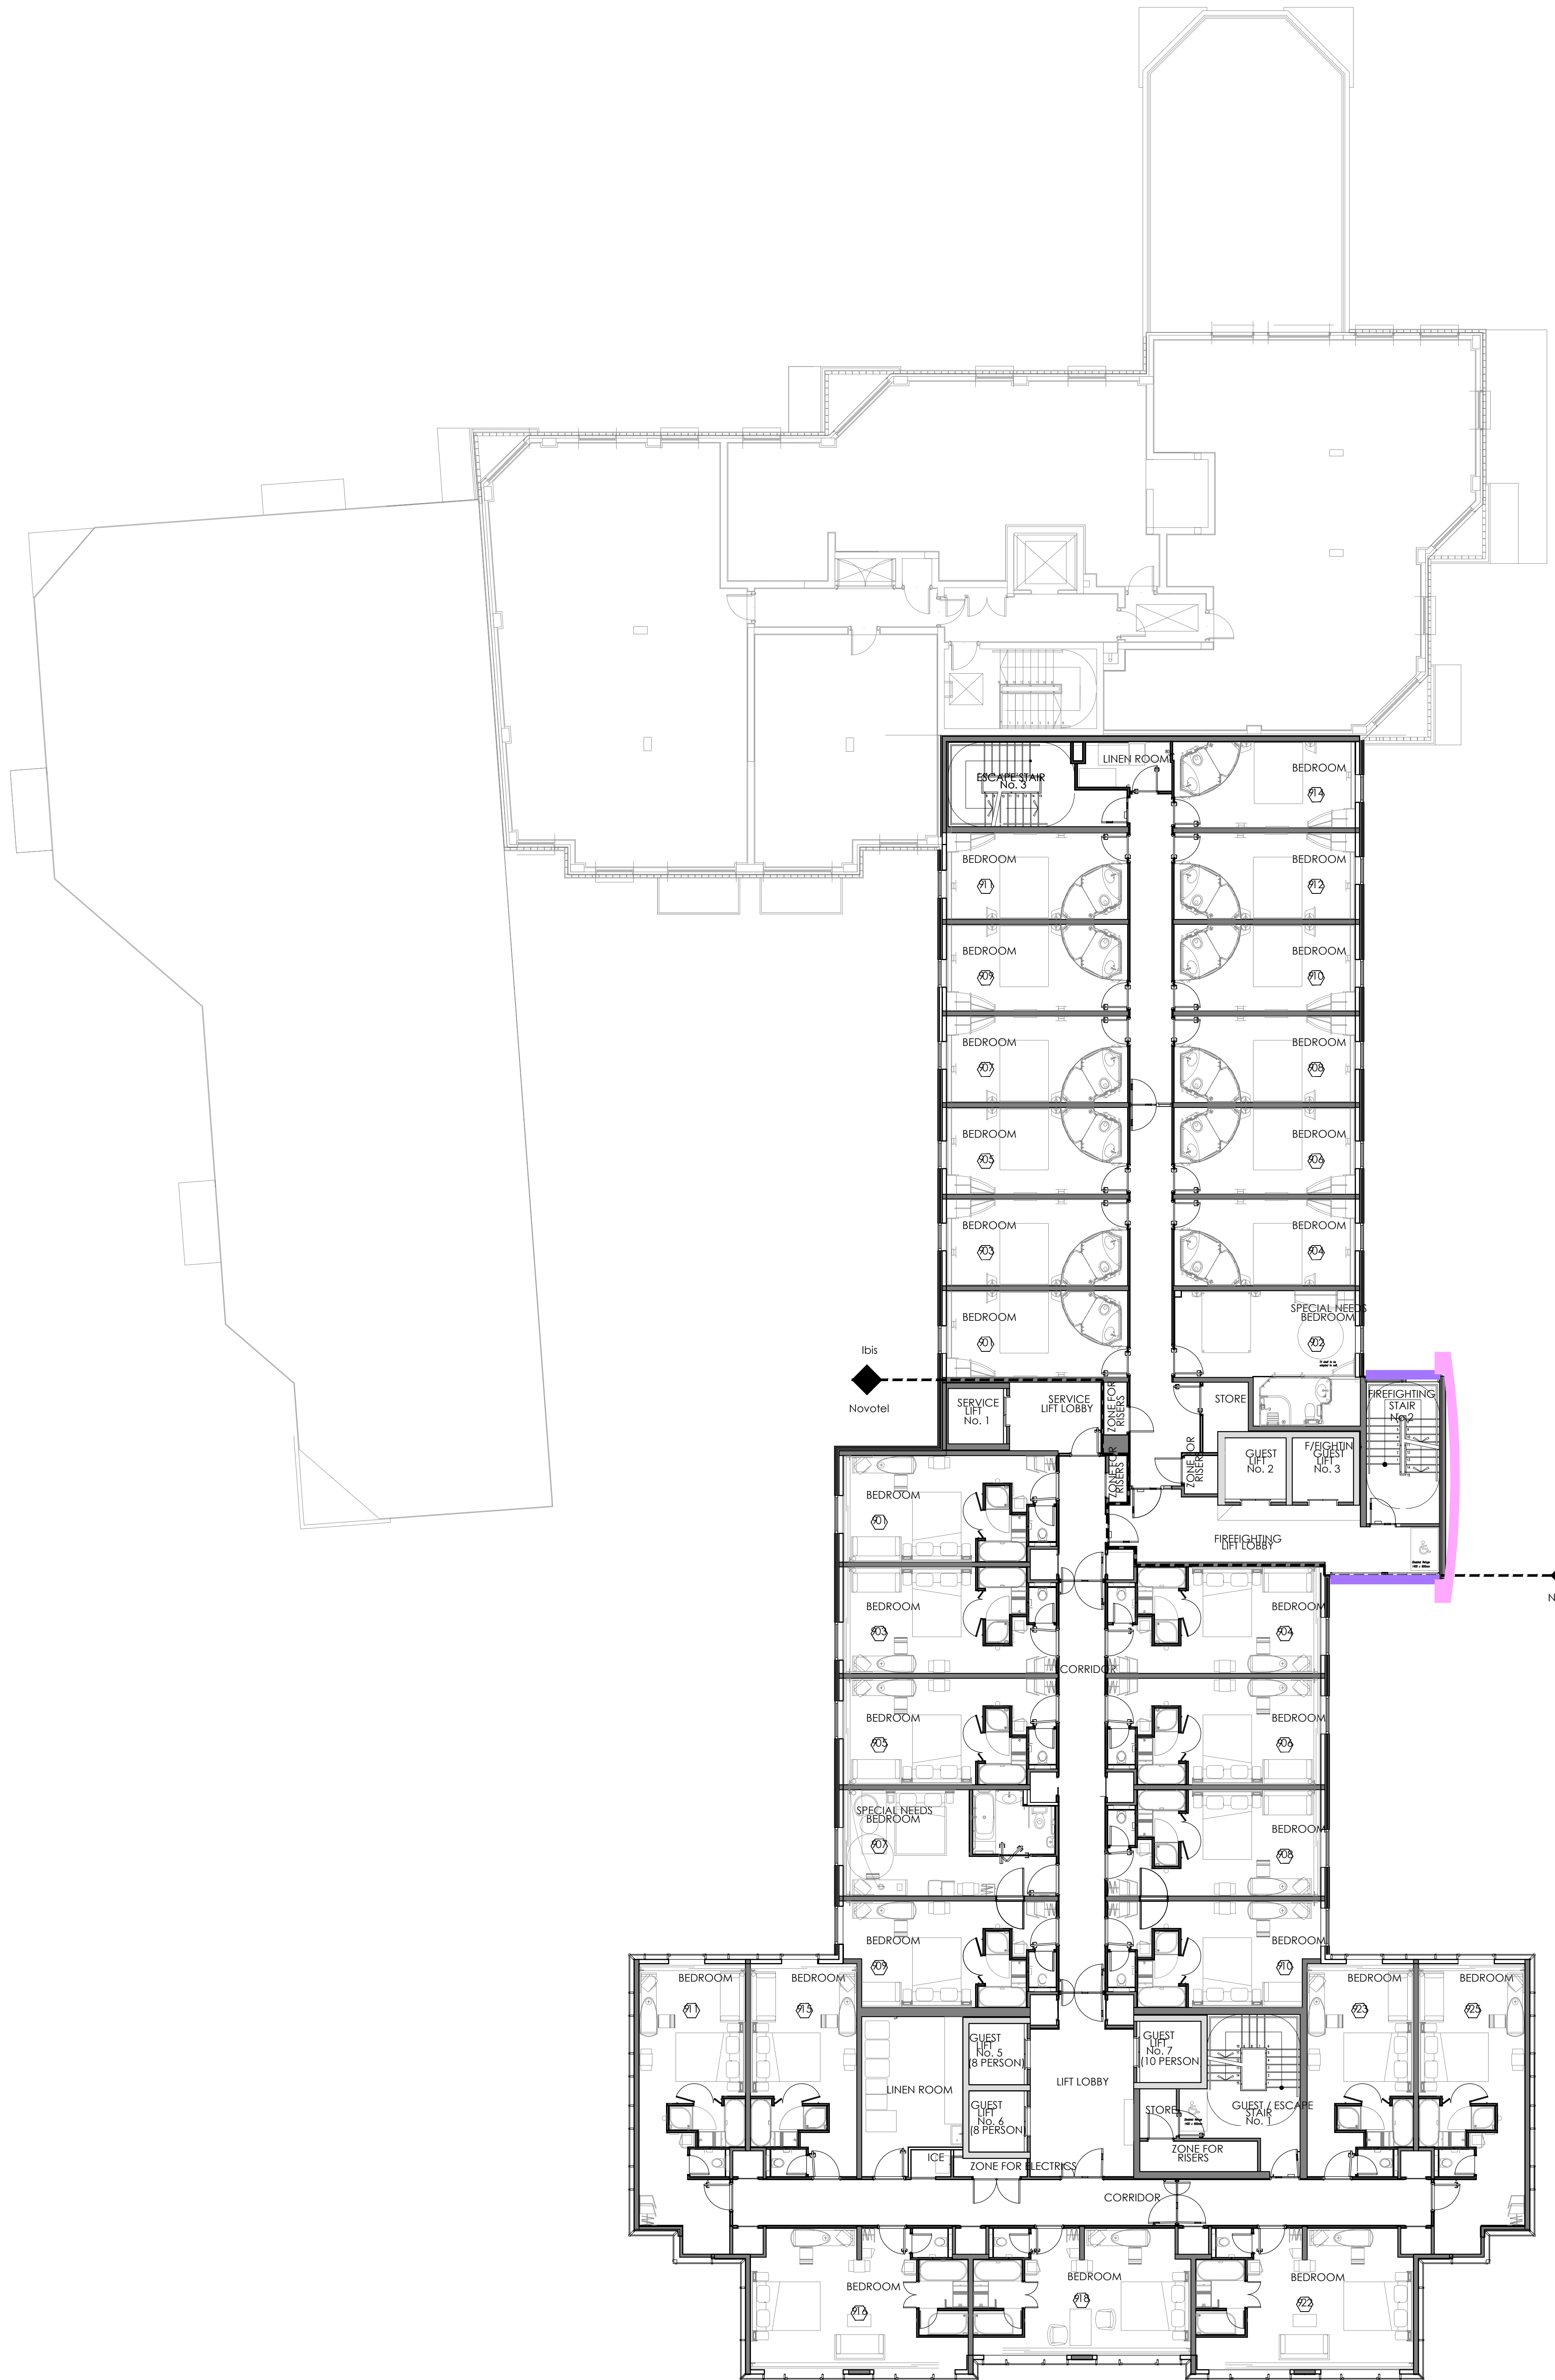

- Pink - Proteus 10 Insulated Rainscreen Metal Panel to be replaced
- Violet - Insulated Metal Panel Curtain Wall to be replaced

Revision	Date	Description	By
LMA ARCHITECTS			
The Atrium 6 New Road Ayr, KA8 8EX 01292611727			
100 West George Street Glasgow, G2 1PP 01412642991			
studio@l-m-a.co.uk www.l-m-a.co.uk			
Client			
Accor Invest			
Project			
Recladding of Ibis Reading			
25A Friar Street			
Description			
Level 8			
General Arrangement Plan as Existing			
Status			
Planning			
Job Number	Drawing Number	Revision	
21_02_2289	EX(01)010		
Scale	Drawn / Checked By	Date	
1:100 @ A0	JM / CC	May 21	