



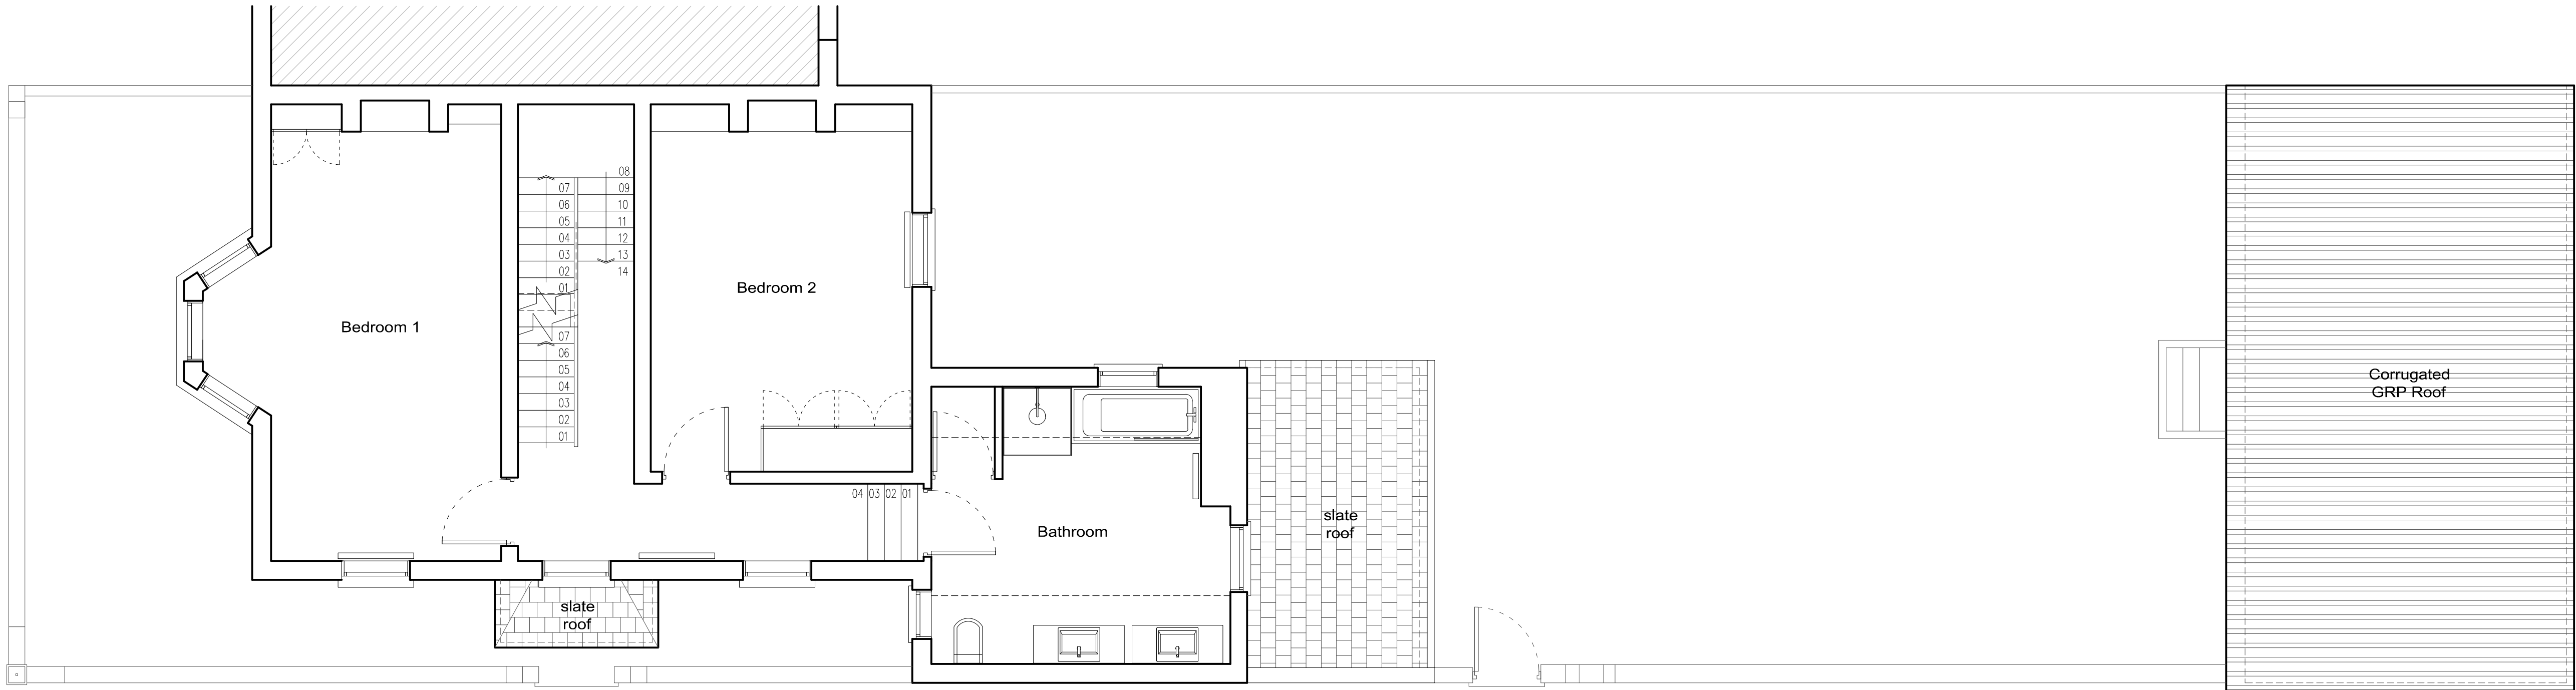

First Floor Plan

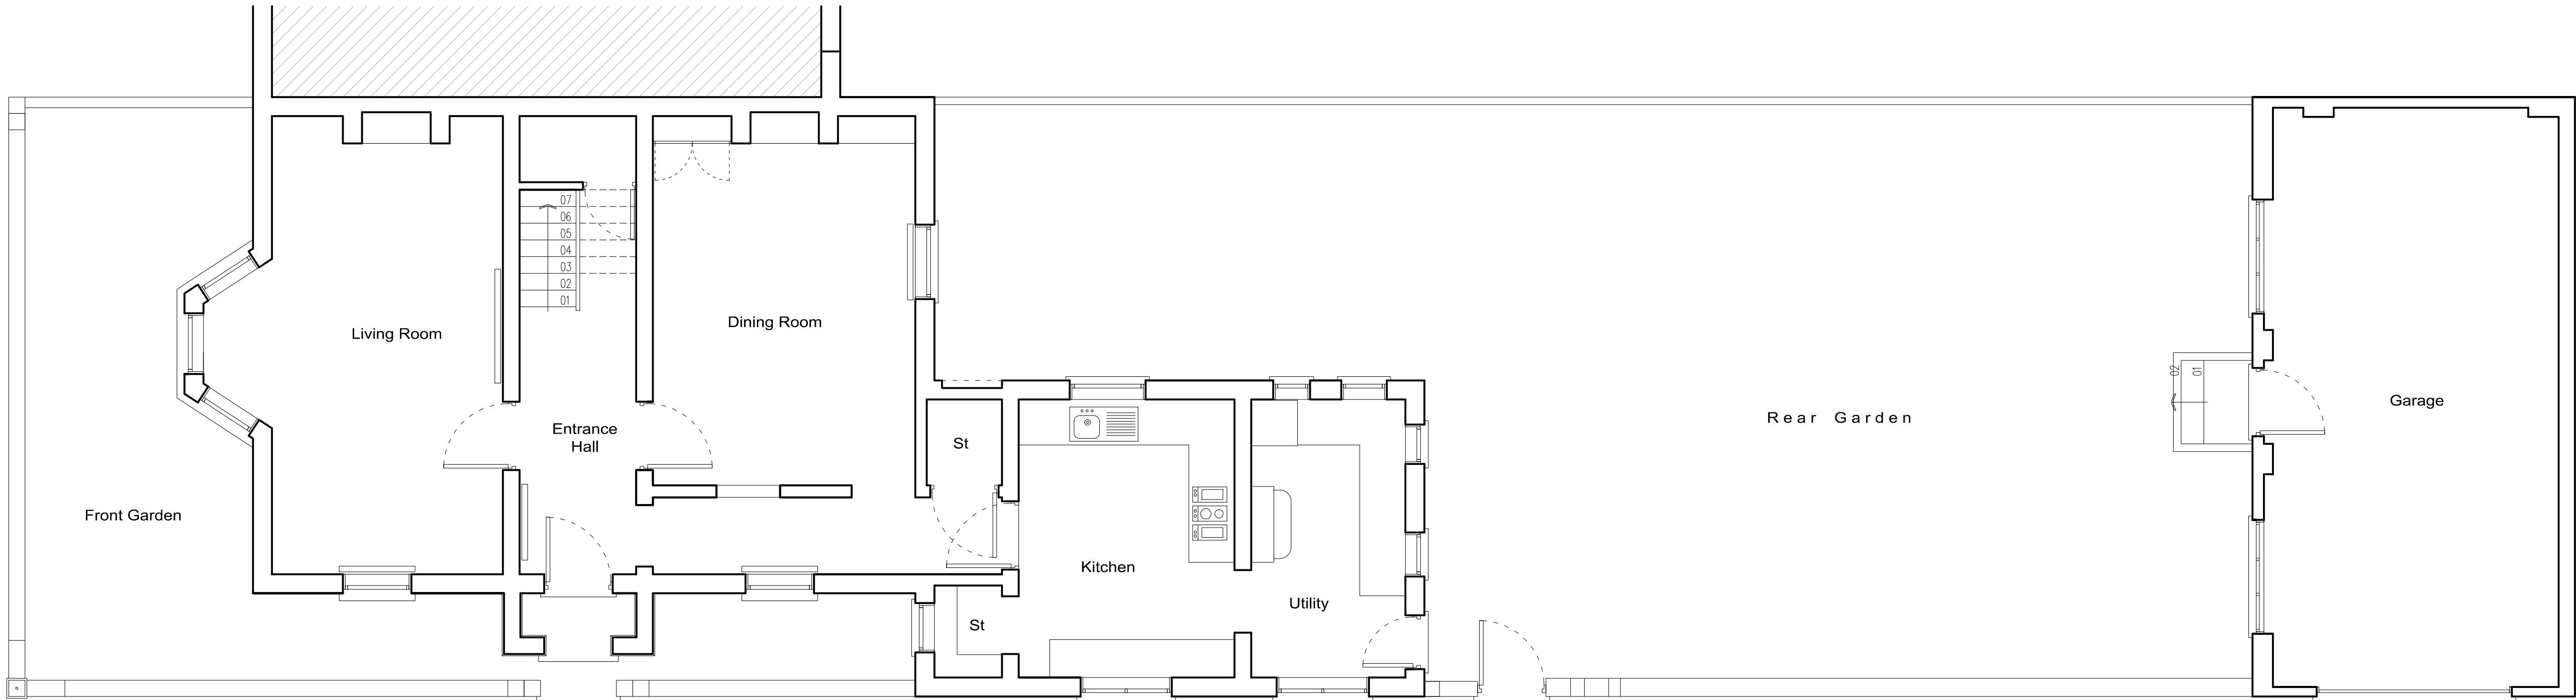

Ground Floor Plan

REV	COMMENTS	DATE



SHAUN•TANNER
ARCHITECTURE & PLANNING

www.stlarchitecture.co.ukstudio@stlarchitecture.co.uk0118 989 0808

CLIENT

Ms M. Lynch

PROJECT

6 THE MOUNT,
READING RG1 5HL

DRAWING

EXISTING GROUND AND FIRST FLOOR PLAN

STATUS

survey

SCALE

1 : 50 @ A1

DRAWN

dna

CHECKED

NO

3741/101

REV

DATE

jan 2021

THIS DRAWING MUST NOT BE SCALED UNLESS ISSUED FOR PLANNING PURPOSES. ALL DIMENSIONS ARE TO BE VERIFIED PRIOR TO SETTING OUT. COMMENCING WORK OR PRODUCTION OF FABRICATION DRAWINGS. REPORT ANY DISCREPANCIES TO THE SUPERVISING OFFICER IMMEDIATELY. ©

