
LEGEND	
FL	Floor Level
B	Beam Height
A	Arch Height
C	Ceiling Height
FC	False Ceiling Height
P	Purling Height
S	Sill Height
H	Head Height
RA	Roof Access
RL	Roof Light
IC	Inspection Cover
RWP	Rain Water Pipe
HLW	High Level Window
HWC	Hot Water Cylinder
EM	Electricity Meter
FB	Fuse Board

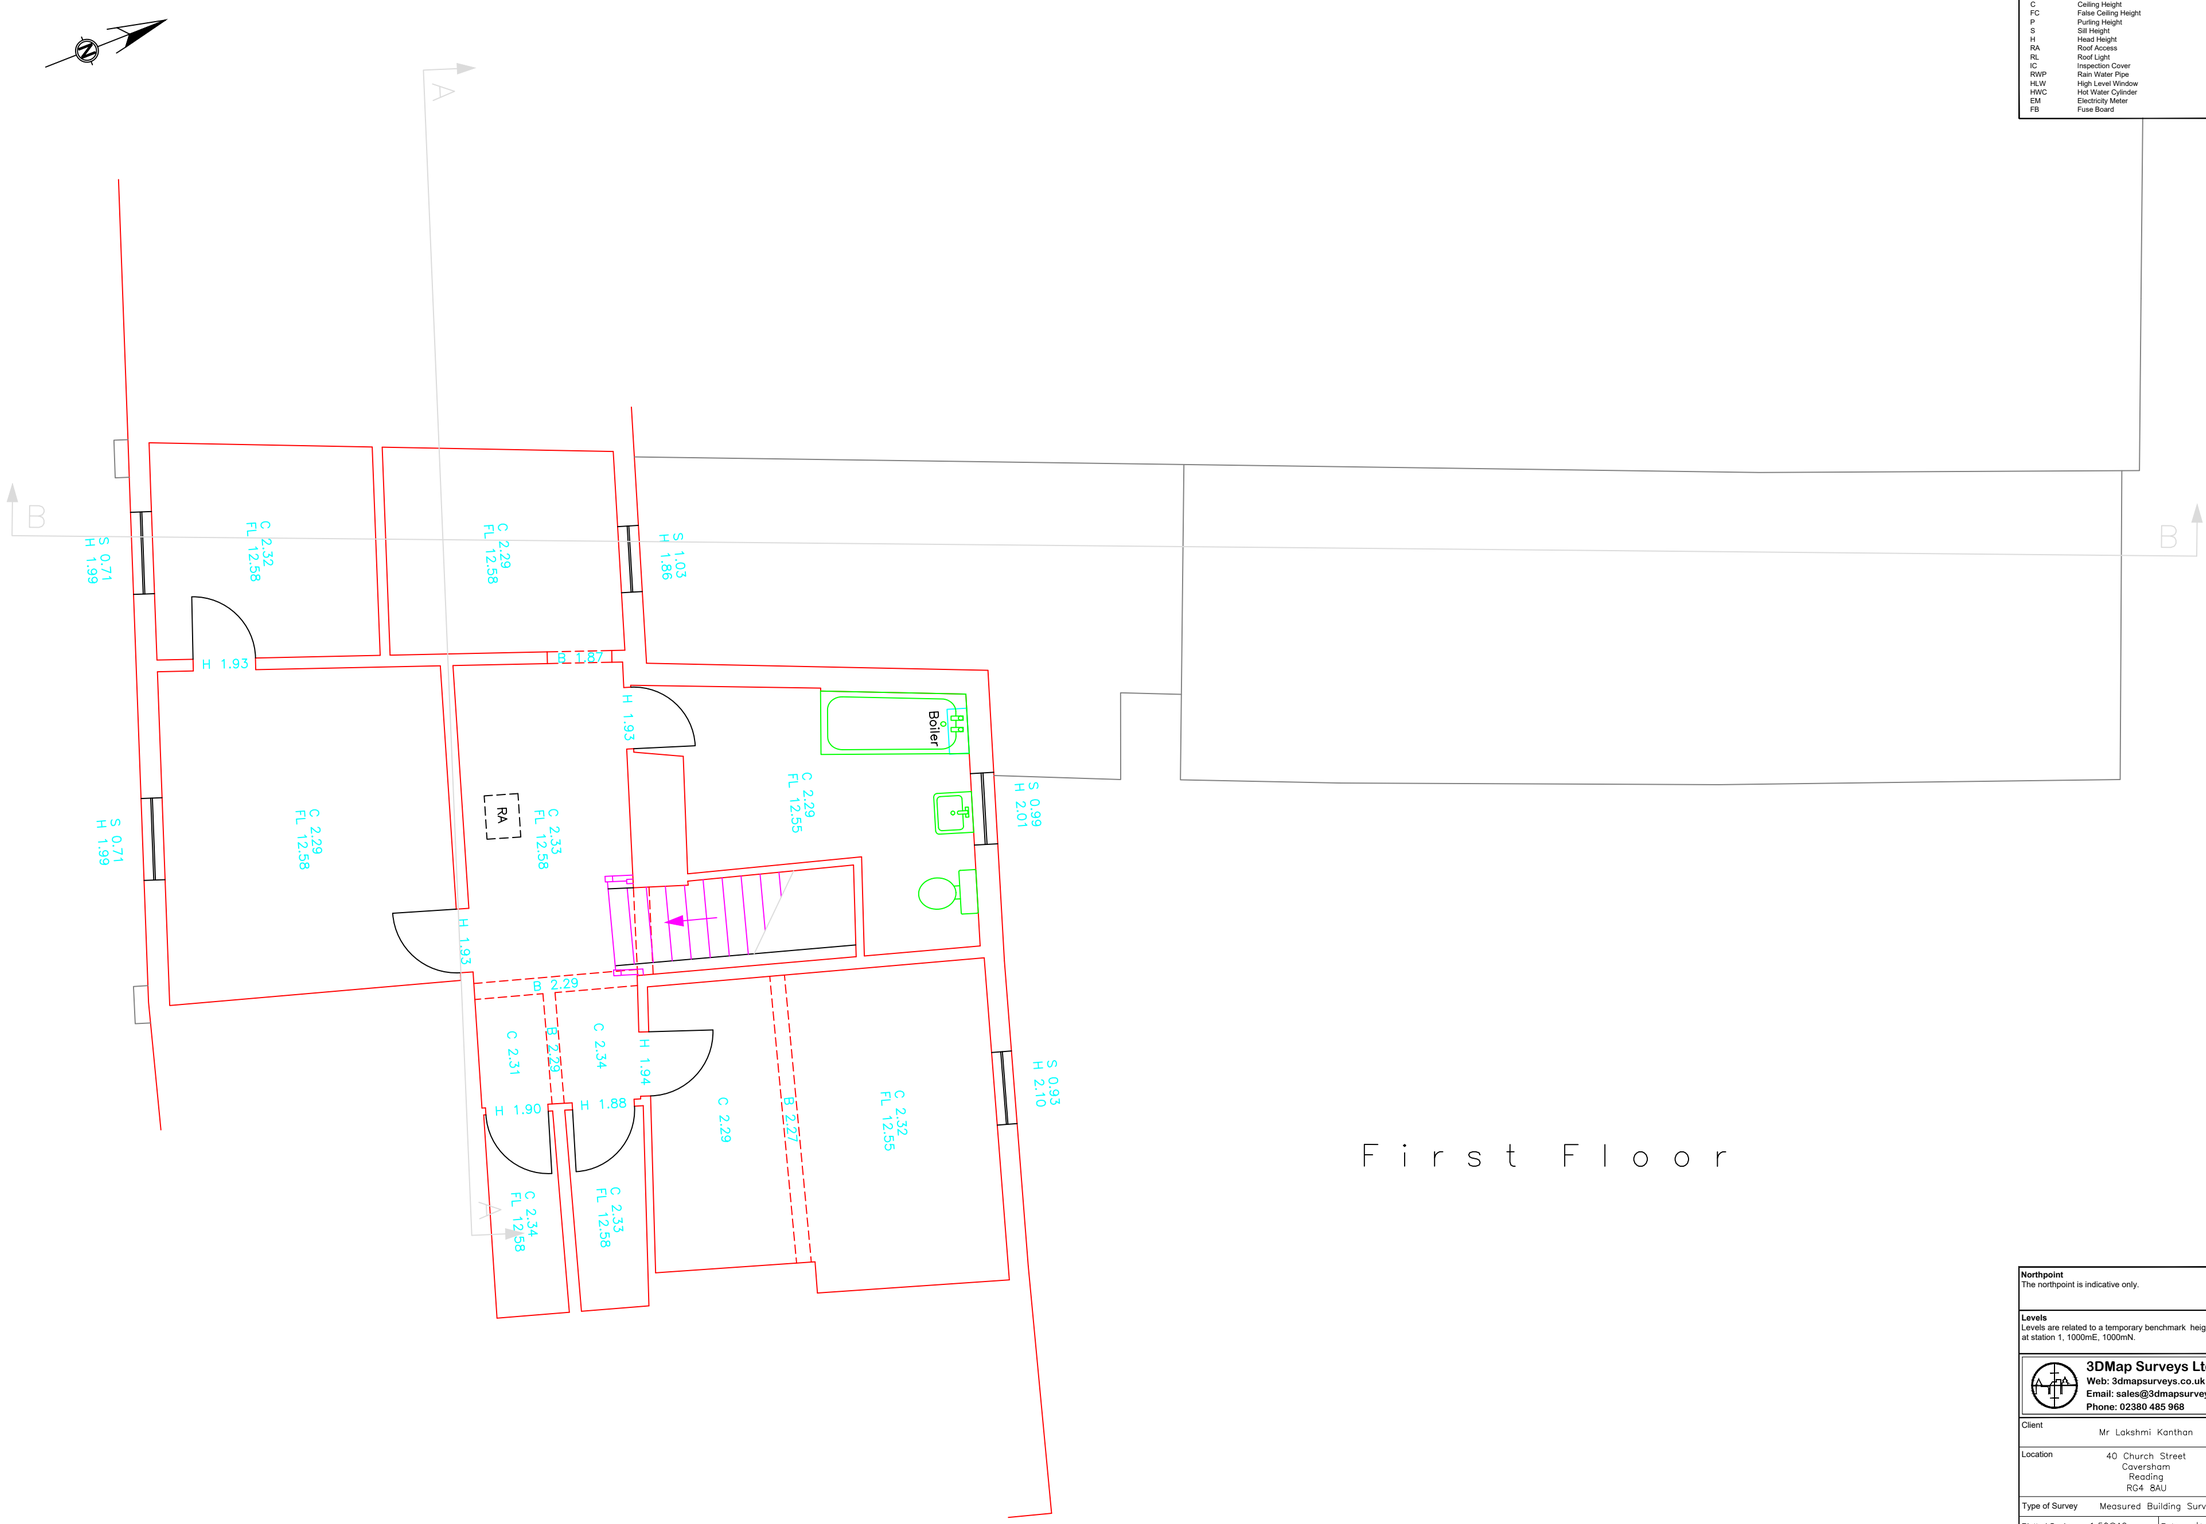

First Floor

Northpoint
The northpoint is indicative only.

Levels
Levels are related to a temporary benchmark height 10.00 m situated at station 1, 1000mE, 1000mN.

3DMap Surveys Ltd
Web: 3dmapsurveys.co.uk
Email: sales@3dmapsurveys.co.uk
Phone: 02380 485 968

Client	Mr Lakshmi Kanthan
Location	40 Church Street Caversham Reading RG4 8AU
Type of Survey	Measured Building Survey
Plotted Scale	1:50@A2
Date	January 2019
Ref No	2181205
QA Checked	NP
Revision	
Drawing No	2 of 3