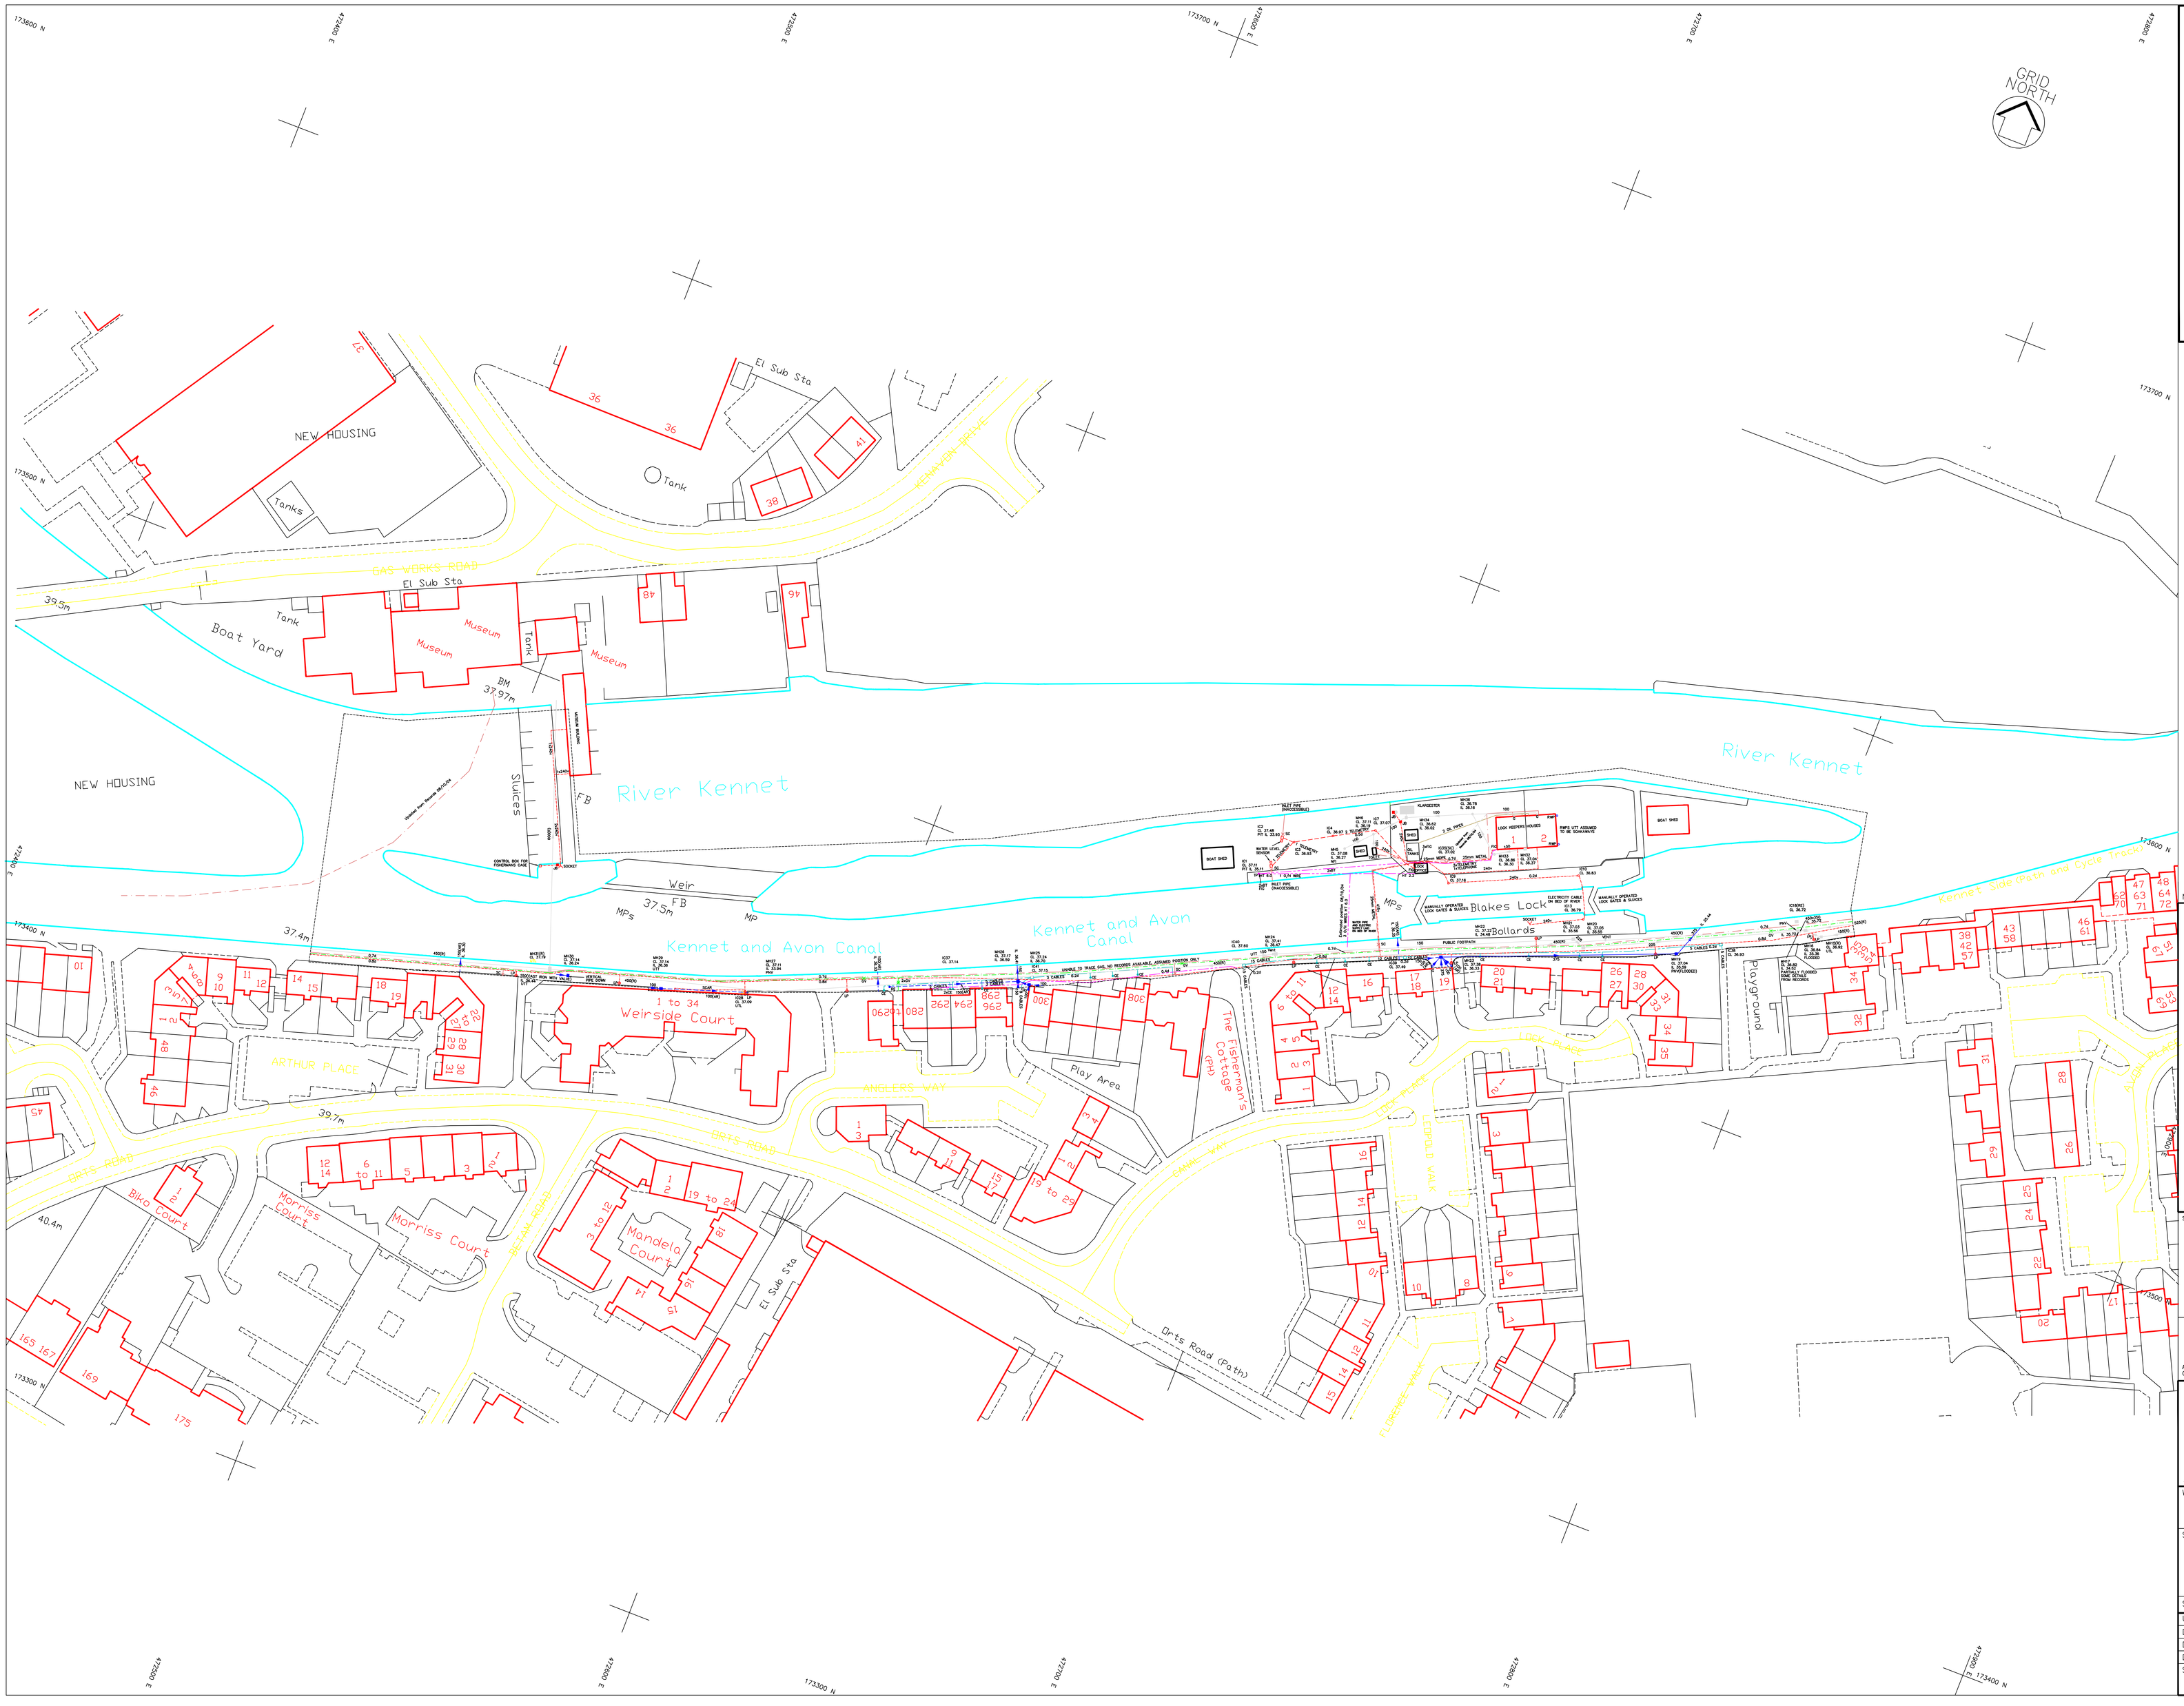

LOCATION PLAN 1:10,000 SCALE

ALL SERVICES ARE UNDERGROUND UNLESS OTHERWISE INDICATED

REPRODUCED FROM THE OS MAP WITH THE PERMISSION OF THE CONTROLLER OF HMSO. © CROWN COPYRIGHT LICENCE No: 03177202007

NOTES:

LEGEND

- POLE (TELEGRAPH/ELECTRICITY)
- LIGHT (STREET/FLOOD/TRAFFIC)
- INSPECTION CHAMBER/CABLE DRUM PIT
- BROKEN PIPE SECTION/CABLE LENGTH
- RAIN WATER PIPE/VENT/SOUNDING EYE
- MANHOLE
- CONTROLLER/EQUIPMENT HOUSING
- STOP/DOV/STOPTAP
- HYDRAULIC OPERATION
- METER
- DIRECTION ARROW
- GULLY
- MAST
- CHANGE OVER SWITCH
- ELECTRICAL SOCKET TO RECEIVE PLUG
- JUNCTION BOX

ELECTRICITY; BRITISH TELECOM CABLING; FOUL WATER; SURFACE WATER; WATER MAINS; GAS MAINS; DUCTING; HYDRAULIC PIPE; TELEMETRY; COMBINED WATER; CABLE TELEVISION; OIL; SITE BOUNDARY

BAR	CLOSED ROUTE	LP	LAMP POST	UIT	UNABLE TO TRACE
CB	CABLE DUCT/ COVER	MH	MANHOLE	VI	VISIBLE INFORMATION
CL	COVER LEVEL	NFI	NO FURTHER INFORMATION	VP	VENT PIPE
d	DEPTH	O/H	OVERHEAD		
DIS	DISUSED	PNV	PIPE(S) NOT VISIBLE		
FIG	FEEDS INTO/ GROUND	(R)	FROM RECORDS		
G	GULLY	SE	RODDING EYE		
GV	GAS VALVE	RWP	RAINWATER PIPE		
HP	HANDPUMP	SC	SOUNDING		
HYD	HYDRAULIC	SL	SUMP LOCK		
IC	INSPECTION COVER	TM	TELEMETRY		
L	INVERT LEVEL	TP	TELEPHONE POLE		
JB	JUNCTION BOX	U/L	UNABLE TO LIFT		

STN	CO-ORDINATES	LEVEL	STN	CO-ORDINATES	LEVEL

NATIONAL

ALL LEVELS RELATE TO ORDNANCE DATUM NEWLYN.

BENCH MARKS USED:

GRID REFERENCE	VALUE(M)	TYPE
SU 7270 7352	37.04	NRABM
SU 7275 7354	36.67	NRABM

ENVIRONMENT AGENCY
THAMES REGION SURVEY GROUP
KINGS MEADOW HOUSE, KINGS MEADOW ROAD, READING, RG1 8DQ

© COPYRIGHT READING

WATERCOURSE: RIVER KENNET

SITE: BLAKES LOCK

SURVEYED BY: M.J.REES AND COMPANY LTD		
UPDATED FROM RECORDS 08/10/04		
DATE OF SURVEY: FEBRUARY 1999		
DRN: R.S.G.	CHKD: A.S.T.	REV:
DATE: 11/02/99	DATE: 12/02/99	DATE:
SCALE: 1:500	DRAWING NUMBER: SURV 8152/1	