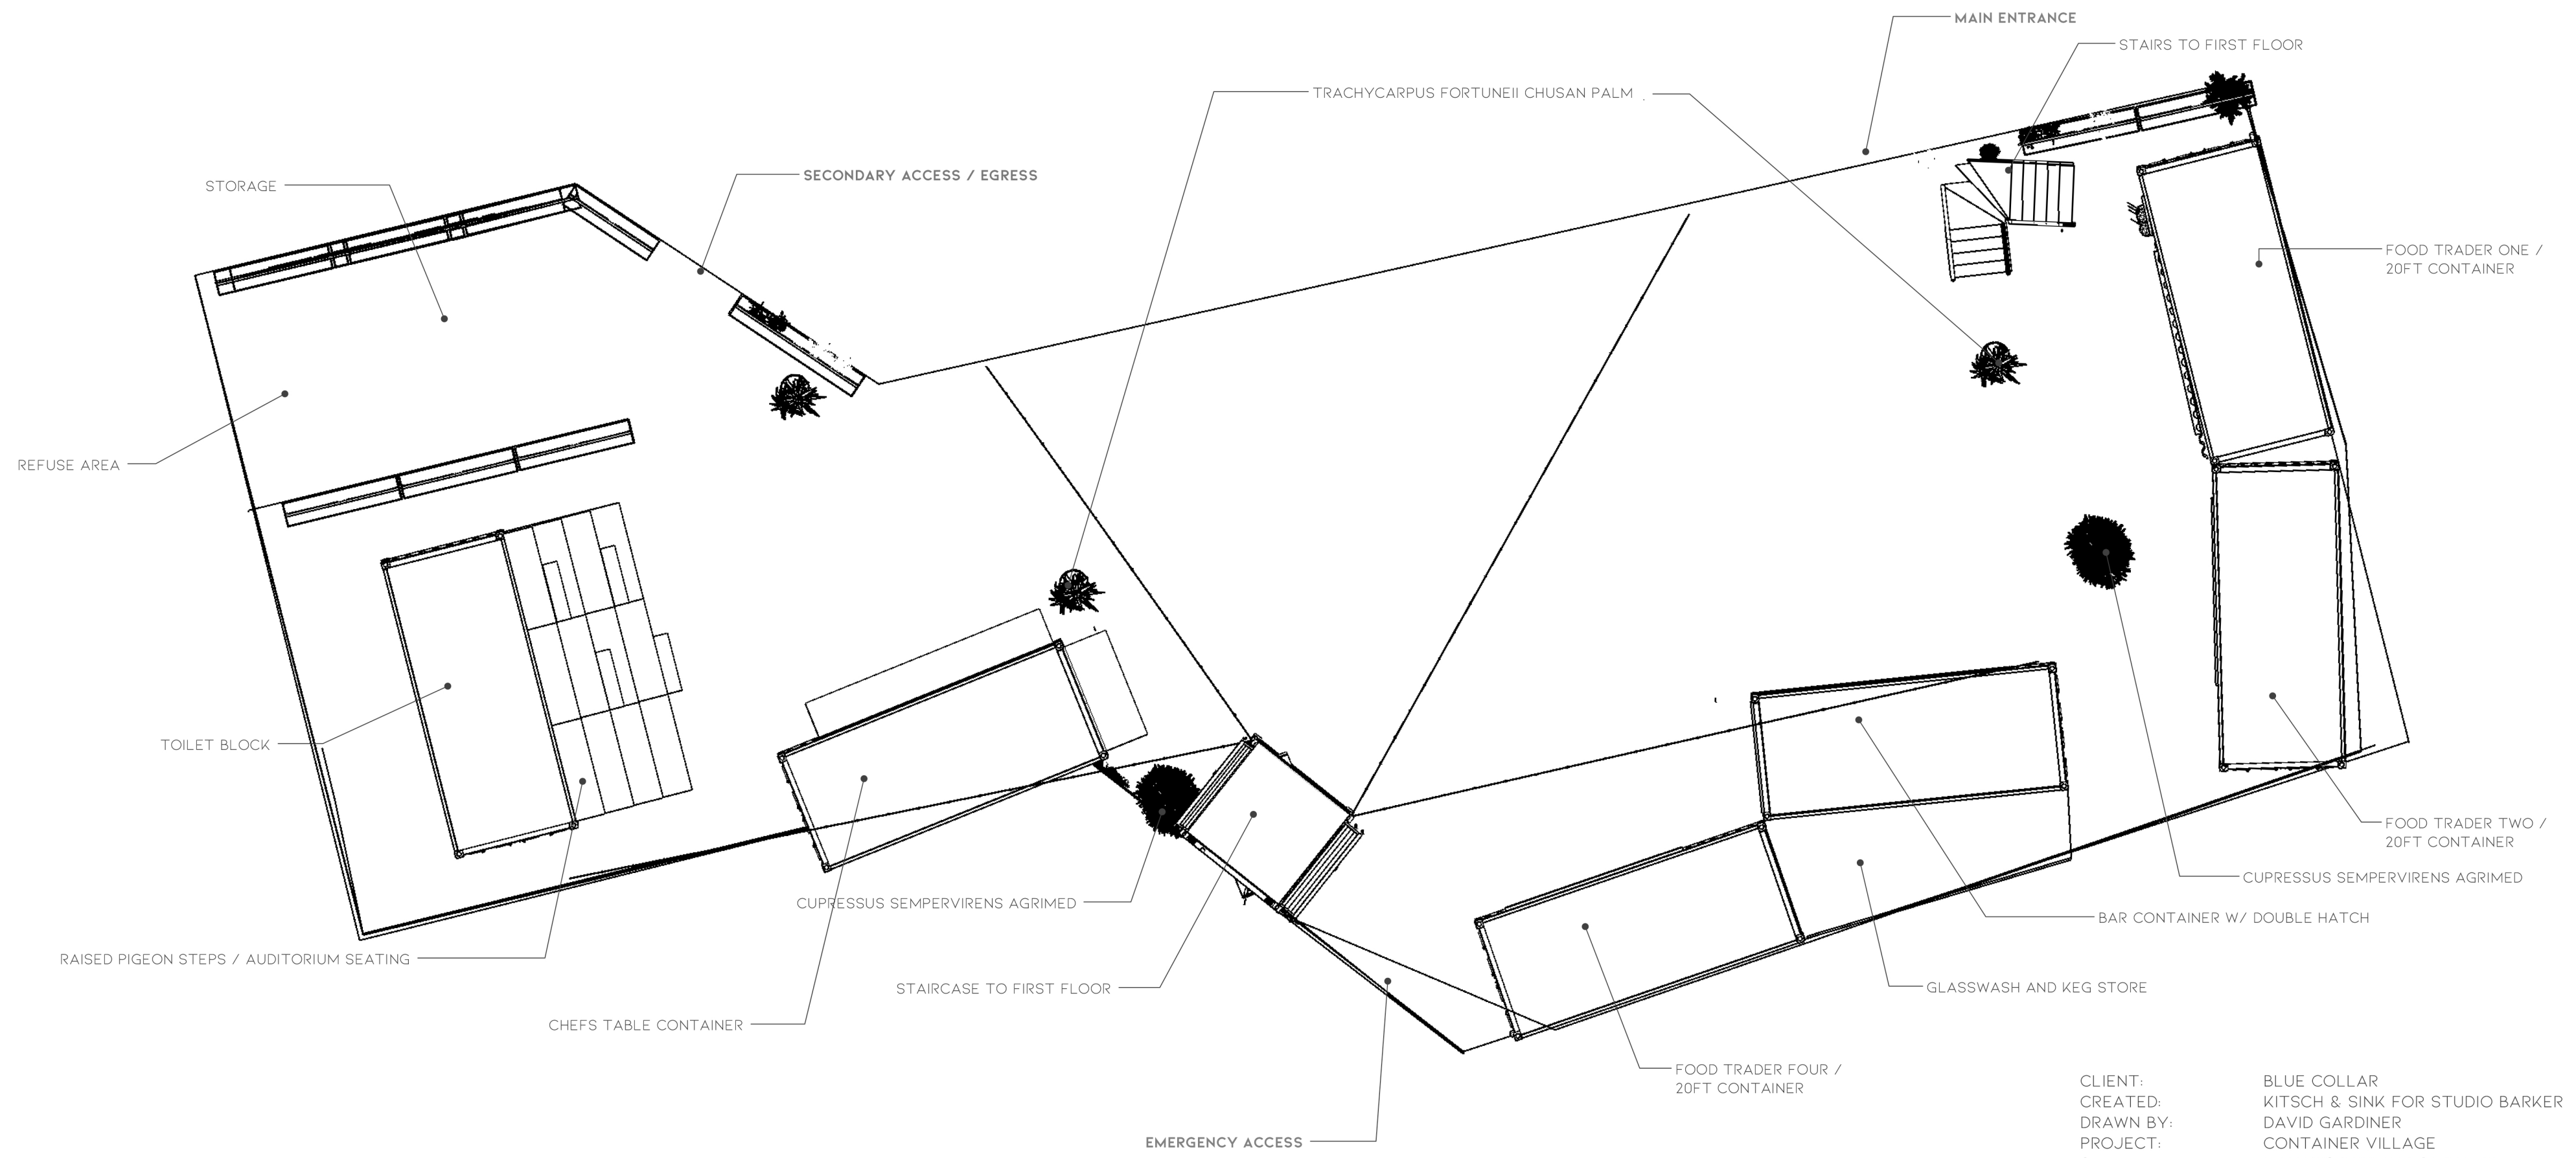


CLIENT:
CREATED:
DRAWN BY:
PROJECT:
SITE:

BLUE COLLAR
KITSCH & SINK FOR STUDIO BARKER
DAVID GARDINER
CONTAINER VILLAGE
READING MARKET QUARTER

TITLE:
SCALE:
DATE:
VERSION:

PLAN VIEW GROUND FLOOR
1: 100 @ A2
10.05.2021
VERS 3 OF 3