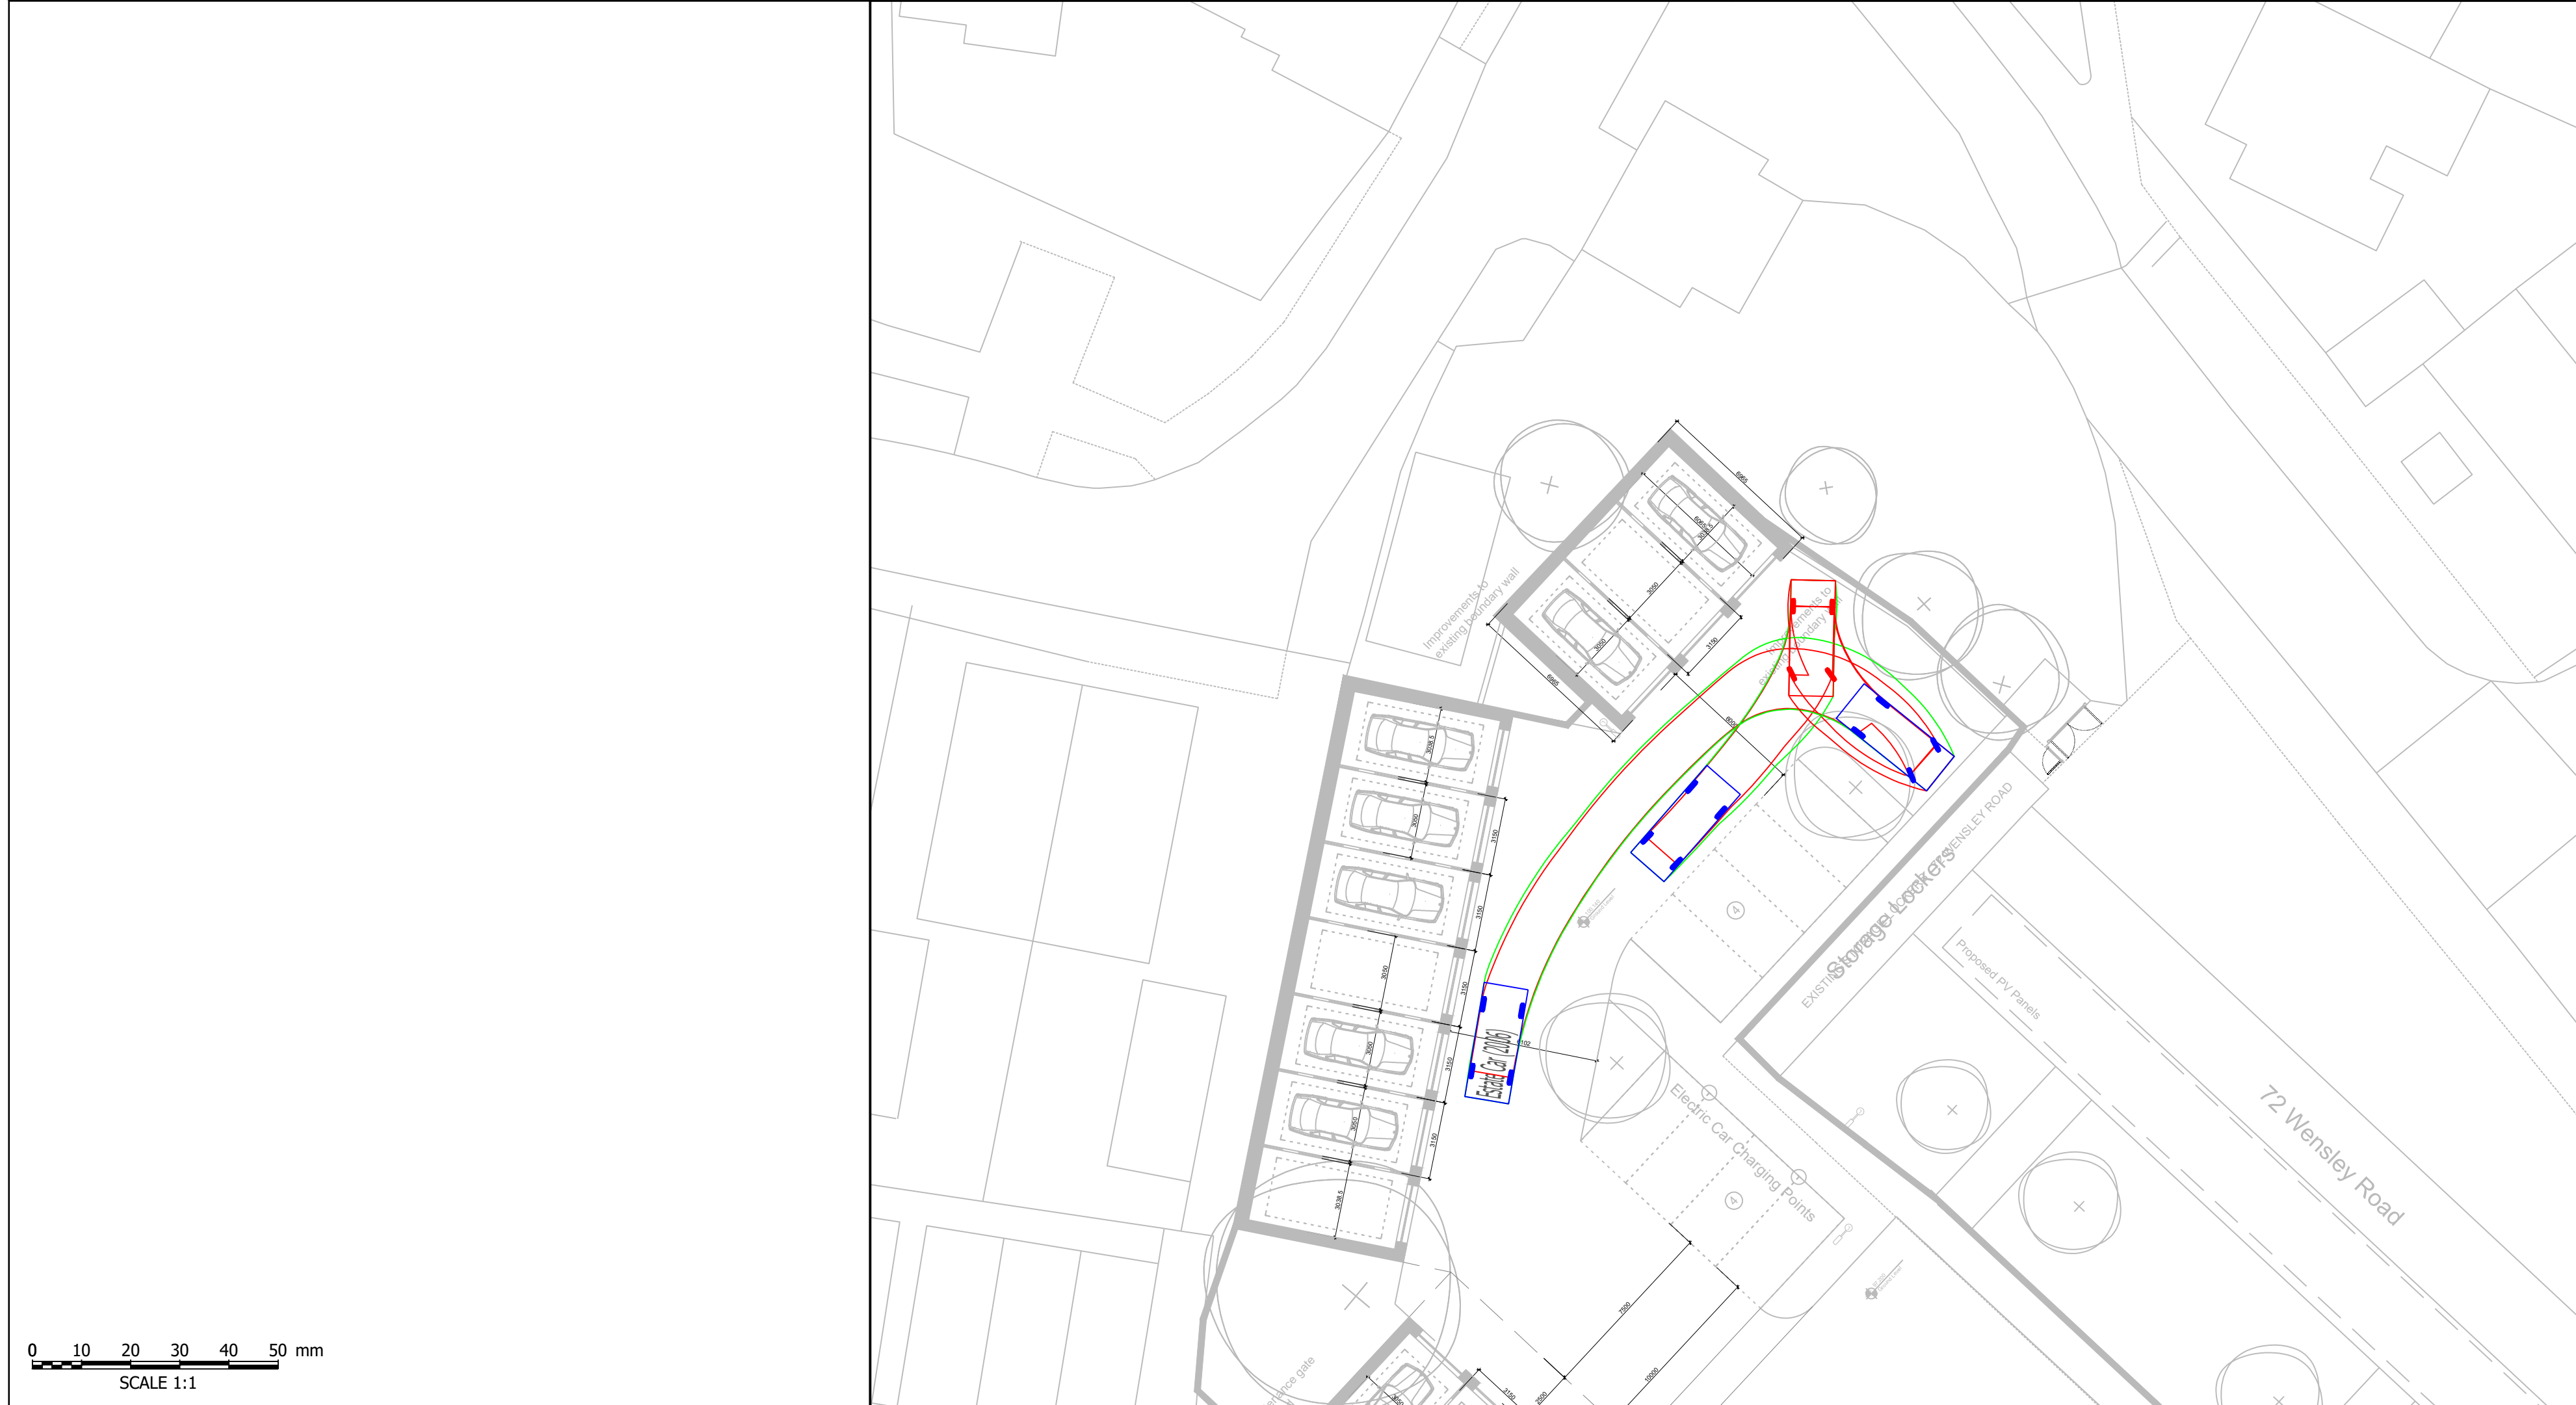
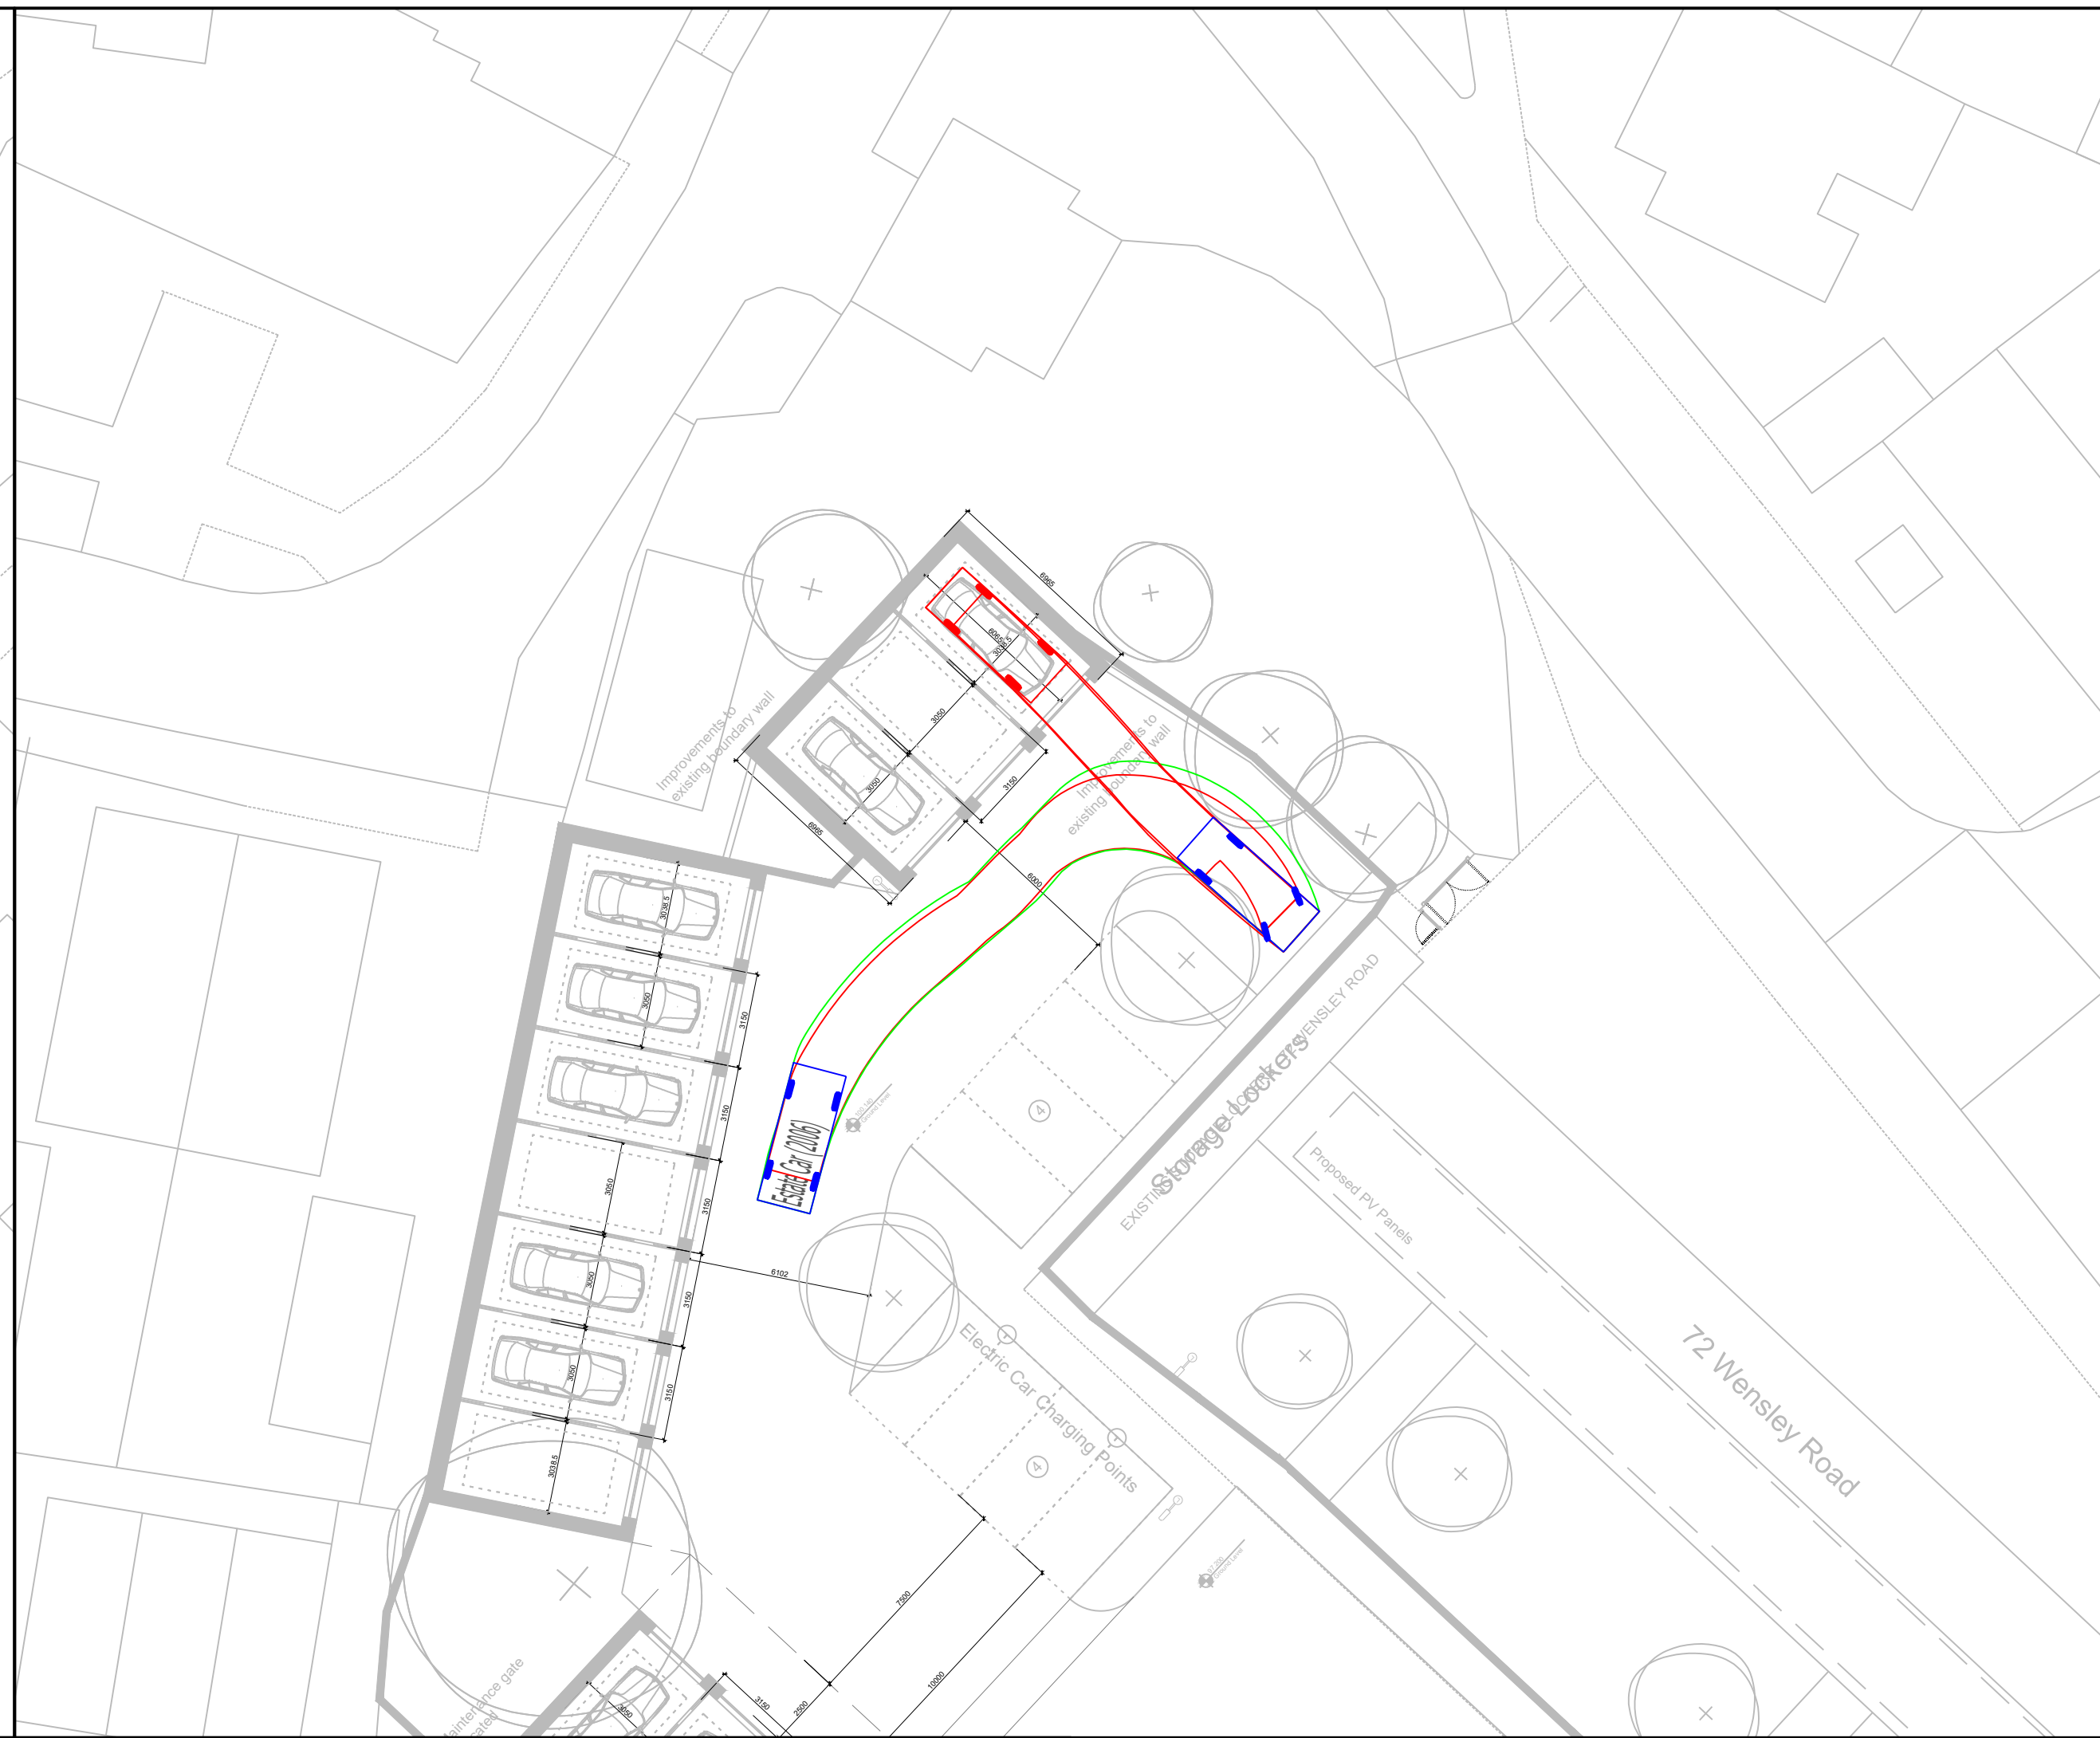
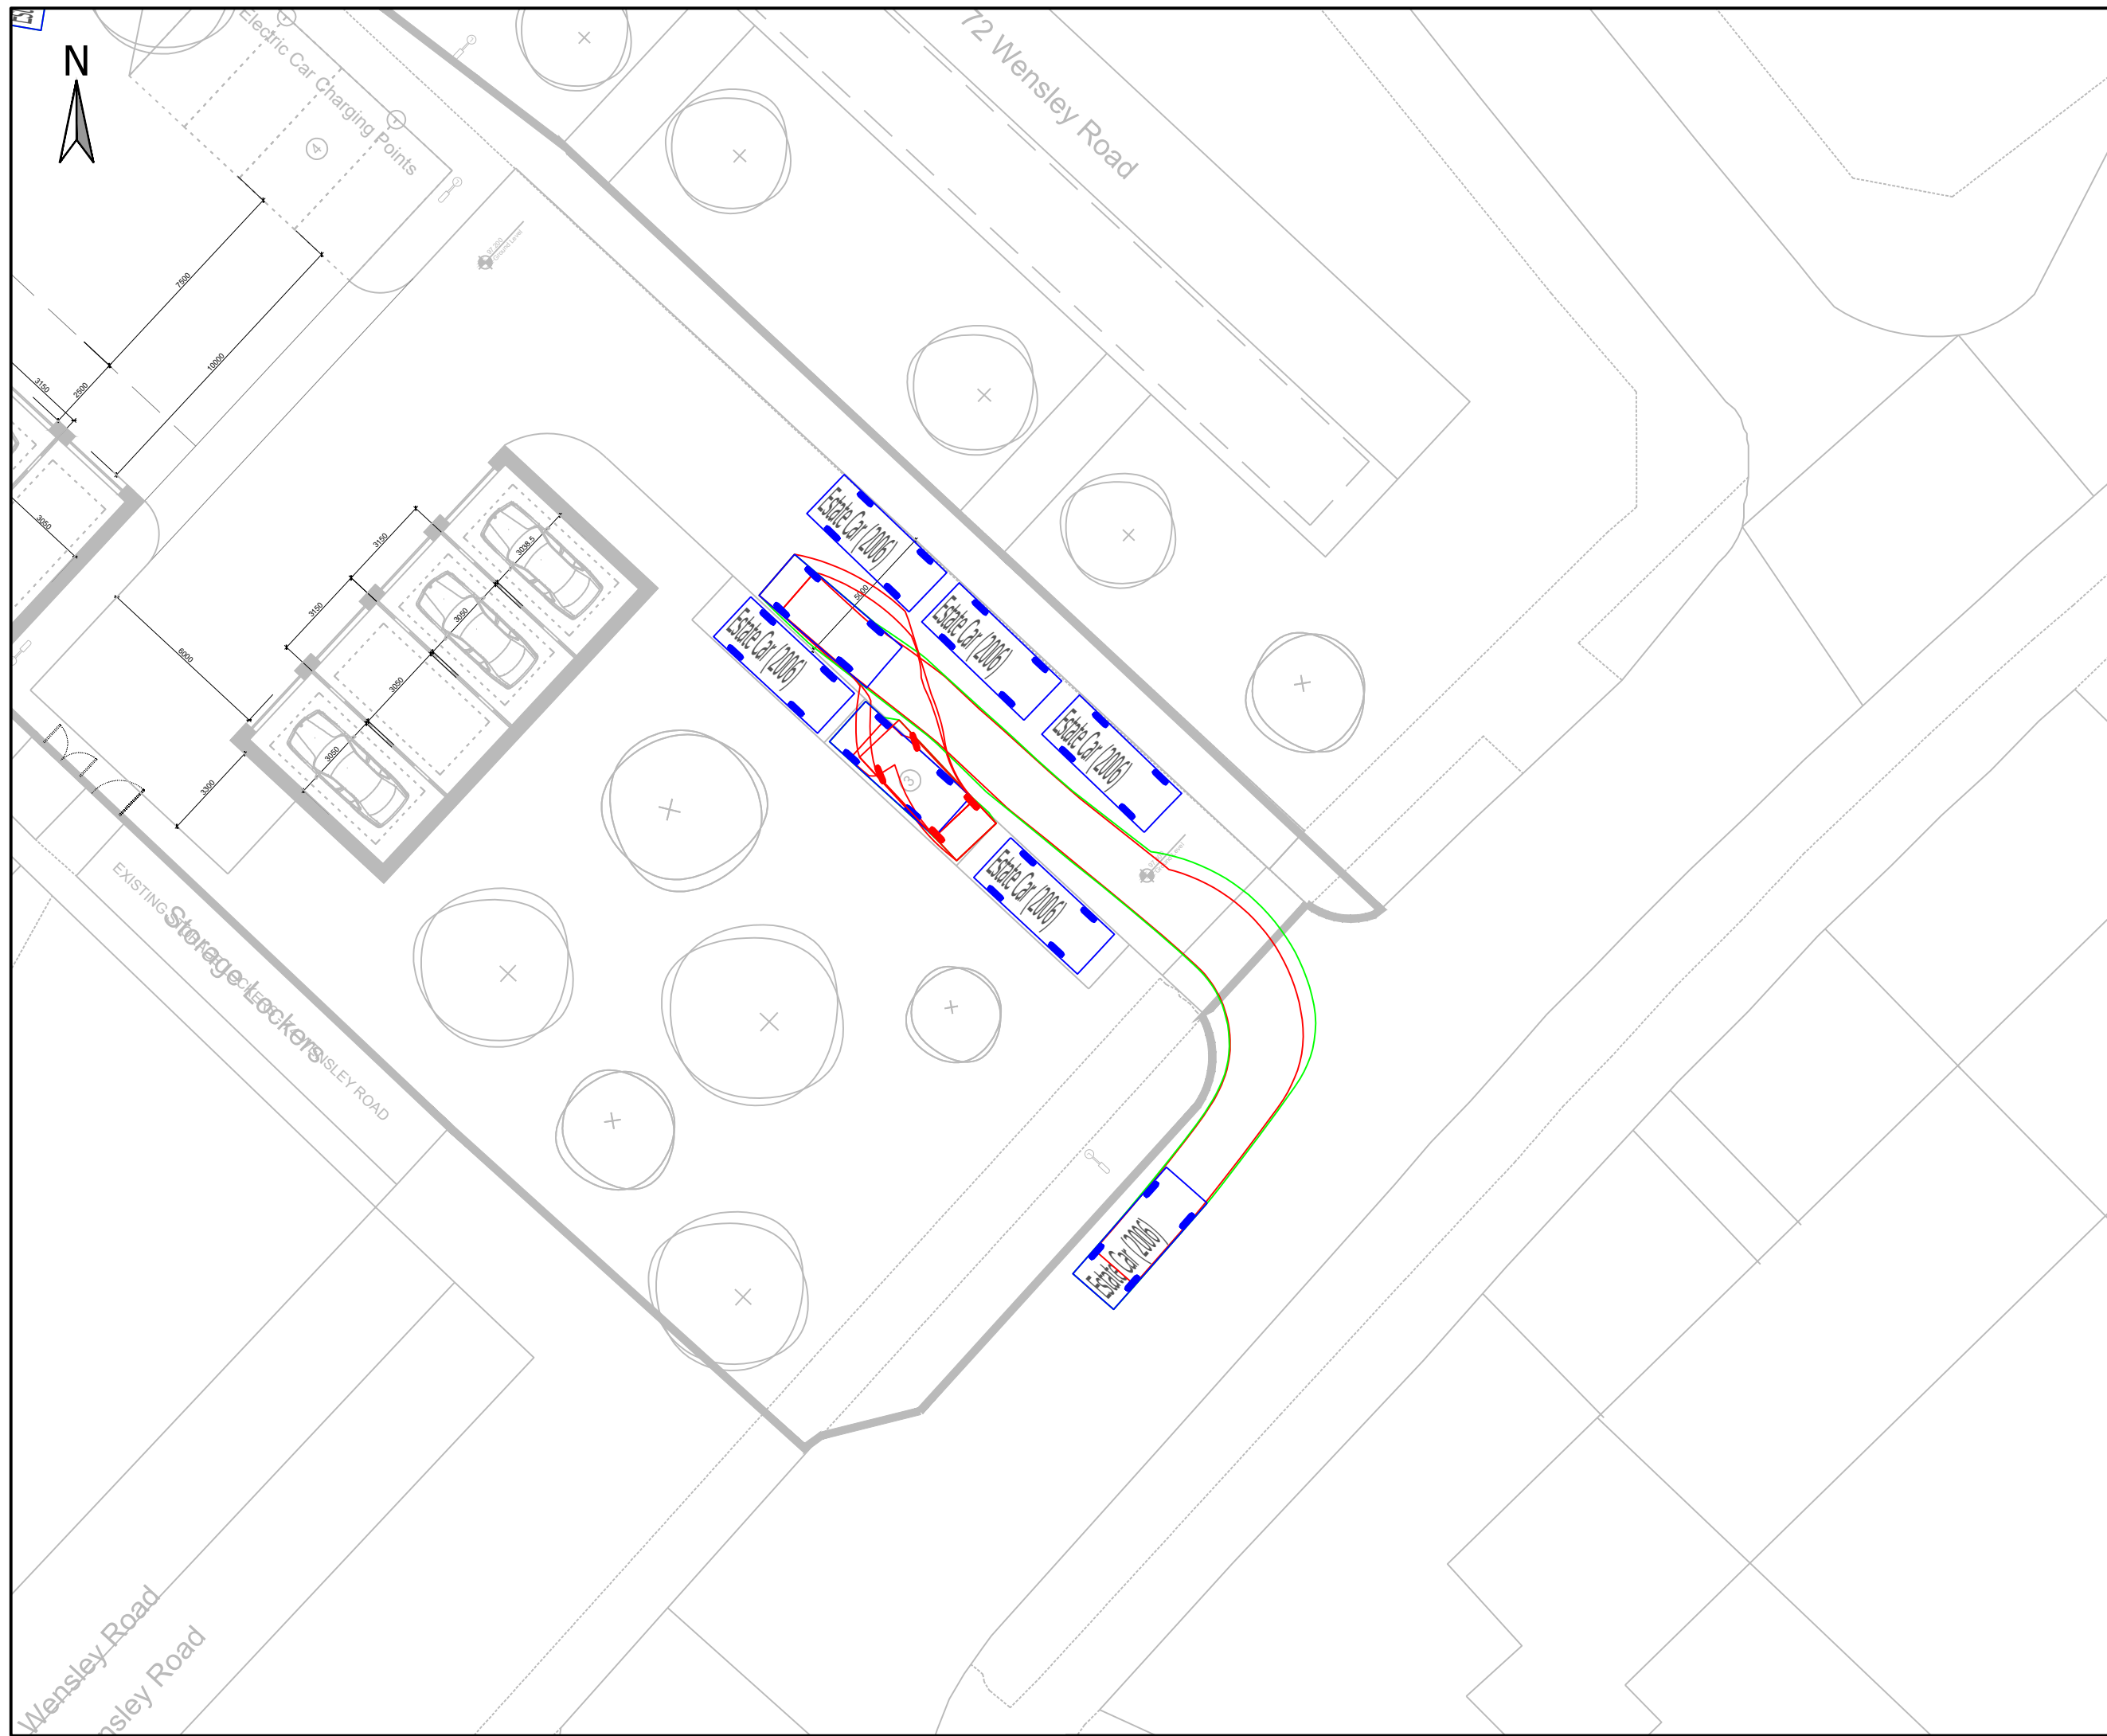


Estate Car (2006)	
Overall Length	4.710m
Overall Width	1.804m
Overall Body Height	1.442m
Min Body Ground Clearance	0.207m
Max Track Width	1.756m
Lock to lock time	4.00s
Kerb to Kerb Turning Radius	5.950m

PRELIMINARY ISSUE

P01	PRELIMINARY FIRST ISSUE	08.12.2020	RLC	DB	A
Rev	Description	Date	Dm / Chk / App		

Issuing Office	Document Control
----------------	------------------

Document Control

Issuing Office

Tetra Tech Southampton

The Pavilion, Botleigh Grange Office Campus,
Hedge End, Southampton,
United Kingdom, SO30 2AF
Tel: +44 (0)23 8202 2800
www.tetrachtecheurope.com

 **TETRA TECH**



Client	
--------	--

READING BOROUGH COUNCIL

Project Name	
--------------	--

WENSLEY ROAD GARAGES

Sheet Title

SWEPT PATH ANALYSIS

TTE Project Number	Drawn By	Date	Checked By	Date	Approved By	Date	Scale @ A1	Suitability
784-B026501	GS	Jan '21	NW	Jan '21	NW	Jan '21	1:200	S0
Client Project Number	Originator	Volume/System	Level/Location	Type/Code	Role	Number	Revision	
B026501 - TTE	00	00	SK	0	0001	D01		

Client Project Number	Originator	Volume/System	Level/Location	Type/Code	Role	Number	Revision
B026501	- TTE	- 00	- 00	- SK	- O	- 0001	P01