



STATION HILL, READING
VEHICLE LOGISTICS PLAN
Ground Floor

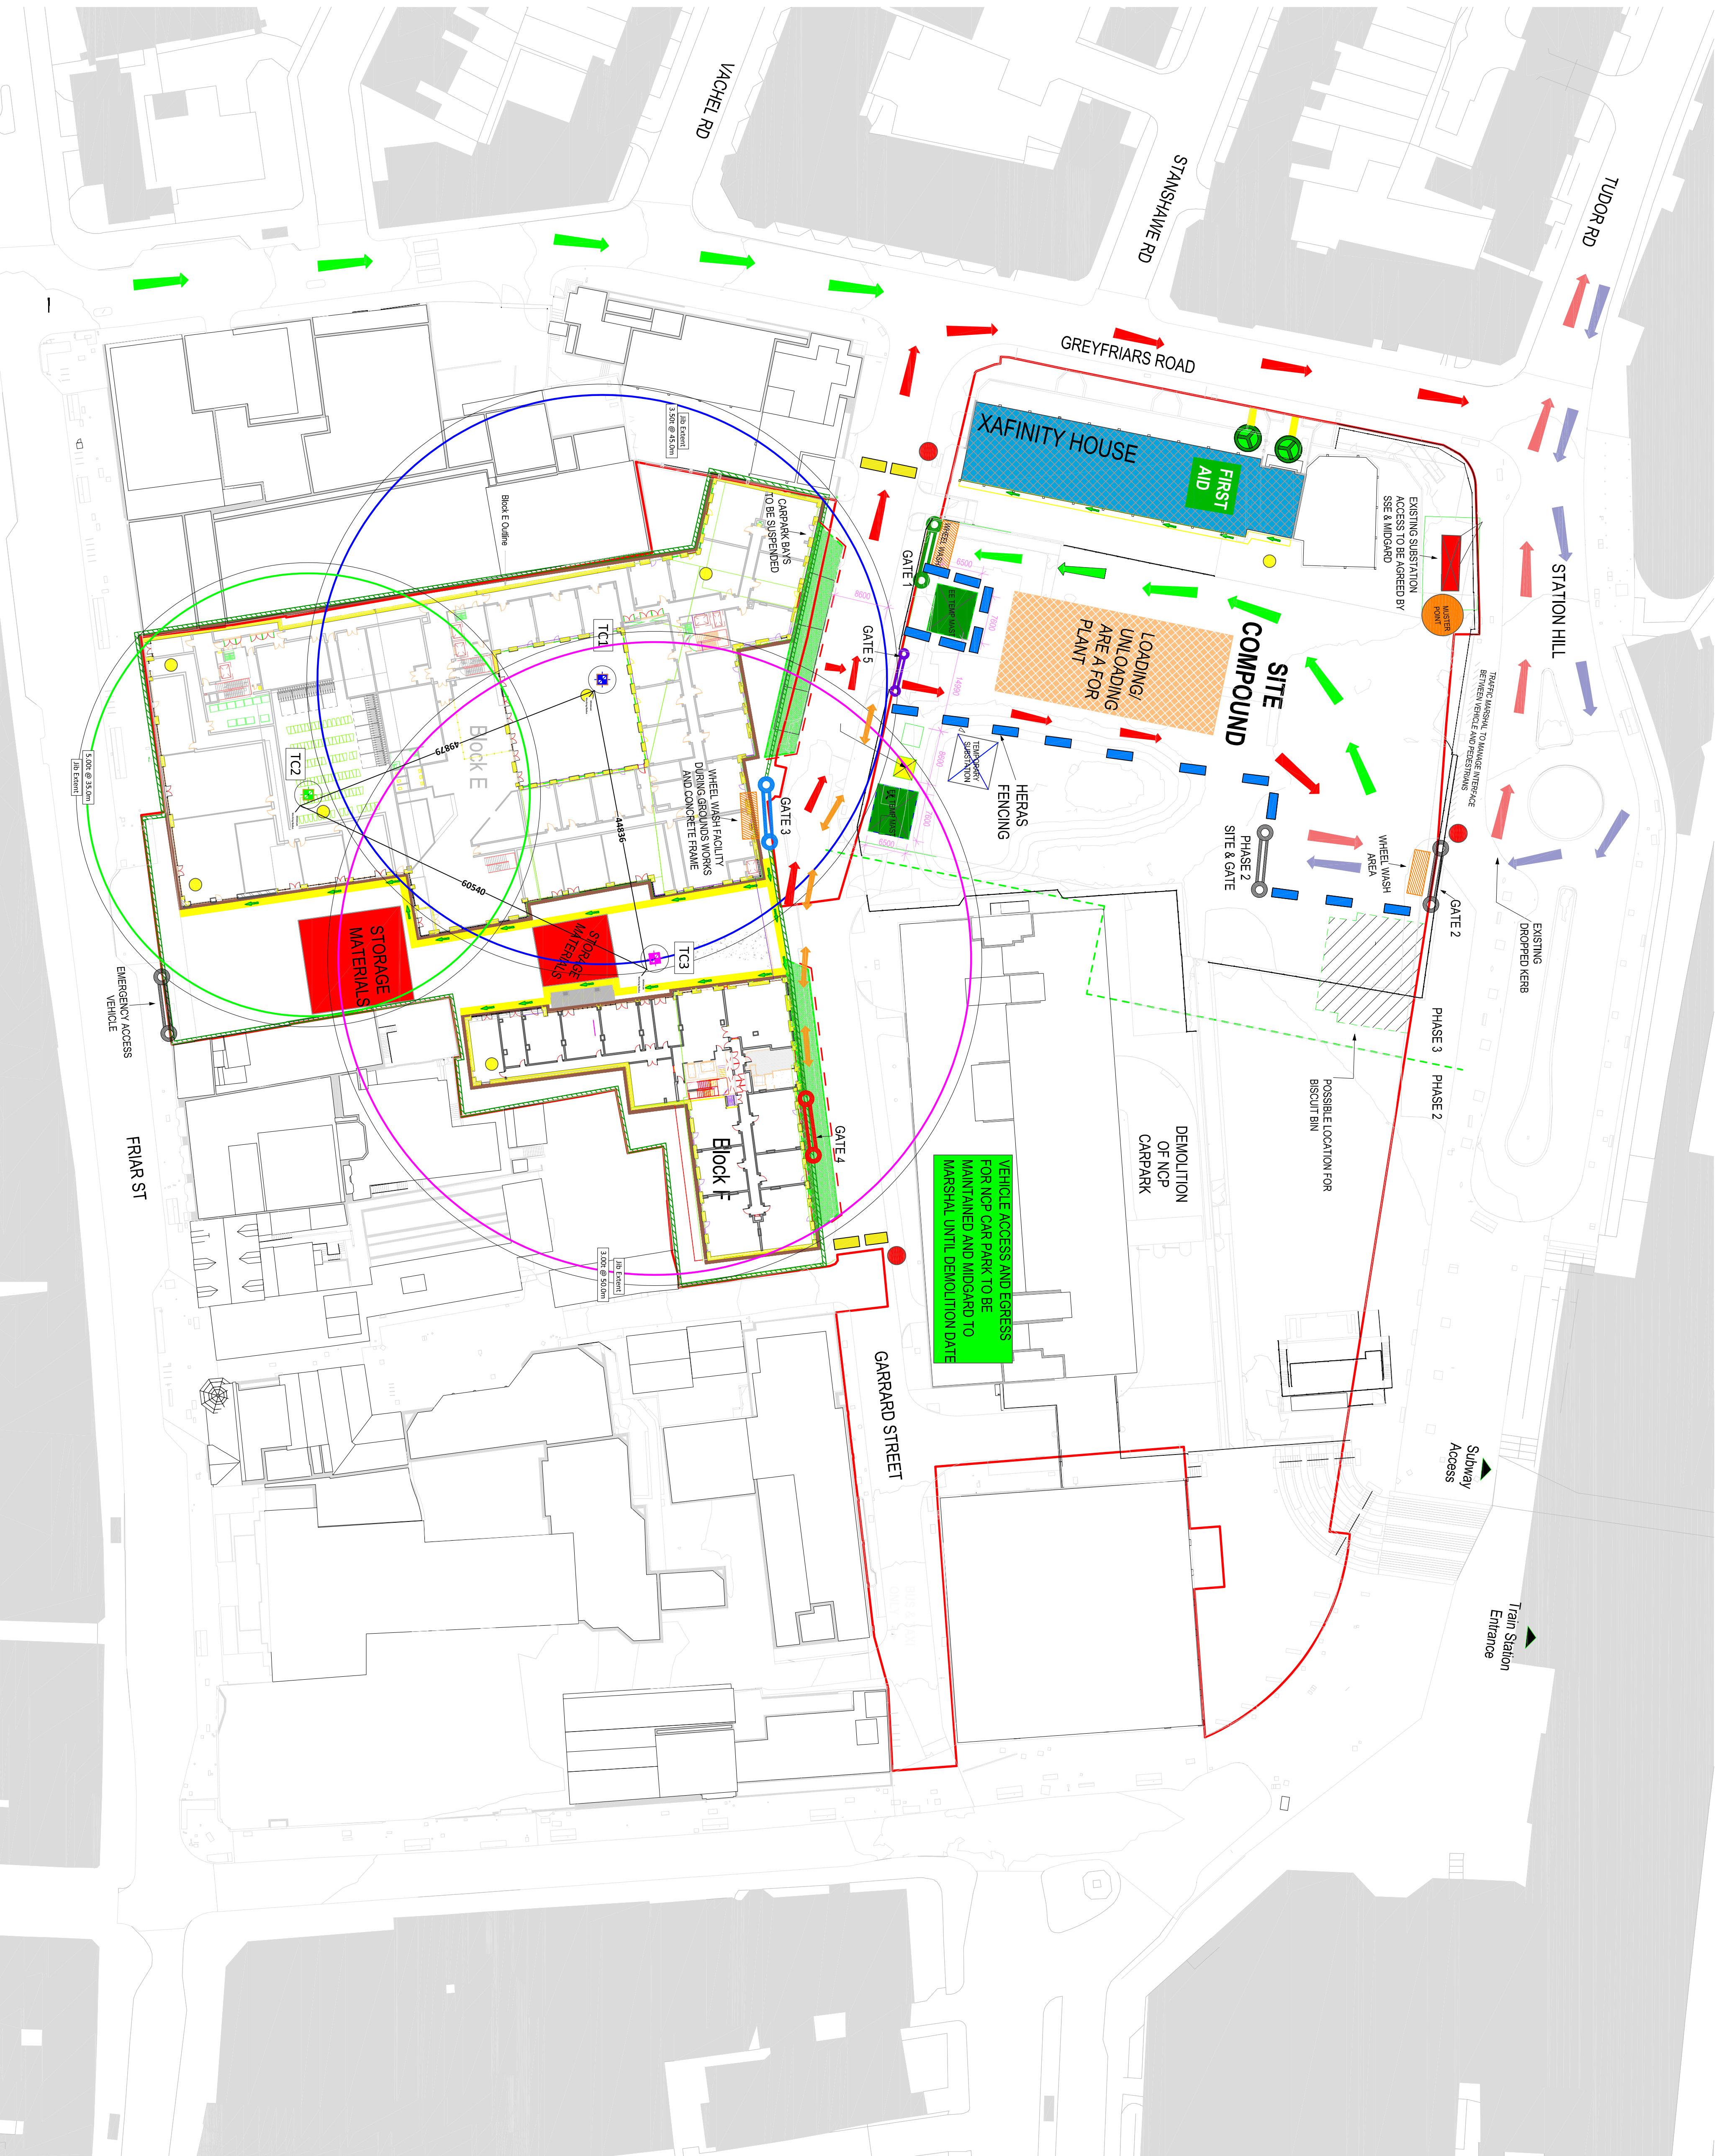

DRAWING NO.04
REV D - 09/12/2019

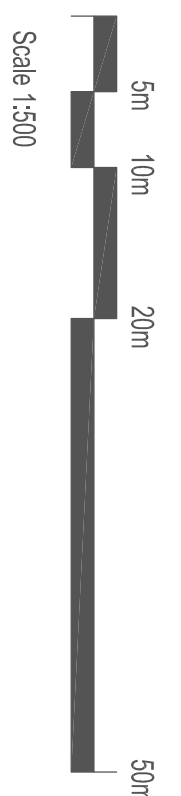

SCALE @ A1: 1: 500

Route 1:

IN

OUT

Route 2:

IN

OUT

Suspended Parking Bays

Substation

Existing Substation

Telecoms Mast (Existing)

EE Temp Mast (Future)

Traffic Barriers

Access for service providers and patrons to all premises on Garrard Street and merchants place to be controlled and managed by Midgard

Gate 1 (New)

Gate 2 (subject to Client Planning Approval), (New)

Gate 3 (New)

Gate 4 (New)

Gate 5 (Existing)

Unloading Area

Traffic Marshall

External Lights (flood lights)

Muster Point

Loading/Unloading Area

Material Storage Area

Pedestrian Turnstile

Hoist

Pedestrian Walkway

Scaffolding

XAFINITY HOUSE:
Contractors Parking to Undercroft on Ground Floor, Turnstiles on Ground Floor, Welfare & Offices over 3 Levels (Level 01, 02 & 03)

Wheel wash point

Site Hoarding