


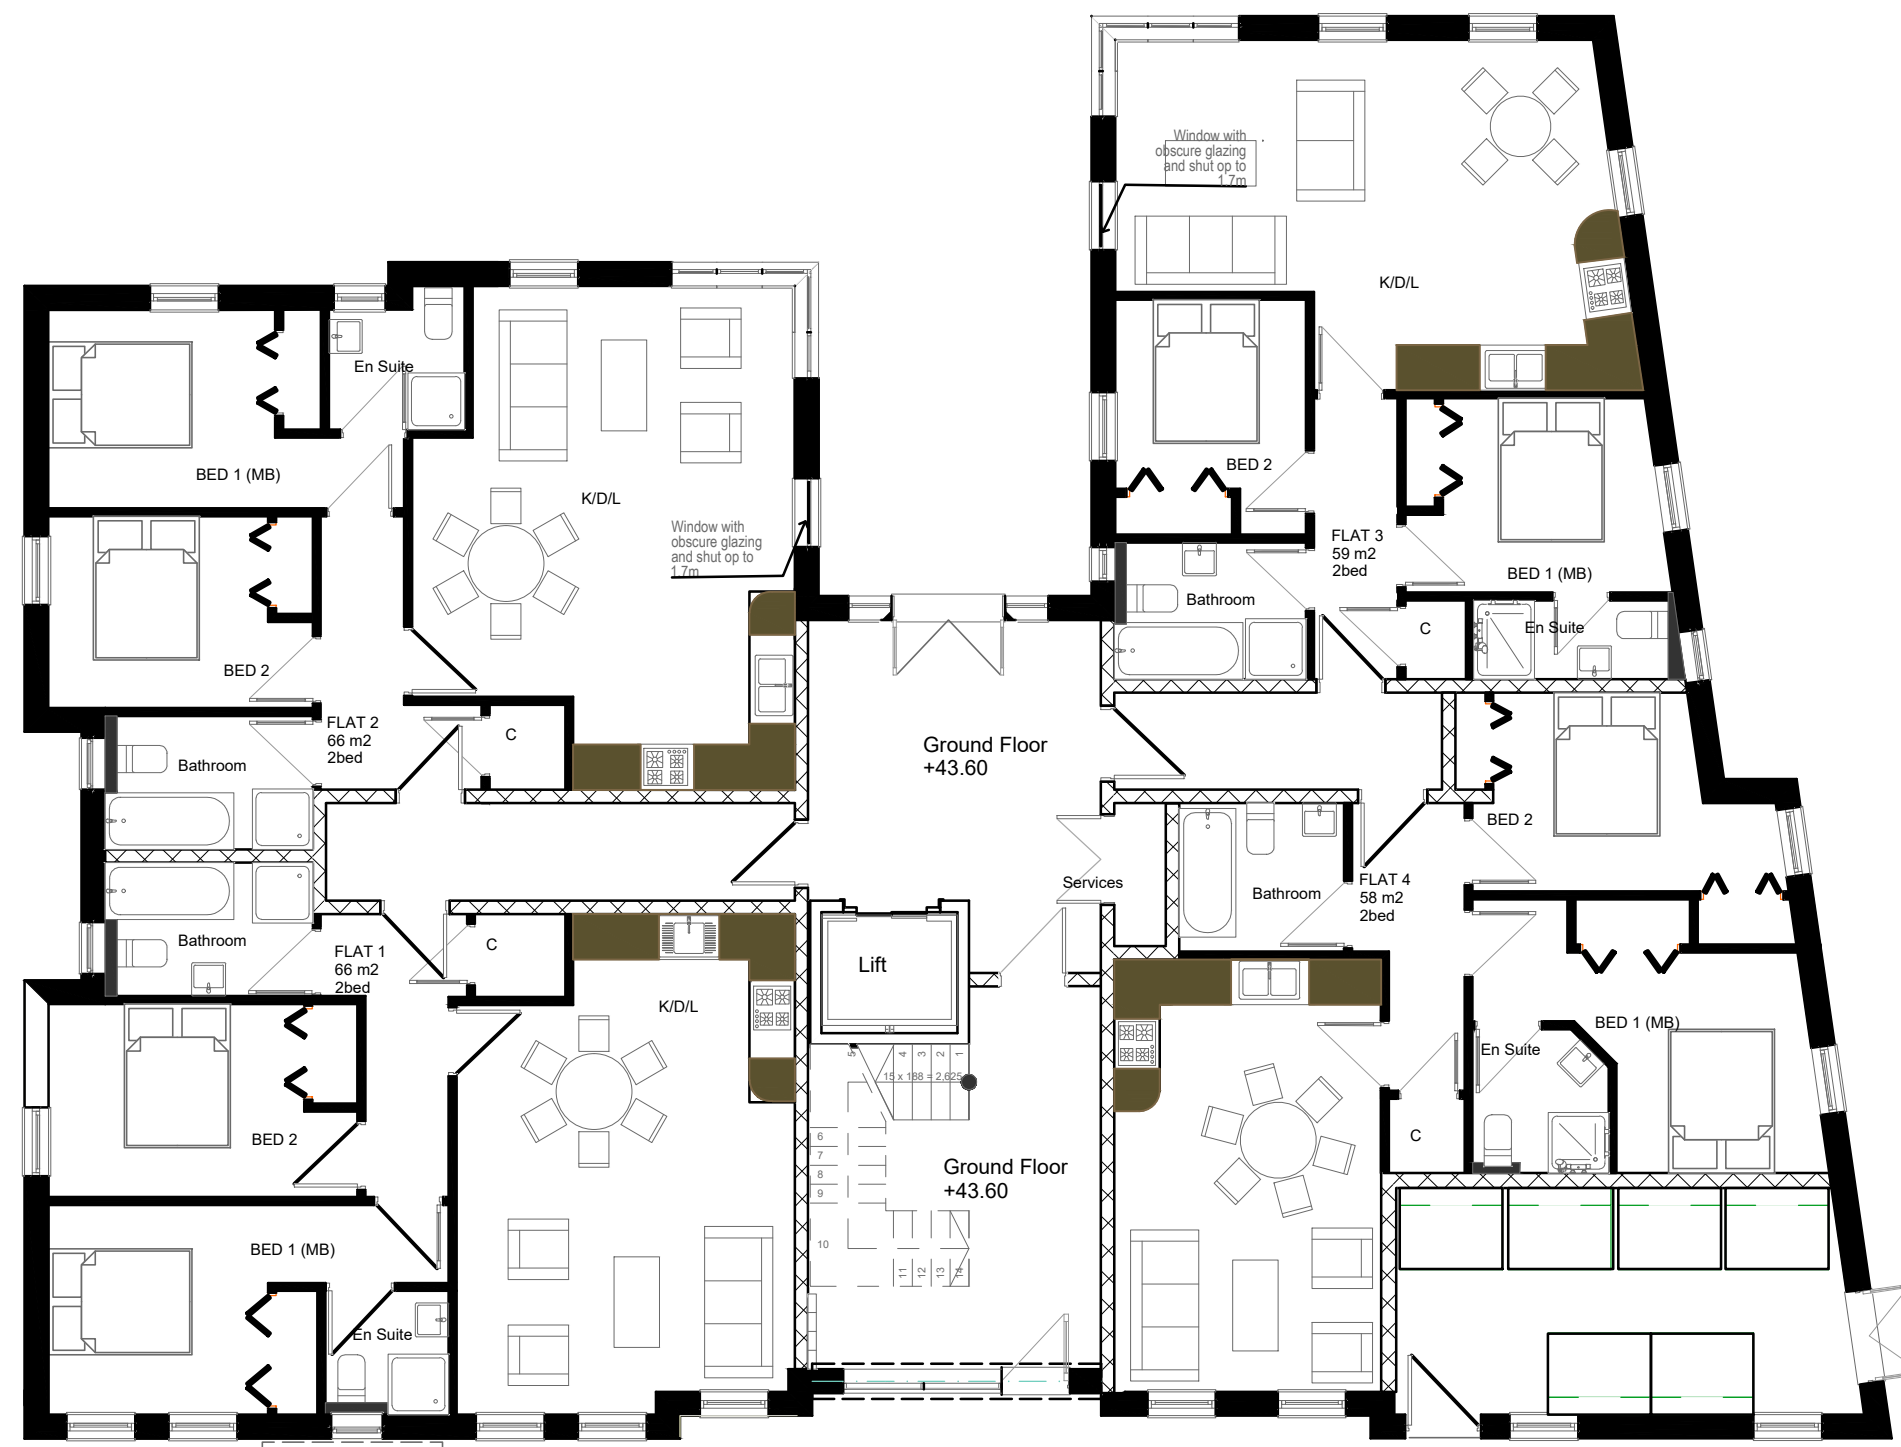

GROUND FLOOR



FIRST FLOOR

fynecast ltd

6 Spring Meadows Business Centre
Highfield Farm
Wargrave
Berkshire RG10 8PZ
Phone:
01344 206780
E-mail:
contact@fynecast.co.uk

Project

Development of 16 new apartments at:-
114 OXFORD ROAD
READING
BERKSHIRE

Drawing title

GROUND & FIRST FLOORS

Drawing number and status

114:18:401 C

Rev

Scale

1:100

Date

16.02.18

Drawn by

JFS

Revisions

A 03.04.18 Cycle store shown to ground floor & section lines added
B 30.04.18 First floor removed
C 13.05.21 First floor added

Scale bar - each bar measures 10mm

10m

Drawing Copyright © Fynecast Ltd. A1 594 x 841mm