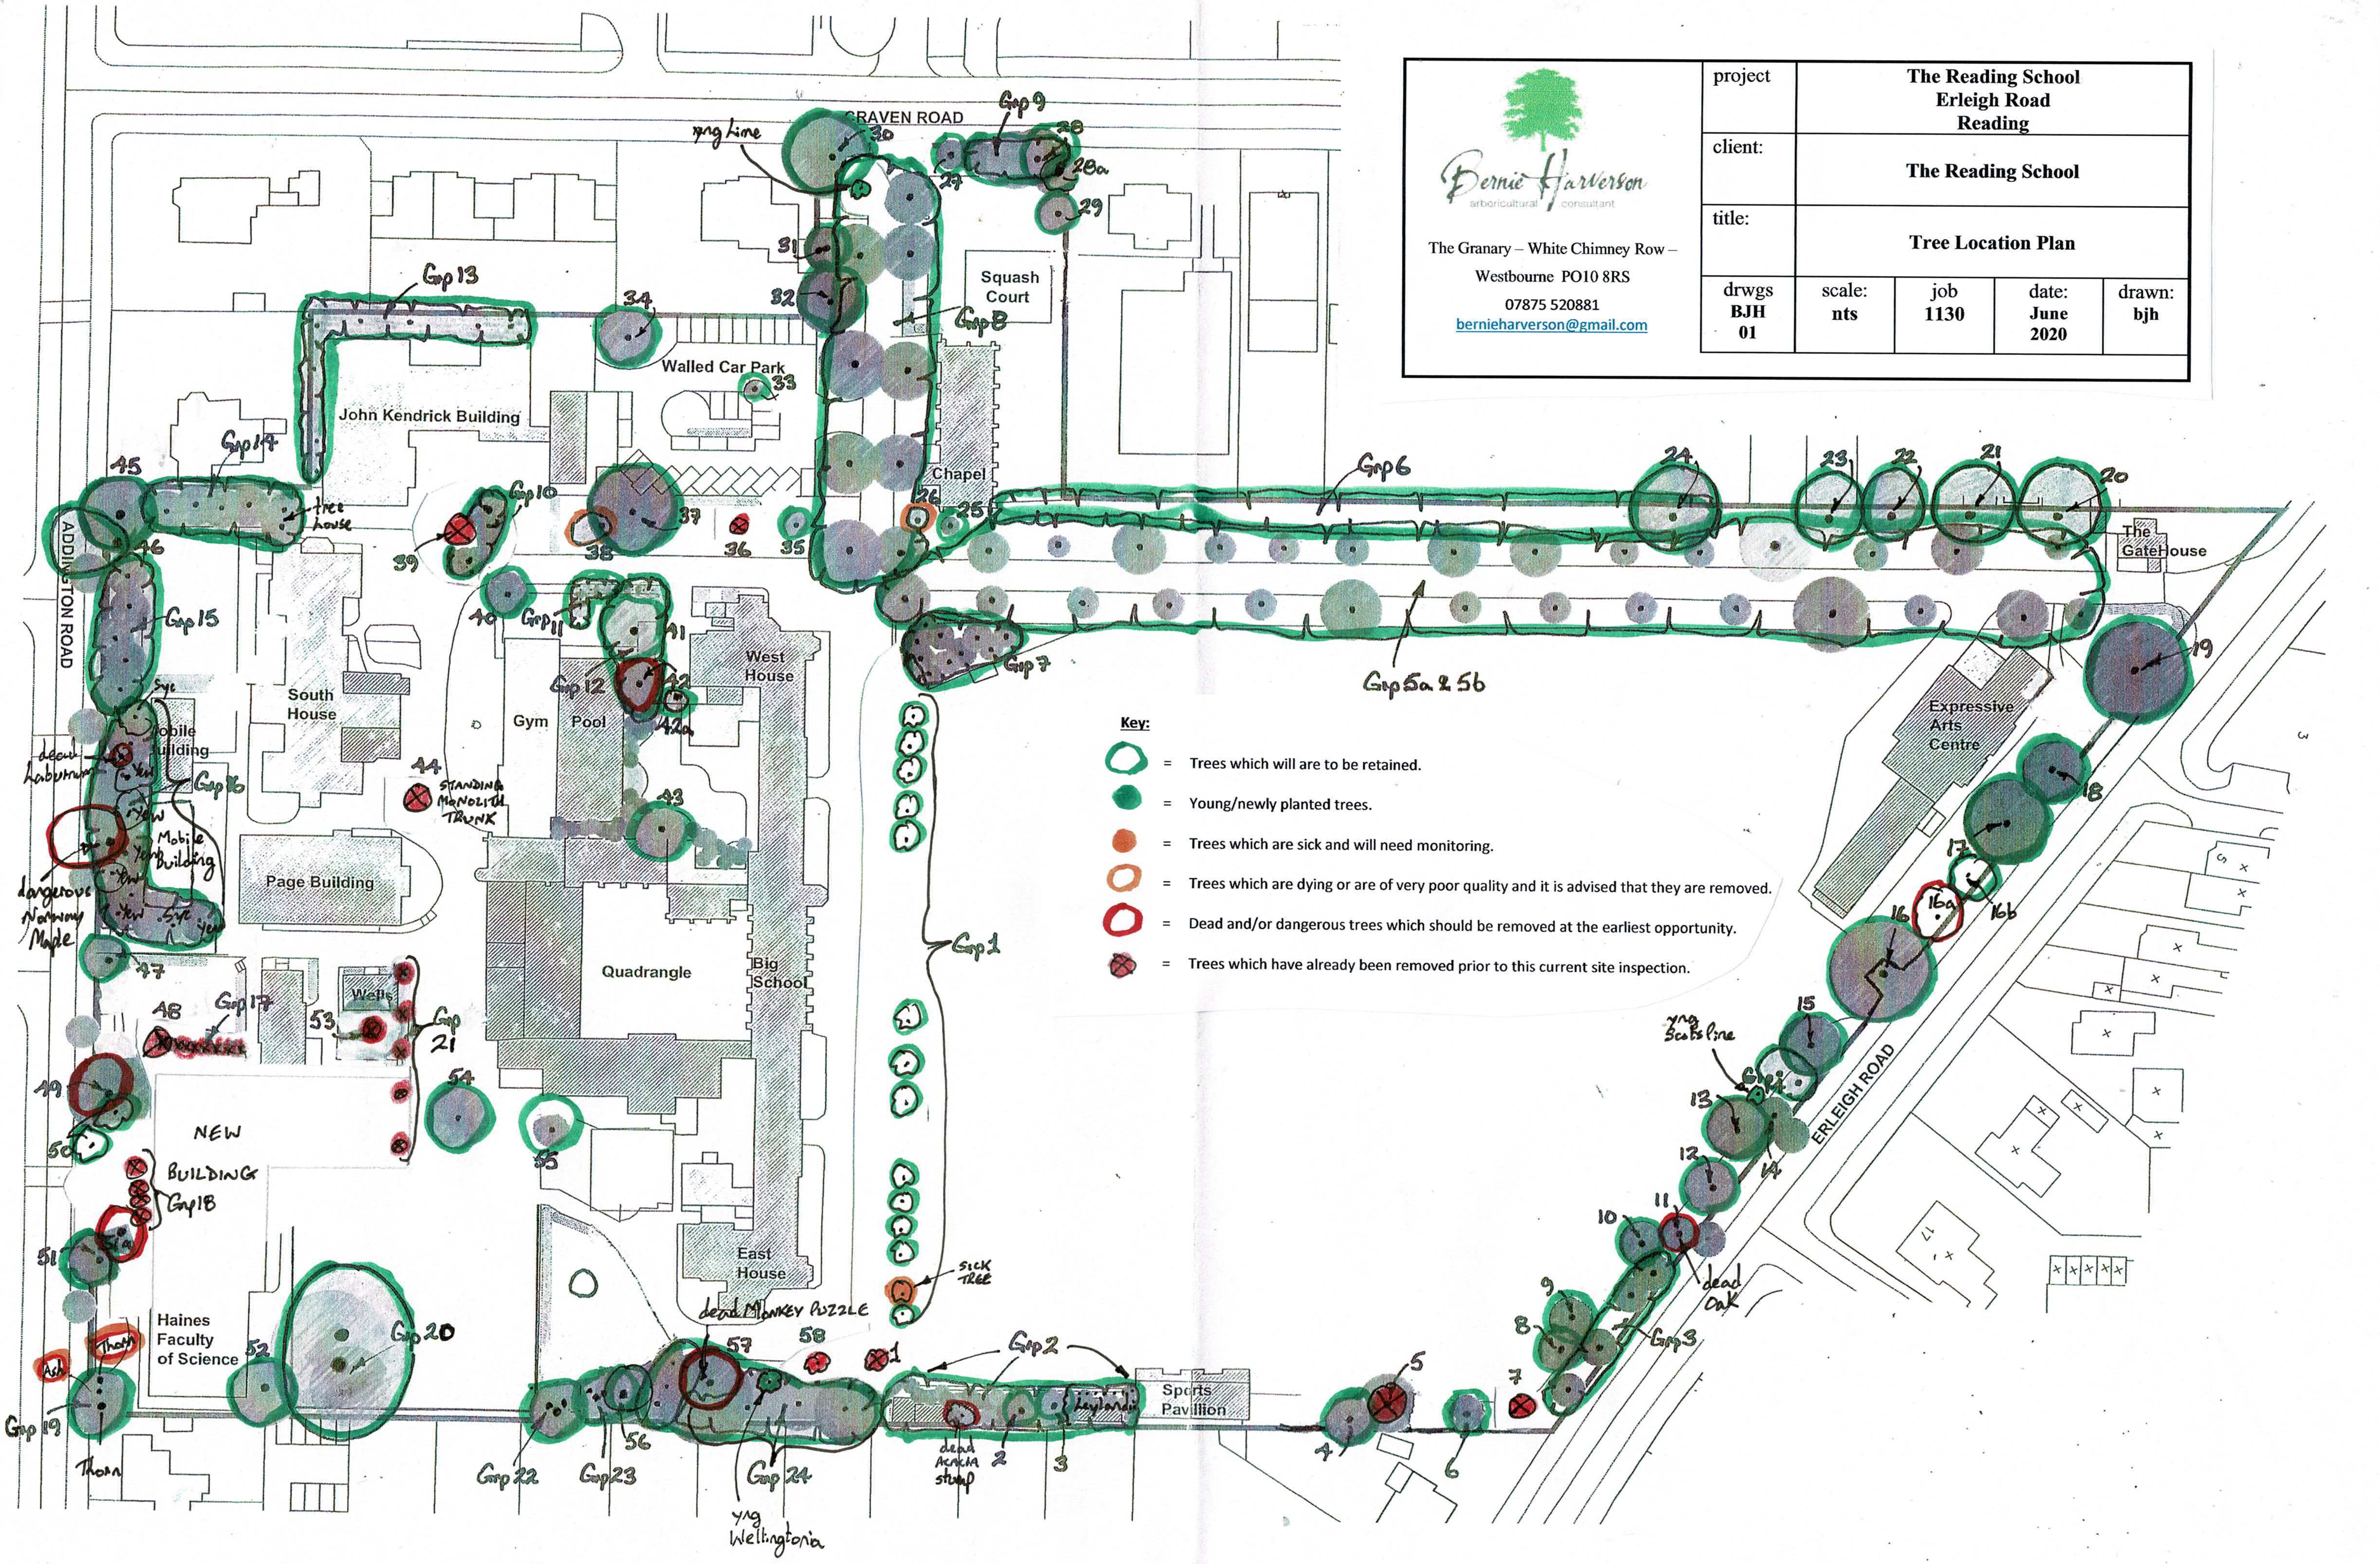

Bernie Harverson
arboricultural consultant
The Granary – White Chimney Row –
Westbourne PO10 8RS
07875 520881
bernieharverson@gmail.com
project
The Reading School
Erleigh Road
Reading
client:
The Reading School
title:
Tree Location Plan
drwgs
BJH
01
scale:
nts
job
1130
date:
June
2020
drawn:
bjh
Key:
= Trees which will are to be retained.
= Young/newly planted trees.
= Trees which are sick and will need monitoring.
= Trees which are dying or are of very poor quality and it is advised that they are removed.
= Dead and/or dangerous trees which should be removed at the earliest opportunity.
= Trees which have already been removed prior to this current site inspection.
CRAVEN ROAD
ADDINGTON ROAD
ERLEIGH ROAD
Squash Court
Chapel
Walled Car Park
John Kendrick Building
The GateHouse
Expressive Arts Centre
West House
Gym
Pool
South House
Page Building
Quadrangle
Big School
Wells
NEW BUILDING
East House
Haines Faculty of Science
Sports Pavilion
Mobile building
Gap 1
Gap 2
Gap 3
Gap 5a & 5b
Gap 6
Gap 7
Gap 8
Gap 9
Gap 10
Gap 11
Gap 12
Gap 13
Gap 14
Gap 15
Gap 16
Gap 17
Gap 18
Gap 19
Gap 20
Gap 21
Gap 22
Gap 23
Gap 24
yng Lime
yng Scots Pine
dead Oak
sick tree
dead Acacia stump
dead Monkey Puzzle
yng Wellingtonia
Standing Monolith Trunk
tree house
dead Laburnum
dangerous Norway Maple
Mobile Building
Thorn
Ash