

Notes :






5.

Station	Description	Existing	Nothing	Level
S1	Hill Nail	9020.414	4940.915	43.120
S2	Hill Nail	9026.777	4926.765	43.418
S3	Hill Nail	9032.177	4912.777	43.418
S4	Hill Nail	10053.920	4985.897	44.002
S5	Hill Nail	10053.972	4986.227	45.075
S107	Road Nail	9998.506	4921.403	44.330


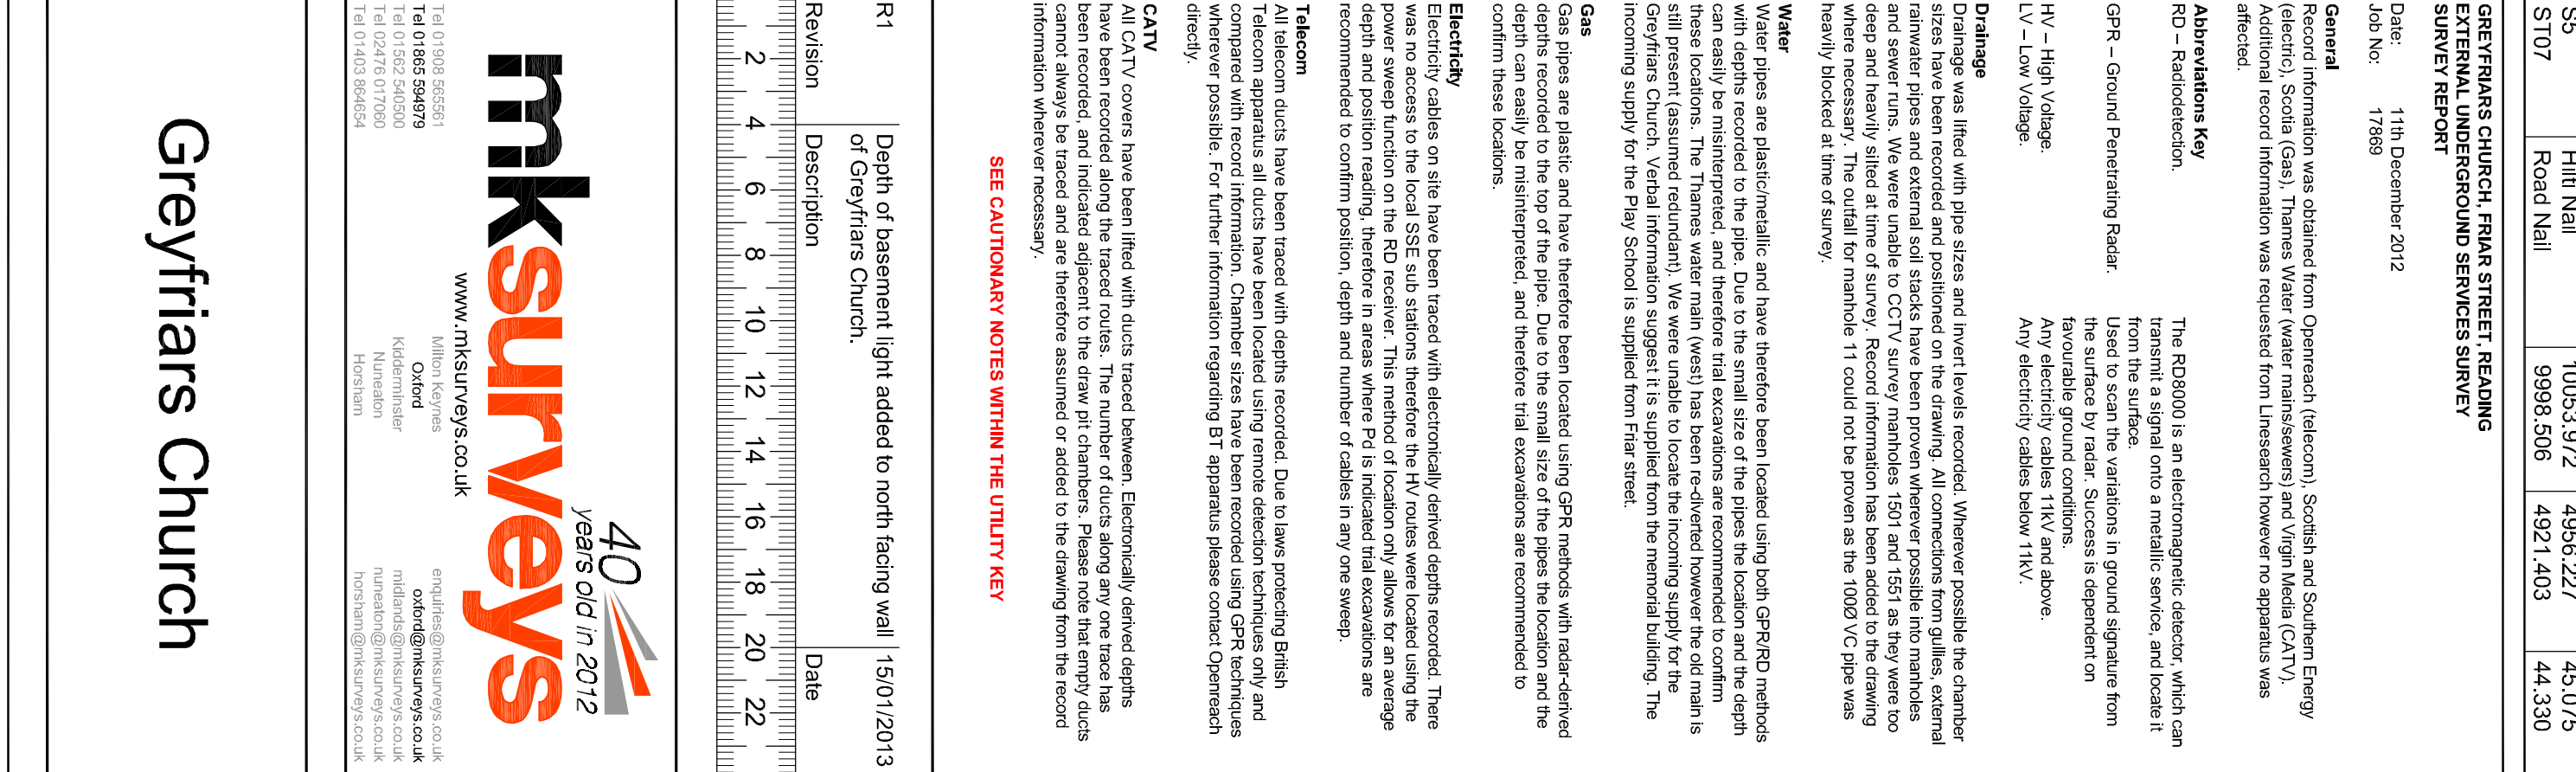

Greyfriars Church Friar Street Reading				
CCTV and Utility Survey/Topographical Survey Update				
Scale	Sheet Size	Sheet Number	Date:	
1:200	A1	1	December 2012	
Project Number:	Rev:	Surveyed By:	Approved By:	
17869	-	OF/MR/AG	GL / JS	