


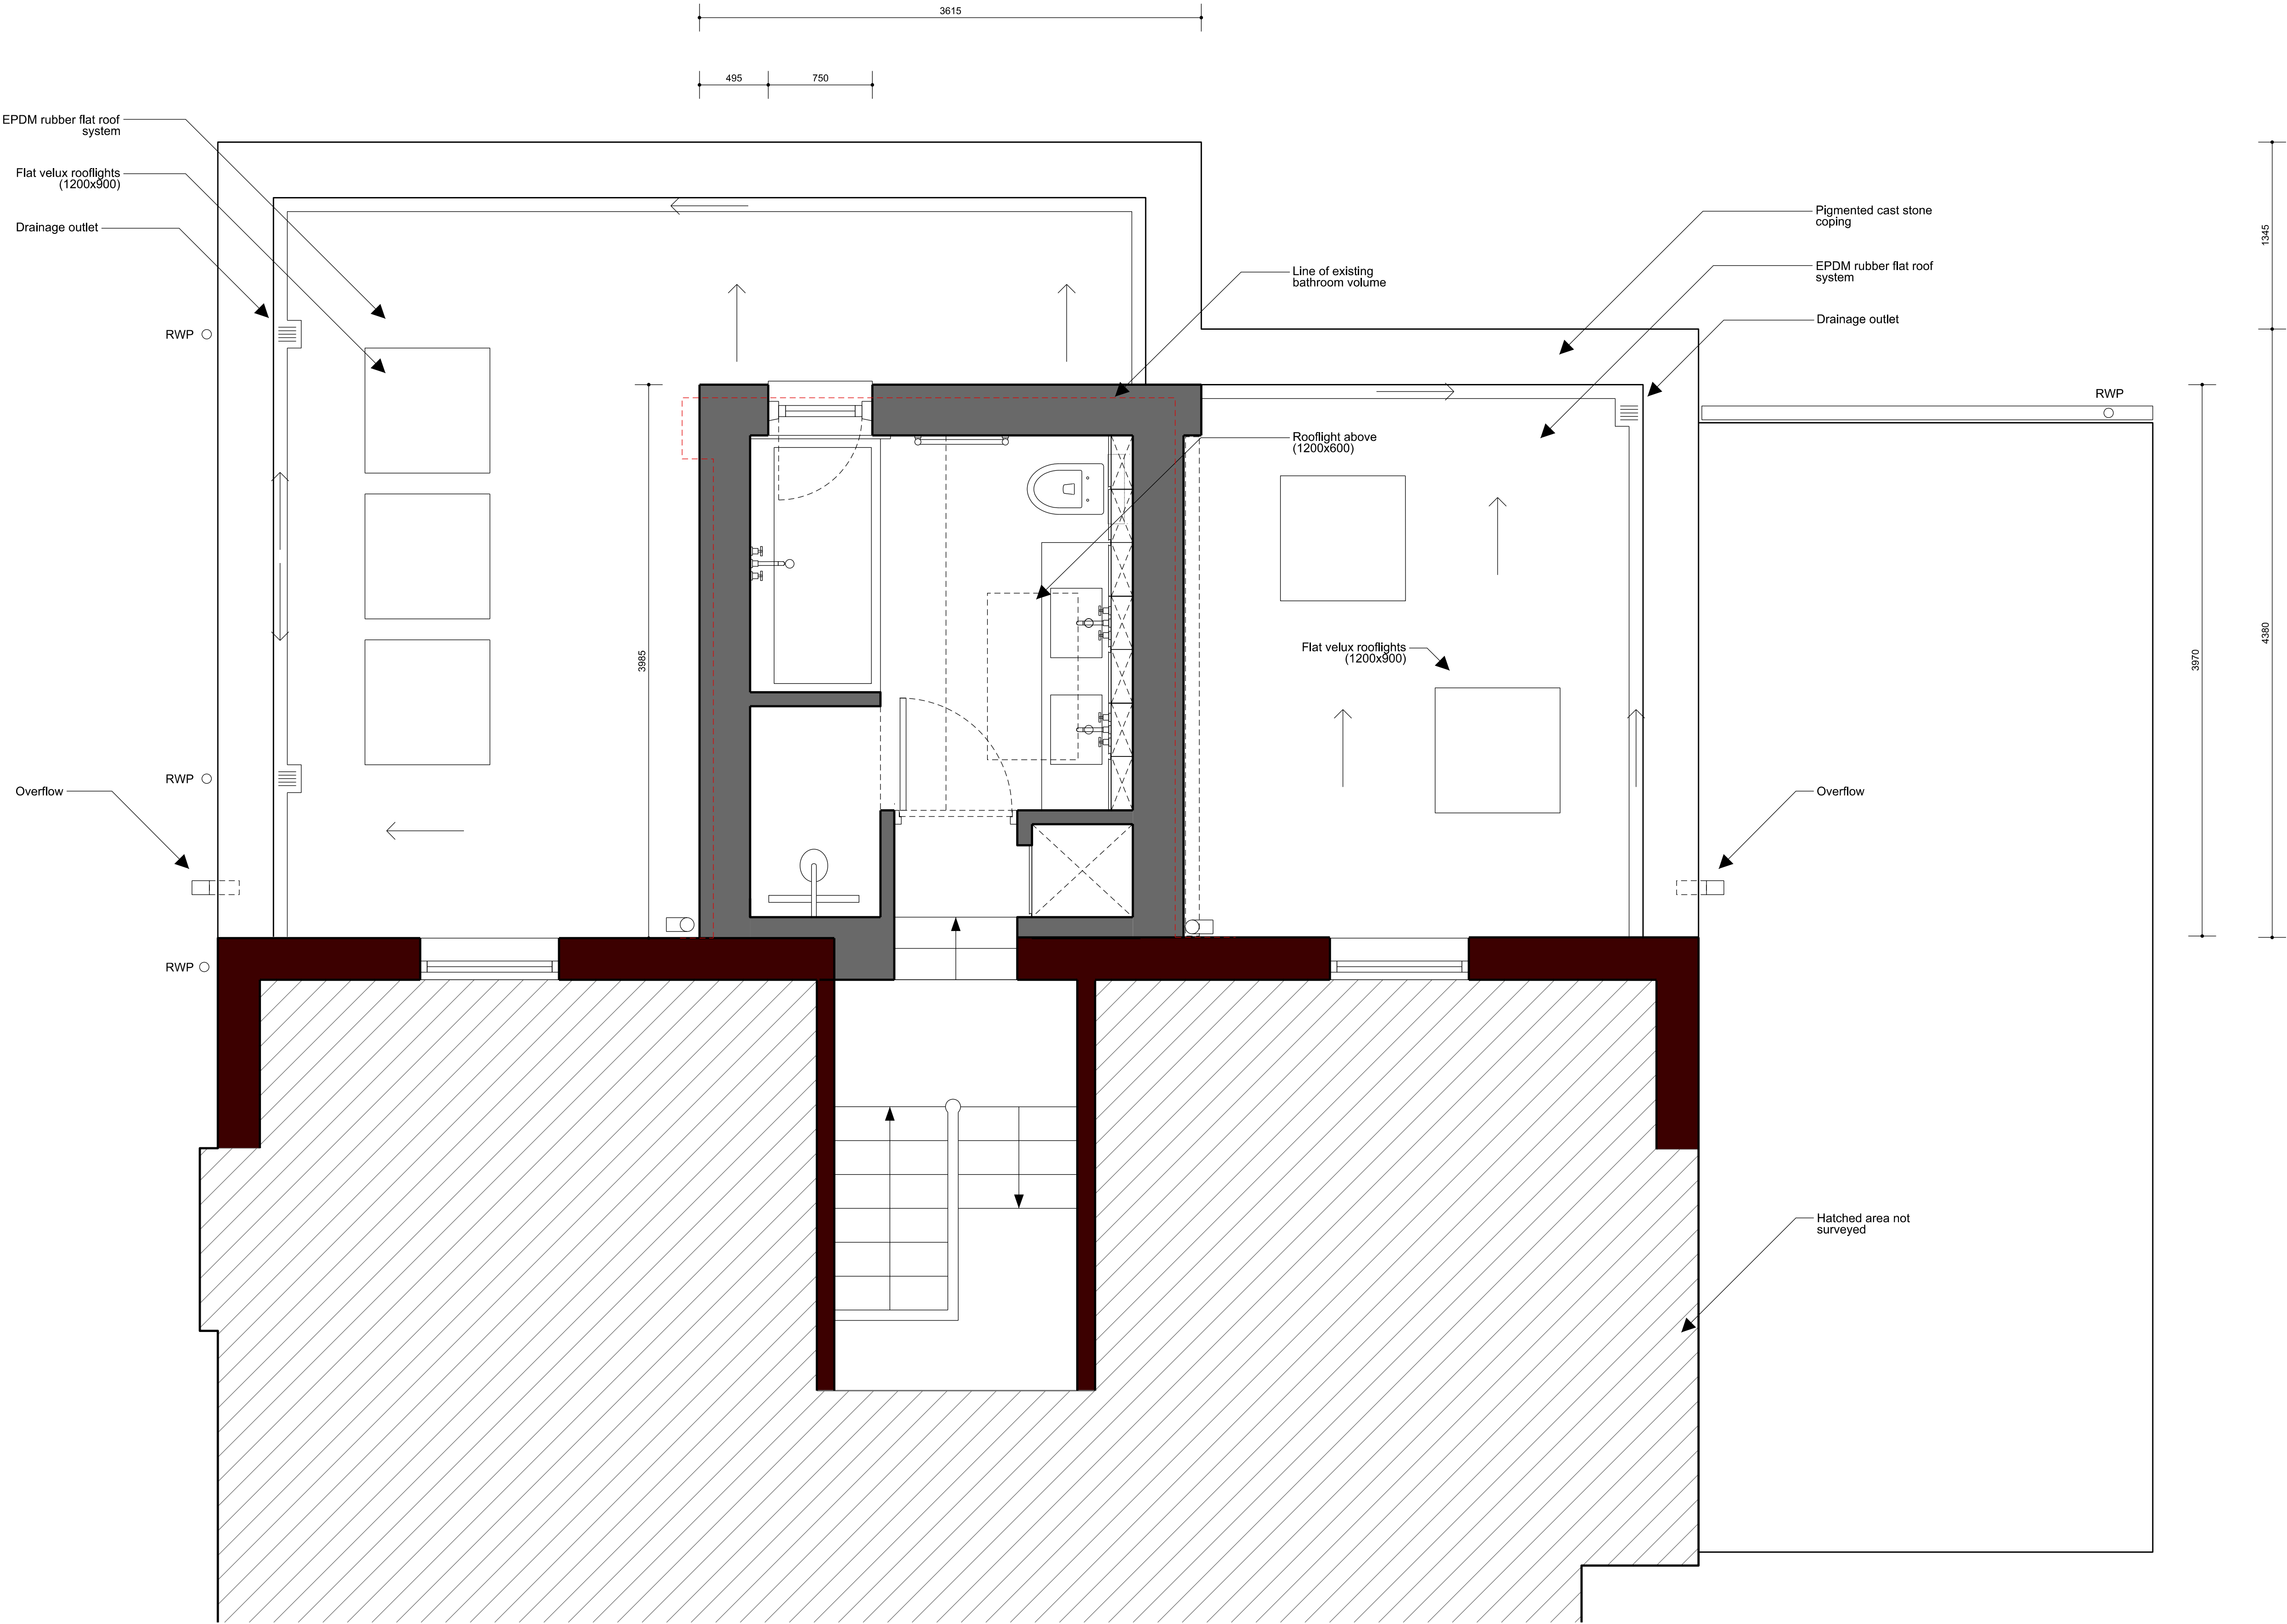

Comments

Developed Design stage drawings.
Design intent only, not for construction.

General notes

Do not scale from drawings.
Errors to be reported immediately to the Architect.
To be read in conjunction with all relevant Architect's Services and Structural Engineer's drawings.
All existing site, tree and building information has been compiled from different sources.
All dimensions to be checked on site.

00	23.08.20	Planning Issue	AH	CHW
Rev.	Date	Description	Drawn	Check

0m7.5m1.0m

hillharveywood

03 studio@hillharveywood.com
www.hillharveywood.com

Project

Bulmershe Road
Reading

Project number

001

Client

Ciaran and Hanna Deeney

Drawing name

Proposed
First floor bathroom plan

Drawing number

P_11_01

Date

23/08/2020

Issue

00

Scale / Format

1:25/ A1, 1:50@A3

Drawn / Checked

AH / CHW

Approved

CAD References